


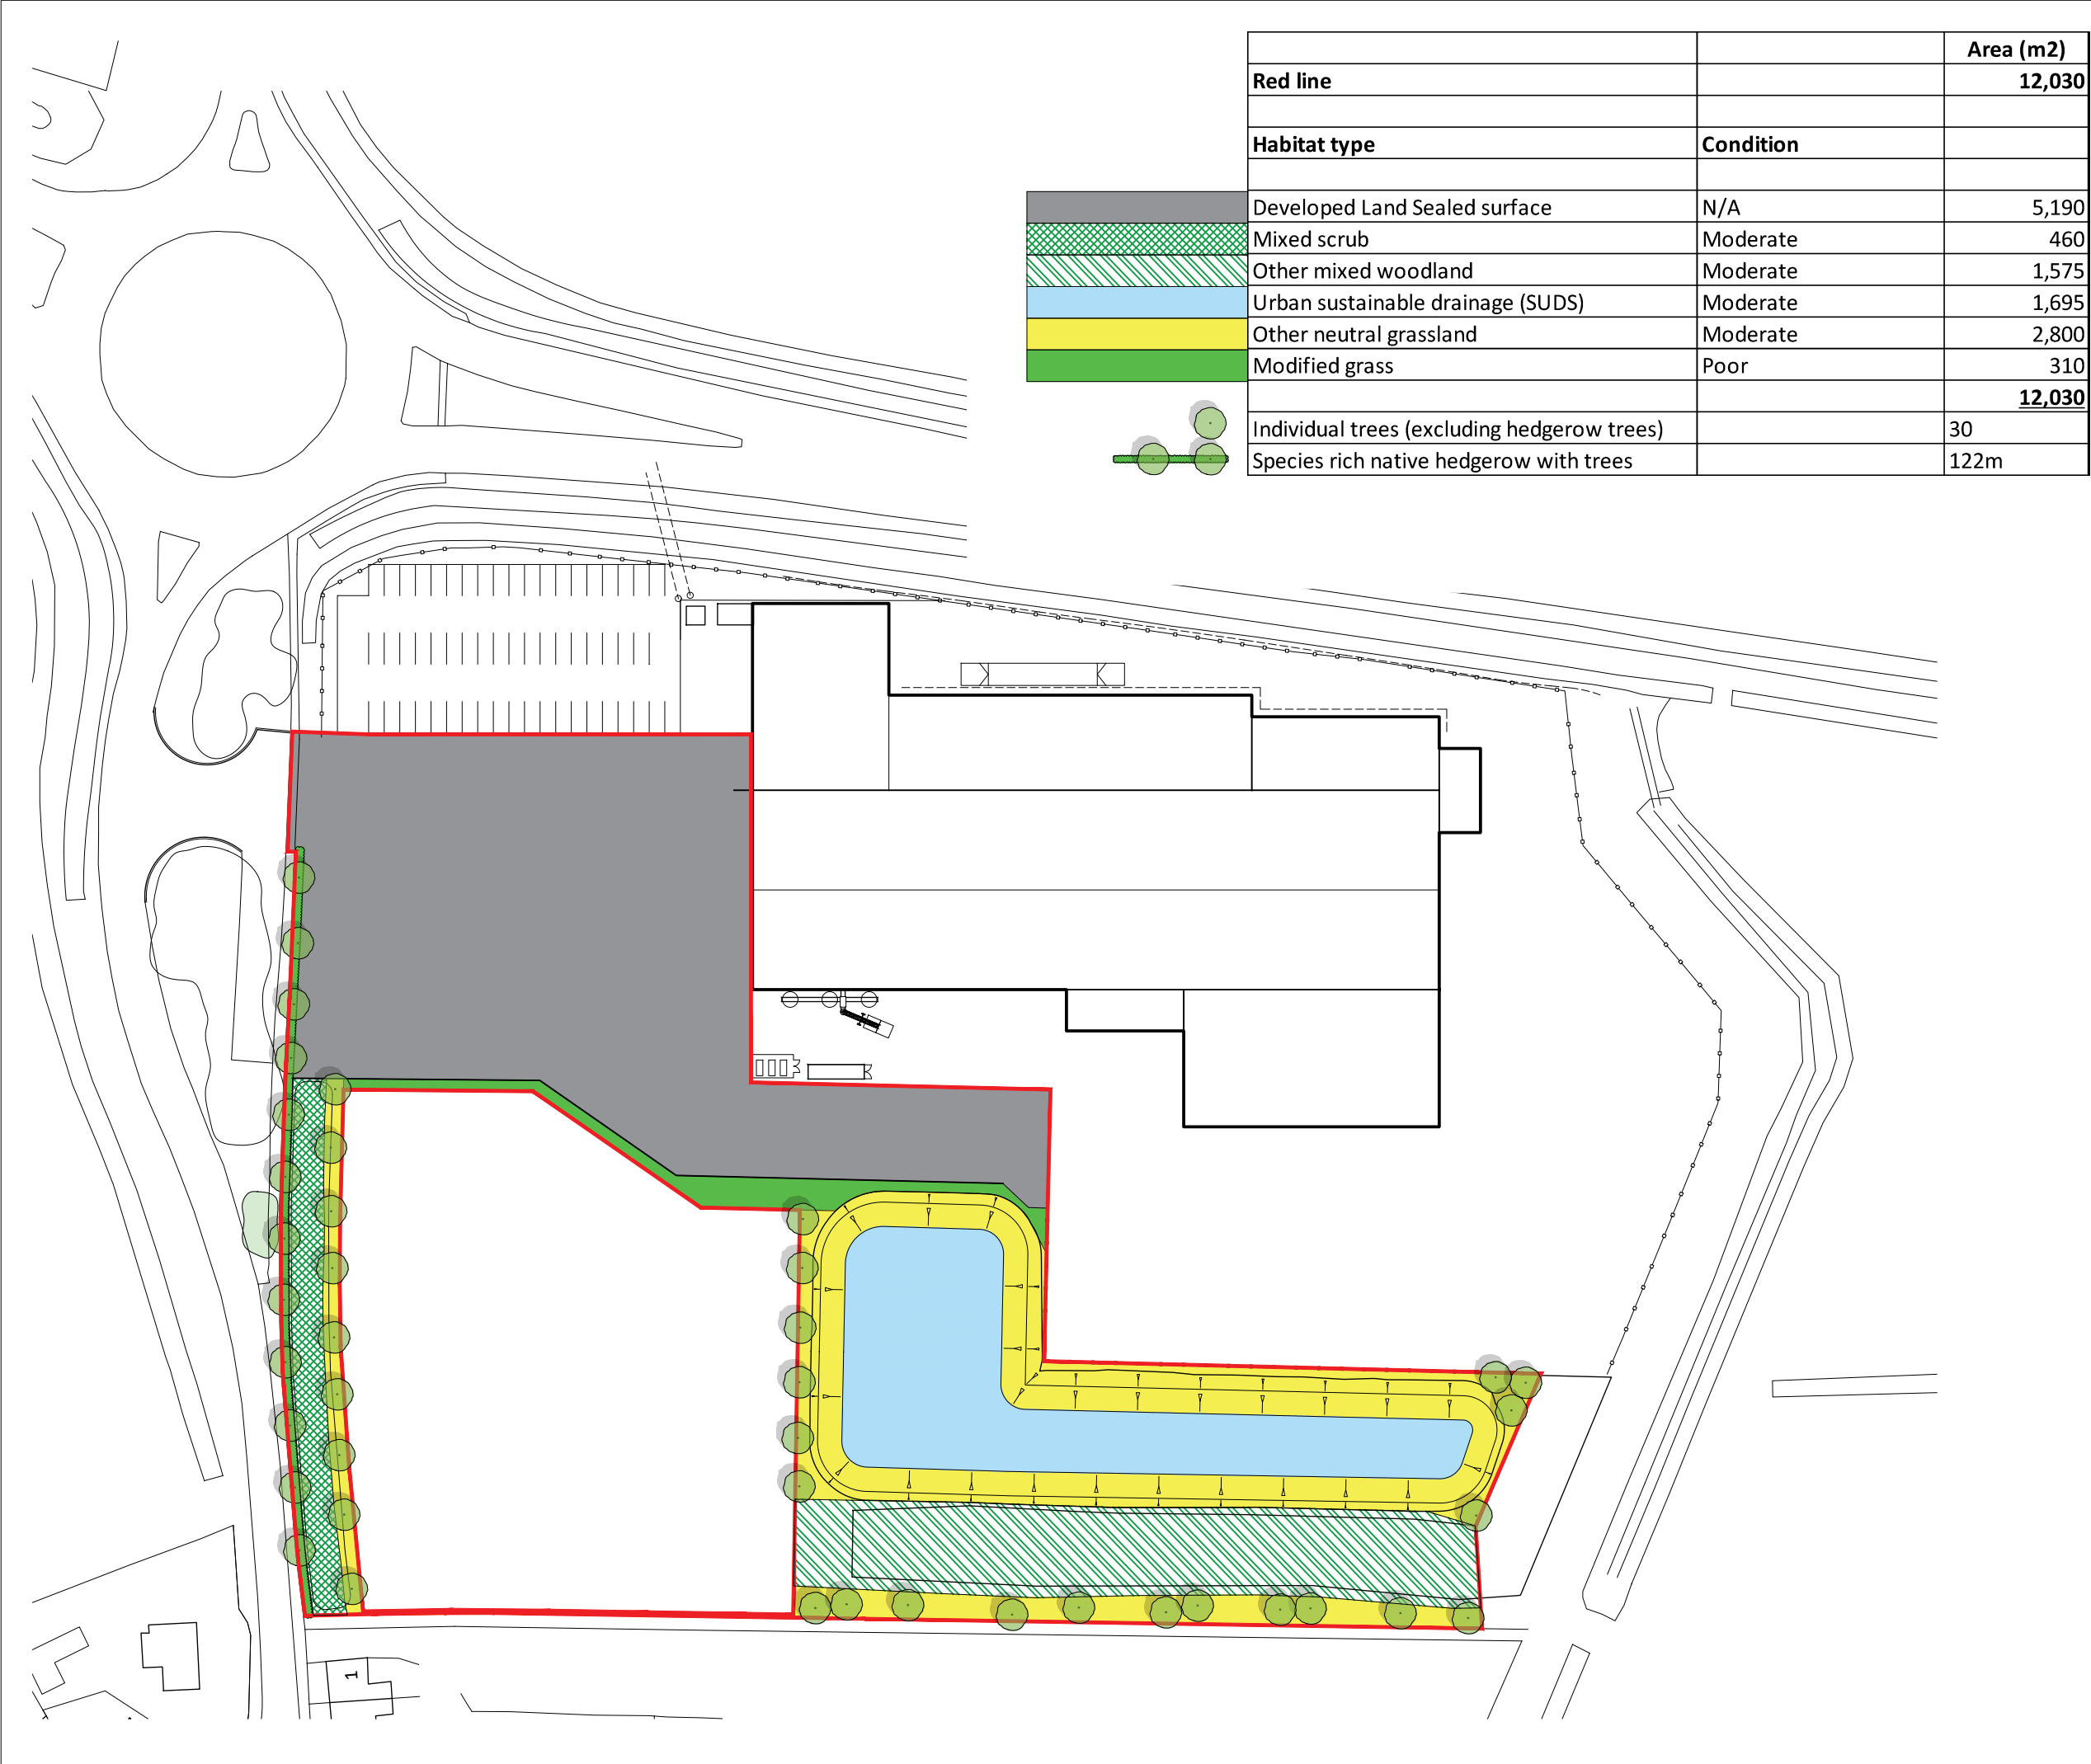

**Notes**

**Copyright**  
© Robert Doughty Consultancy Limited.  
All rights described in the Copyright, Designs and Patents Act 1988 have been asserted.

**Ordnance Survey Map**  
© Crown Copyright. OS Licence No: AR 100010613.

**Dimensions**  
All dimensions shown are for the purposes of obtaining the relevant planning permission only.

**CDM 2015**  
This drawing is for illustrative purposes and/or obtaining the relevant planning permission only. It should not be used for construction and accordingly, risk identification under the Construction (Design & Management) Regulations 2015 has not been undertaken.

N

01020304050m

-

-

-

-

| Rev                            | By | Description | Date |
|--------------------------------|----|-------------|------|
| Current revision checked by: - |    |             |      |

rdc

Robert Doughty Consultancy

32 High Street, Helpringham  
Sleaford, Lincolnshire, NG34 0RA

Tel: 01529 421646  
Email: admin@rdc-landplan.co.uk  
Web: www.rdc-landplan.co.uk

Client

Nationwide Produce PLC

Project

Storage and HGV parking  
Cowpers Gate, Long Sutton

Drawing

Post Development BNG Plan

Scale @ A3

1: 1000

Date

24/01/25

Drawn By

WW

Checked By

GP

Job Number

889-9

Status

FP

Purpose of Issue

Planning

Drawing No.

889-9\_FP\_SP04

Rev

-