




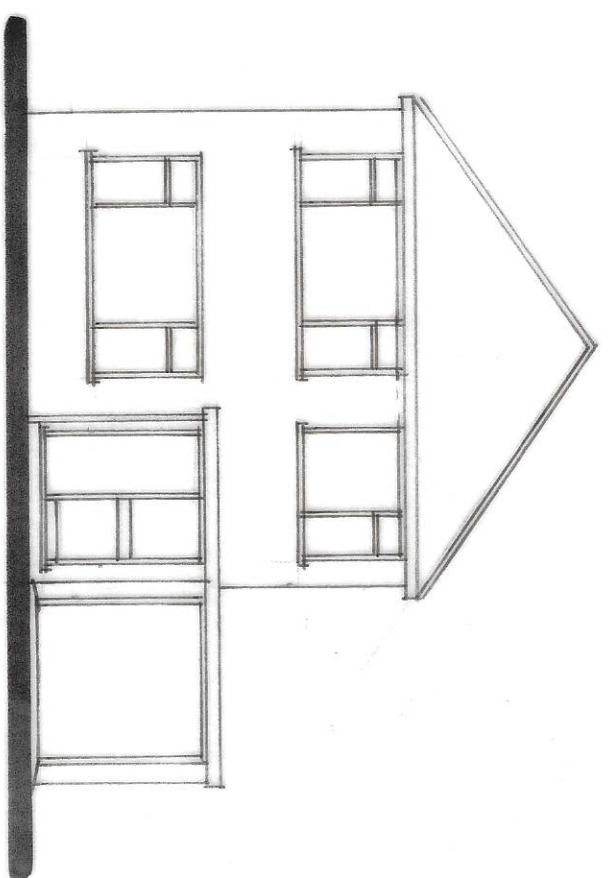


FRONT

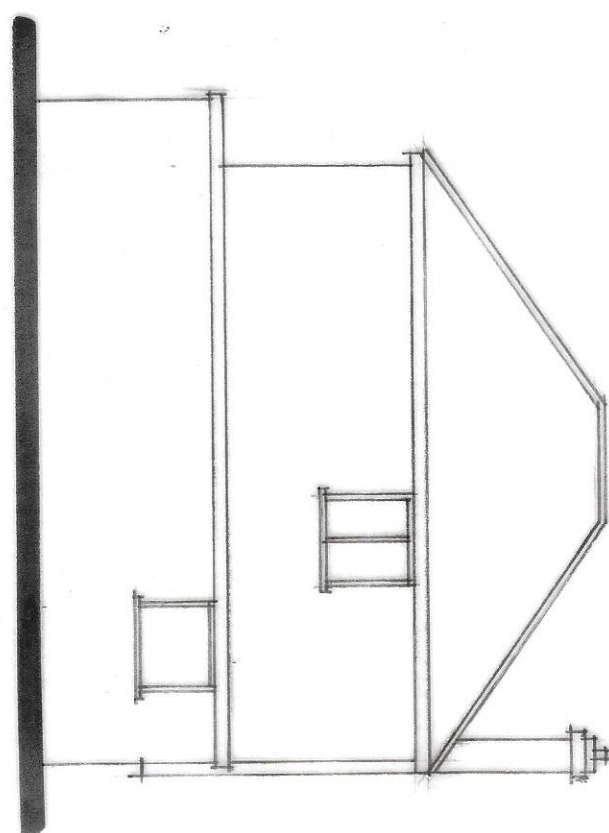


SIDE

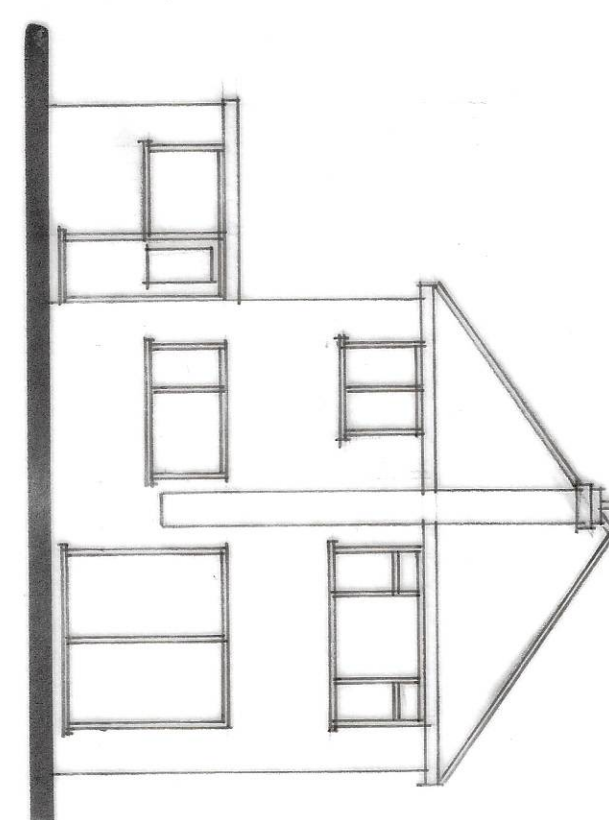


REAR

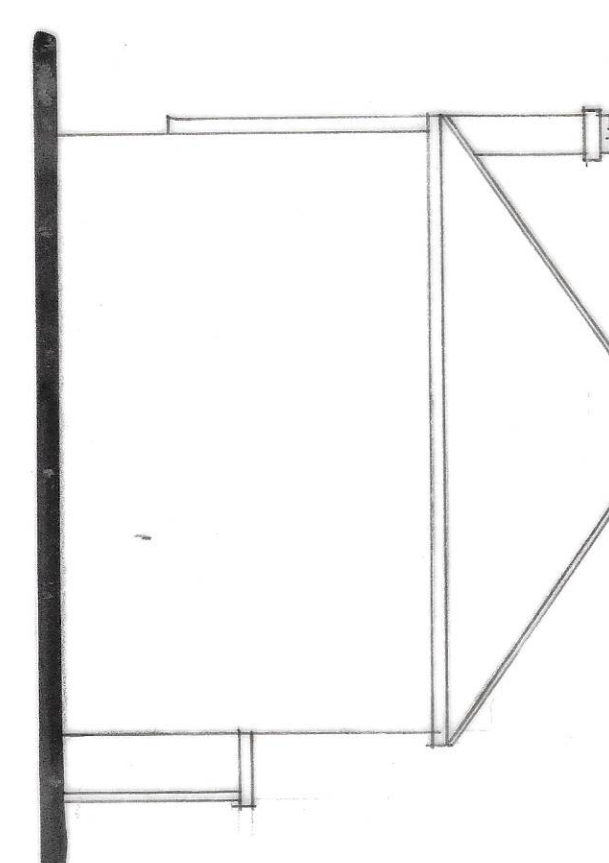

SIDE

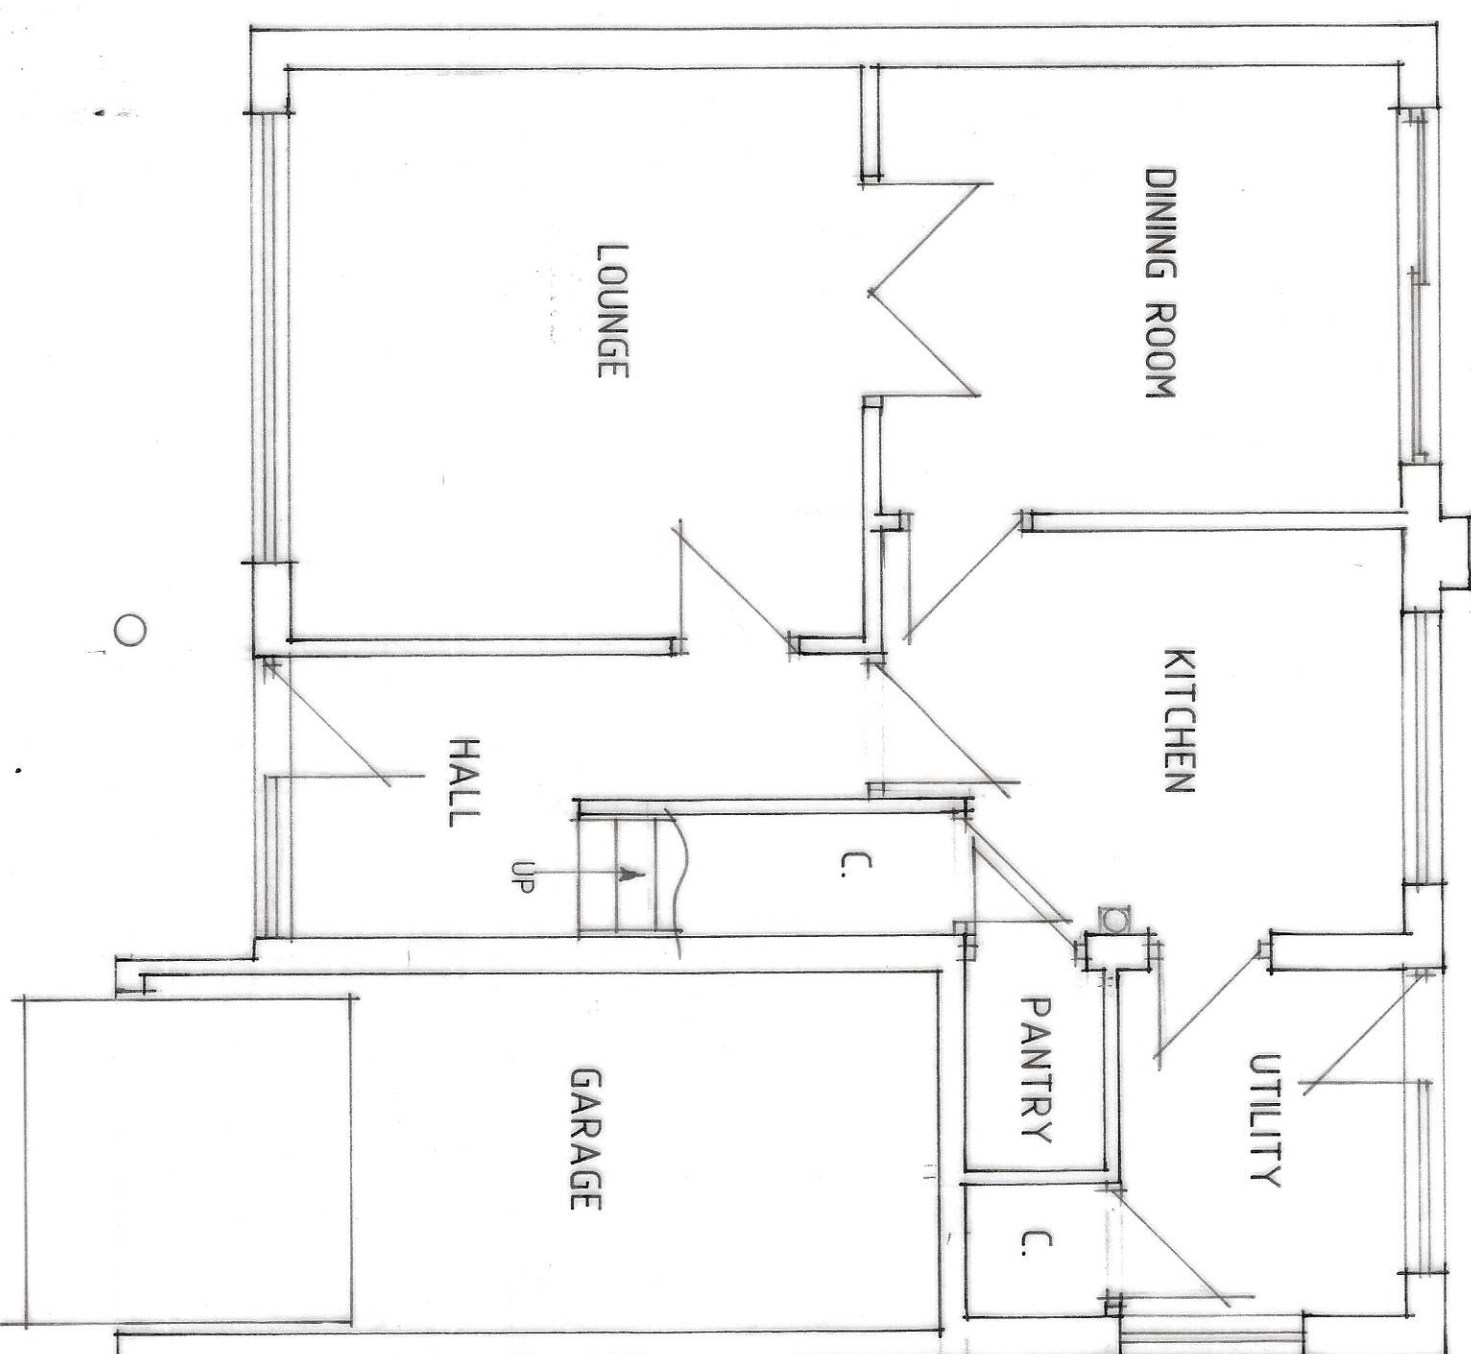

GROUND FLOOR PLAN

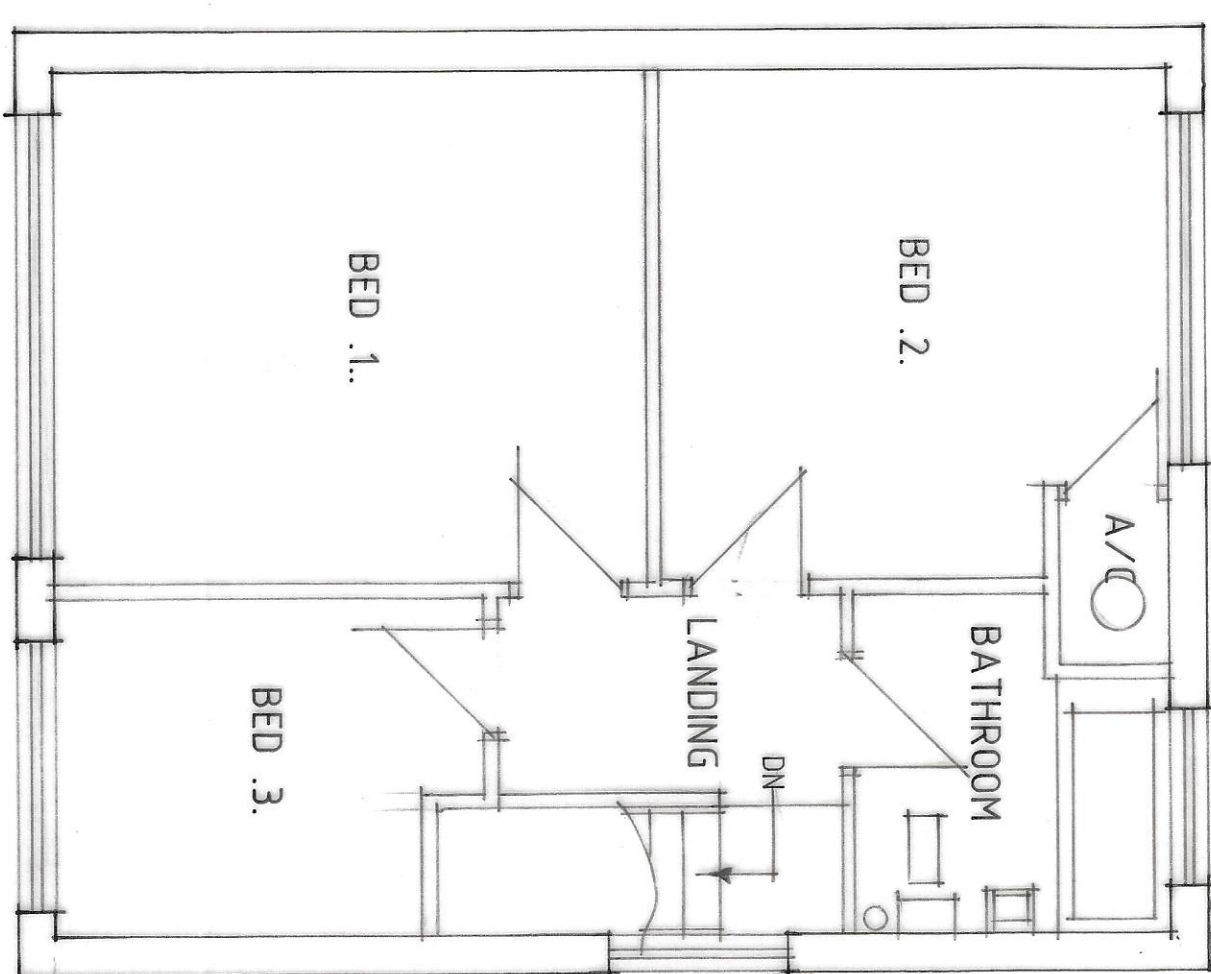

FIRST FLOOR PLAN

