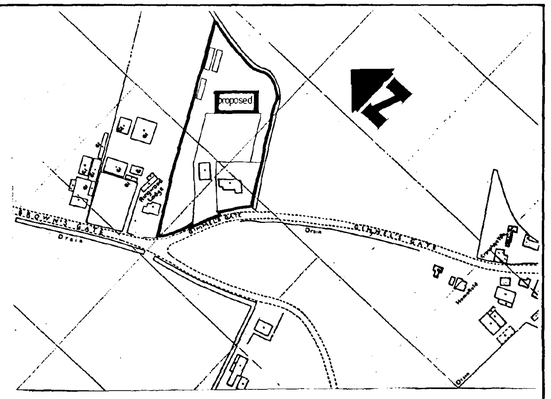

Location Plan 1·2500

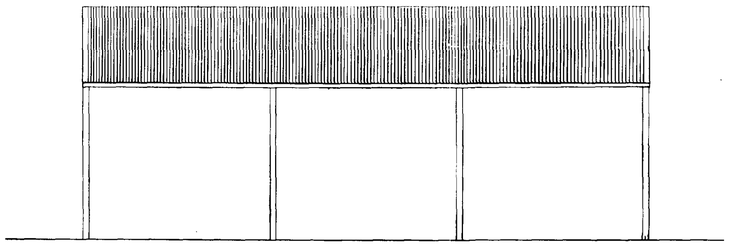

Sides

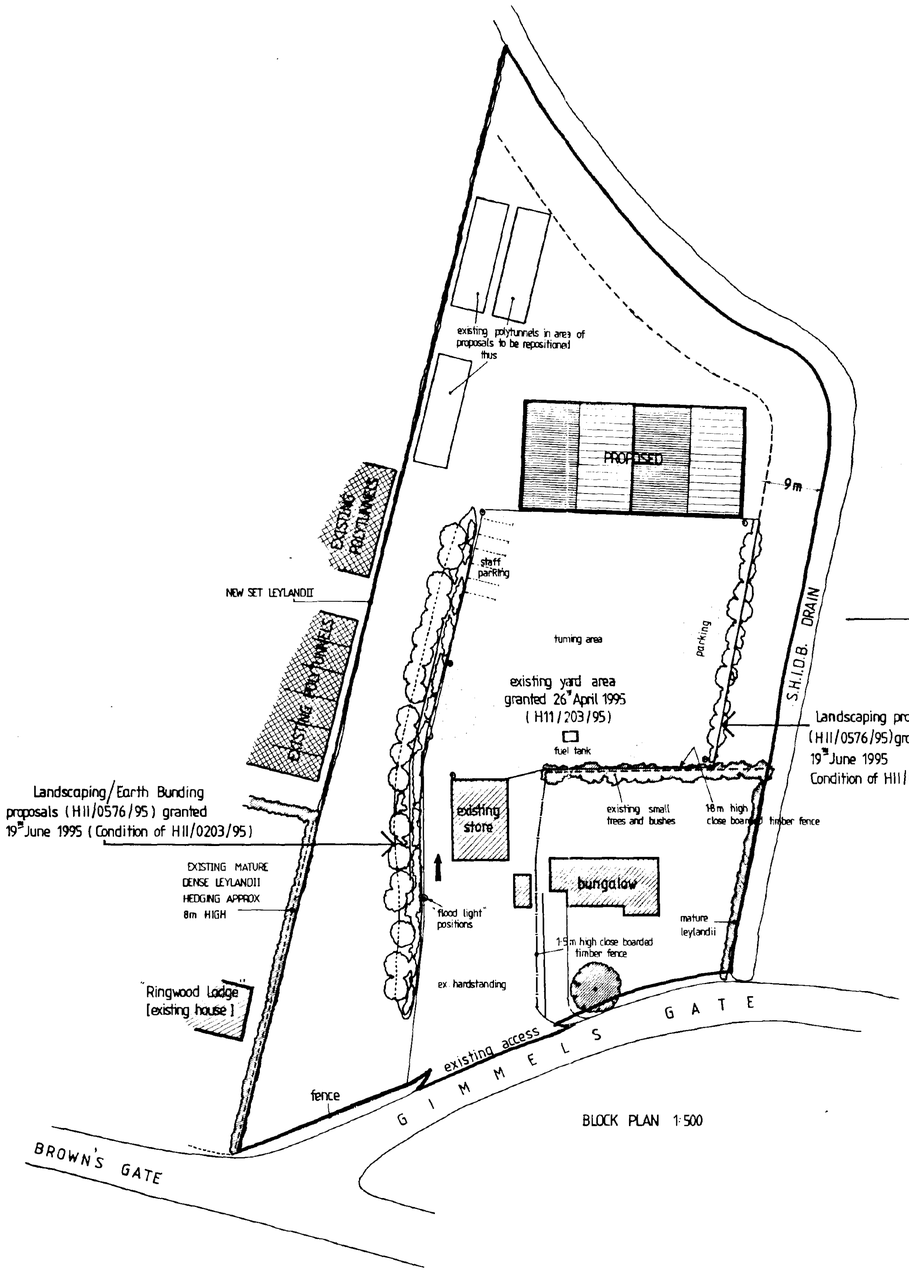

BLOCK PLAN 1:500

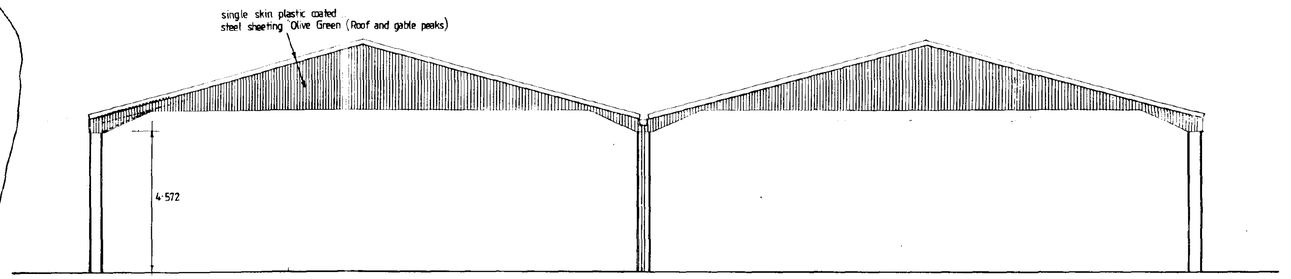

Front and Rear

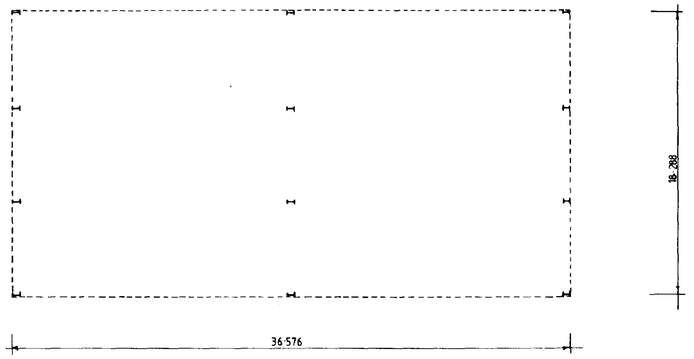

Plan layout 1:200

CONTRACTOR TO CHECK ALL DIMENSIONS ON SITE BEFORE WORK COMMENCES.

revision	date	init.	revision details

PODDINGTONS
Architectural Design Consultants
43 Double Street, Spalding, Lincs. PE11 2AA
Tel: 0775 761856 & 768296 Fax: 0775 710218

project
PROPOSED COVERED LOADING AND TRANSHIPPING AREA
AT: GIMMELS GATE, SUTTON CROSSES, LONG SUTTON, SPALDING. LINCS.
FOR: PATTERNS TRANSPORT LTD.

drawing
PLAN AS PROPOSED

scale: 1:100, 1:200, 1:500, 1:2500

drawing no.: 2684 — 1

checked

H11/0105/96