


WAREHOUSE, BRIDGE ROAD LONG SUTTON

Plan shows area which
will be used for parking
of vehicles.

Area : 0.467ha (1.15ac)

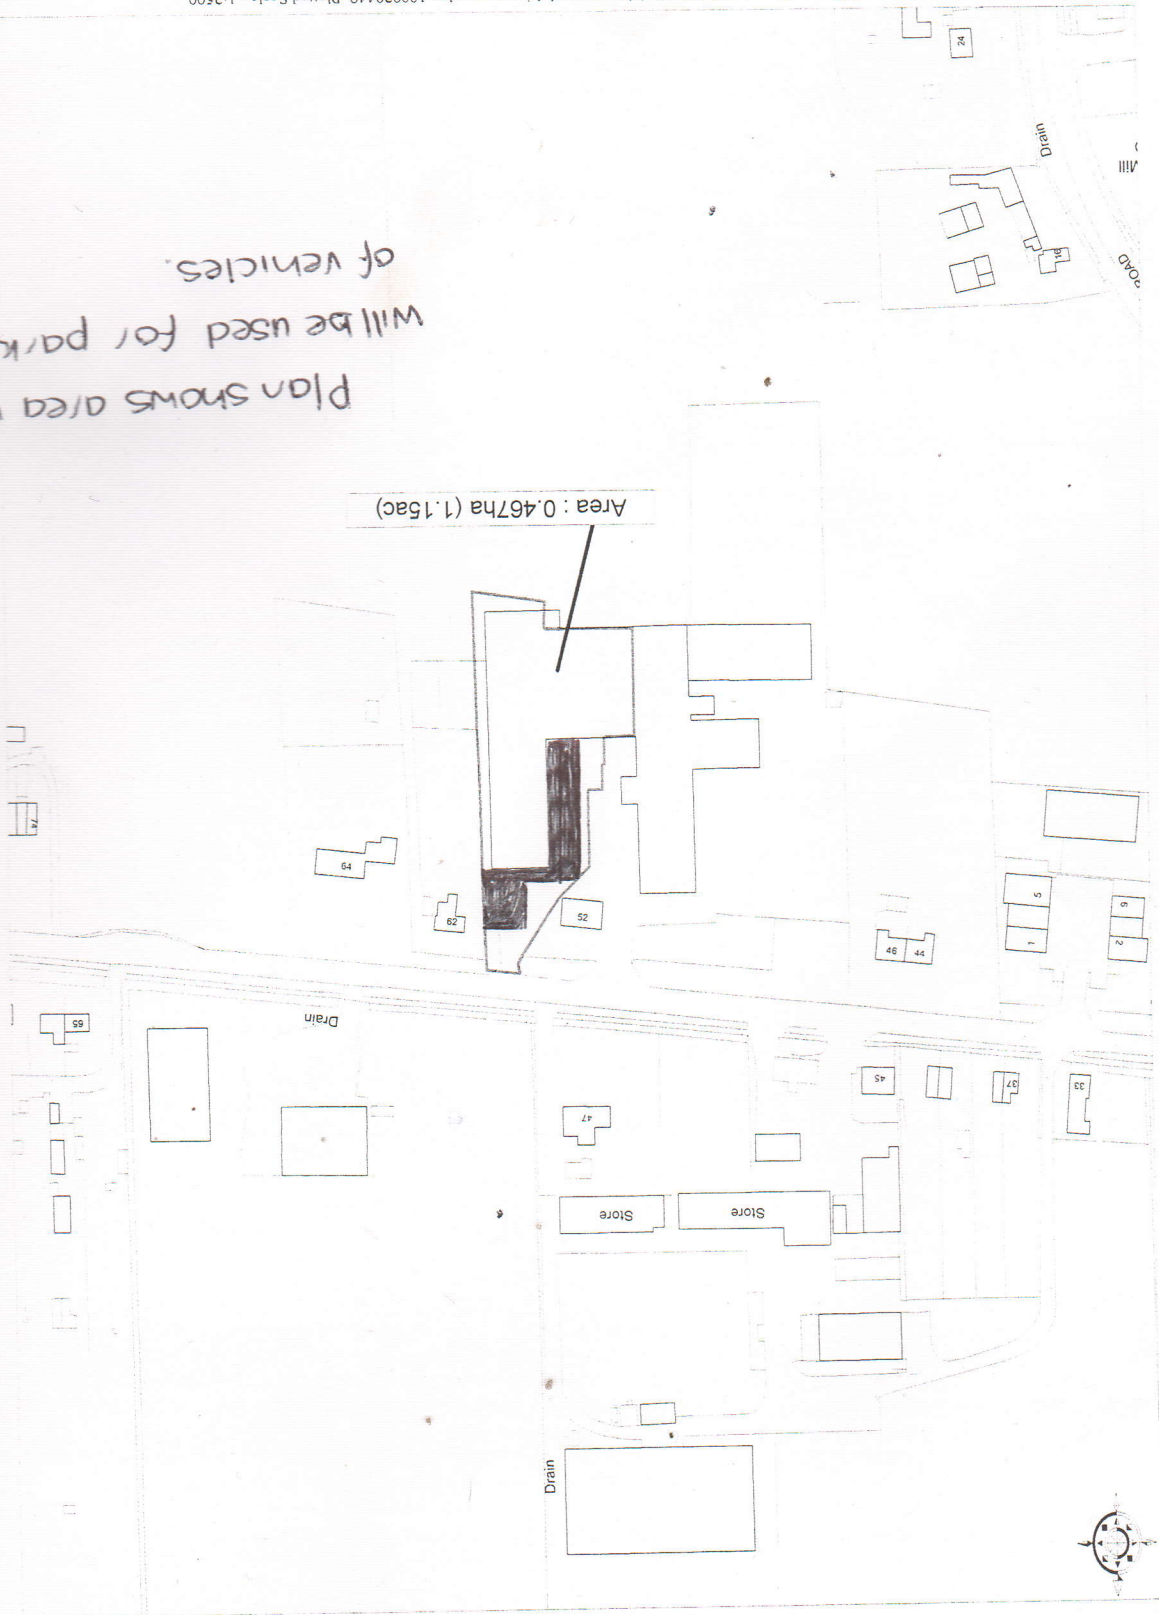

Ordnance
Survey

© Crown Copyright 2007. All rights reserved. Licence number 100020449. Plotted Scale - 1:2500

Drawing Number : A.15.530
O.S. Ref : TF4422
Property Number : 5394
Date : 19/6/2001

BIDWELLS
Telephone : 01223 841841
www.bidwells.co.uk