


LONG SUTTON WARD

Ref: 0108/98

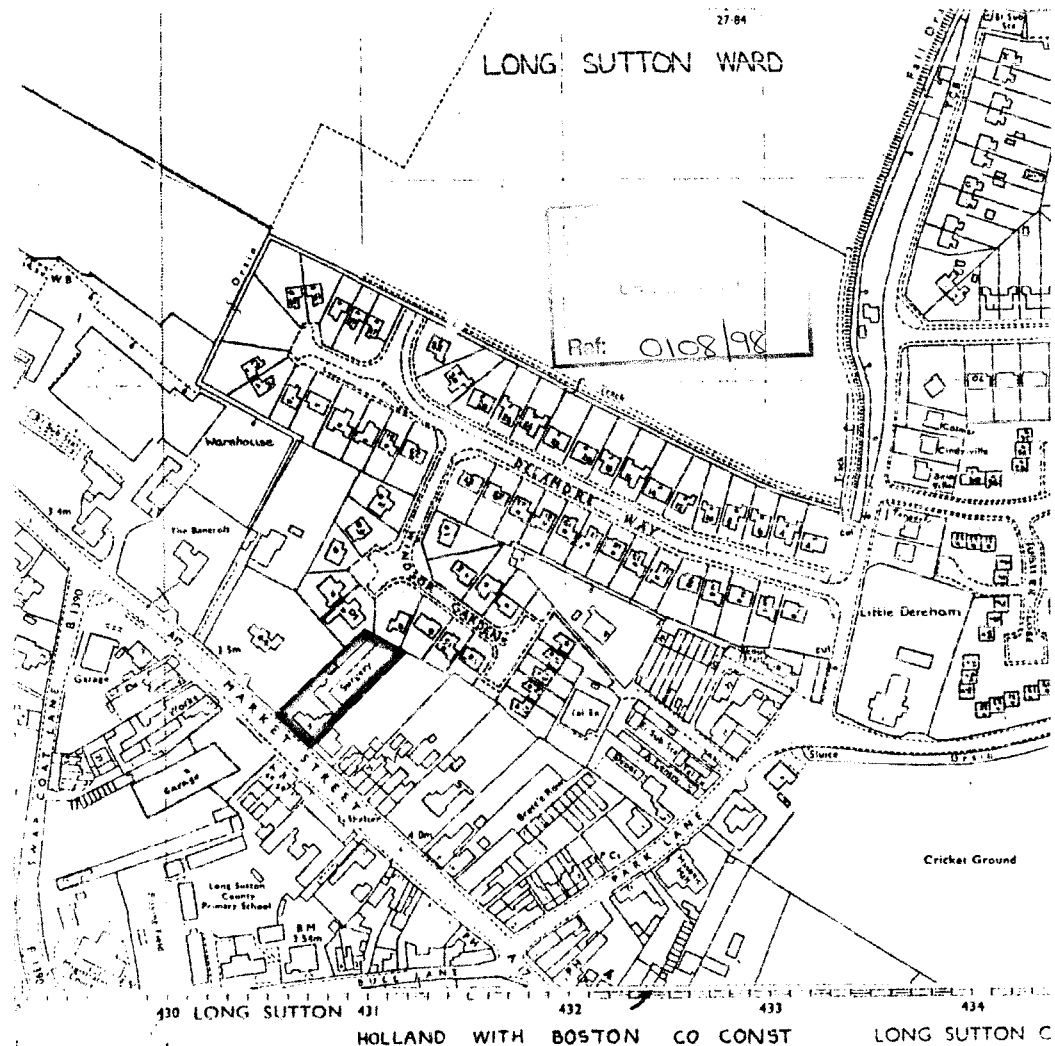

Note:

The outbuildings shown to be in the garden (labelled "surgery") were all removed some time before the current owners bought the property.

**DETERMINED
PLAN**

36 Market Street, Long Sutton

Proposed new garage

Location Plan


Drawn by: OS

Date: 5 Feb 98

Scale: 1:2500

Dwg No 01/98

0108/98

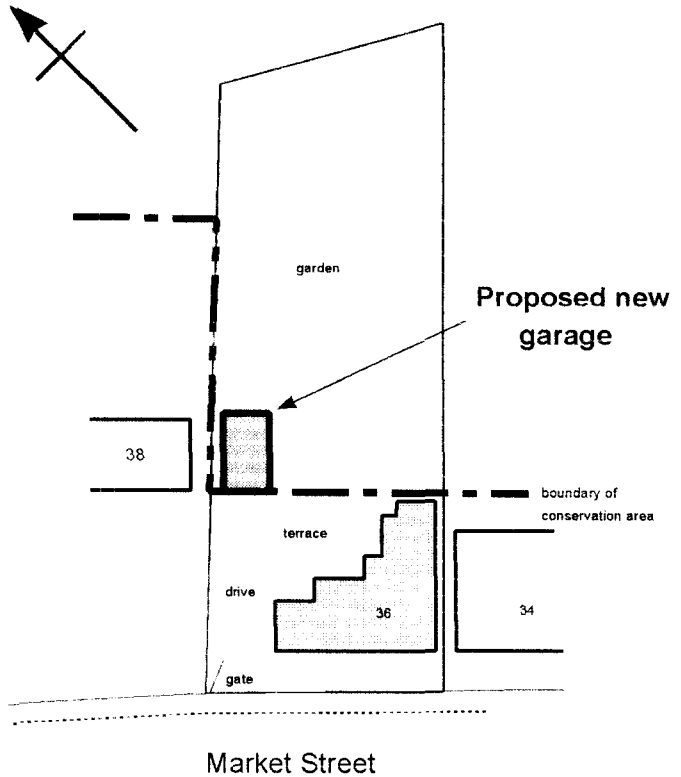

**DETERMINED
PLAN**

Notes:

1. Front of garage to be aligned with front of number 38.
2. Garage to be outside conservation area
3. Garage to be 1.2m from boundary, 3.2m from wall of number 38.
4. Distance from house to garage c.10m.
5. Overall external walls 7.70m x 4.58m.
6. Internal floor area 29.376 m².
7. Ridge height 5.26m

36 Market Street, Long Sutton

Proposed new garage

Block Plan

Drawn by: JB

Date: 3 Feb 98

Scale: 1:500

Dwg No 02/98