

Scales:
FLOOR PLAN - 1:50

FEBRUARY 2009

091102/10

Sheet 1 of 3

Architech


Chartered Architectural Technologist

**39D Marshland Street
Terrington St Clement
King's Lynn
Norfolk
PE34 4NE
Tel: 01 553 829669**



**Chartered Institute of
Architectural Technologists**

FLOOR PLAN

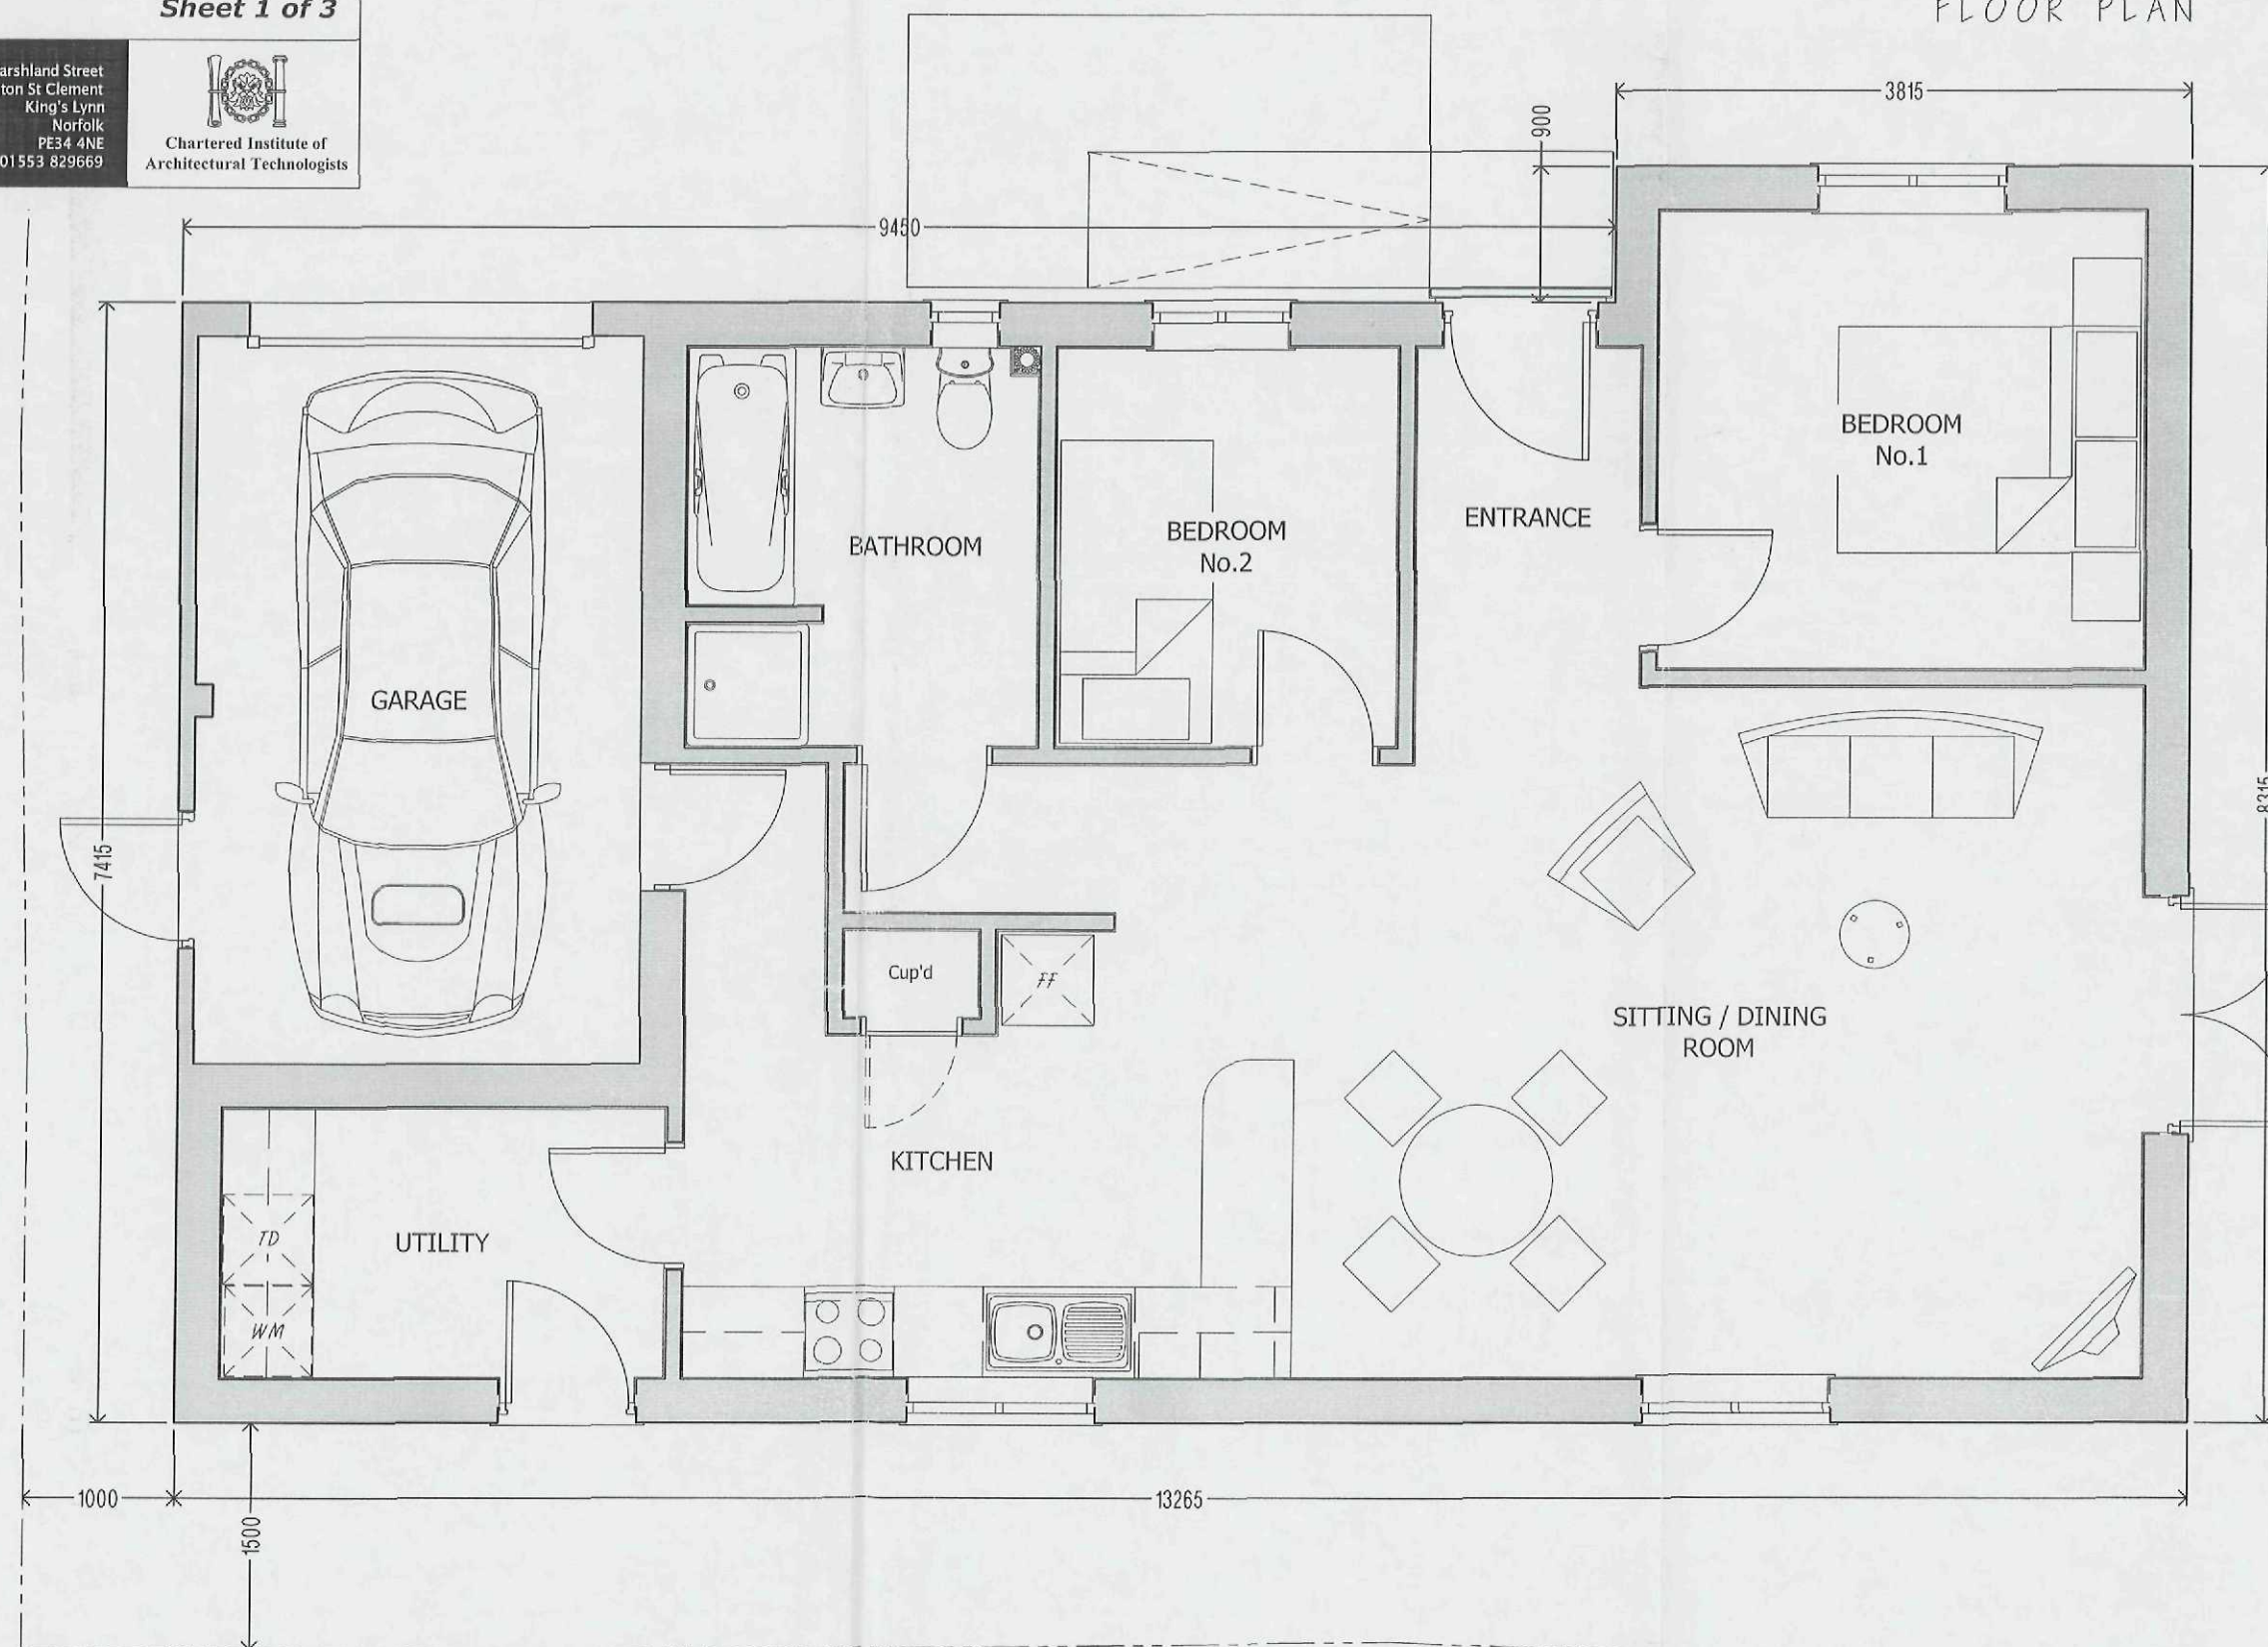

SHDC
Planning & Development
16 FEB 2009
Ref: 0109109

