

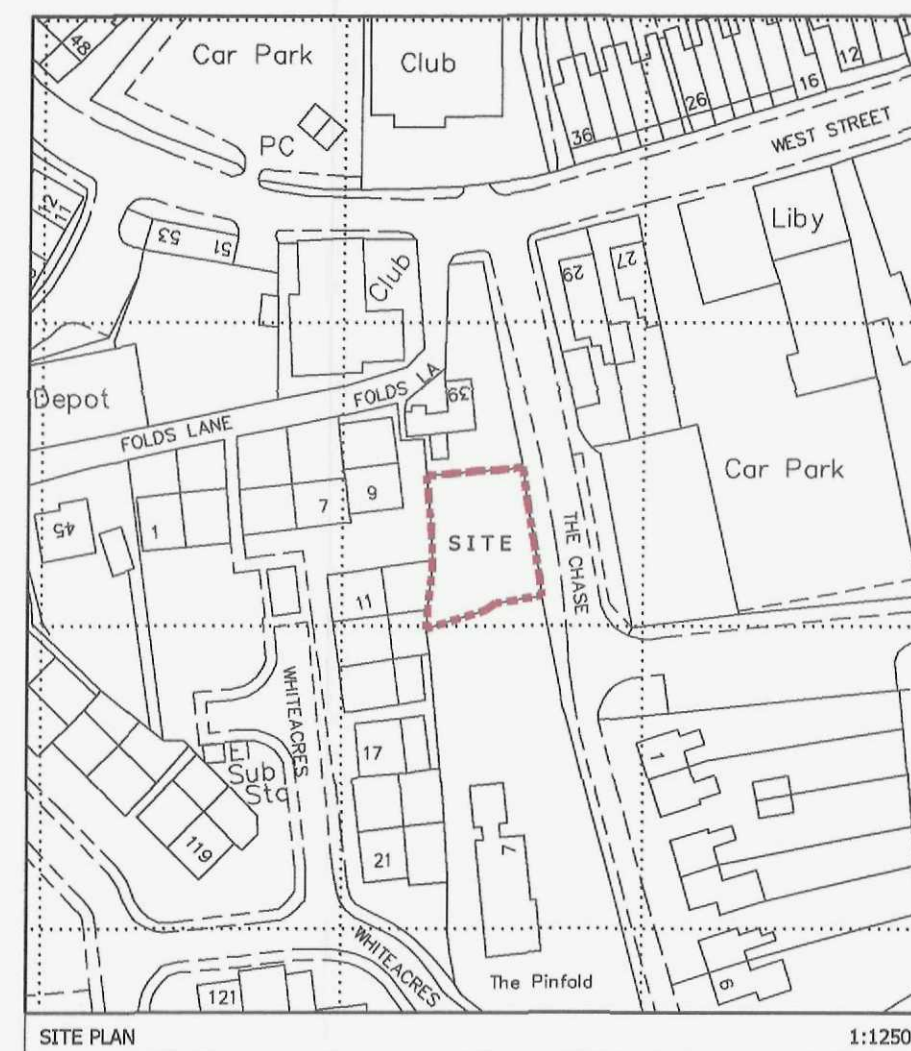


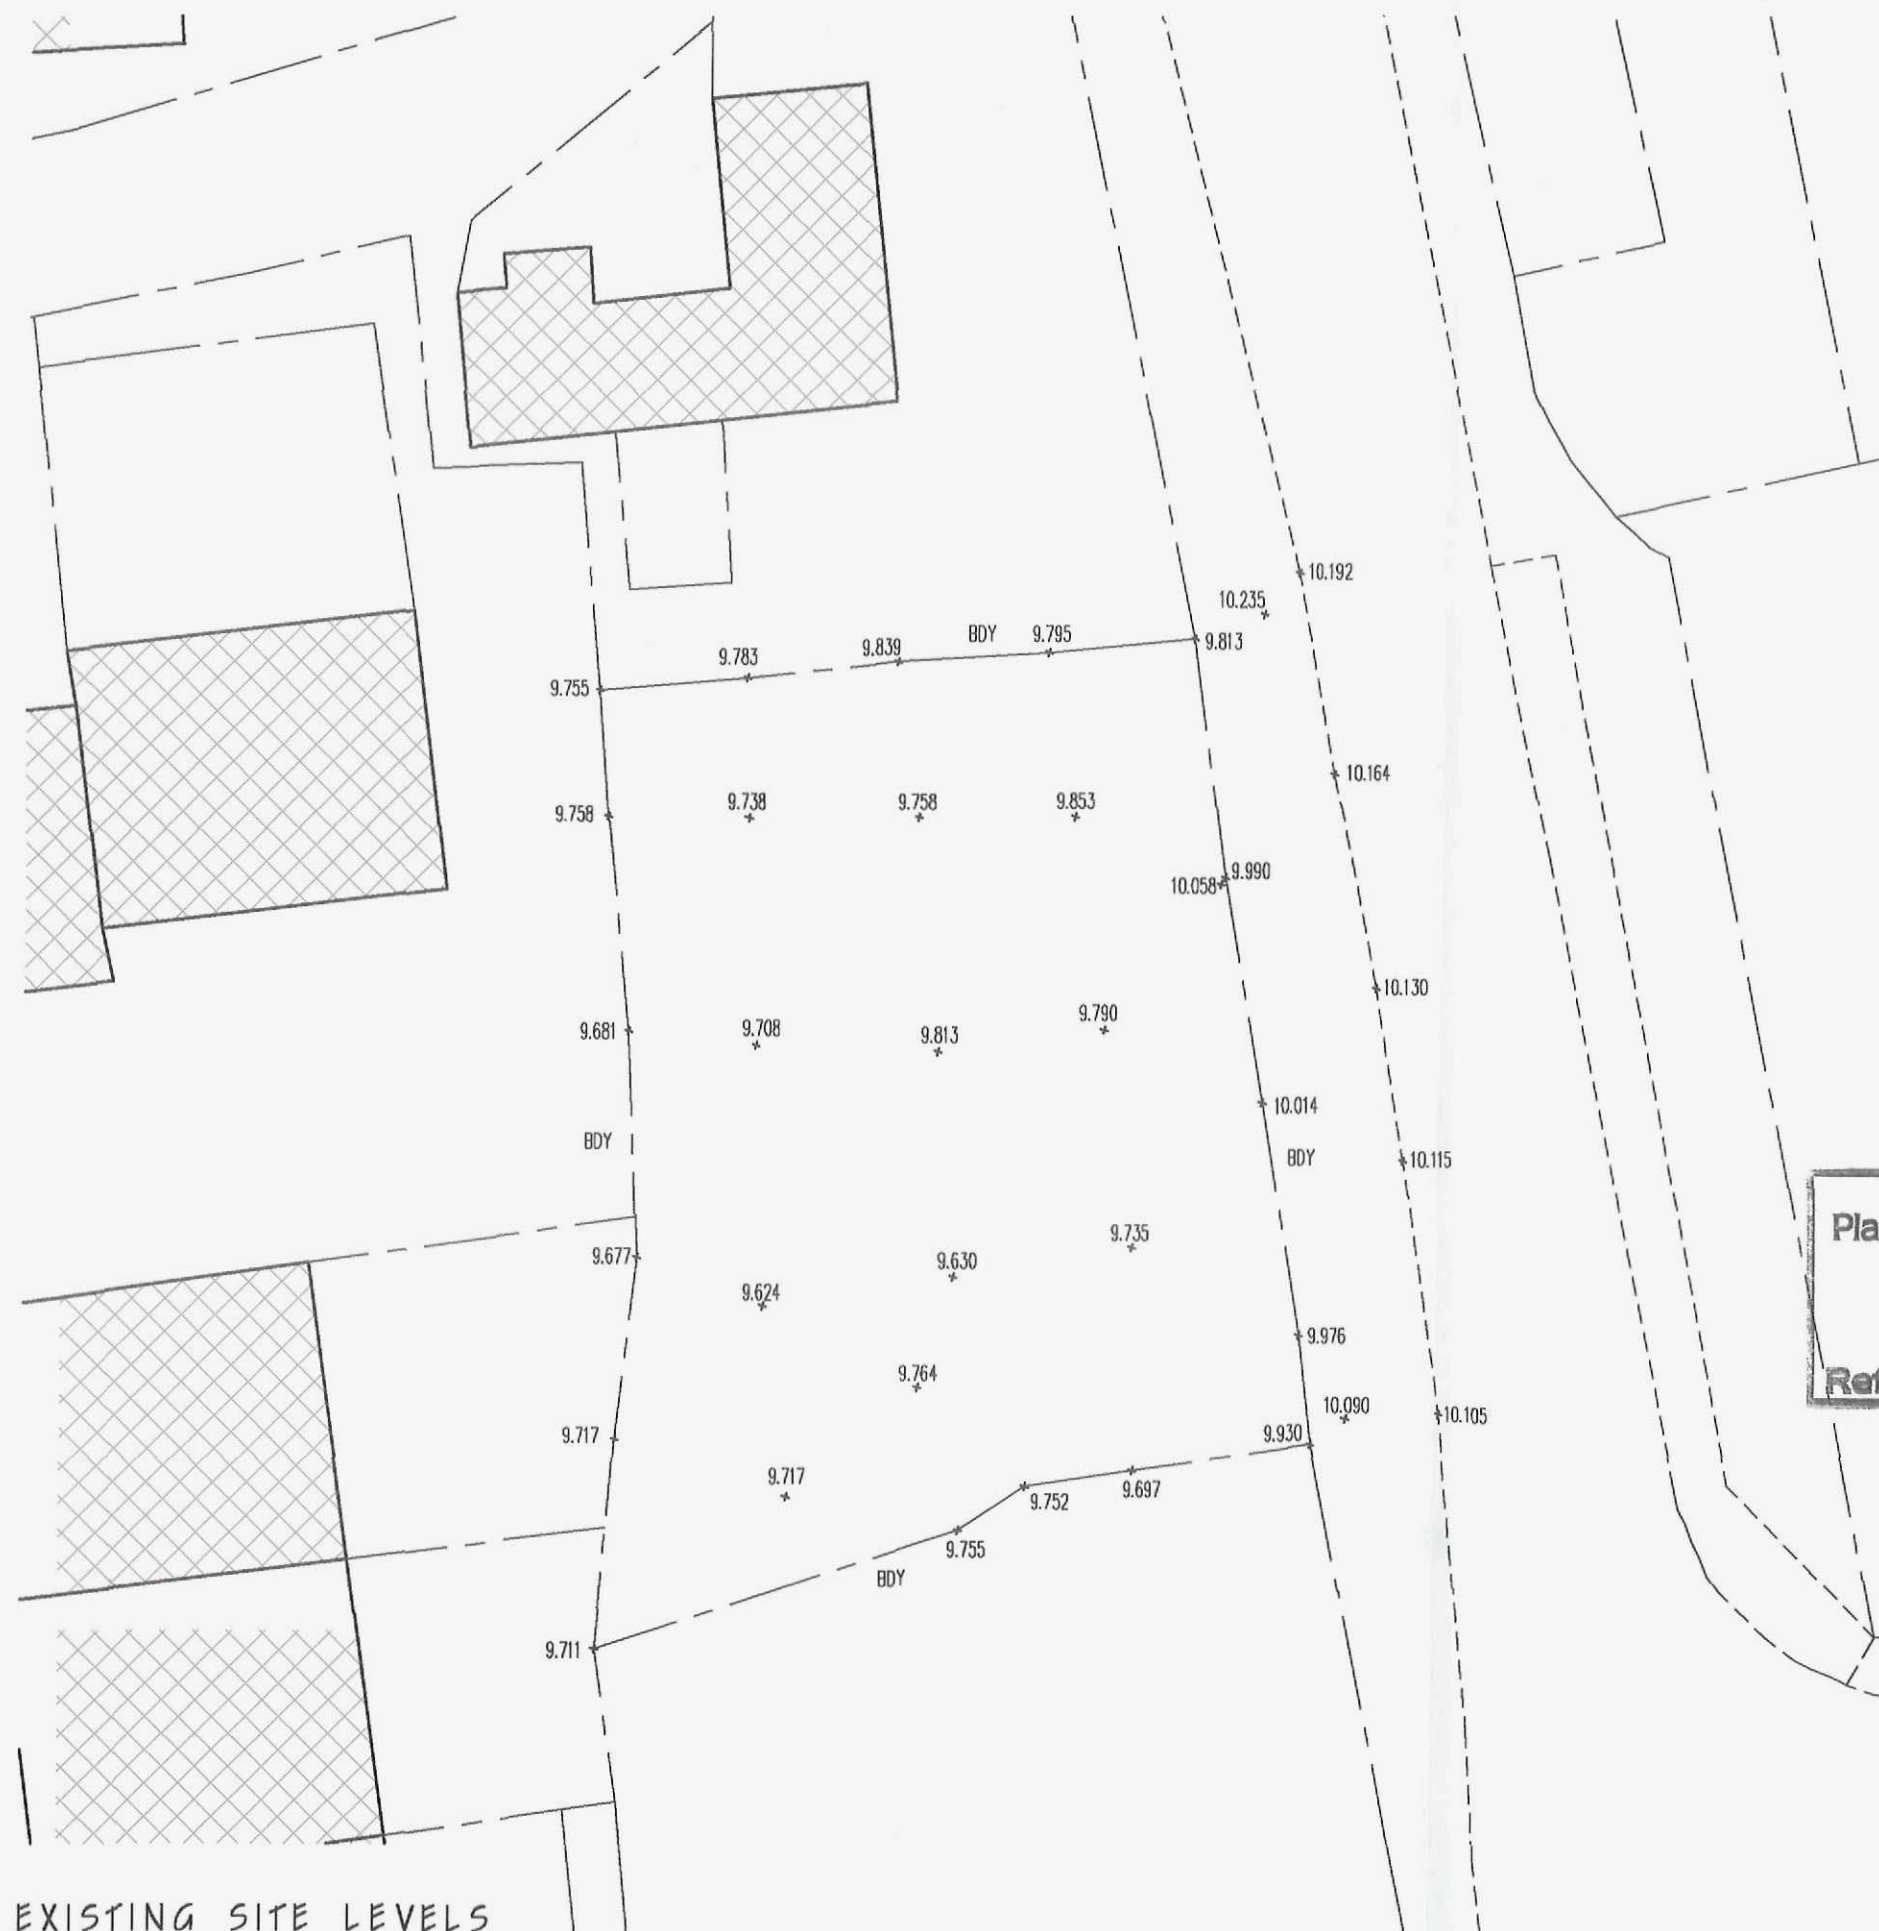

SHDC
Planning & Development
16 FEB 2009
Ref: 0109/09

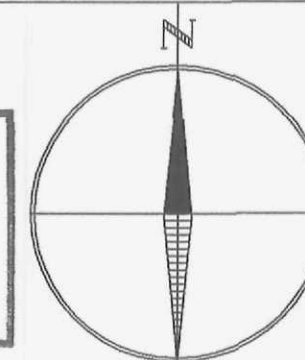

CONSTRUCTION of BUNGALOW
LAND ADJACENT 39 WEST STREET
LONG SUTTON
PE12 9BW

For Mr J WRIGHT & Miss E COUPLAND

Scales:
EXISTING SITE LEVELS - 1:200

FEBRUARY 2009

091102/12

Sheet 3 of 3

Architech
Chartered Architectural Technologist

33D Marshland Street
Terrington St Clement
King's Lynn
Norfolk
PE34 4NE
Tel: 01553 829669

