LAND REGISTRY

1 opened 6.4.1990 TITLE NUMBER LL54151 Map Reference TF4322 A

This register consists of 4 pages

A. PROPERTY REGISTER

containing the description of the registered land and the estate comprised in the Title

COUNTY	DISTRICT
LINCOLNSHIRE	SOUTH HOLLAND

The Freehold land shown and edged with red on the plan of the above Title filed at the Registry registered on 6 April 1990 known as The Old Granary, Bull Lane, Long Sutton.

NOTE:- The land has the benefit of the following rights granted by a Conveyance of the land in this title dated 17 October 1951 made between (1) Hugh Cox (Vendor) and (2) Richard Harold Warner (Purchaser).

"TOGETHER with such right of way (if any) as the Vendor is entitled to to pass and repass at all times and for all purposes and with or without horses carts carriages or waggons laden or unladen over and across the yard of the Bull Hotel to and from the rear of the premises hereby conveyed from and to Bull Lane aforesaid."


Plannin ...opment
- 5 FEB 2003
0115/03


H.M. LAN_ STRY


TITLE NUMBER


LL 54151

ORDNANCE SURVEY PLAN REFERENCE	TF 4322	SECTION A	Scale 1/1250 Enlarged from 1/
COUNTY LINCOLNSHIRE	DISTRICT SOUTH HOLLAND		© Crown copyright

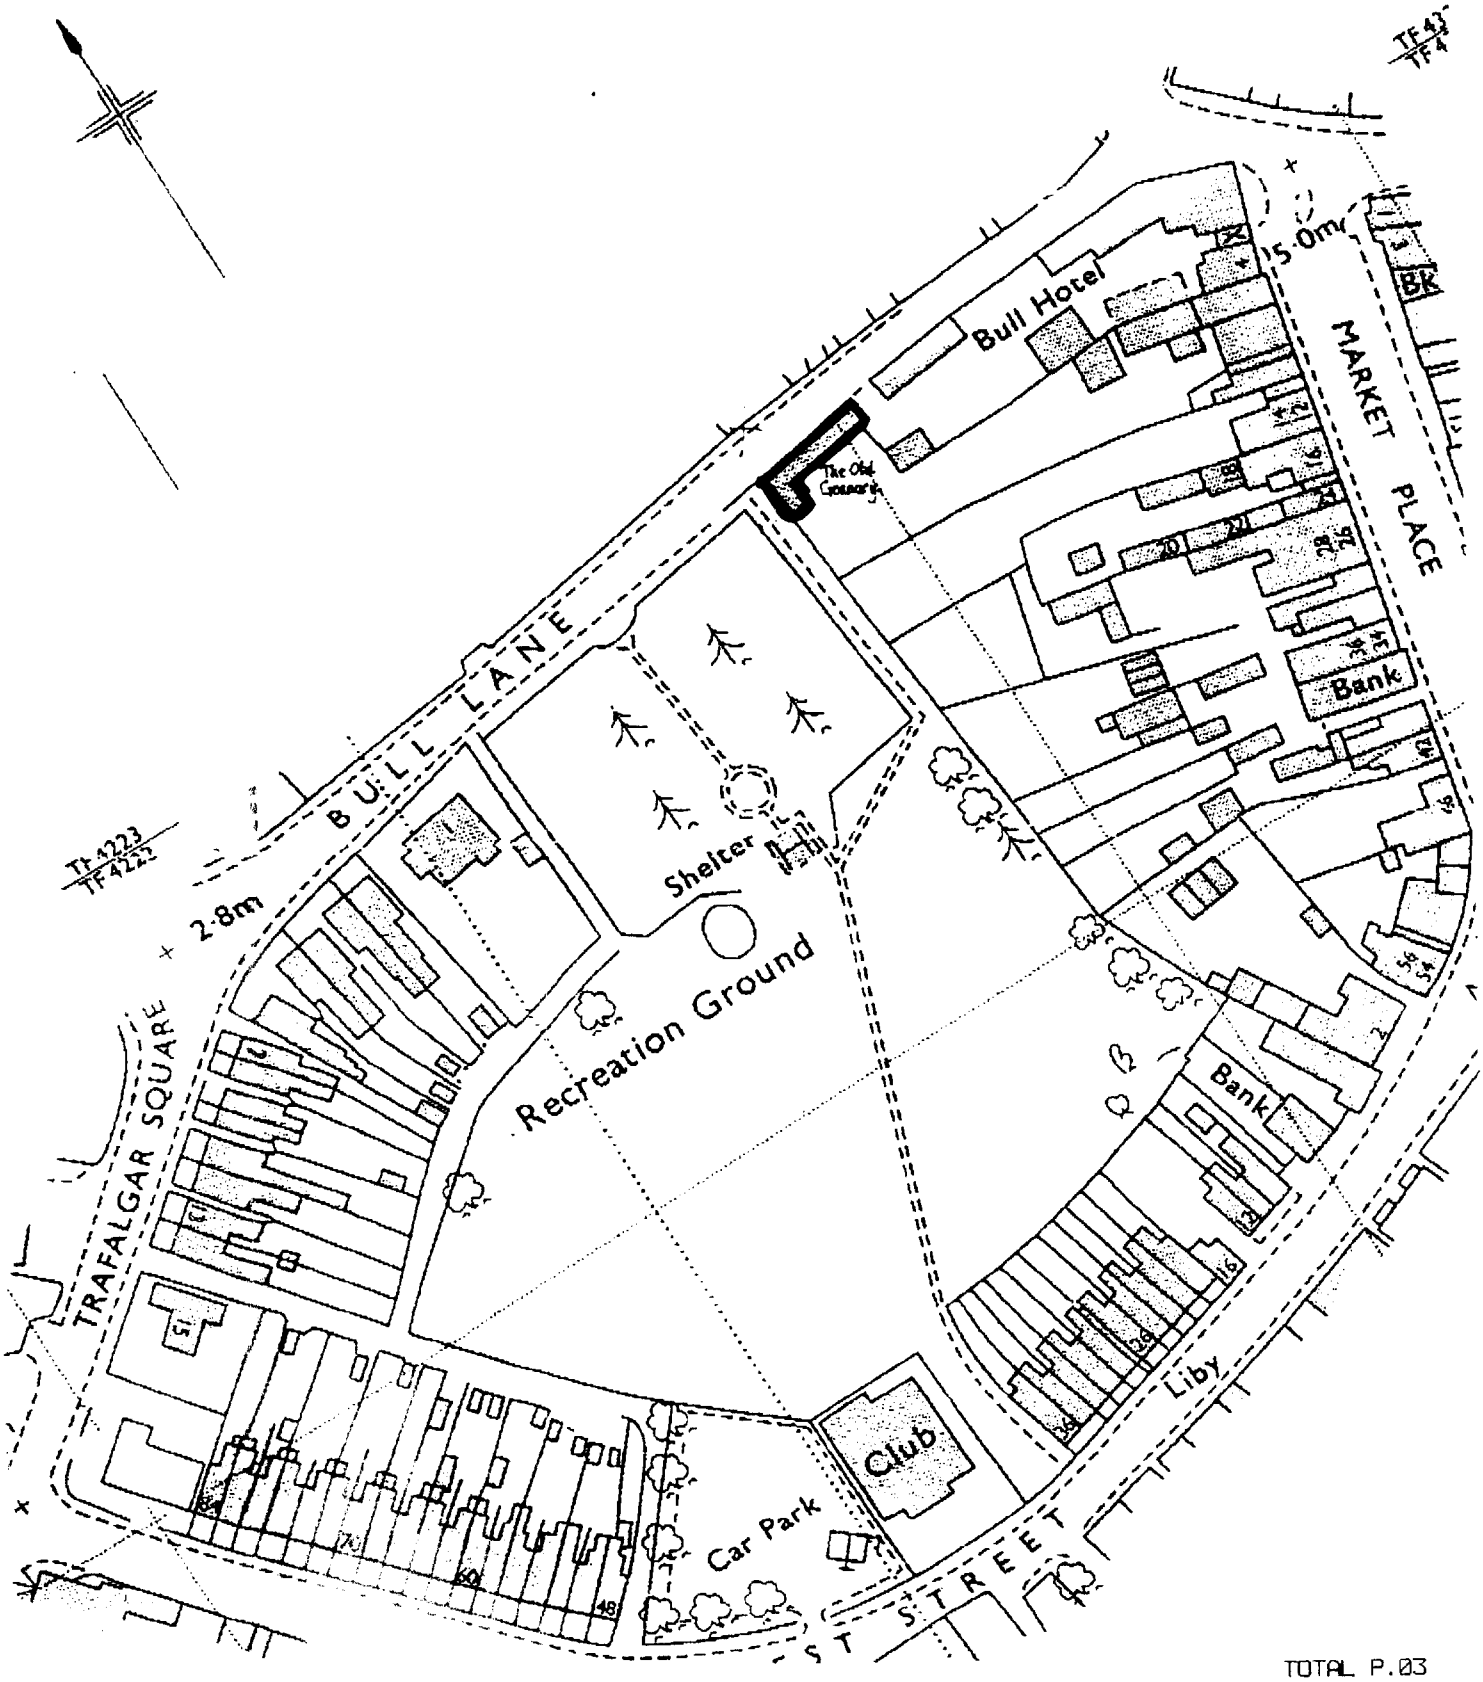


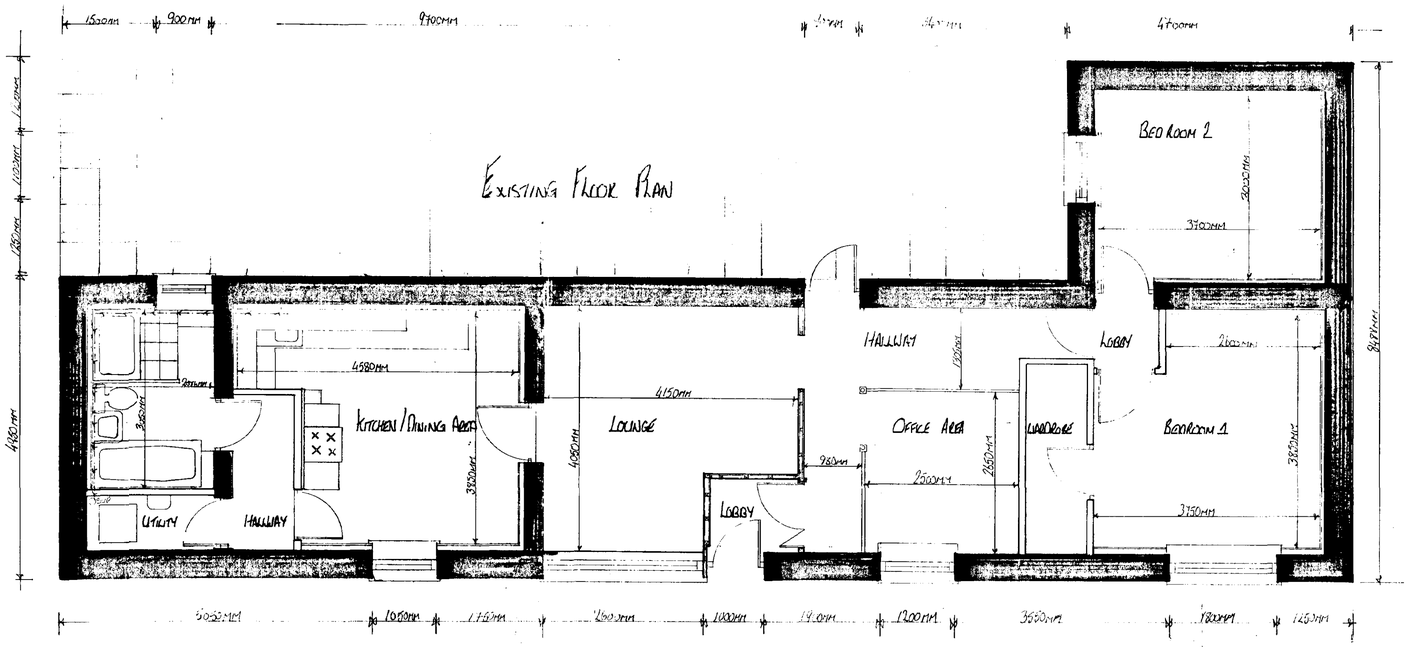

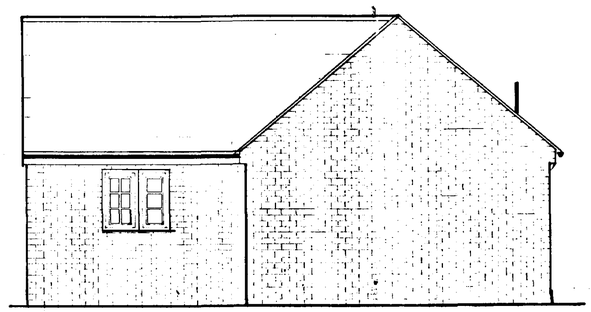


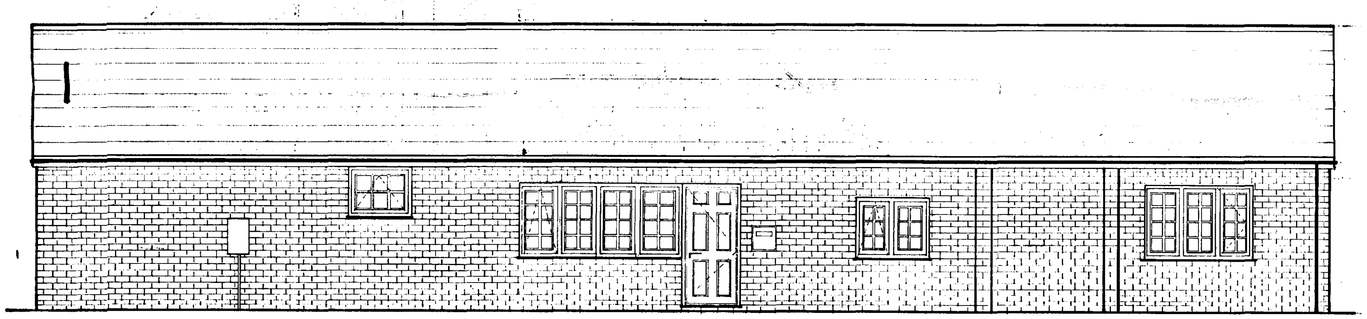

Existing Road Side Elevation

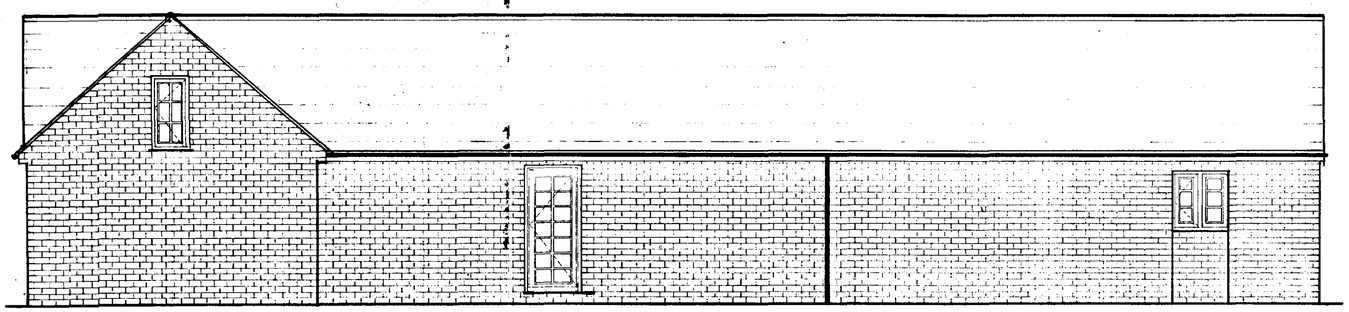

Existing Rear Elevation

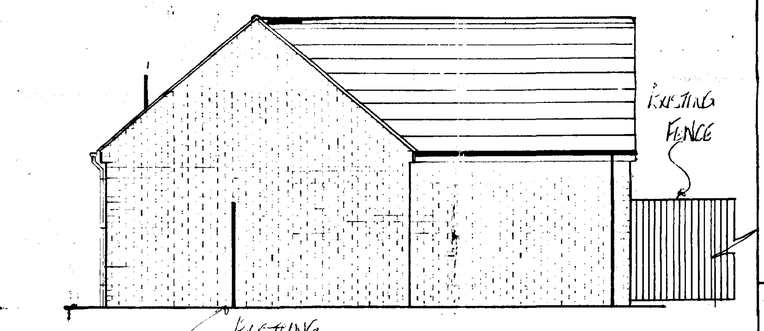

DETERMINED PLAN

Drawing	2150/1M1
Project	Conversion to Office / Flat
Client	Mrs Sawyers
Site	The Old Granary Bull Lane Long Sutton Spalding. Lincs

Notes

Conversion of the Old Granary from Office Space to Office & Part Covered Living Accomodation for use as a Design Studio (Internal & Construction Design)

All Pointing to be (Where it is) & Damaged Pointing Repaired to match Existing in Sand & Lime

Area Covered	Existing Elevations Existing Floor Plan
Drawn	M.G. Daniels
Date	31/01/03
Scale	1:50
Rev	04

SHDC
Planning & Development
- 5 FEB 2003
Ref: 0115/03

M.G Daniels Architectural Services
The Old Granary
Bull Lane
Long Sutton
Spalding
Lincolnshire PE12 9HA
Telephone Office 01406 364331
Home 07786 858546
Mail Matthew.Daniels3@btopenworld.com