
SITEPLAN

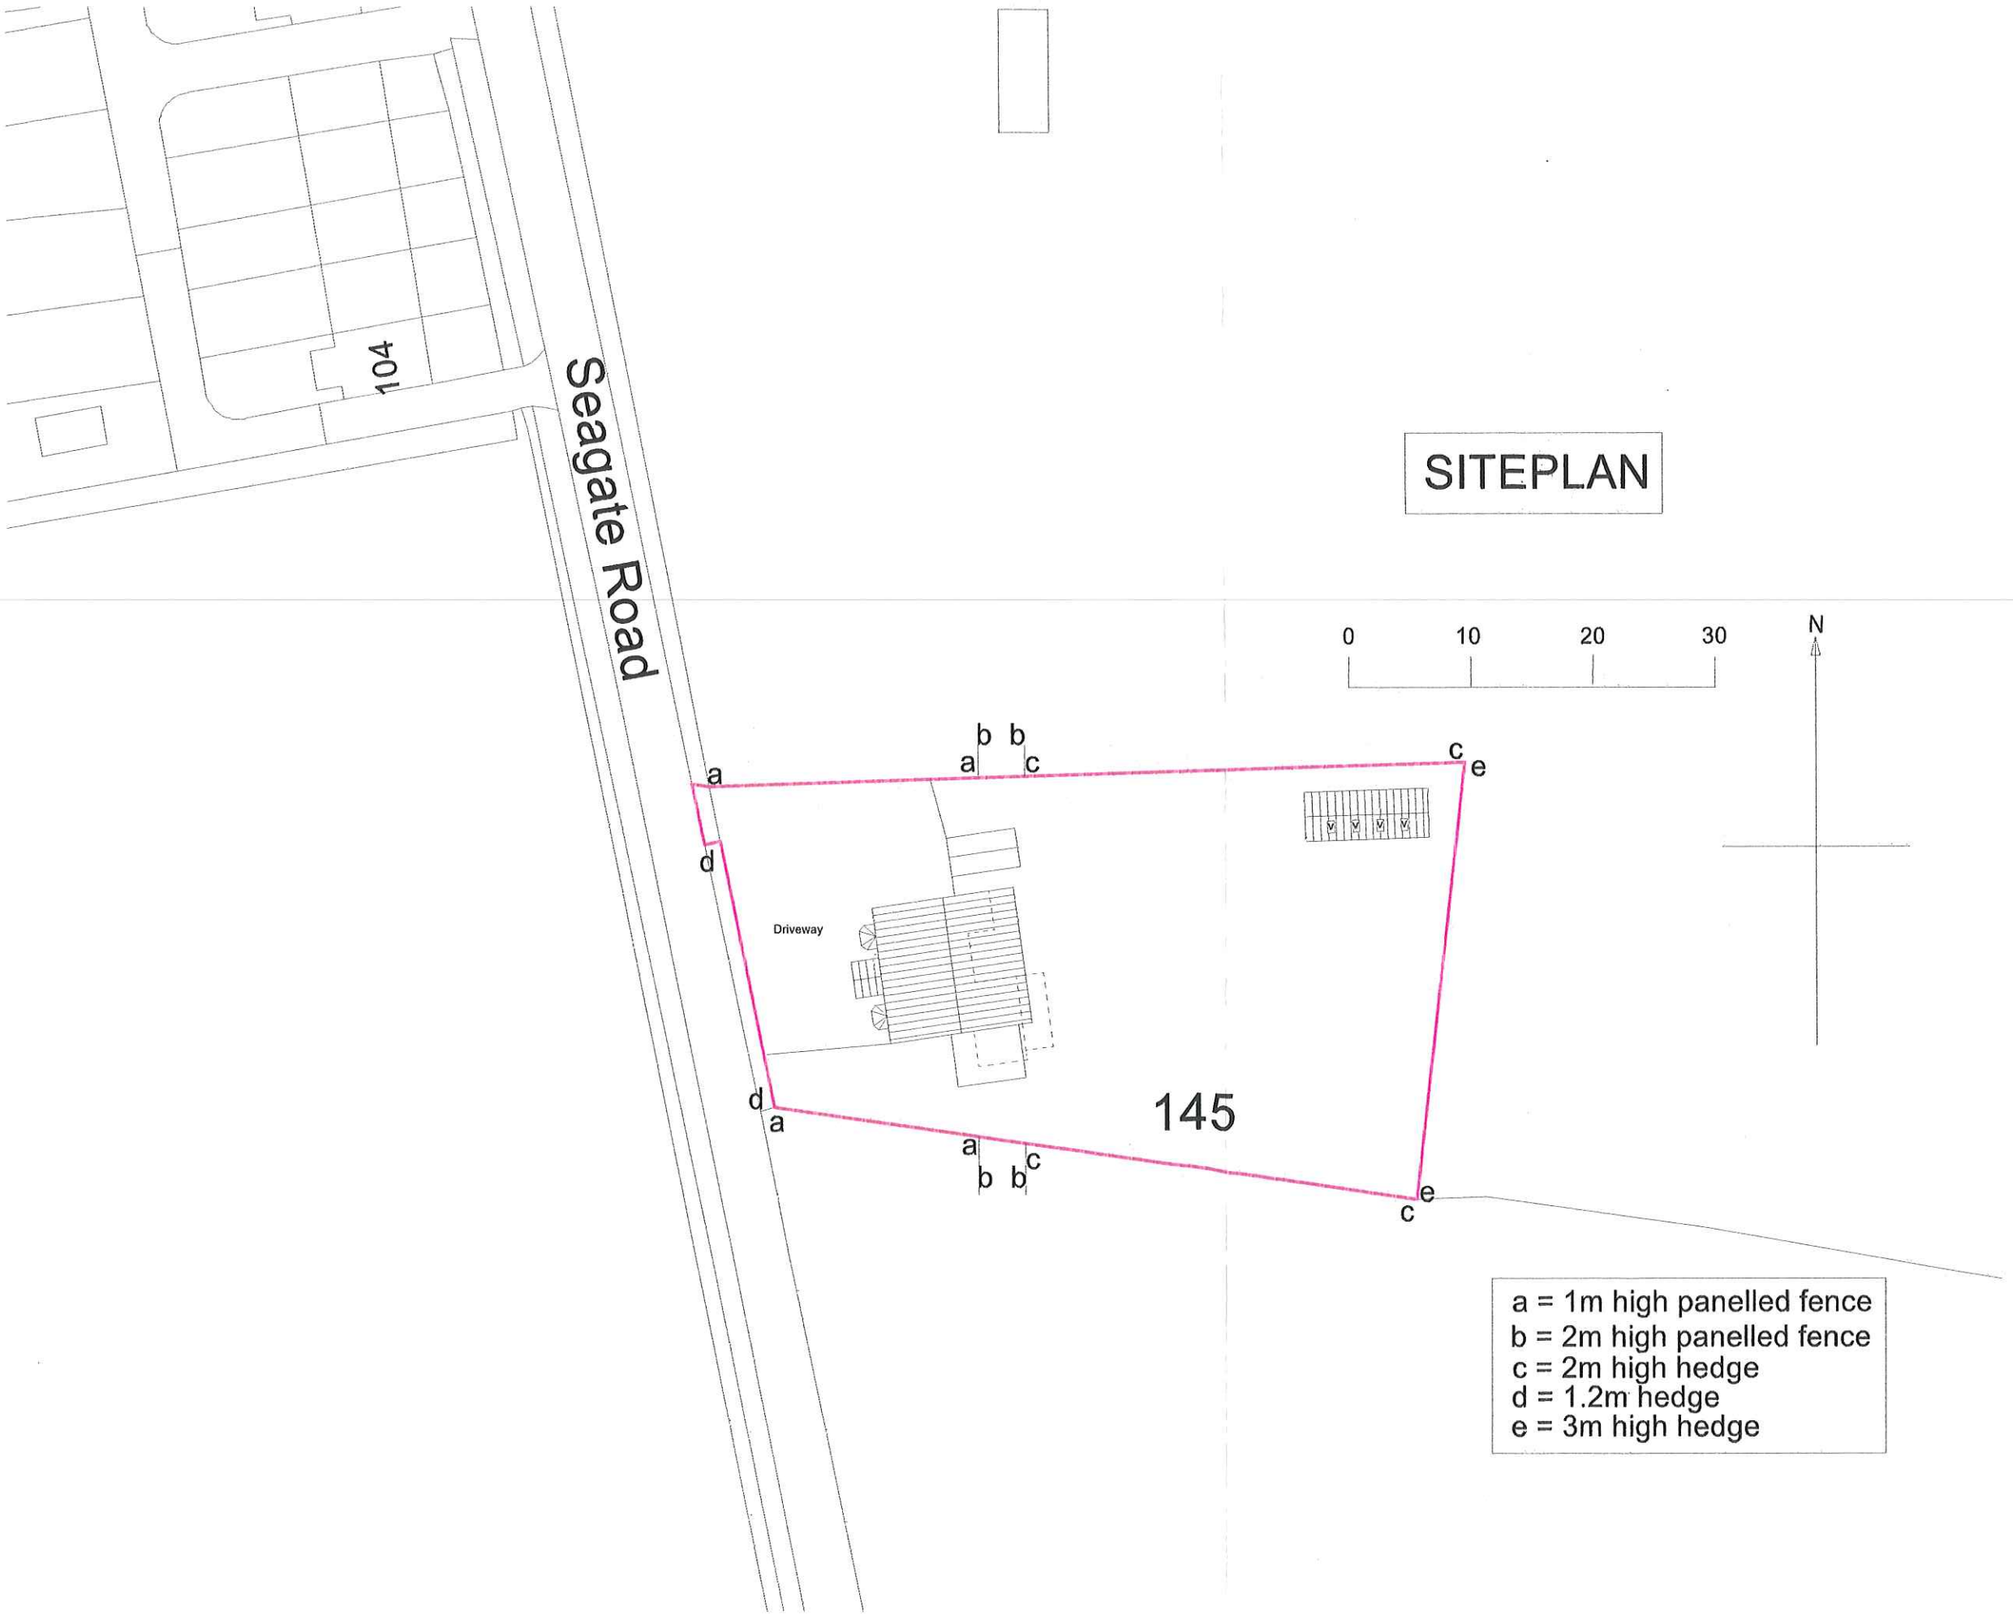

0 10 20 30

N

a = 1m high panelled fence
b = 2m high panelled fence
c = 2m high hedge
d = 1.2m hedge
e = 3m high hedge

Extension and alterations at
145 Seagate Road,
Long Sutton,
PE12 9AD for
Mr & Mrs Westcombe

Scale 1:500

Plans by Anfoss Ltd.,
87 Leverington Common,
Leverington,
Wisbech, PE13 5BH
01945 466266
07836 246446
building55@live.co.uk

Ref Westcombe/2021/ste/1