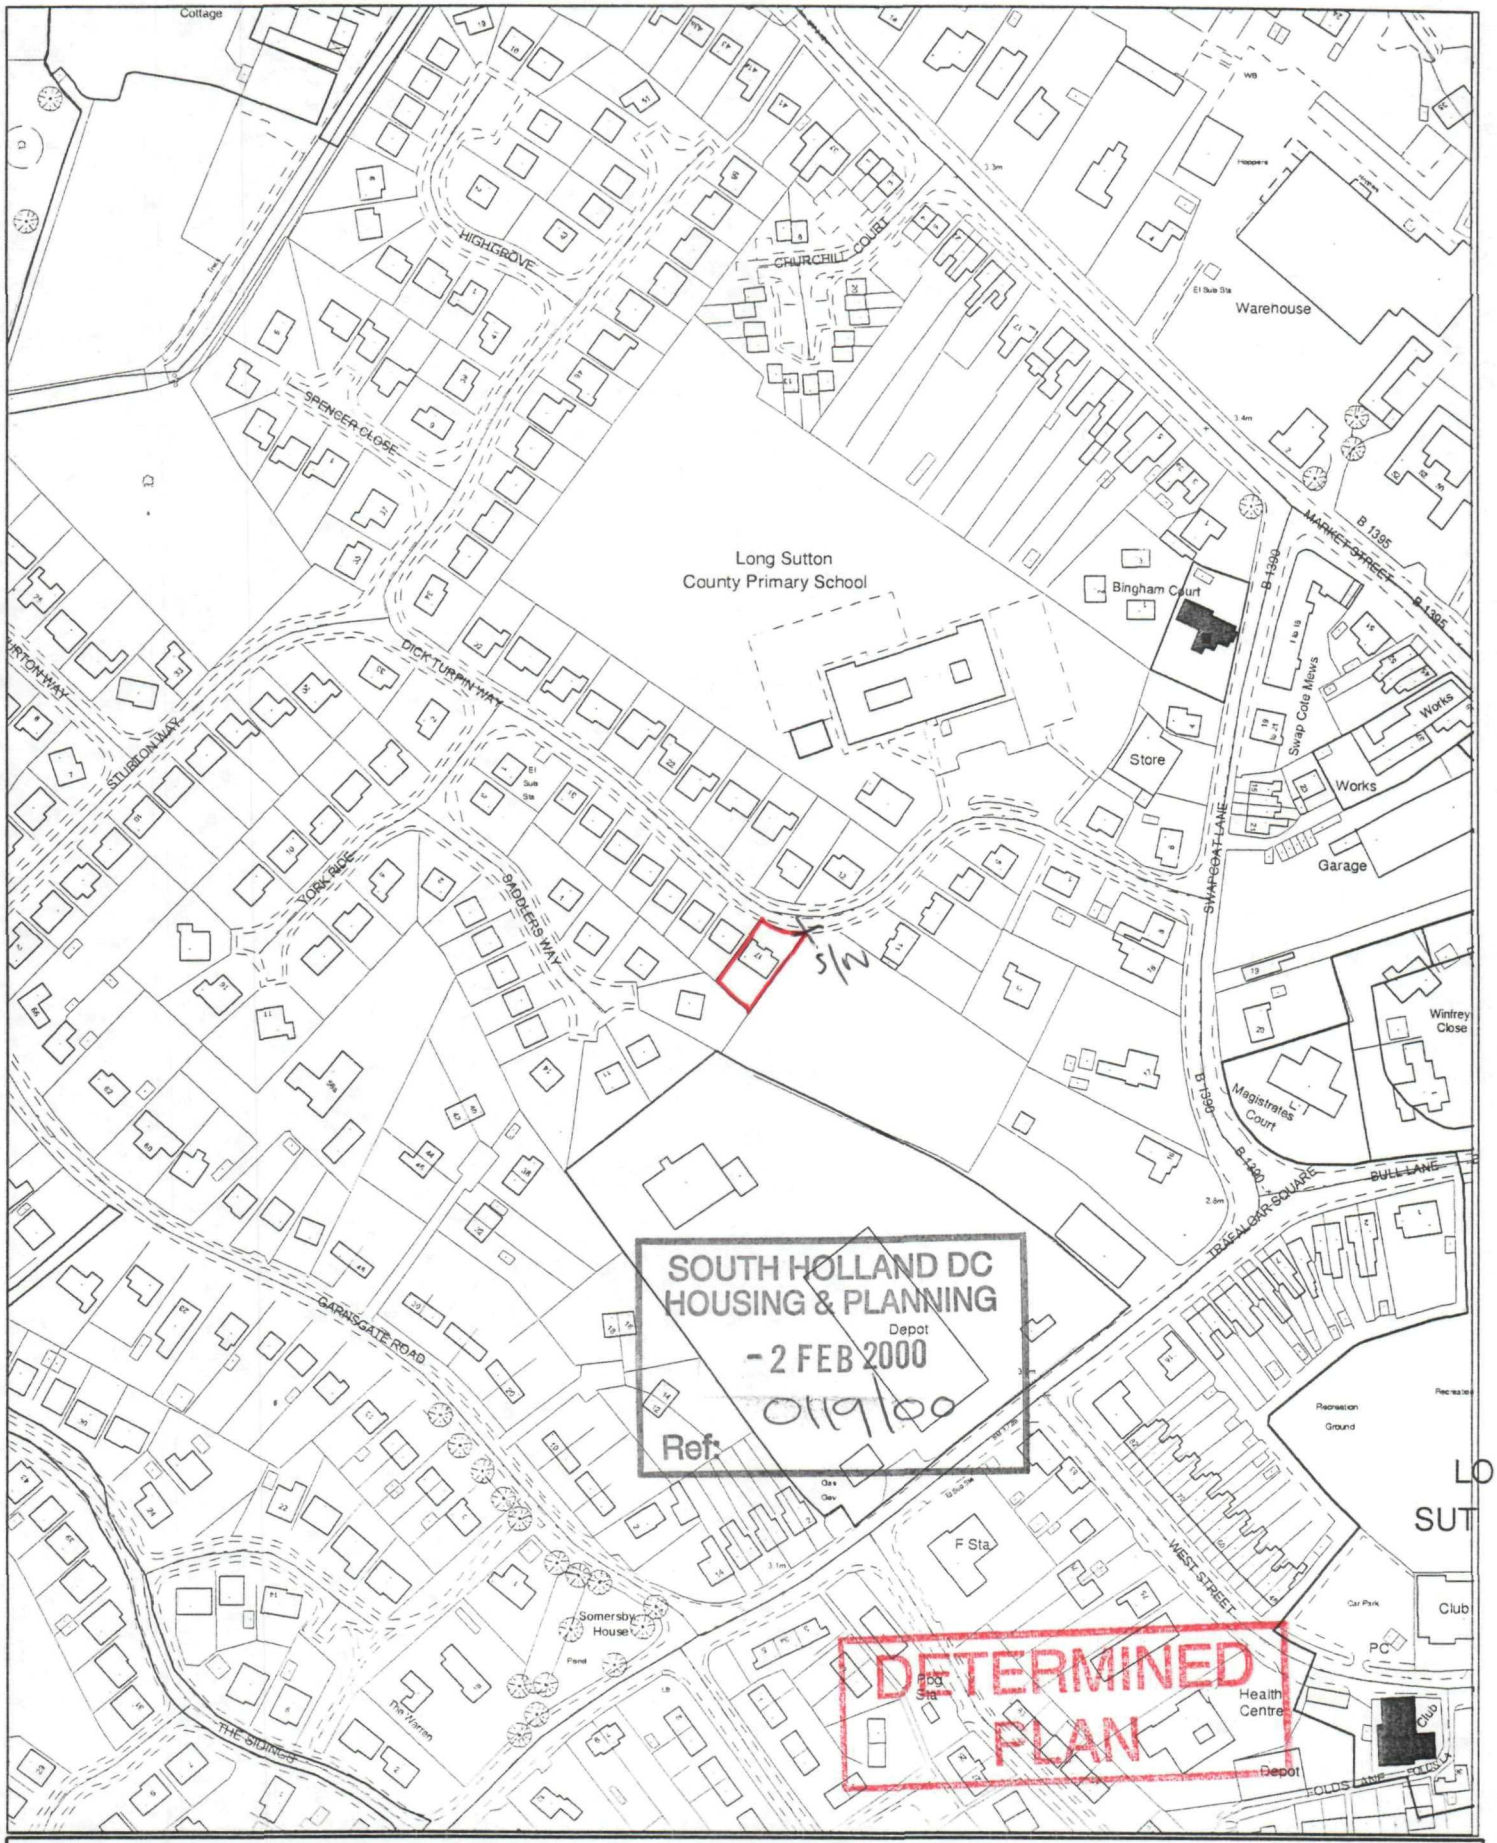


SOUTH HOLLAND DISTRICT COUNCIL


Council Offices, Priory Road, Spalding, Lincolnshire PE11 2XE

This copy has been produced specifically for the map return scheme purposes only. No further copies may be made.

Scale: 1:2500

This map is reproduced from Ordnance Survey material with permission of Ordnance Survey on behalf of Her Majesty's Stationery Office (c) Crown copyright. Unauthorised reproduction infringes Crown copyright and may lead to prosecution or civil proceedings. South Holland District Council LA079413 2000

N

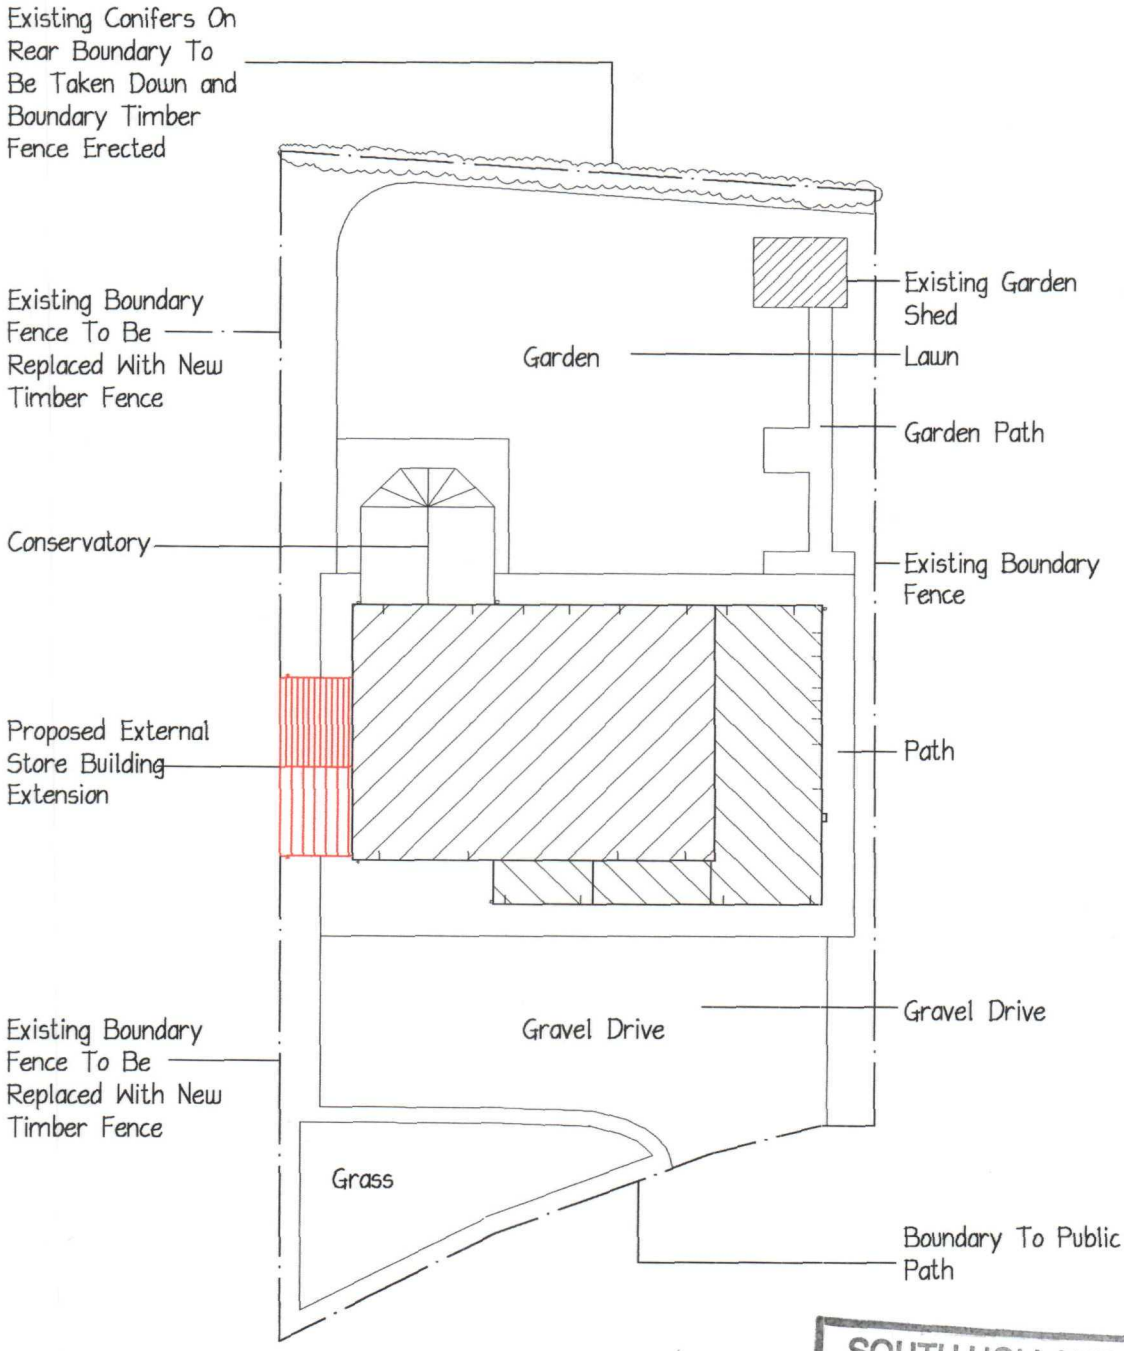

BLOCK PLAN

SOUTH HOLLAND DC
HOUSING & PLANNING
- 2 FEB 2000
Ref: 019/00

Proposed Alteration to Garage to form Play Room & External Store at 17 Dick Turpin Way, Long Sutton, Spalding, Lincs. PE12 9EP for Mr. and Mrs Bell

Date : January 2000

Scale : Approx. 1:200

DETERMINED
PLAN