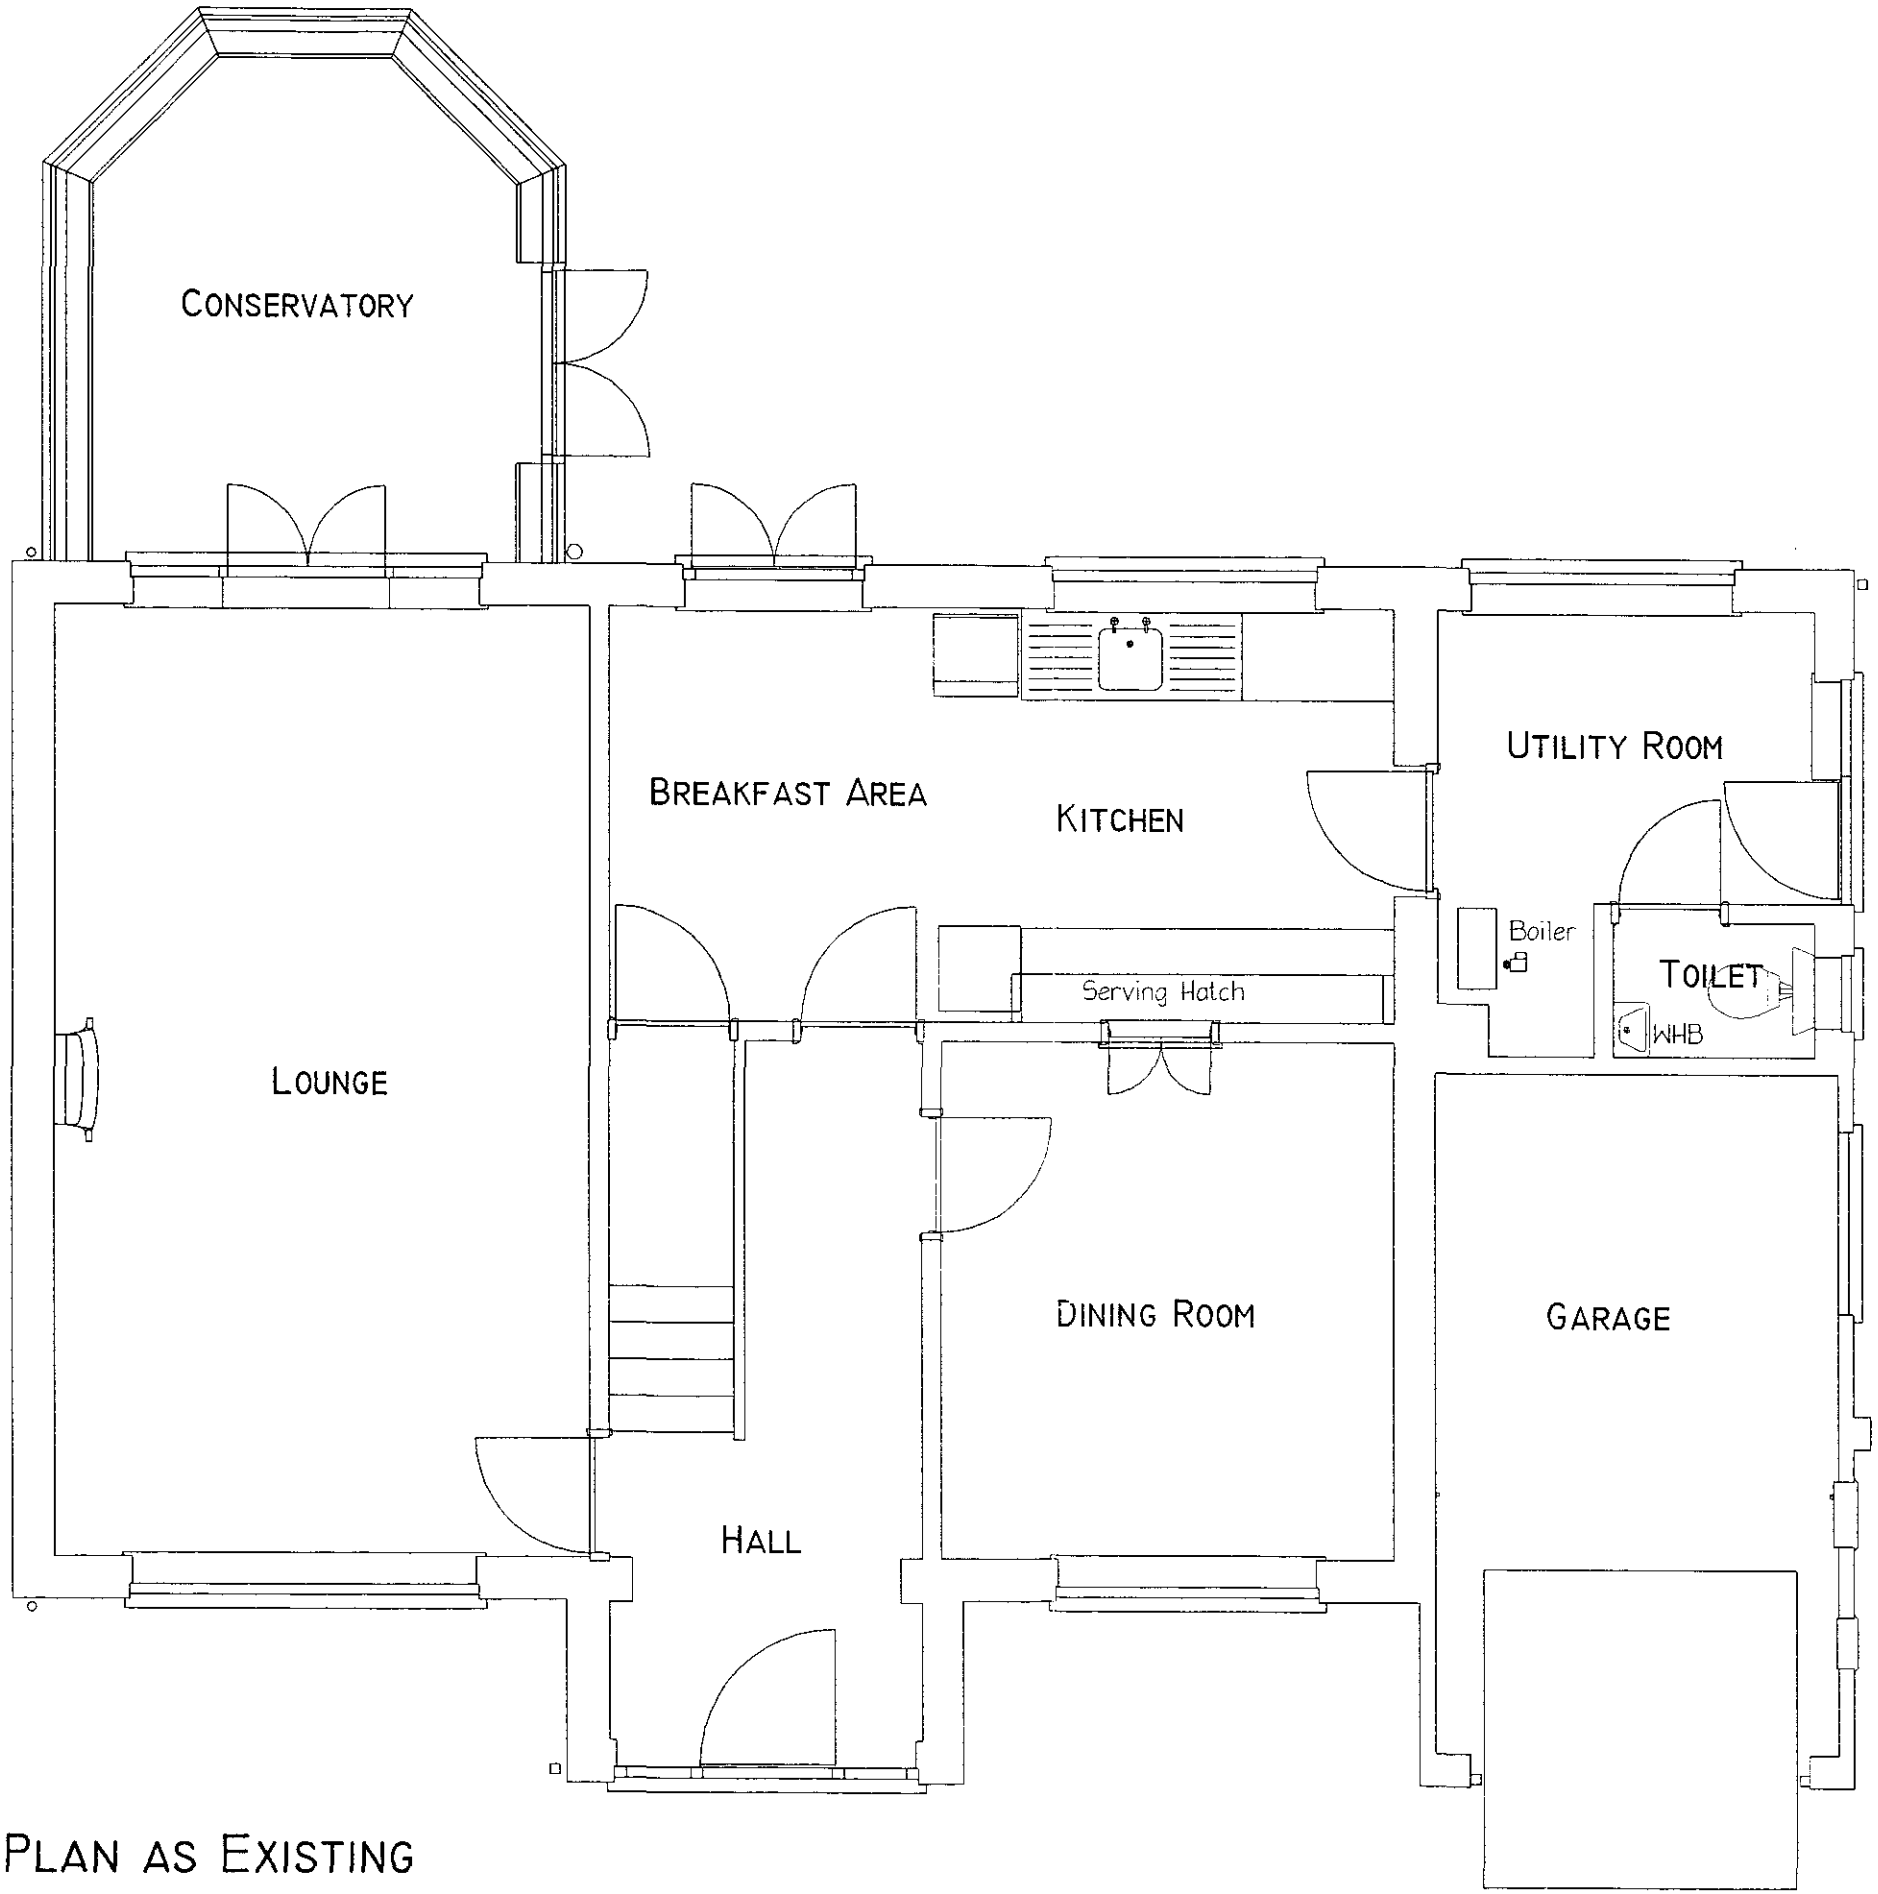



PLAN AS EXISTING

Proposed Alteration to Garage to form Play Room & External Store at 17 Dick Turpin Way, Long Sutton, Spalding, Lincs. PE12 9EP
for Mr. and Mrs Bell

Date : January 2000 Scale : Approx. 1:50

SOUTH ... HOUSING & PLANNING
- 2 FEB 2000
Ref: 0119/00

DETERMINED
PLAN

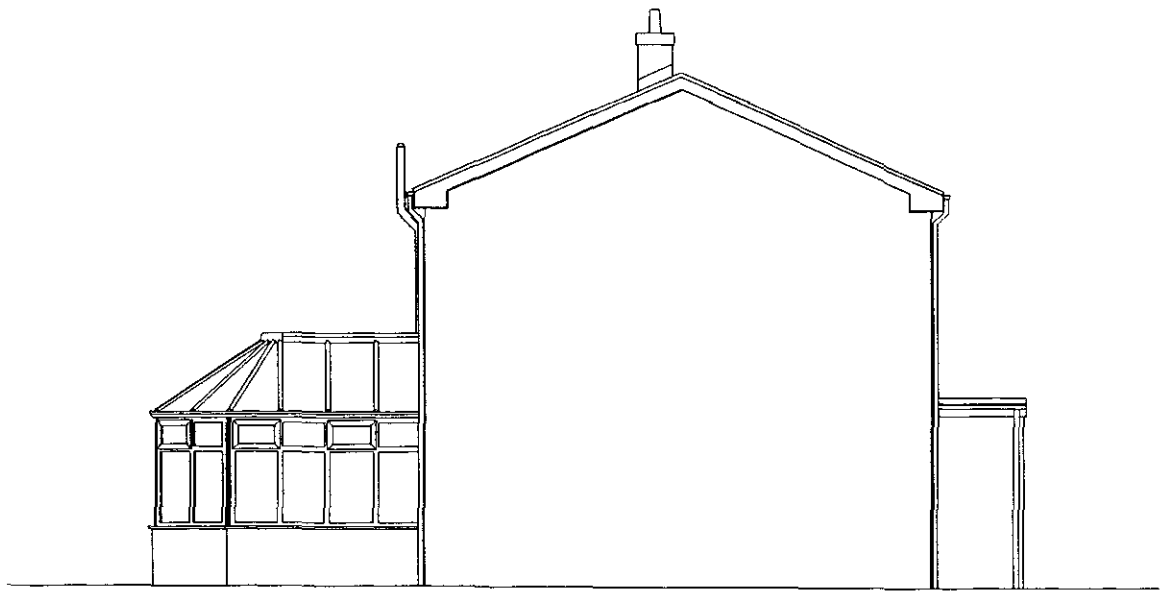

Side Elevation Existing



Front Elevation Existing




Rear Elevation Existing

SOUTH
HOLLAND
- 2 FEB 2000
Ref: 0119/00

Proposed Alteration to Garage to form Play Room & External Store at 17 Dick Turpin Way, Long Sutton, Spalding, Lincs. PE12 9EP
for Mr. and Mrs Bell

Date : January 2000 Scale : Approx. 1:100

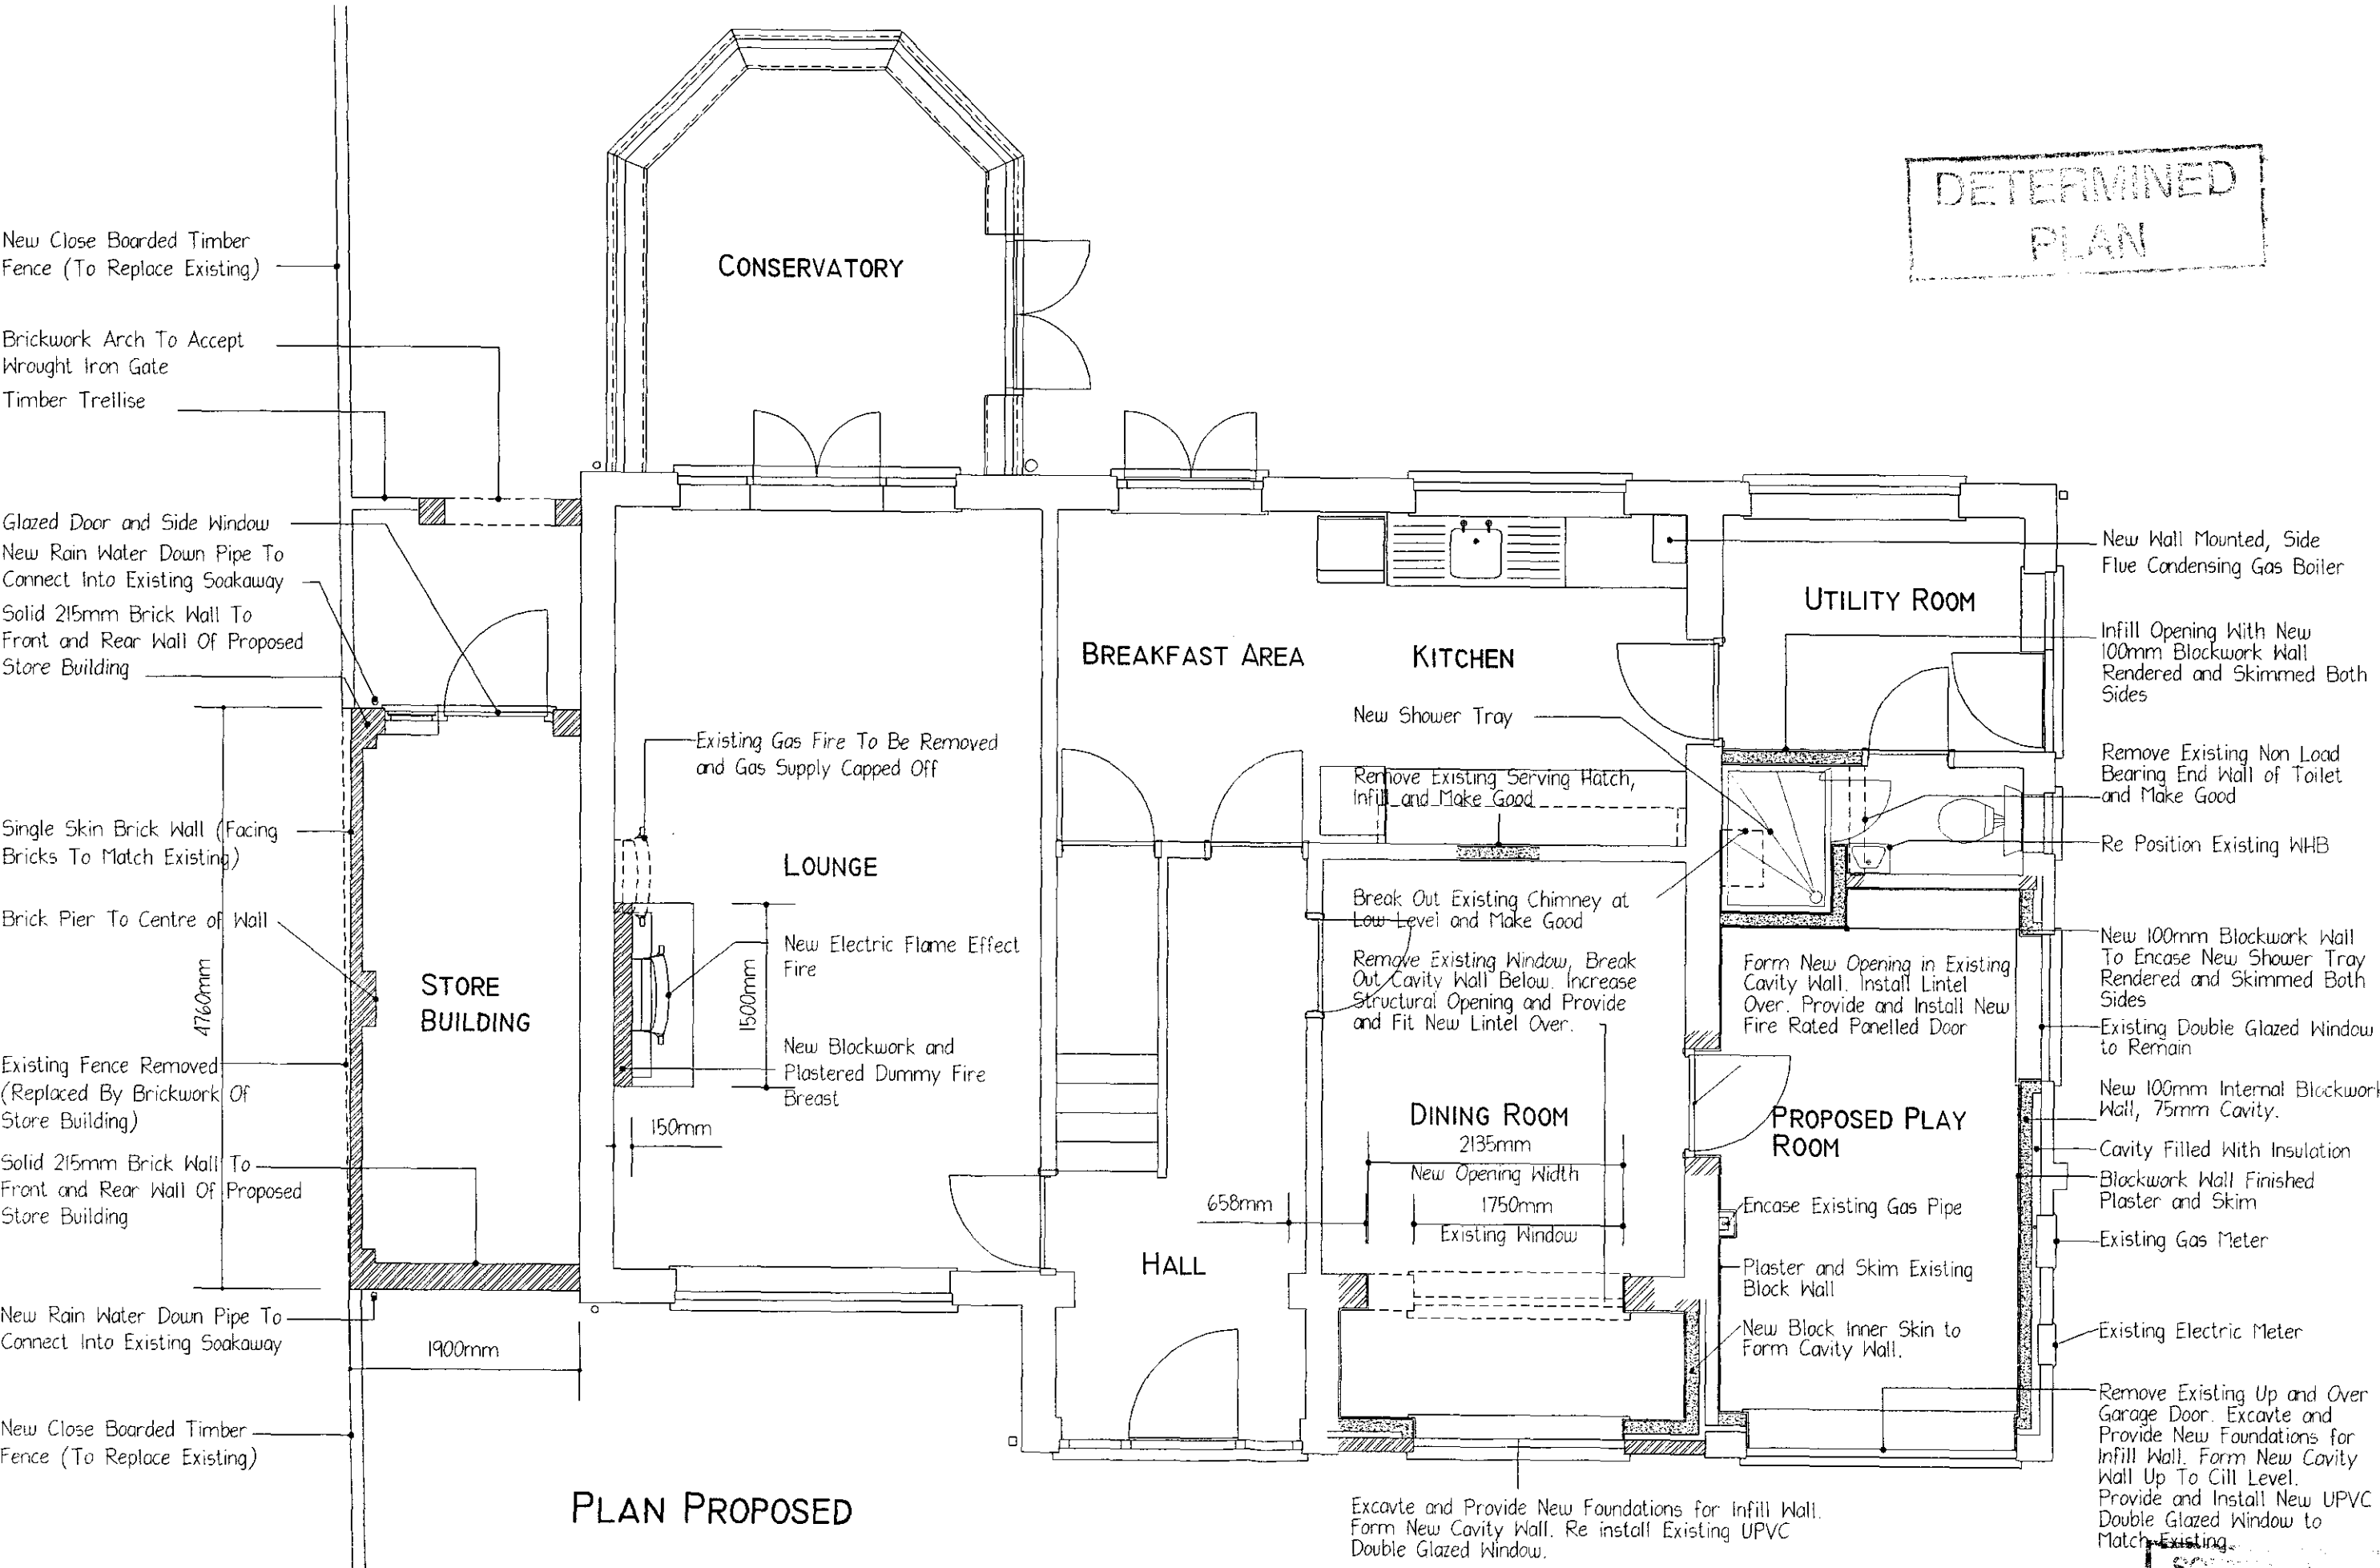

DETERMINED PLAN


PLAN PROPOSED

Proposed Alteration to Garage to form Play Room & External Store at 17 Dick Turpin Way, Long Sutton, Spalding, Lincs. PE12 9EP for Mr. and Mrs Bell

Date : January 2000

Scale : Approx. 1:50

SOUTH HOLLAND DISTRICT COUNCIL
- 2 FEB 2000
Ref: 0119/00

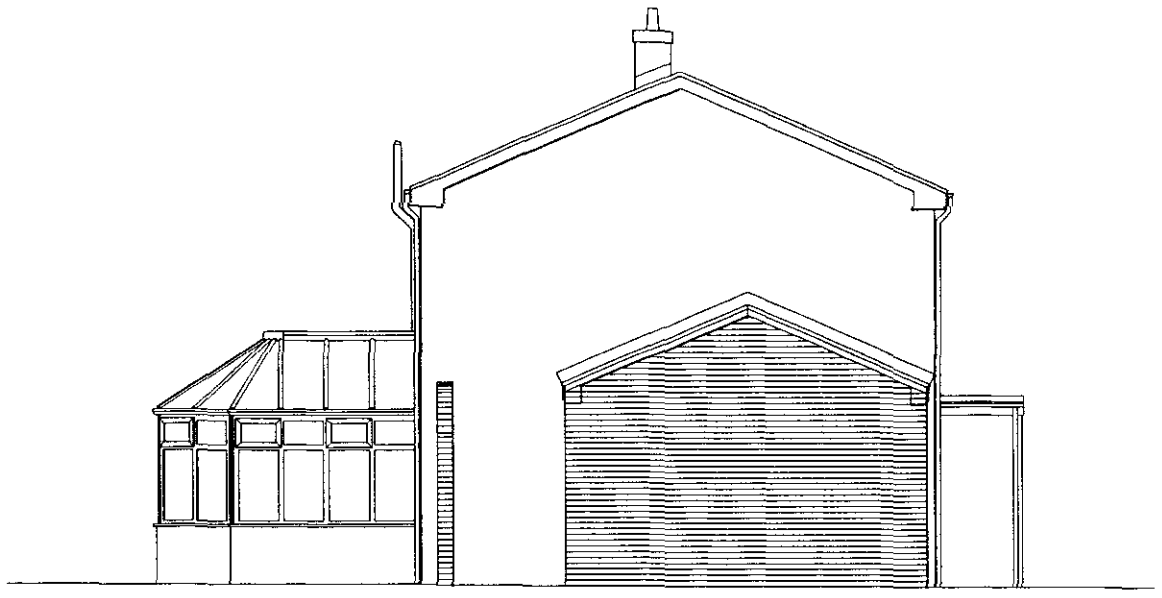

Side Elevation Proposed



Front Elevation Proposed



Rear Elevation Proposed

DETERMINED
DRAWN

SOUTH HOLLAND
-2 FEB 2000
Ref: 0119/00

Proposed Alteration to Garage to form Play Room & External Store at 17 Dick Turpin Way, Long Sutton, Spalding, Lincs. PE12 9EP for Mr. and Mrs Bell

Date : January 2000 Scale : Approx. 1:100