

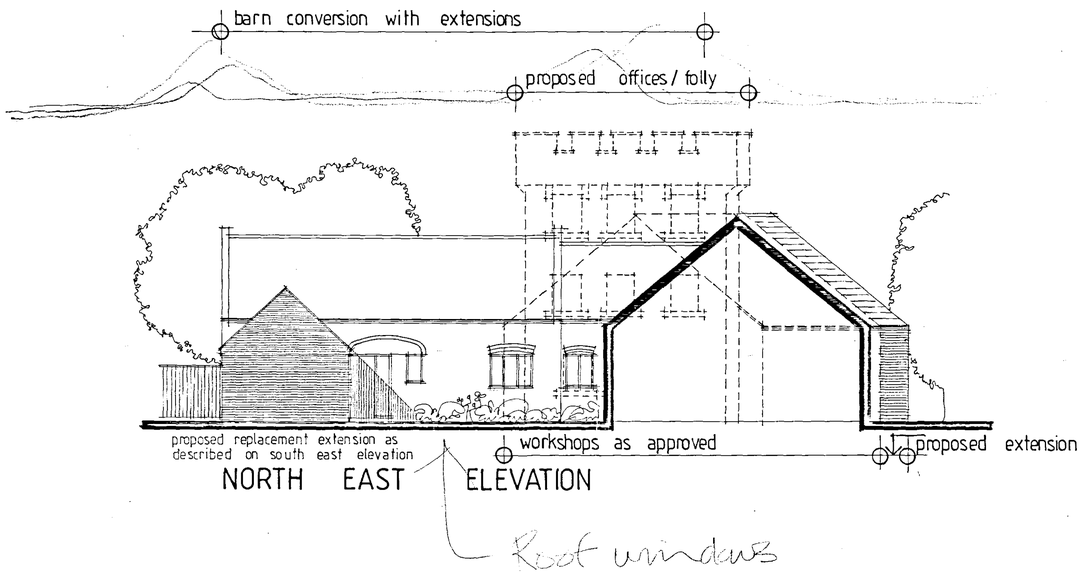



NORTH EAST ELEVATION

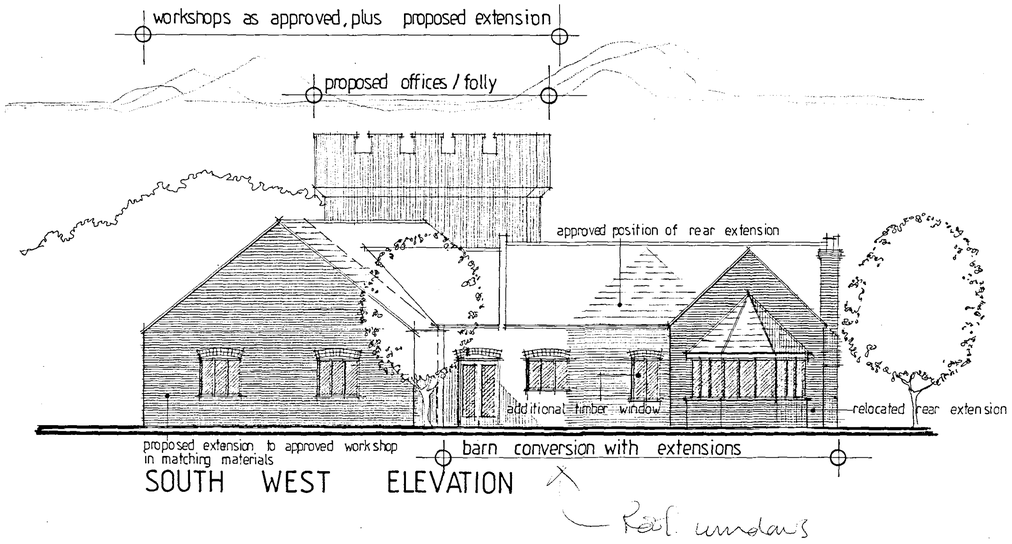


SOUTH WEST ELEVATION

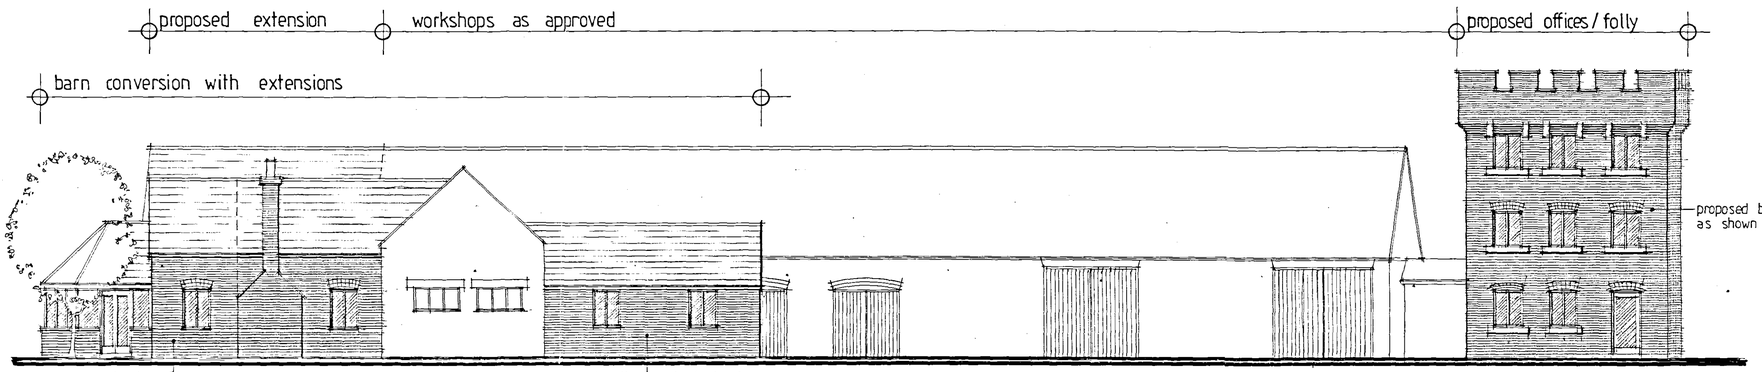

SOUTH EAST ELEVATION

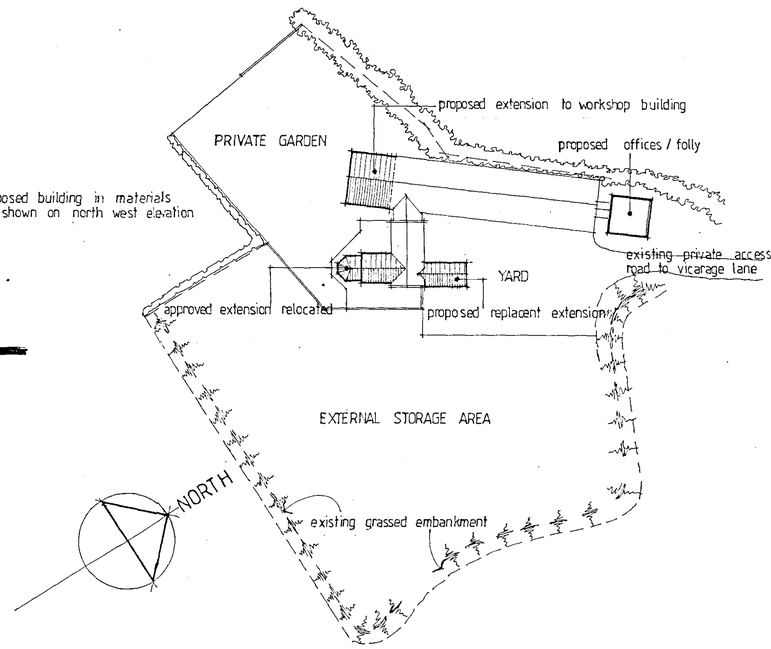

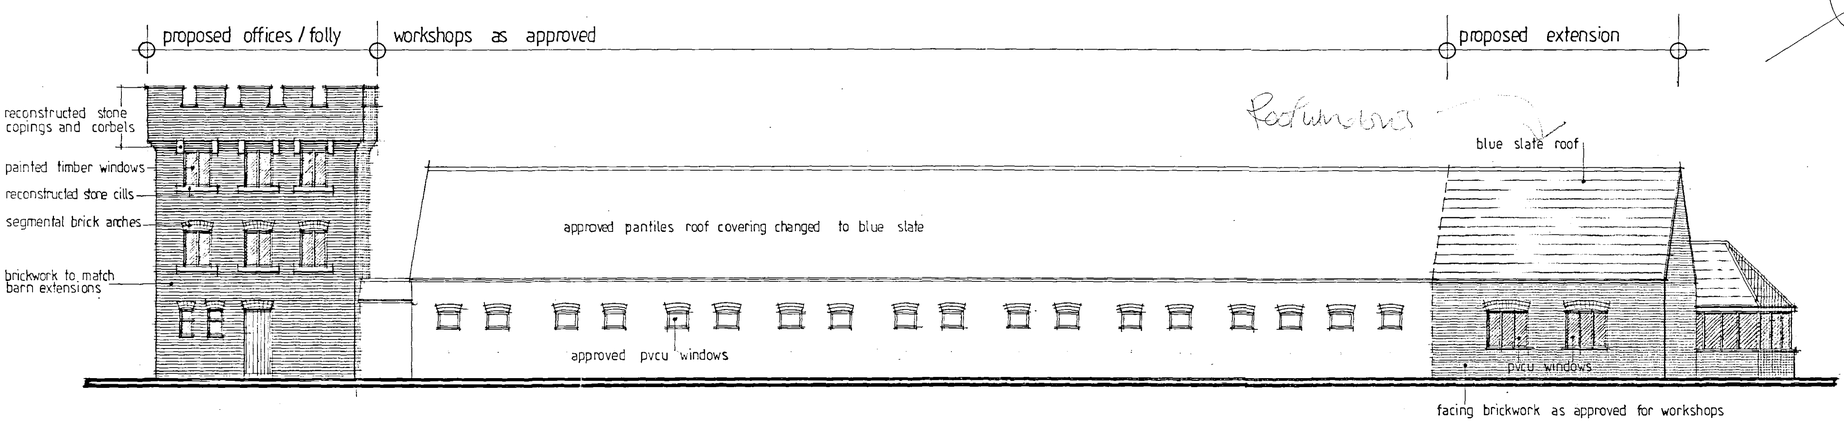

NORTH WEST ELEVATION

Pre-app advice:

Replacement - x to like for like OK

Glazing conservation OK

Castellated watchtower wholly unacceptable

Additional restrictions to roof wholly unacceptable

PAM