

AMENDED PLAN TO SUN LOUNGE

AT 3 BERTIE CLOSE LONG SUTTON

EXISTING

BUNGALOW

ROOF DETAILS

POLYCARBONATE ROOF
ON INTERLOCKING SELF
SUPPORTING BARS ON


TO THE CONSTRUCTION OF THE DOUBLE GLAZED
WINDOW FRAMING, ON
TO THE DUNNET
CONSTRUCTION.

RAINWATER
PIPE


FRONT ELEVATION

4.25 METRES

BACK ELEVATION
WEST

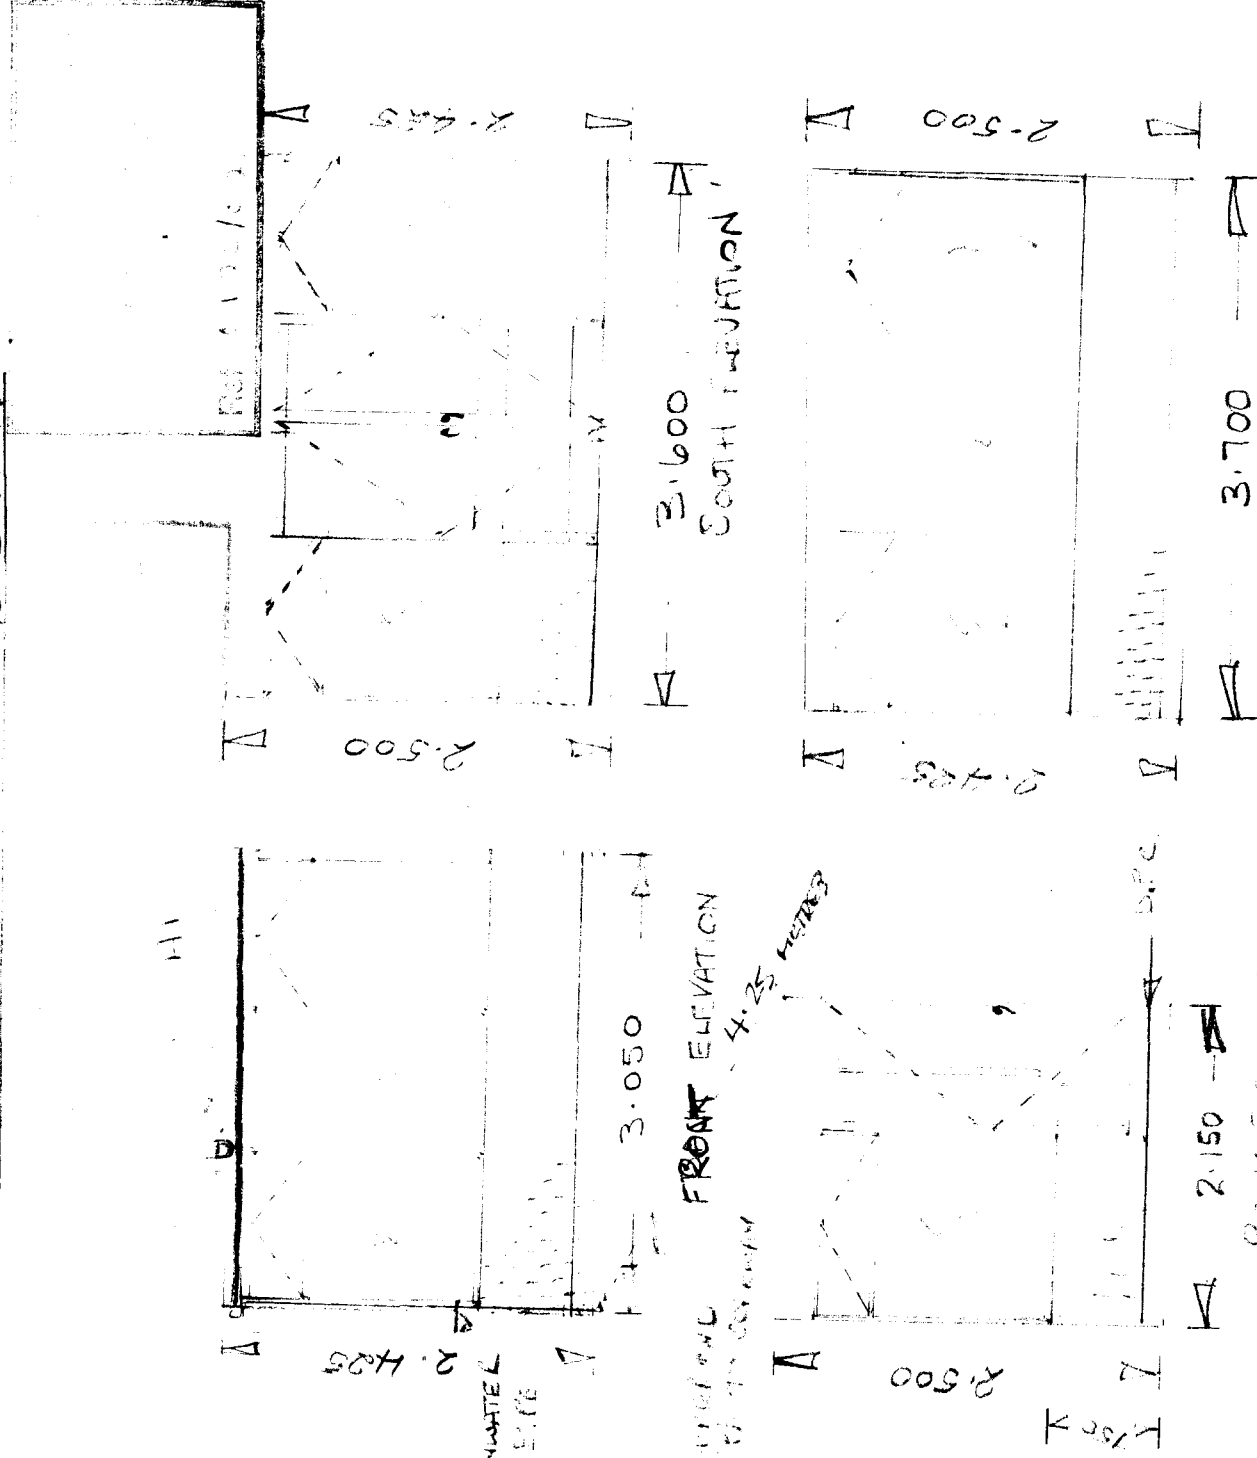

W. J. Langford

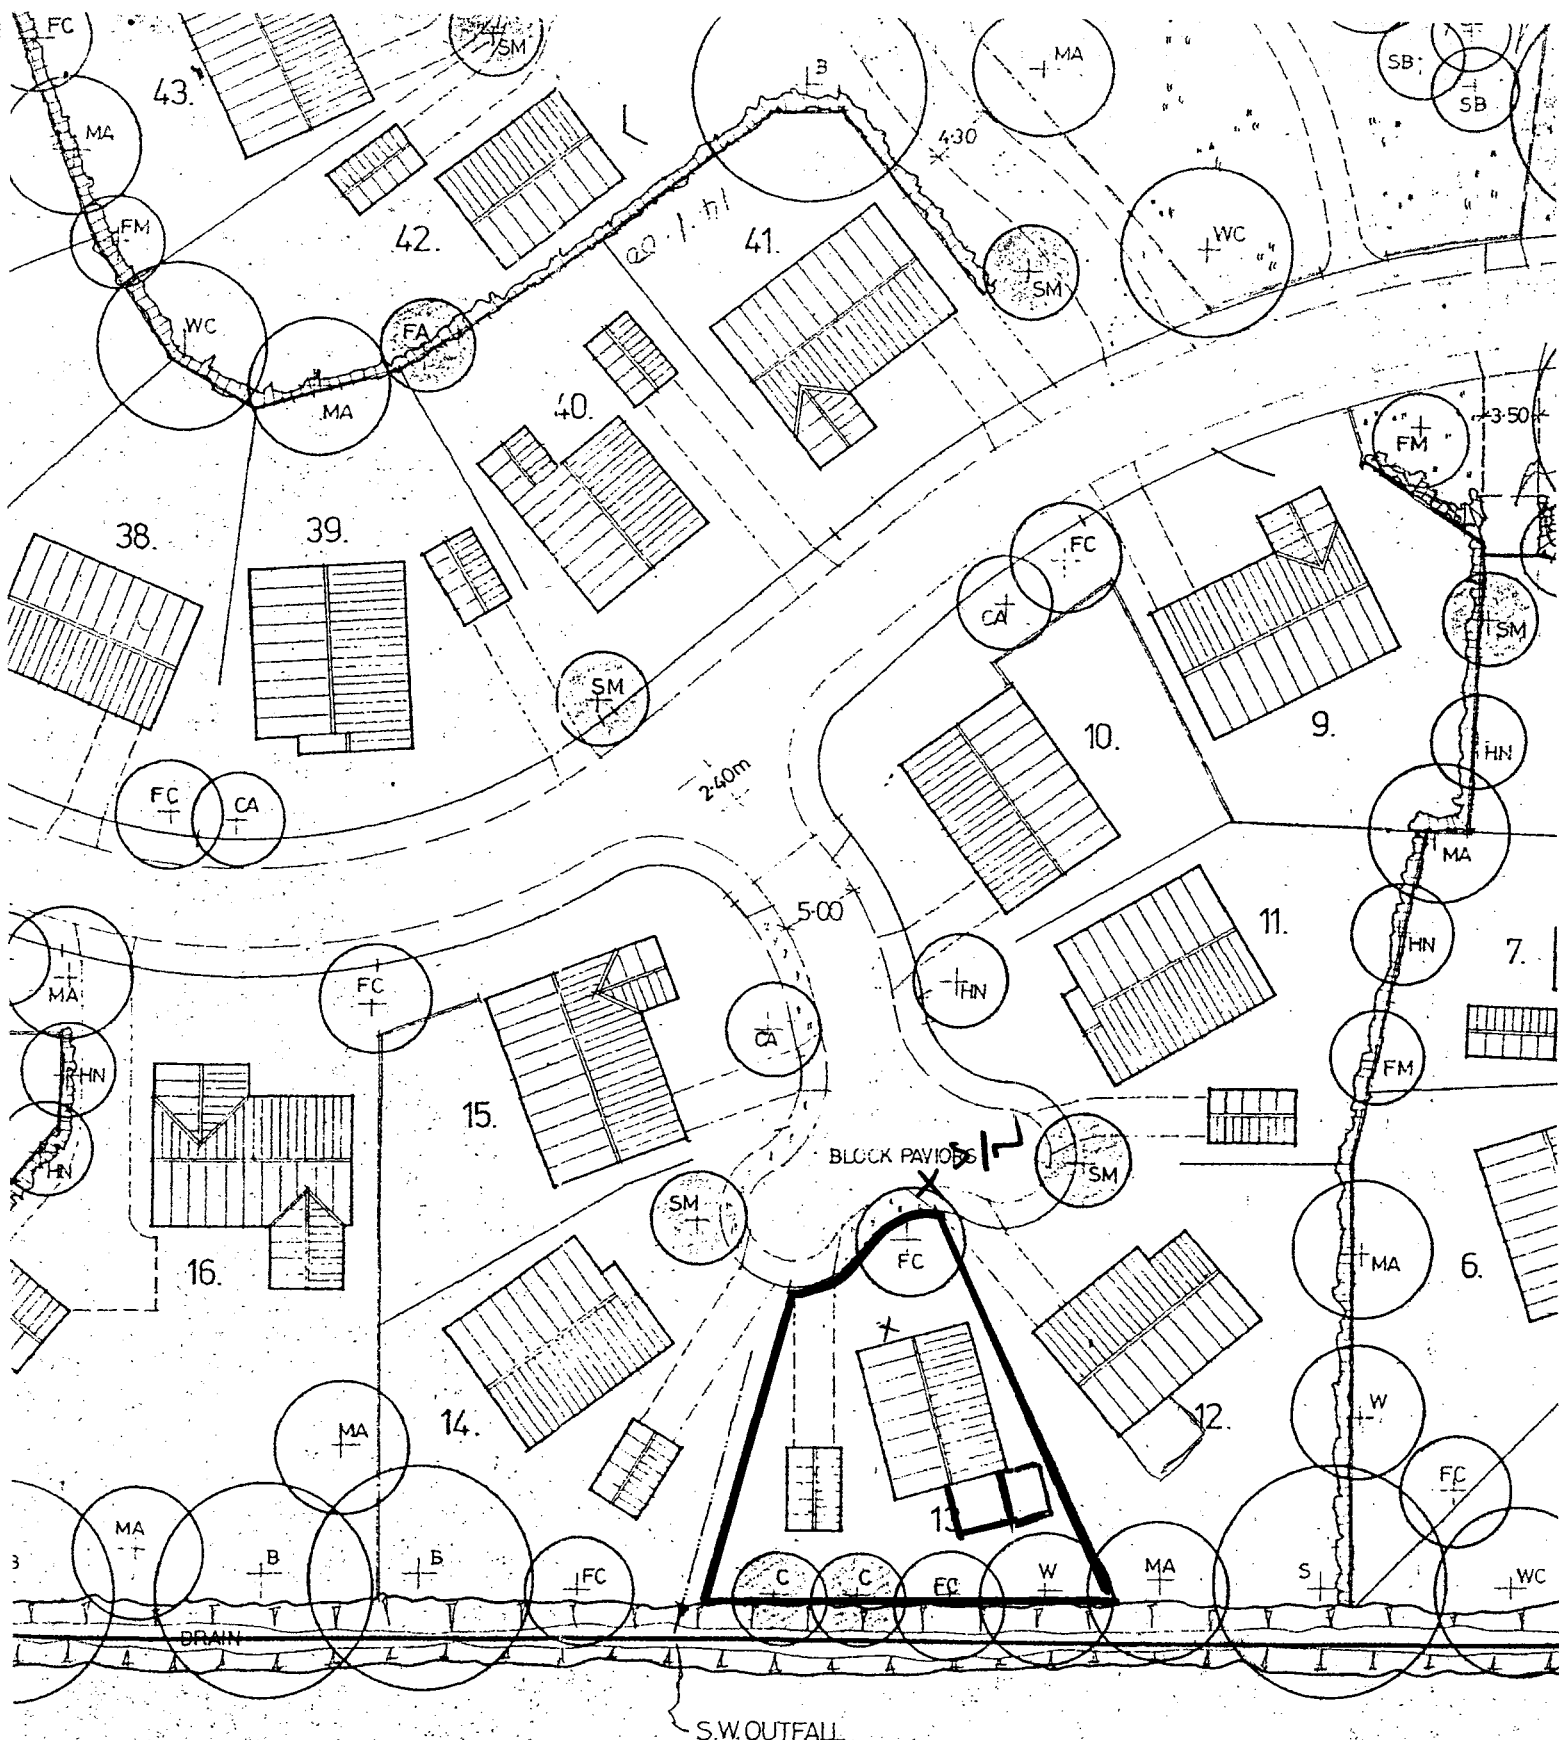

1:500

Plant SHDC
 - 6 FEB 2002
 Ref 0126/02

0126/02
DETERMINED
PLAN