




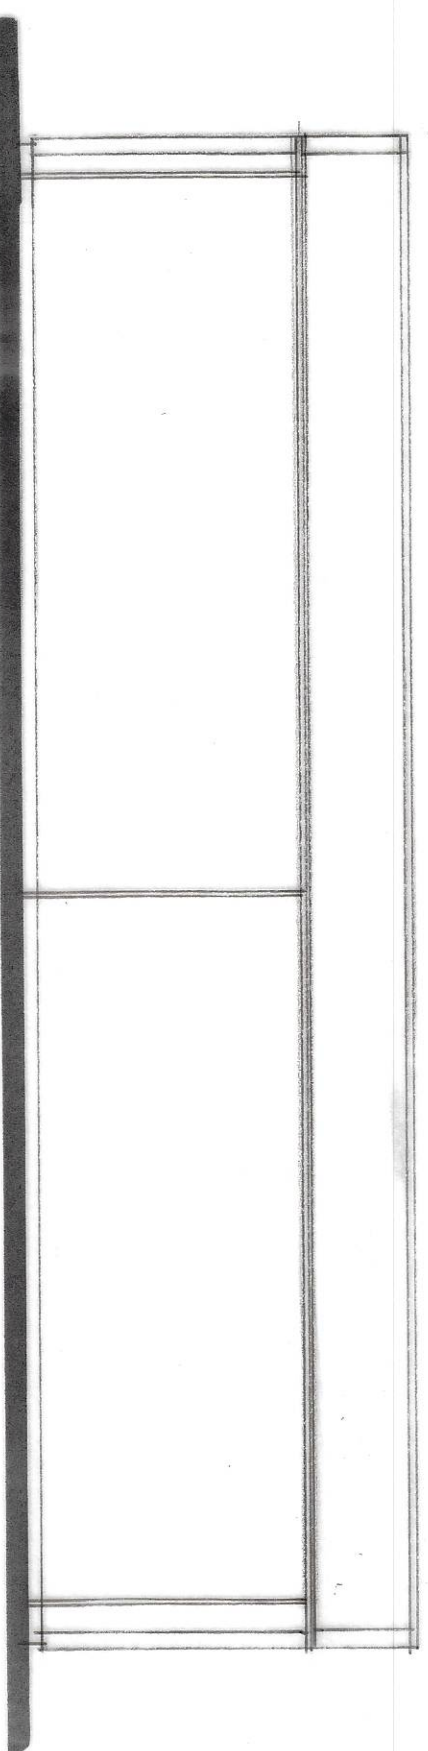


FRONT

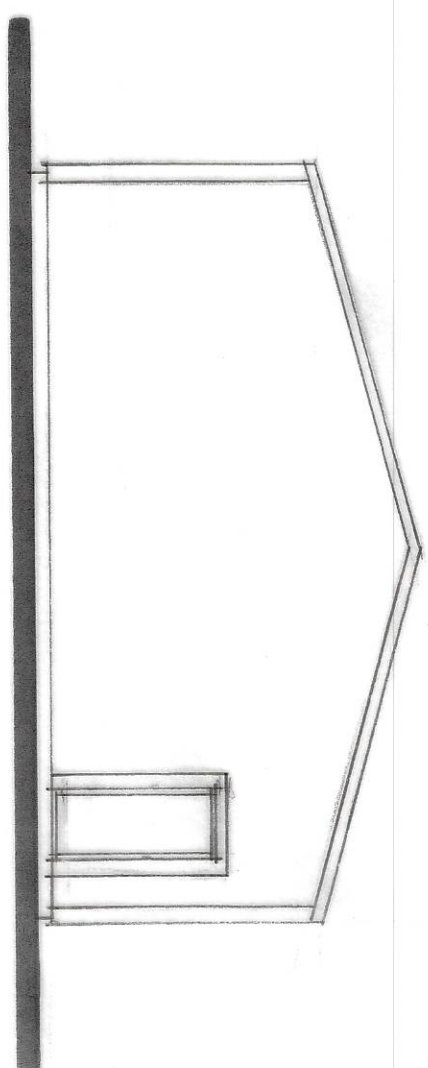


SIDE

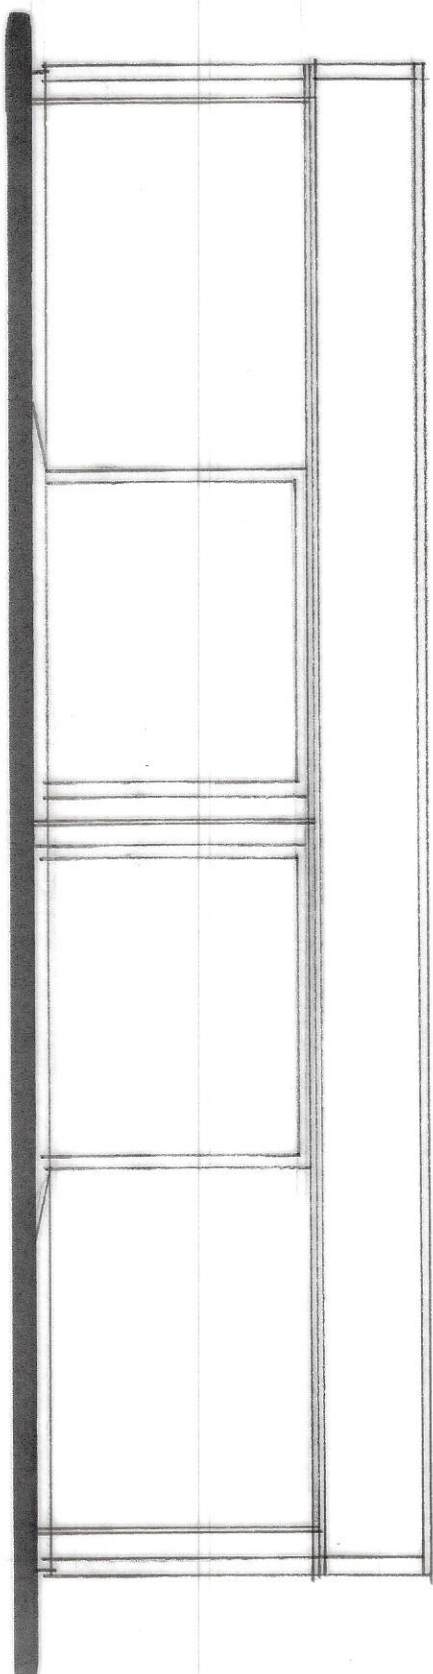

REAR

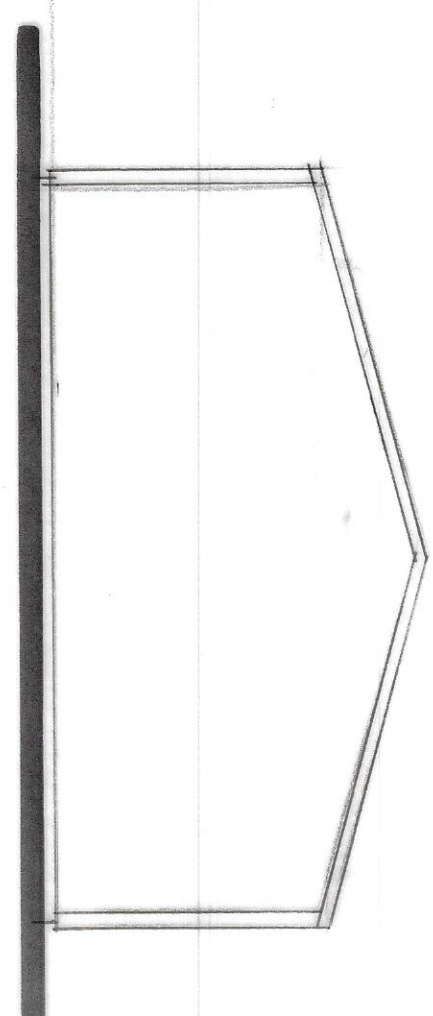

SIDE

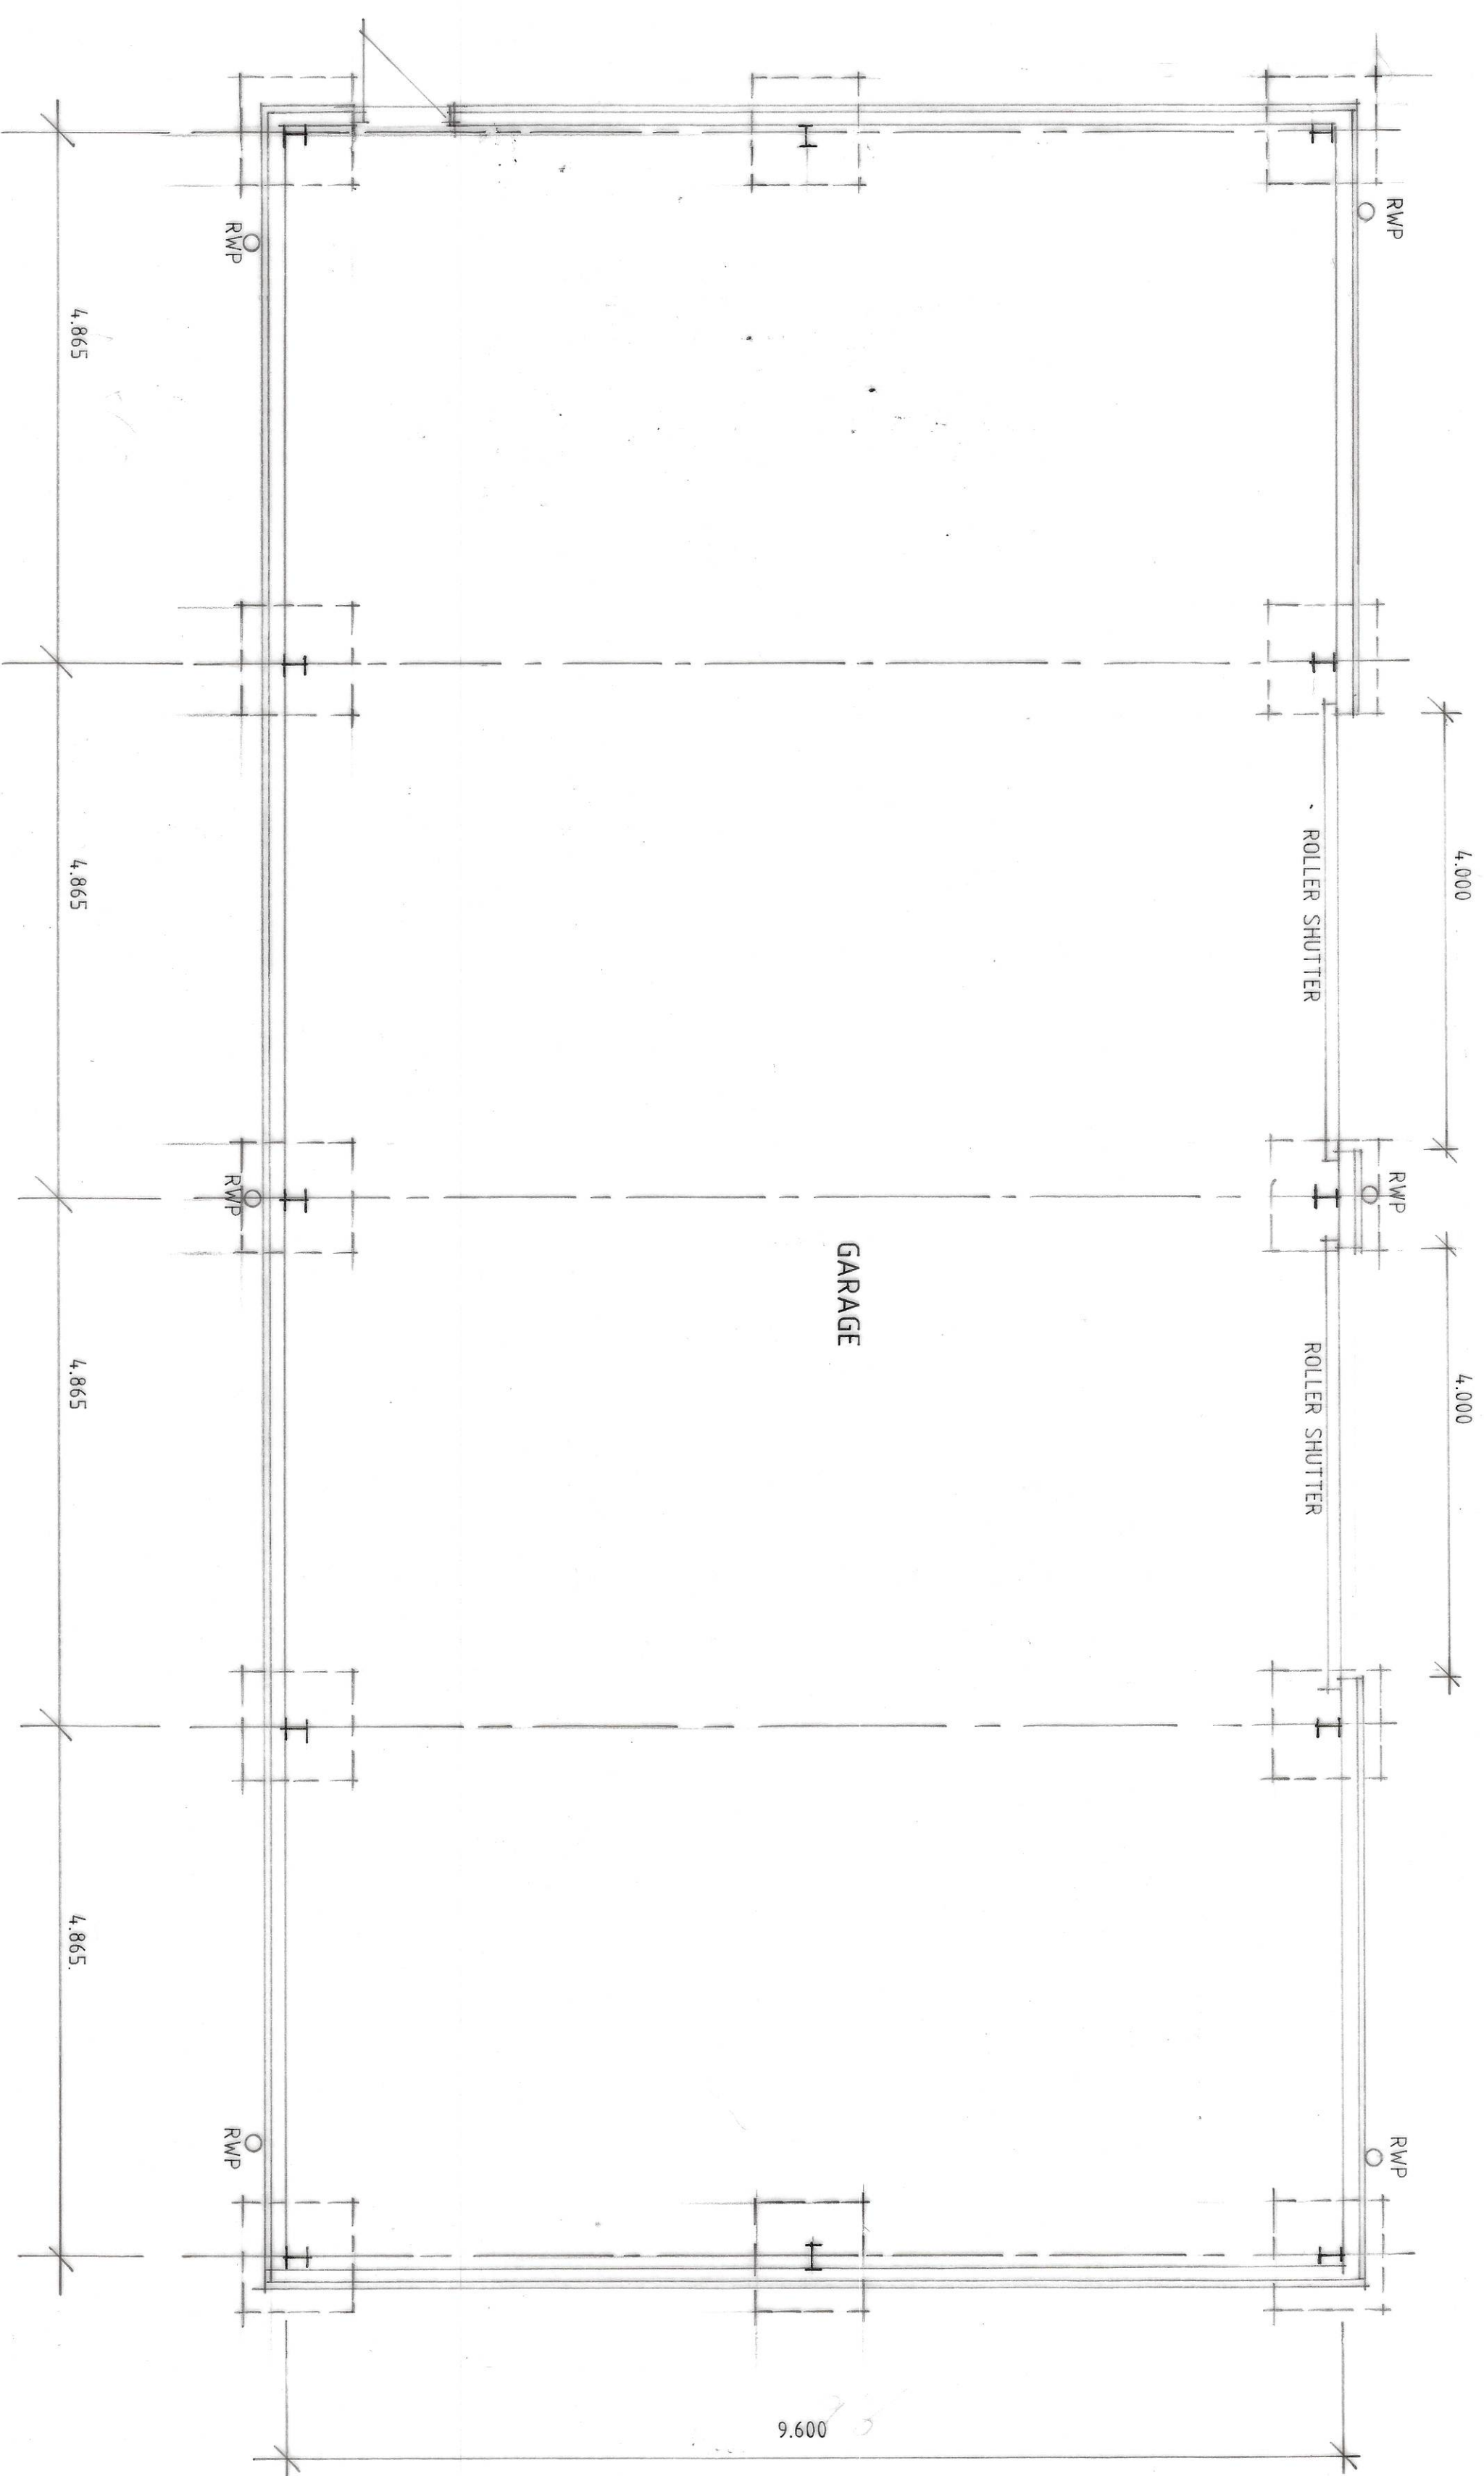

FLOOR PLAN

