
NOTE

THIS IS AN INDICATIVE LAYOUT ONLY

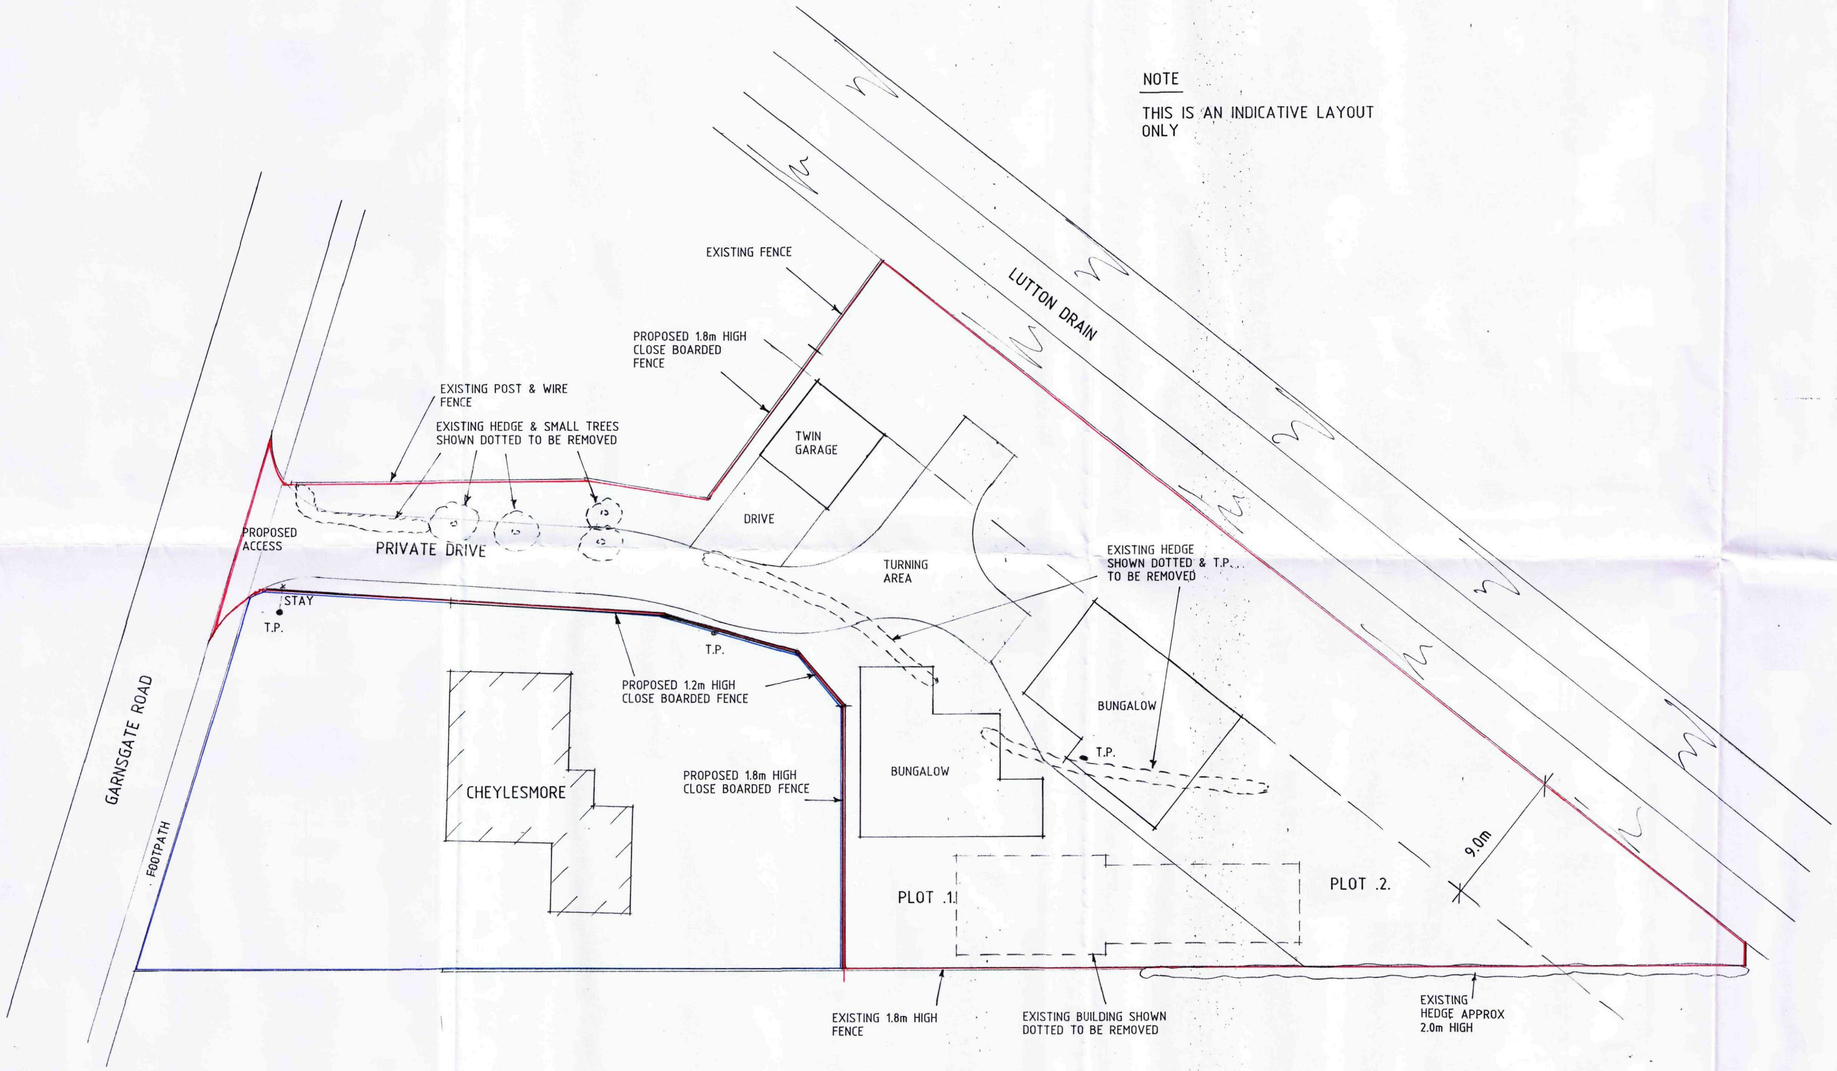

SITE LAYOUT

Planning & Development
16 FEB 2012
Ref: 0127-12

B - ALTS - 15.2.12
A - IMF. ADDED - 10.2.12

Status DESIGN
CONSULTANTS IN ARCHITECTURE & PLANNING

PROPOSED RESIDENTIAL DEVELOPMENT TO THE REAR OF CHEYLESMORE, GARNSGATE ROAD, LONG SUTTON FOR

MRS. B. ELLIS.

SITE LAYOUT

1:200	SD12-006/1
JAN-12	B.GILHAM.

2 Edinburgh Walk, Holbeach,
Spalding, Lincs. PE12 7AP
Tel: 01406 424343 Fax: 01406 490702