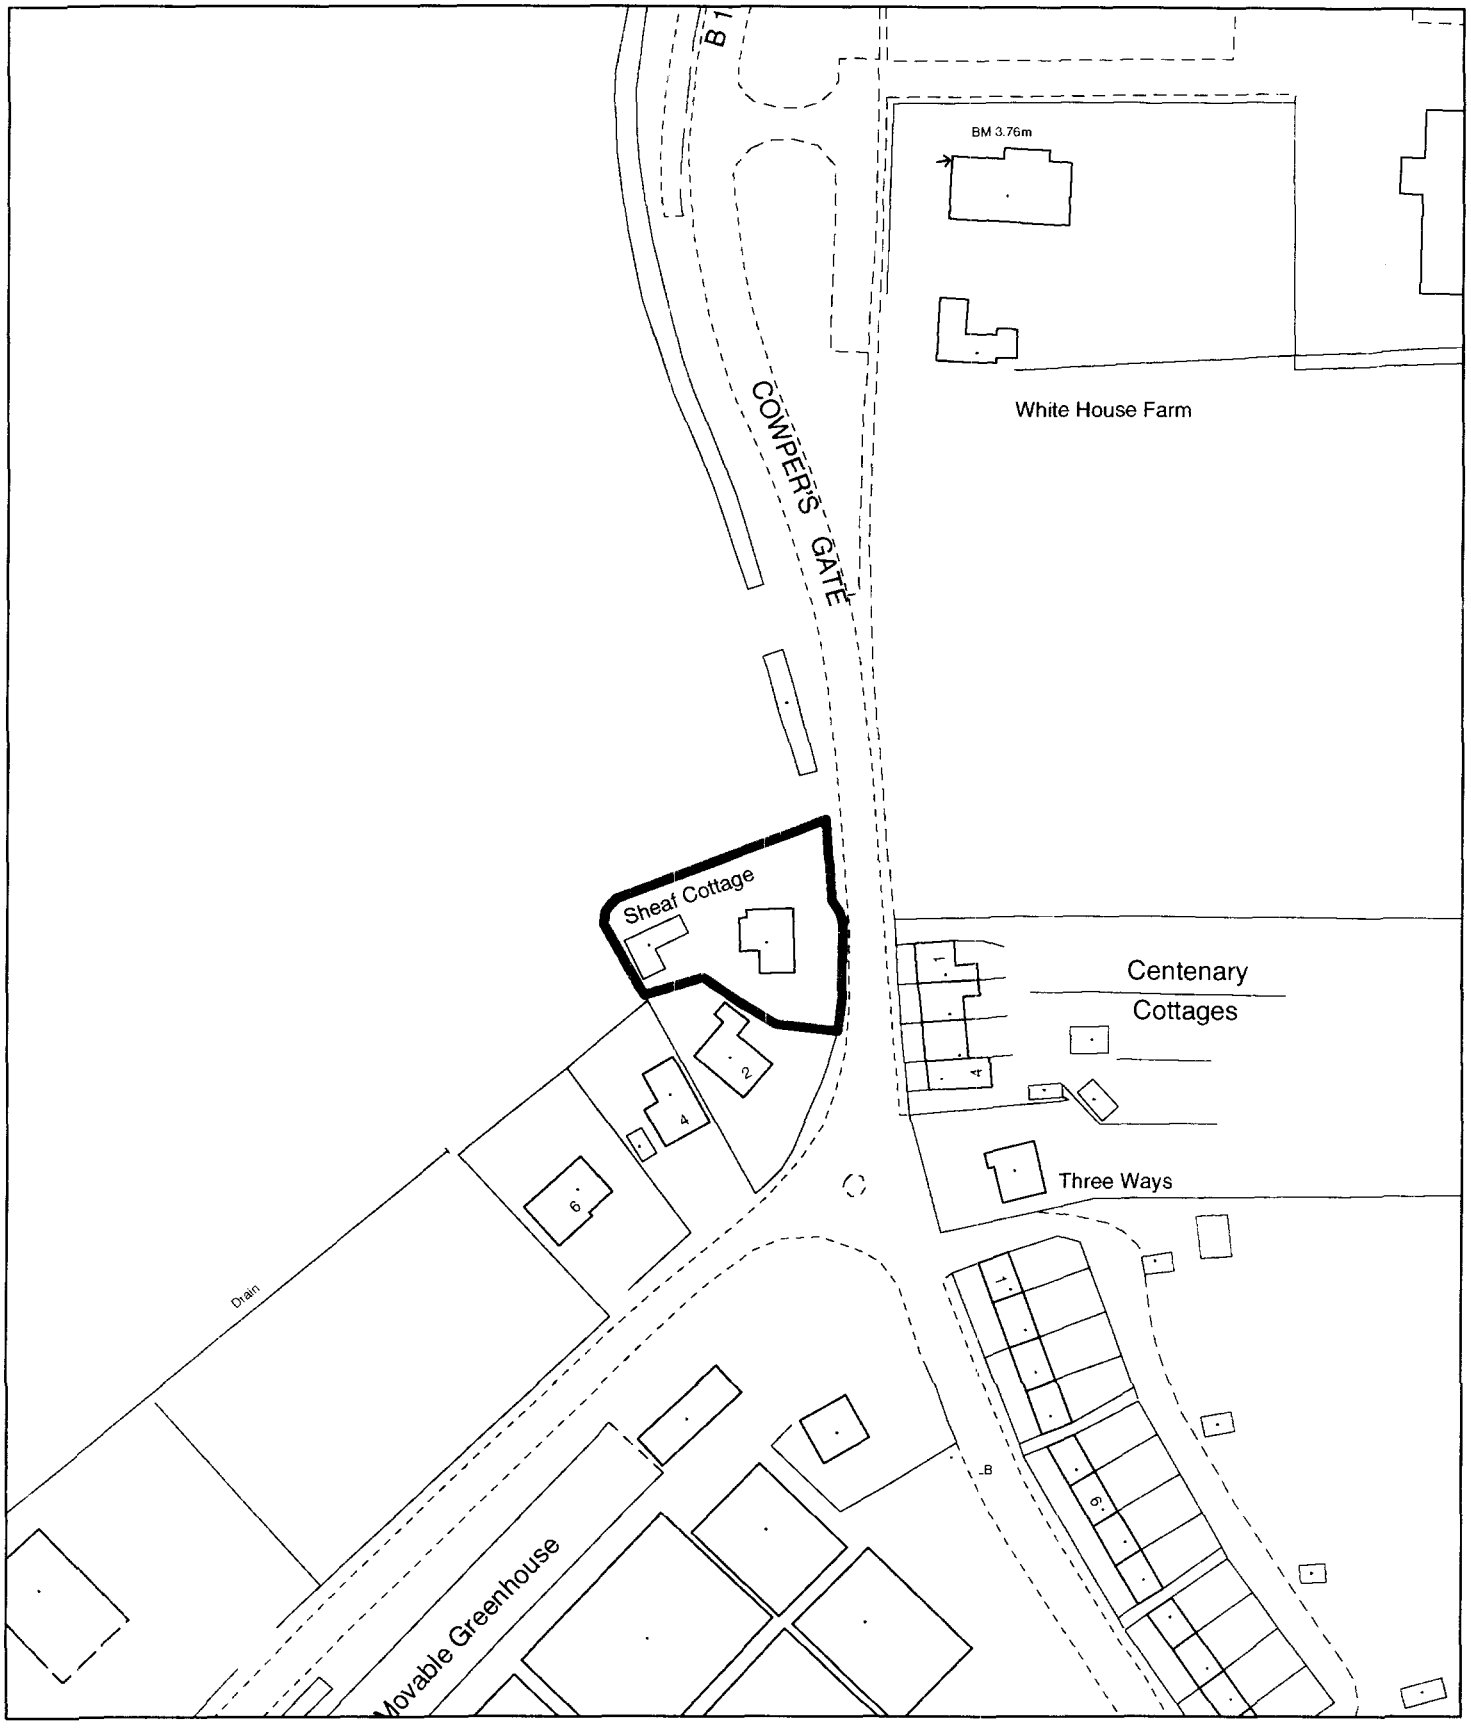


Planning Application Location Plan
Ward Member Notification

H11/0128/02

Scale: 1:1250

Planning and Development


Council Offices, Priory Road, Spalding, Lincolnshire
PE11 2XE

PLEASE DO NOT COPY THIS PLAN
This map is reproduced from Ordnance Survey material with permission of Ordnance Survey on behalf of Her Majesty's Stationery Office (c) Crown copyright. Unauthorised reproduction infringes Crown copyright and may lead to prosecution or civil proceedings. South Holland District Council LA079413 2002

N


SITE PLAN

SCALE 1:200

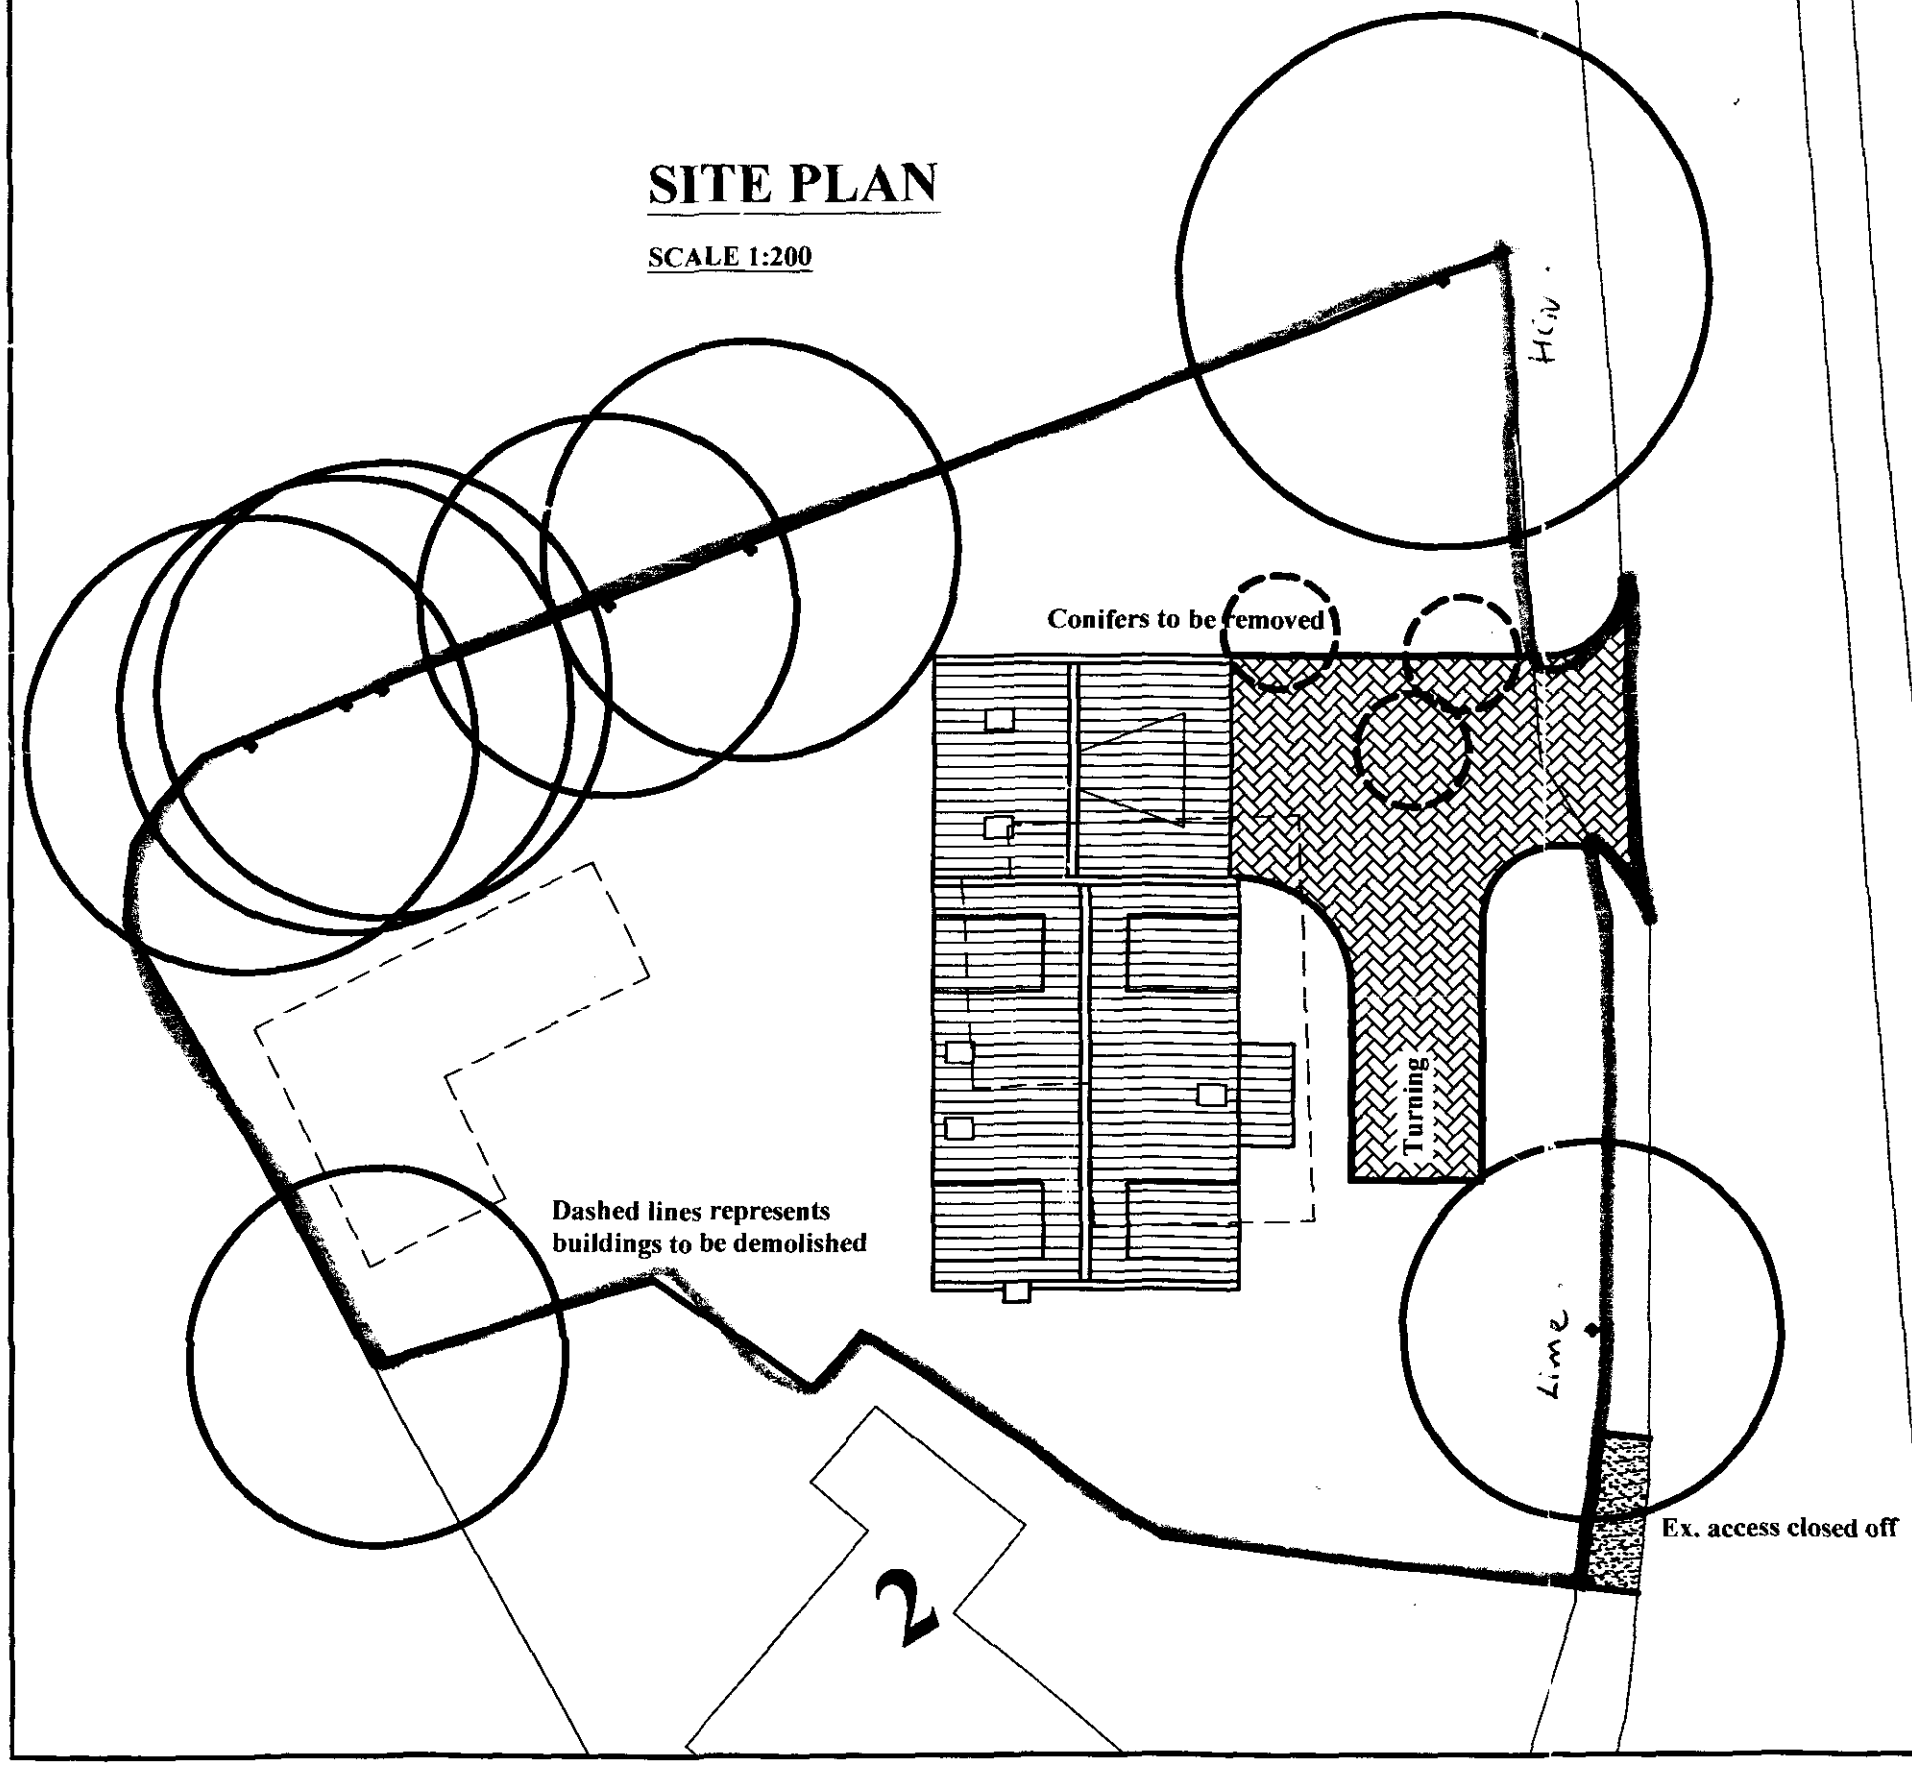

LOCATION PLAN

SCALE 1:2500

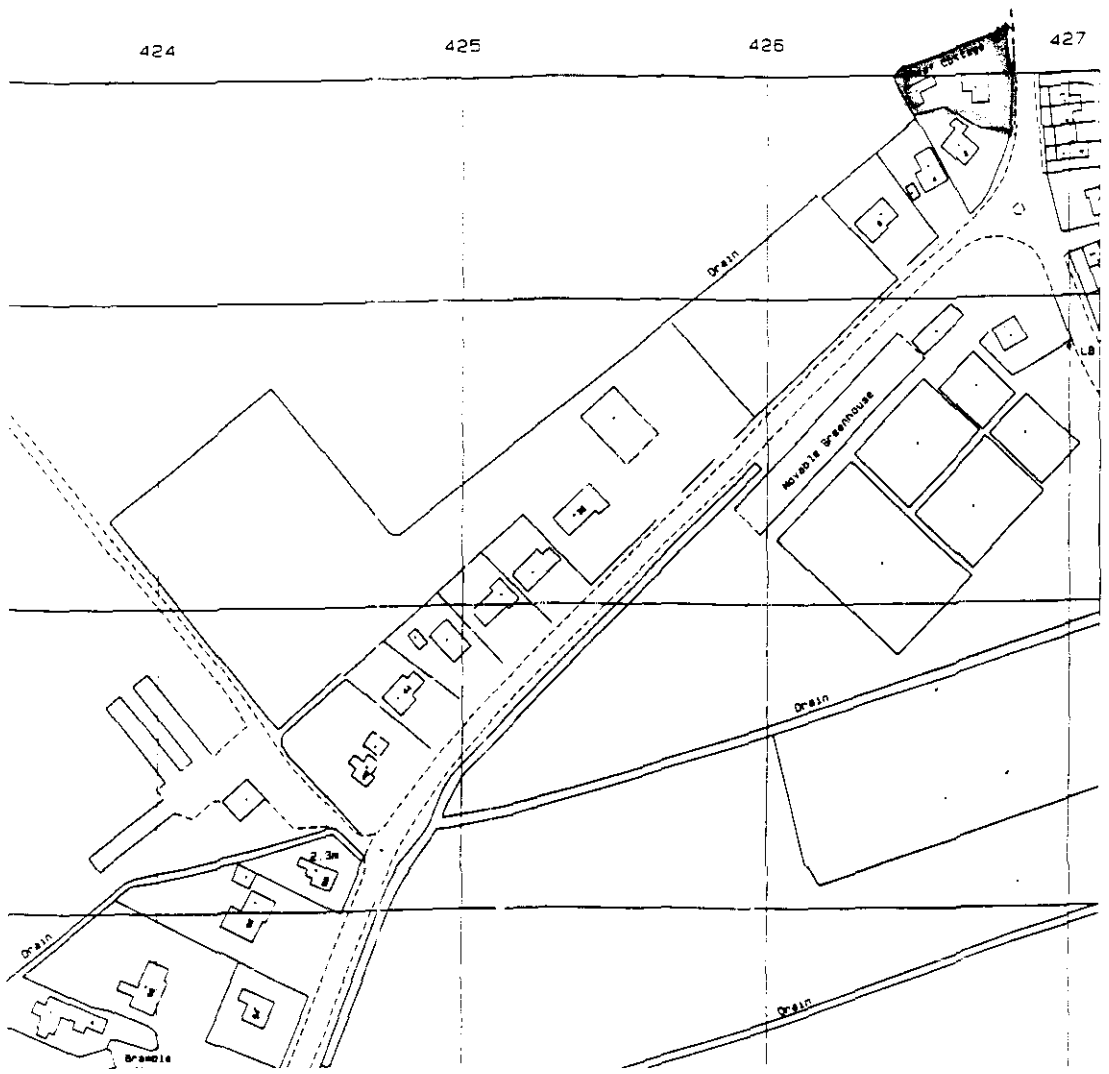

SHDC
Planning & Development
06 F... ...002
Ref 128/02

JOB No:2457/4 DATE:01/02/02