Peter Humphrey Associates

ARCHITECTURAL DESIGN AND BUILDING

PROJECT

PROPOSED COTTAGE
SHEAF COTTAGE
ST JAMES ROAD
LONG SUTTON
LINCS

CLIENT

BULL LANE DEVELOPMENTS

DATE	SCALE	JOB No.
01/02/02		2402

DATE REVISED	DETAILS

DO NOT SCALE FROM THIS DRAWING

COPYRIGHT: THIS DRAWING MUST NOT BE ISSUED, LOANED OR COPIED WITHOUT THE CONSENT OF PETER HUMPHREY ASSOCIATES

Architectural

Peter Humphrey Associates

ARCHITECTURAL DESIGN AND BUILDING


TELEPHONE 01945 466 966

30 OLD MARKET · WISBECH · CAMBS · PE13 1NB

E-MAIL: ENQUIRIES@PHARCHITECTURAL.CO.UK

British Institute of Architectural Technologists

SHDC
Planning & [illegible]
- 6 FEB [illegible]
Ref 0128/02

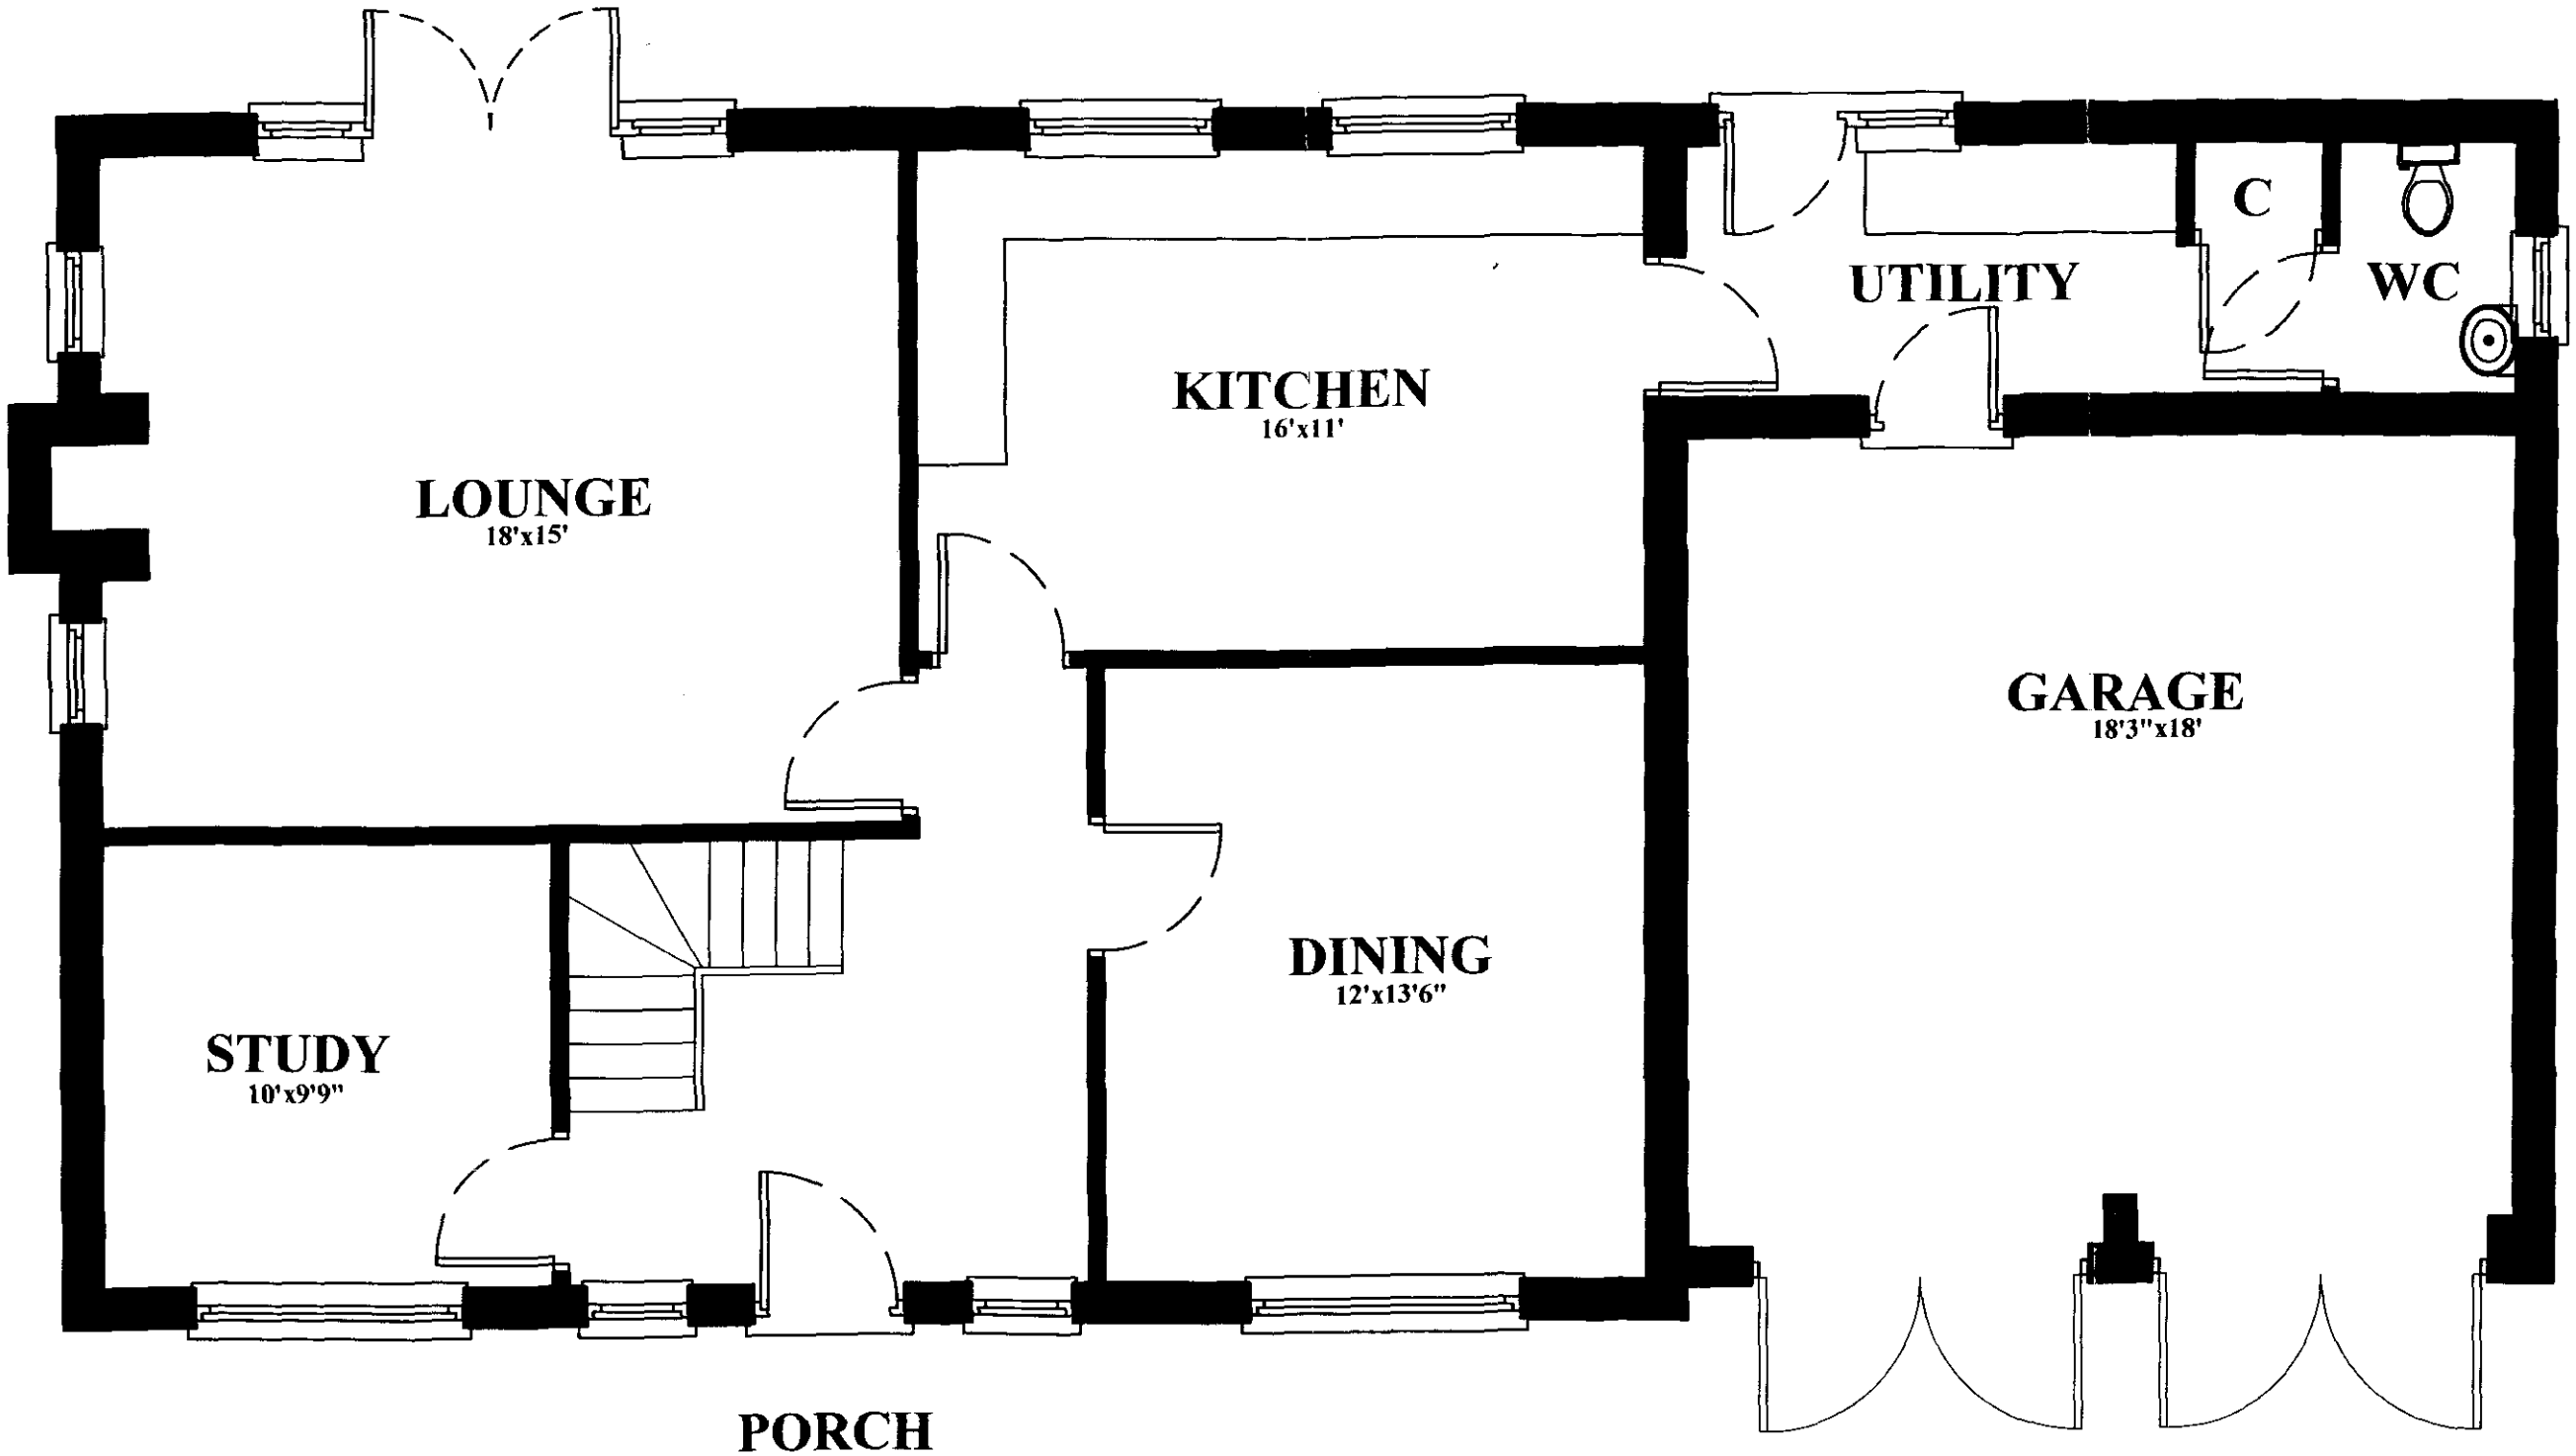


GROUND FLOOR PLAN

SCALE 1:50

EXTERNAL FLOOR AREA	EXTERNAL FLOOR AREA
216m sq. 2324ft sq.	244m sq. 2625ft sq.
not including play room	Including play room

SHDC
Planning & Development
06 FEB 2002
Ref 128/02

JOB No:2457/1 DATE:01/02/02

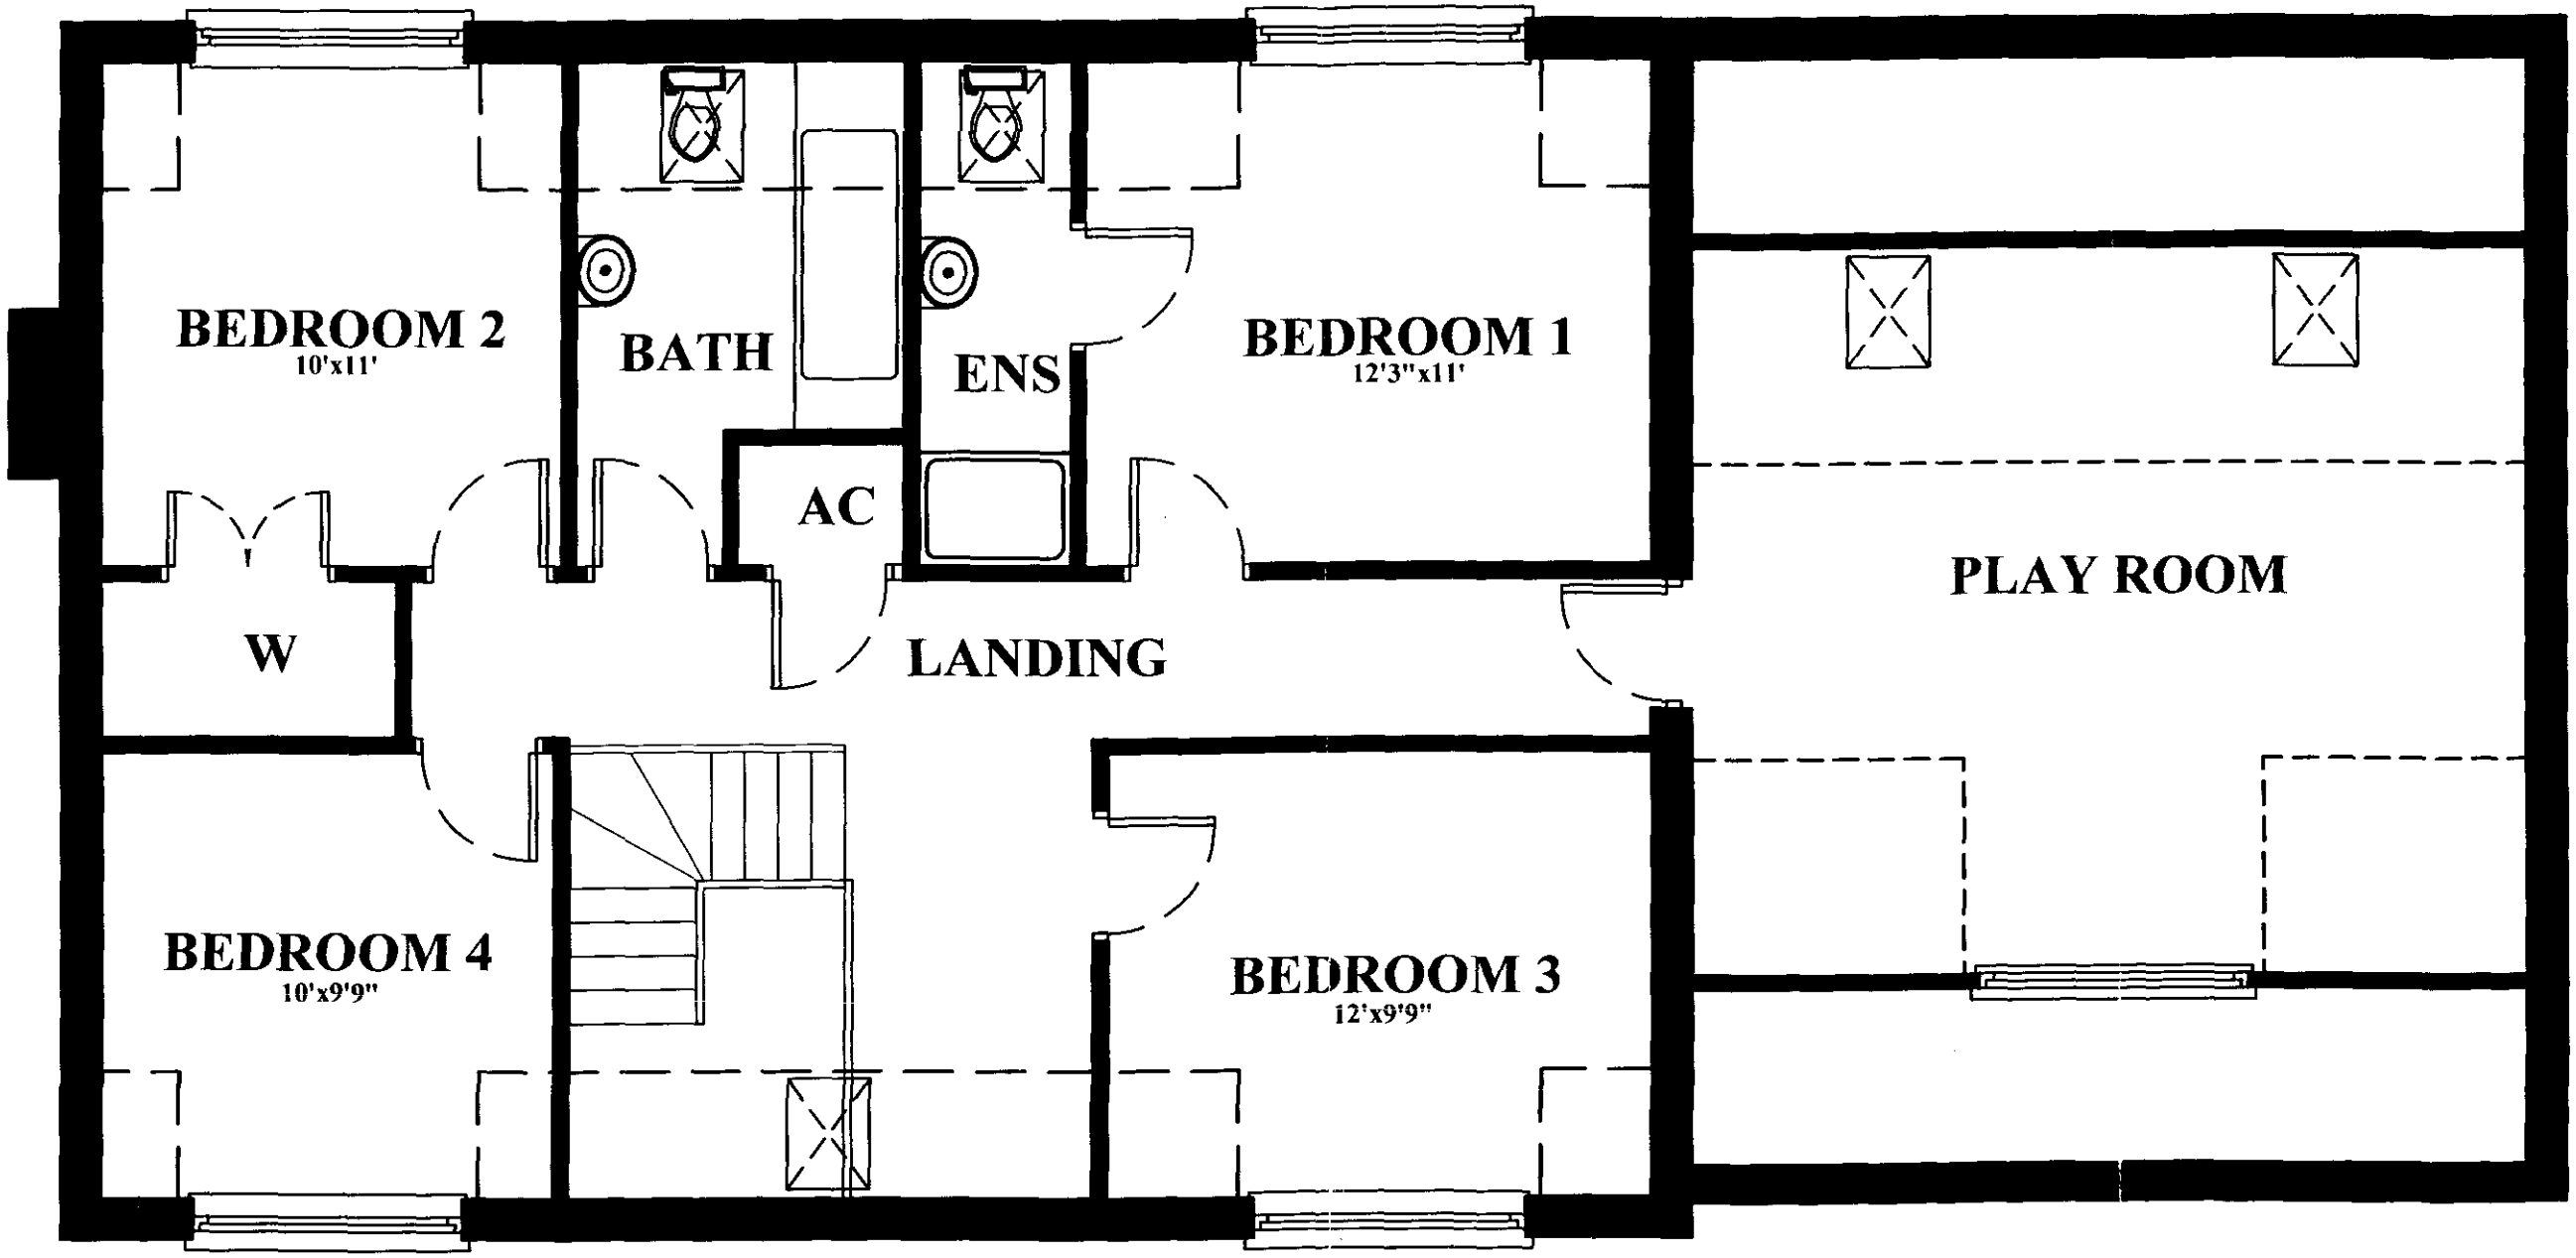

SHDC
Planning & Development
06 FEB 2002
Ref 128/02

FIRST FLOOR PLAN


SCALE 1:50

JOB No:2457/2 DATE:01/02/02



FRONT ELEVATION

SCALE 1:100

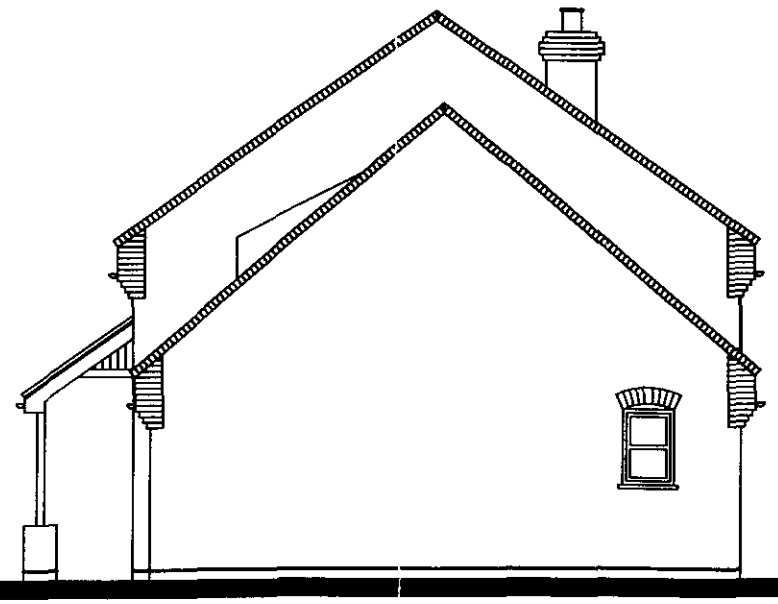

SIDE ELEVATION

SCALE 1:100



REAR ELEVATION

SCALE 1:100



SIDE ELEVATION


SCALE 1:100

SHDC
Planning & Development
06 FEB 2002
Ref 128/02

JOB No:2457/3 DATE:01/02/02


SITE PLAN

SCALE 1:200

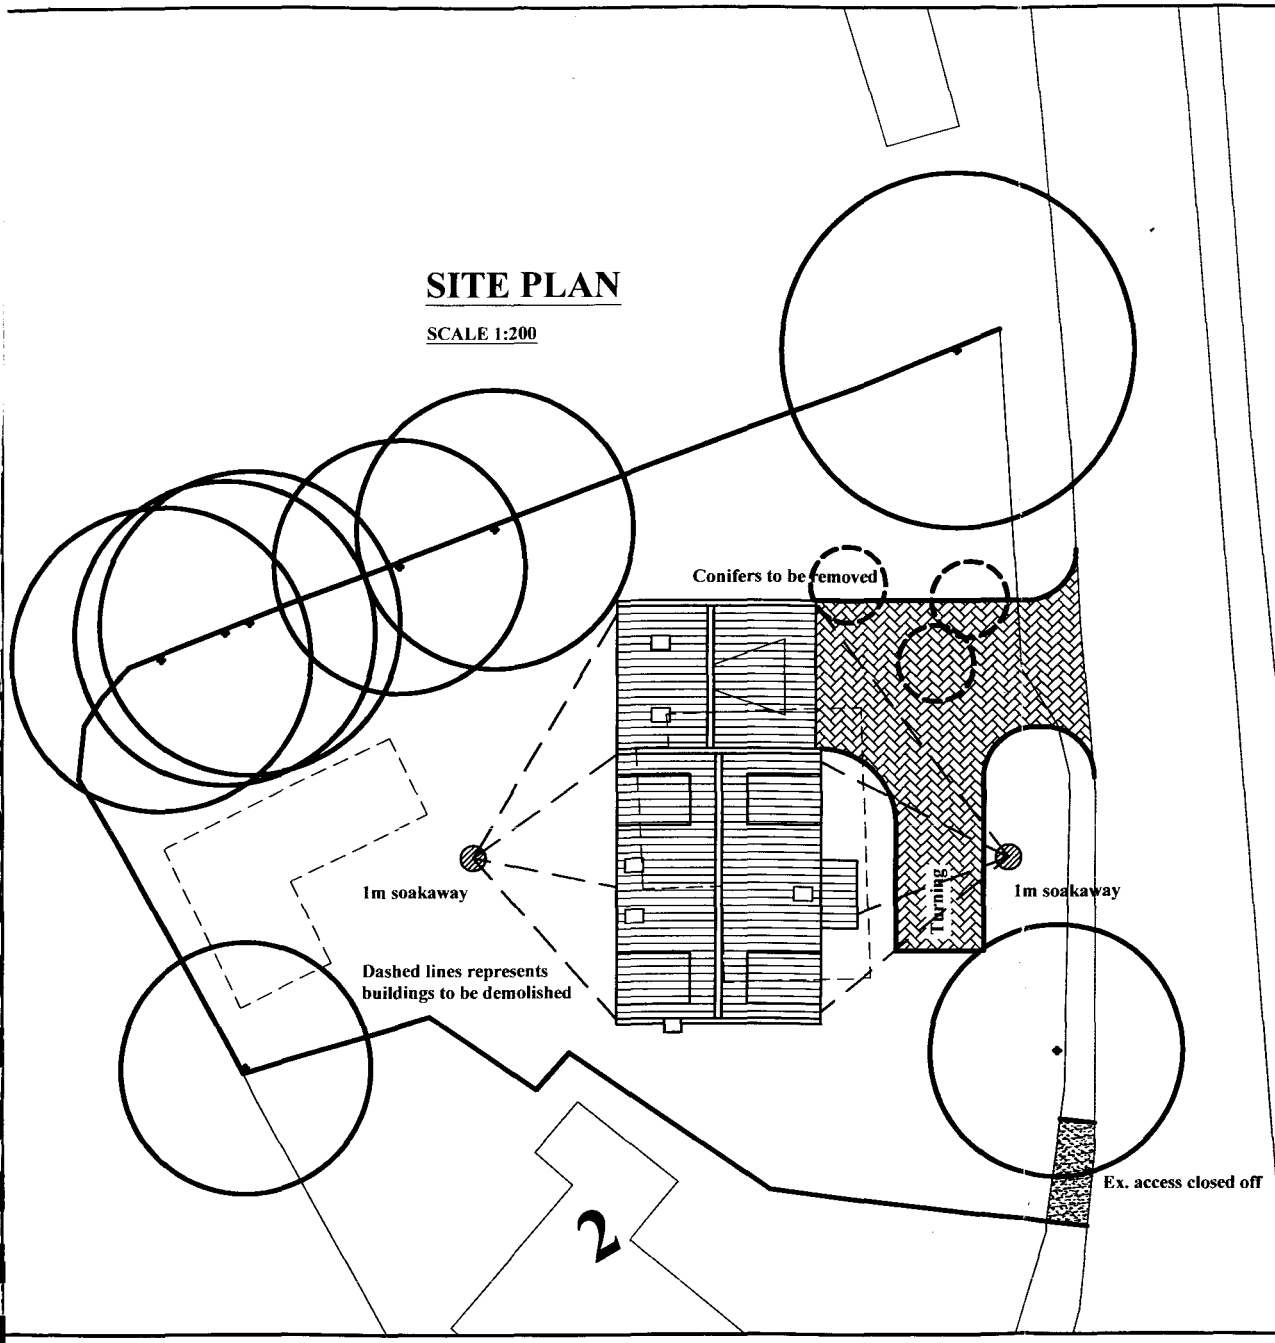

LOCATION PLAN

SCALE 1:2500

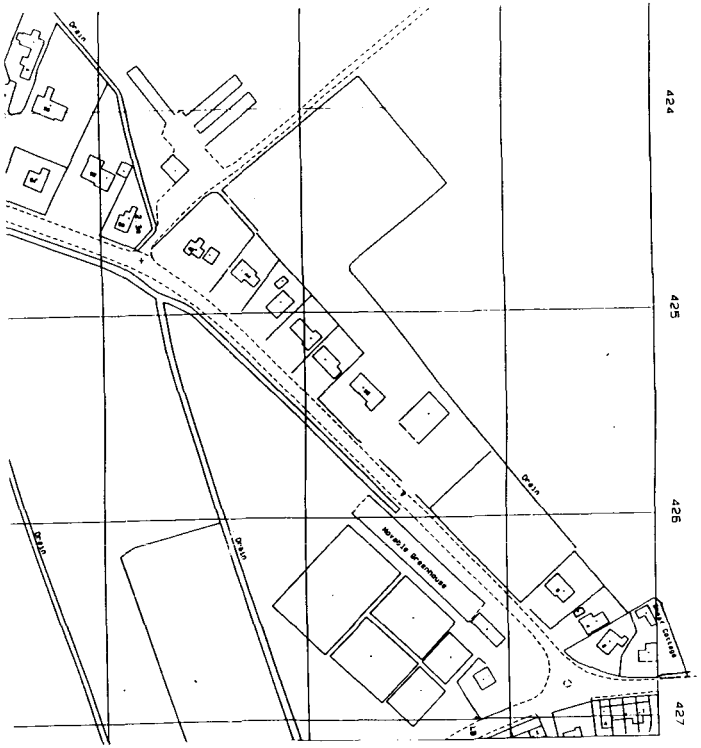


JOB No:2457/4 DATE:01/02/02




FRONT ELEVATION

SCALE 1:100

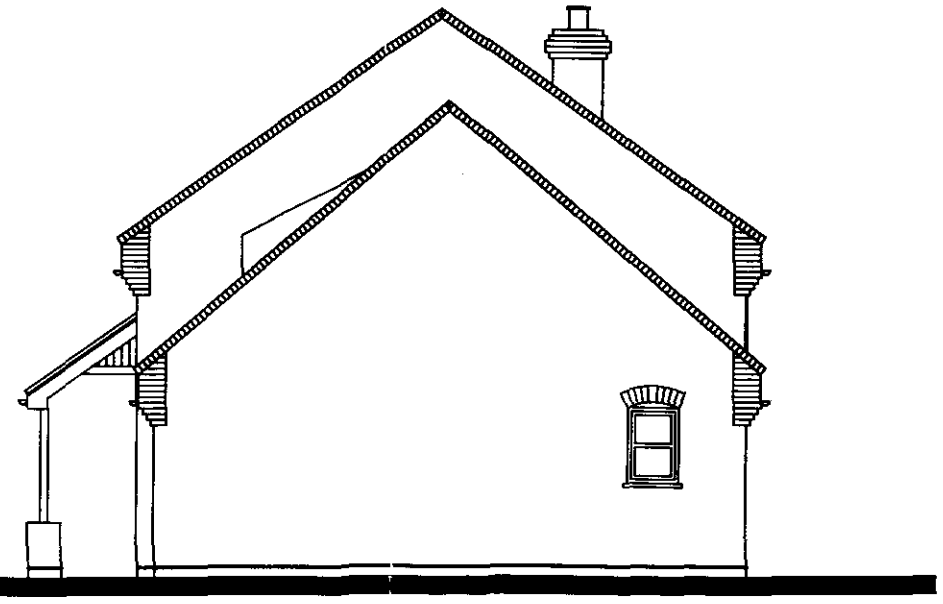


SIDE ELEVATION

SCALE 1:100

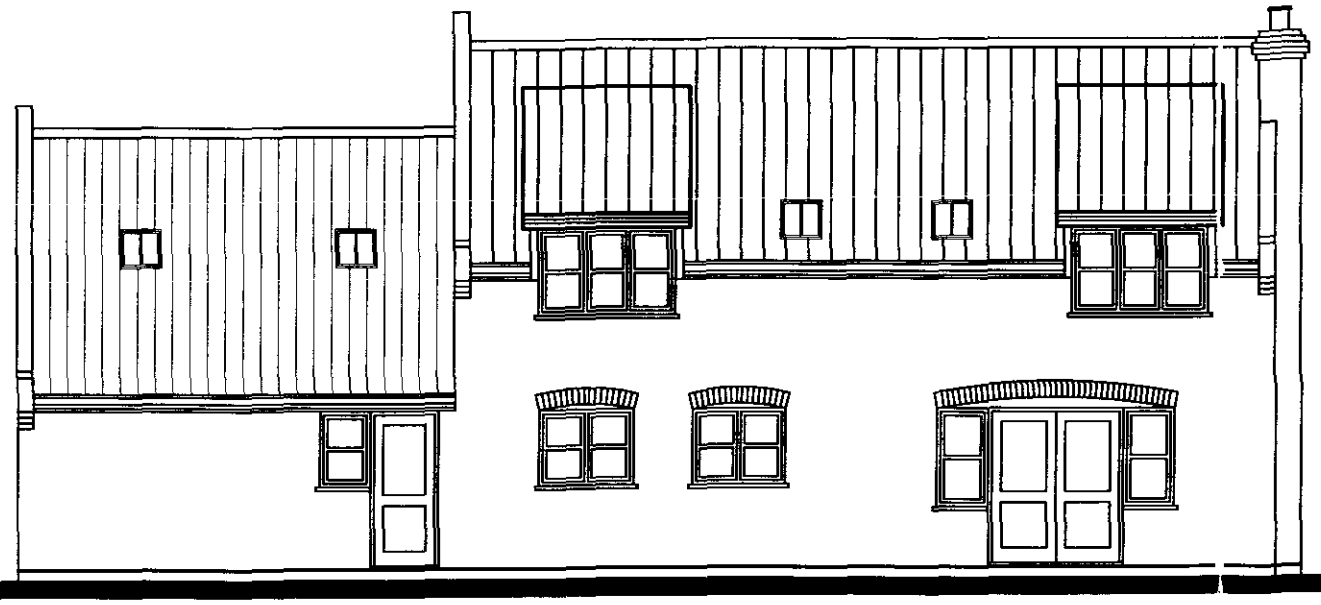

REAR ELEVATION


SCALE 1:100

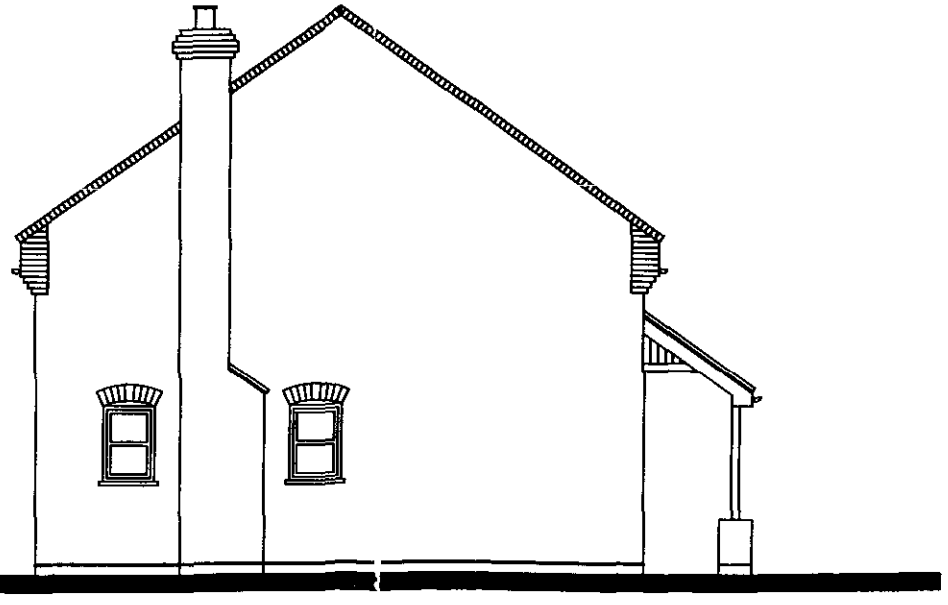

SIDE ELEVATION

SCALE 1:100


JOB No:2457/3 DATE:01/02/02

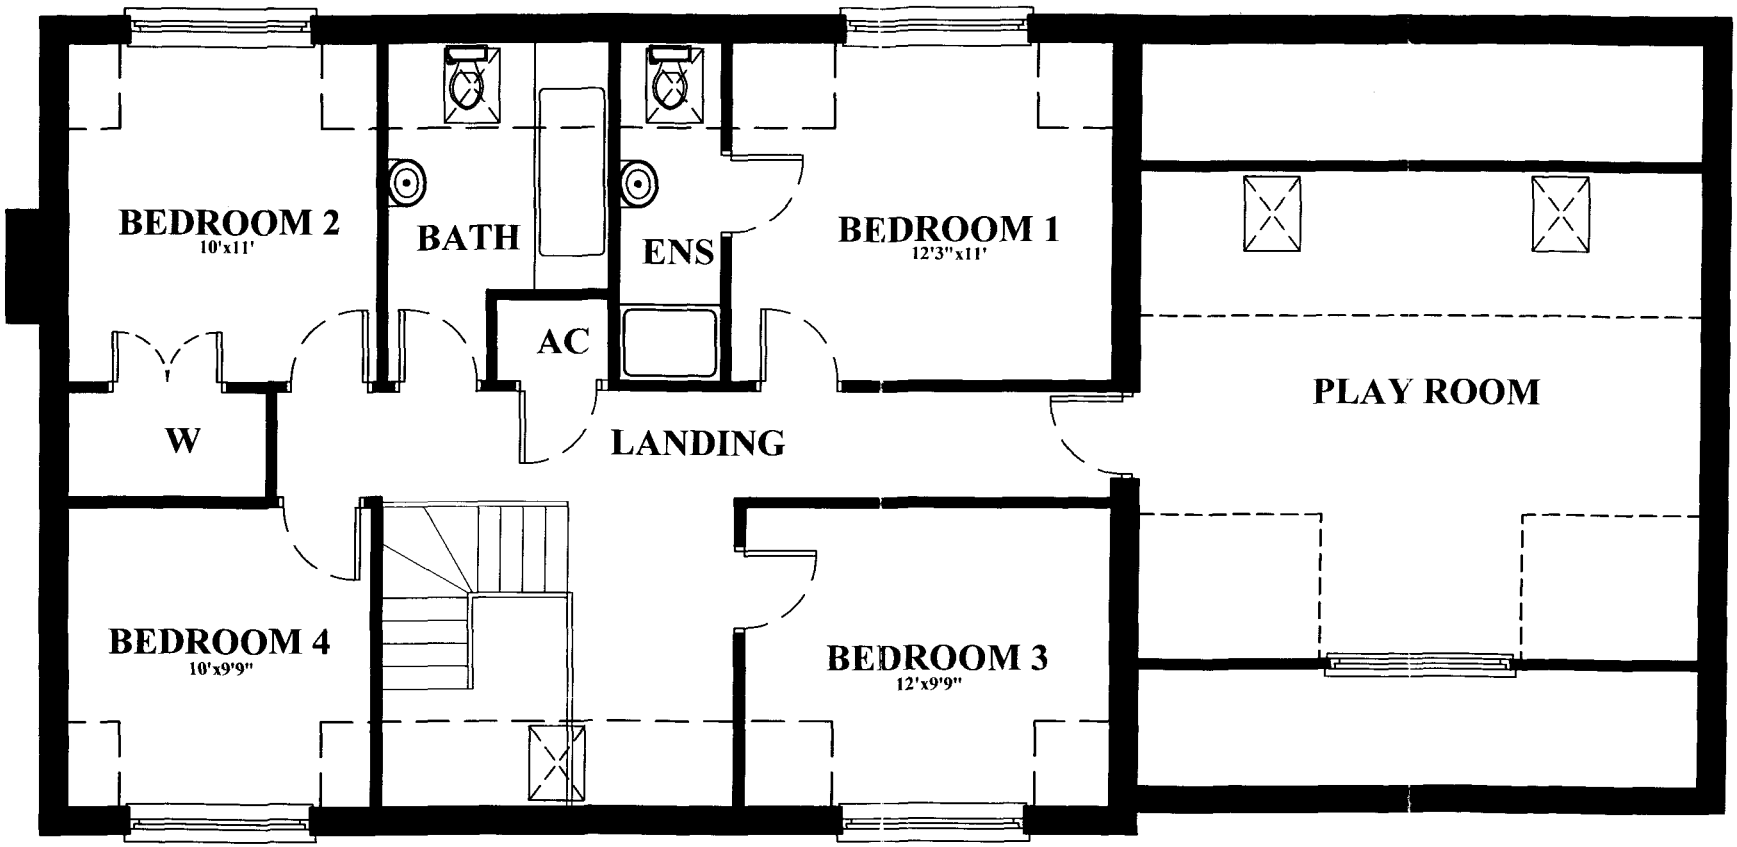

FIRST FLOOR PLAN

SCALE 1:50

JOB No:2457/2 DATE:01/02/02

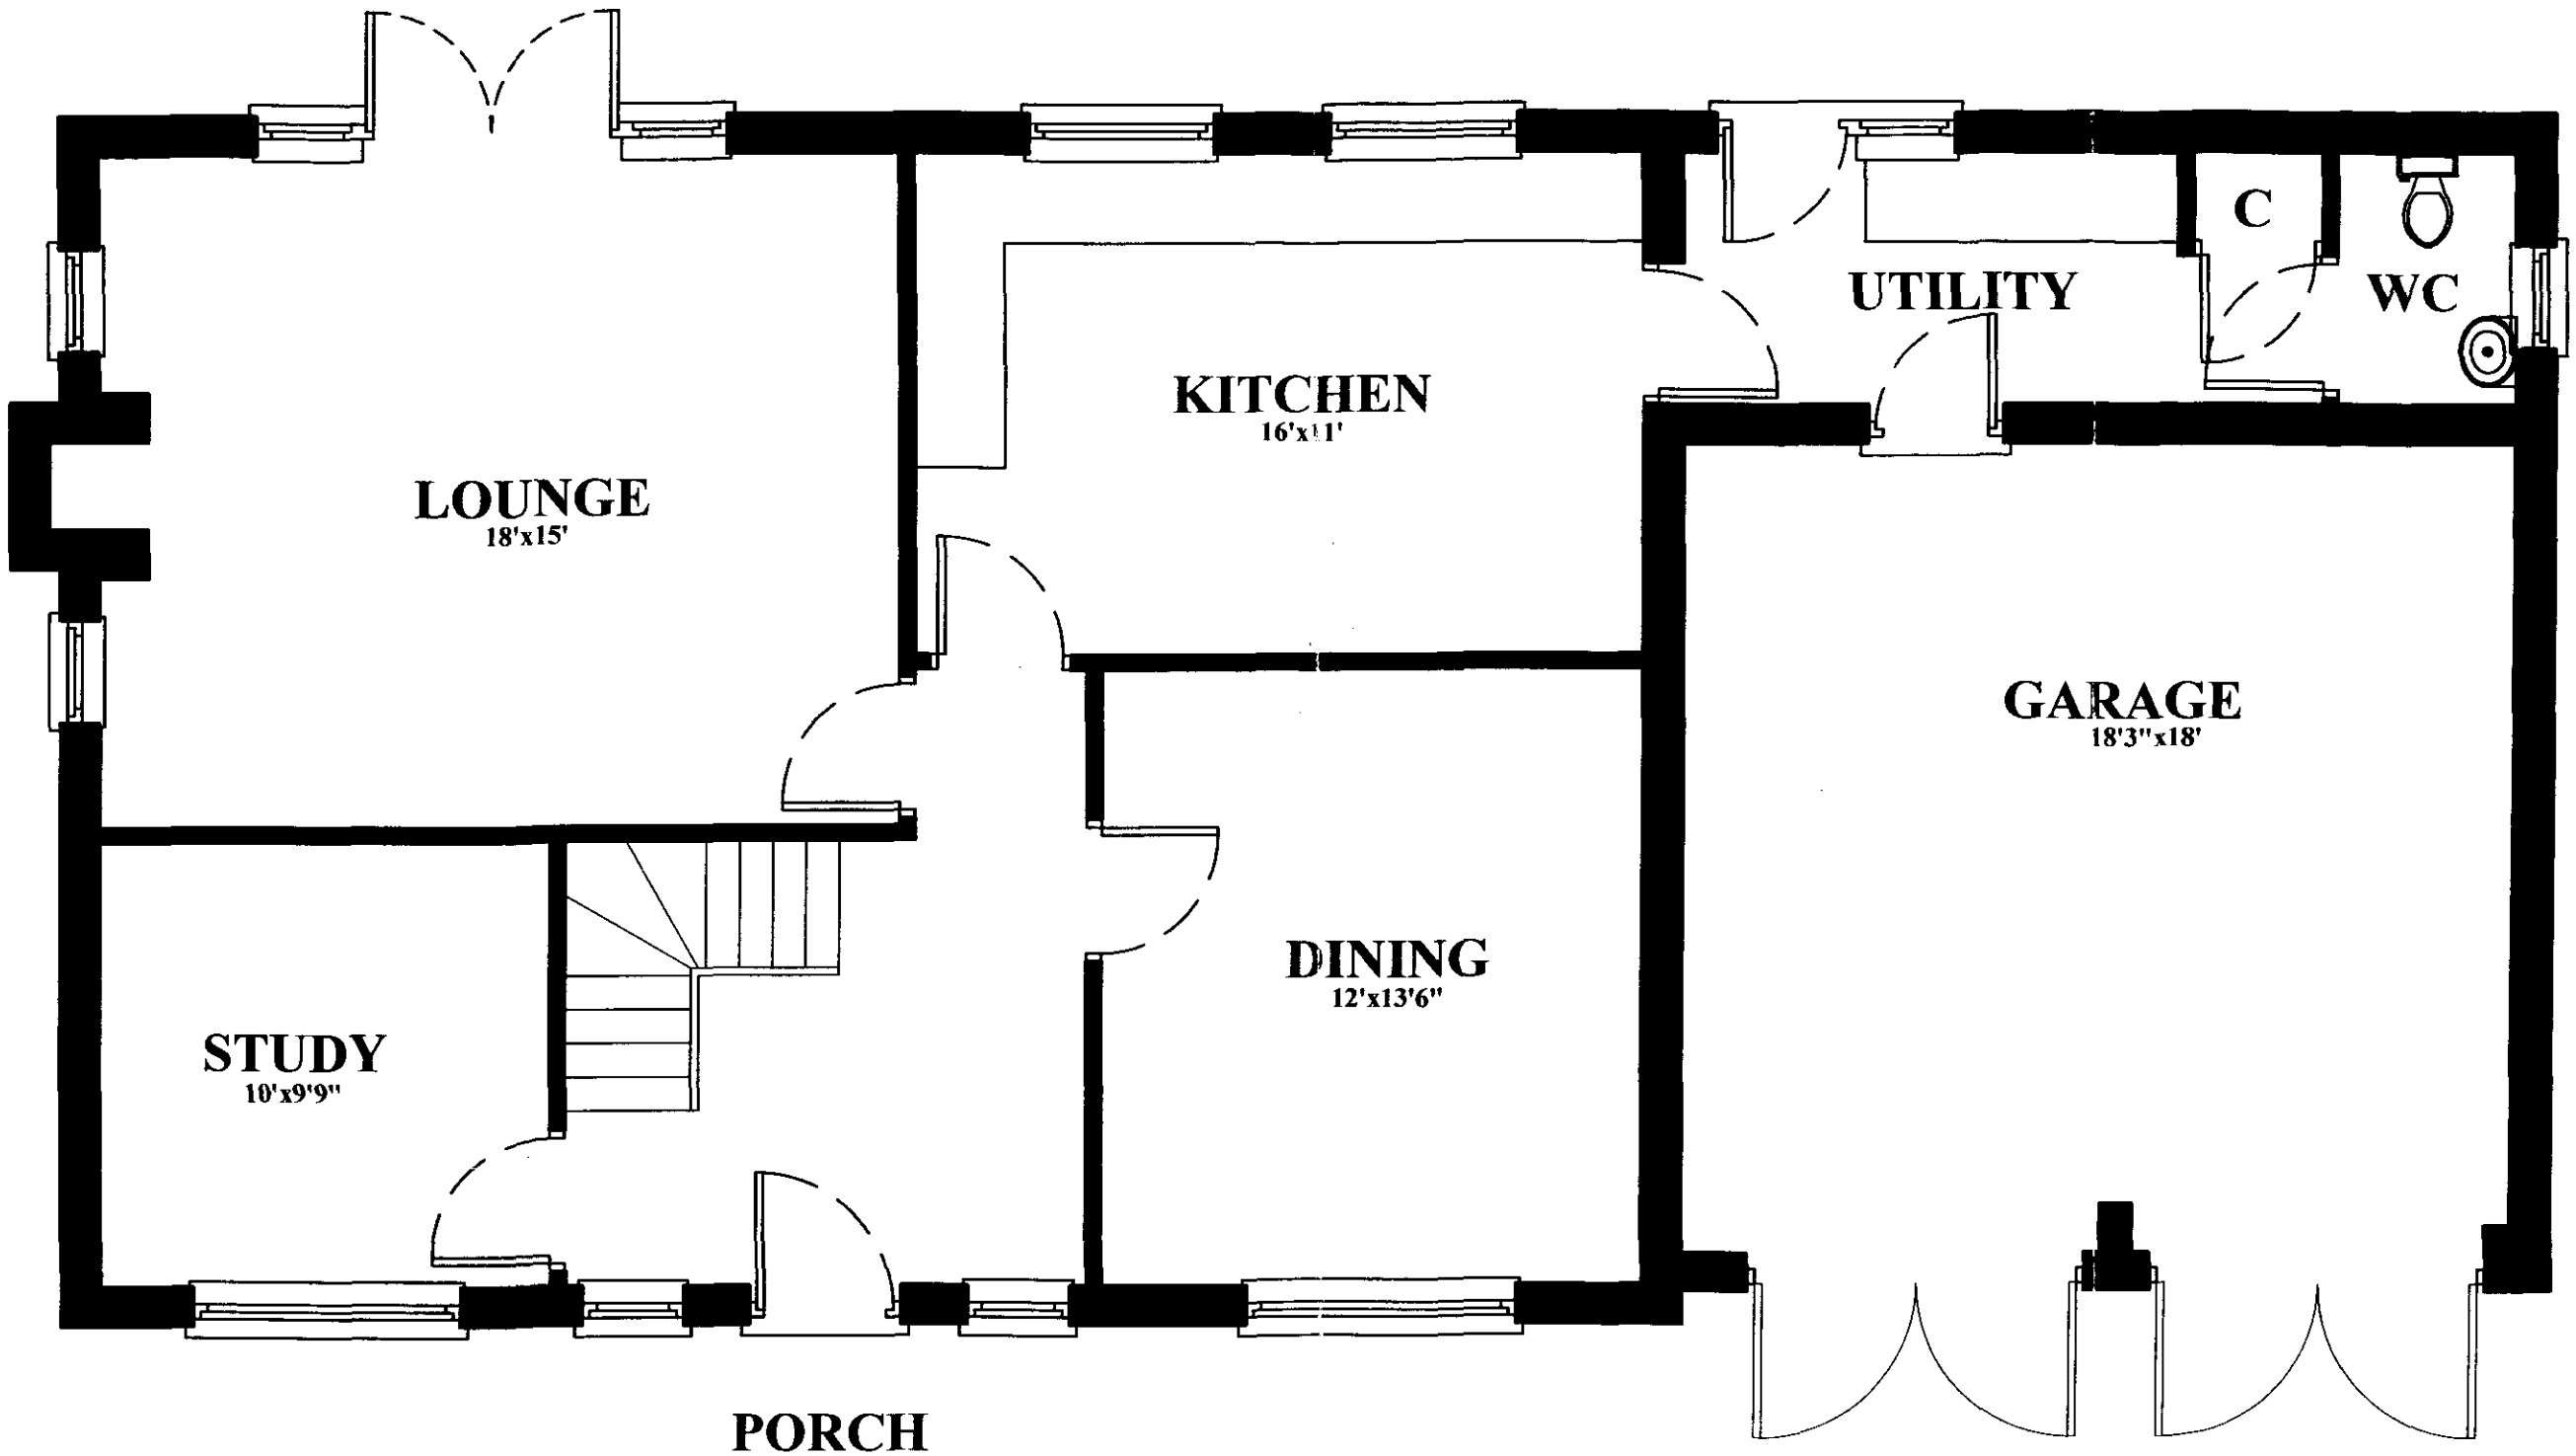

EXTERNAL FLOOR AREA
216m sq. 2324ft sq.
not including play room

EXTERNAL FLOOR AREA
244m sq. 2625ft sq.
Including play room

GROUND FLOOR PLAN

SCALE 1:50

JOB No:2457/1 DATE:01/02/02