


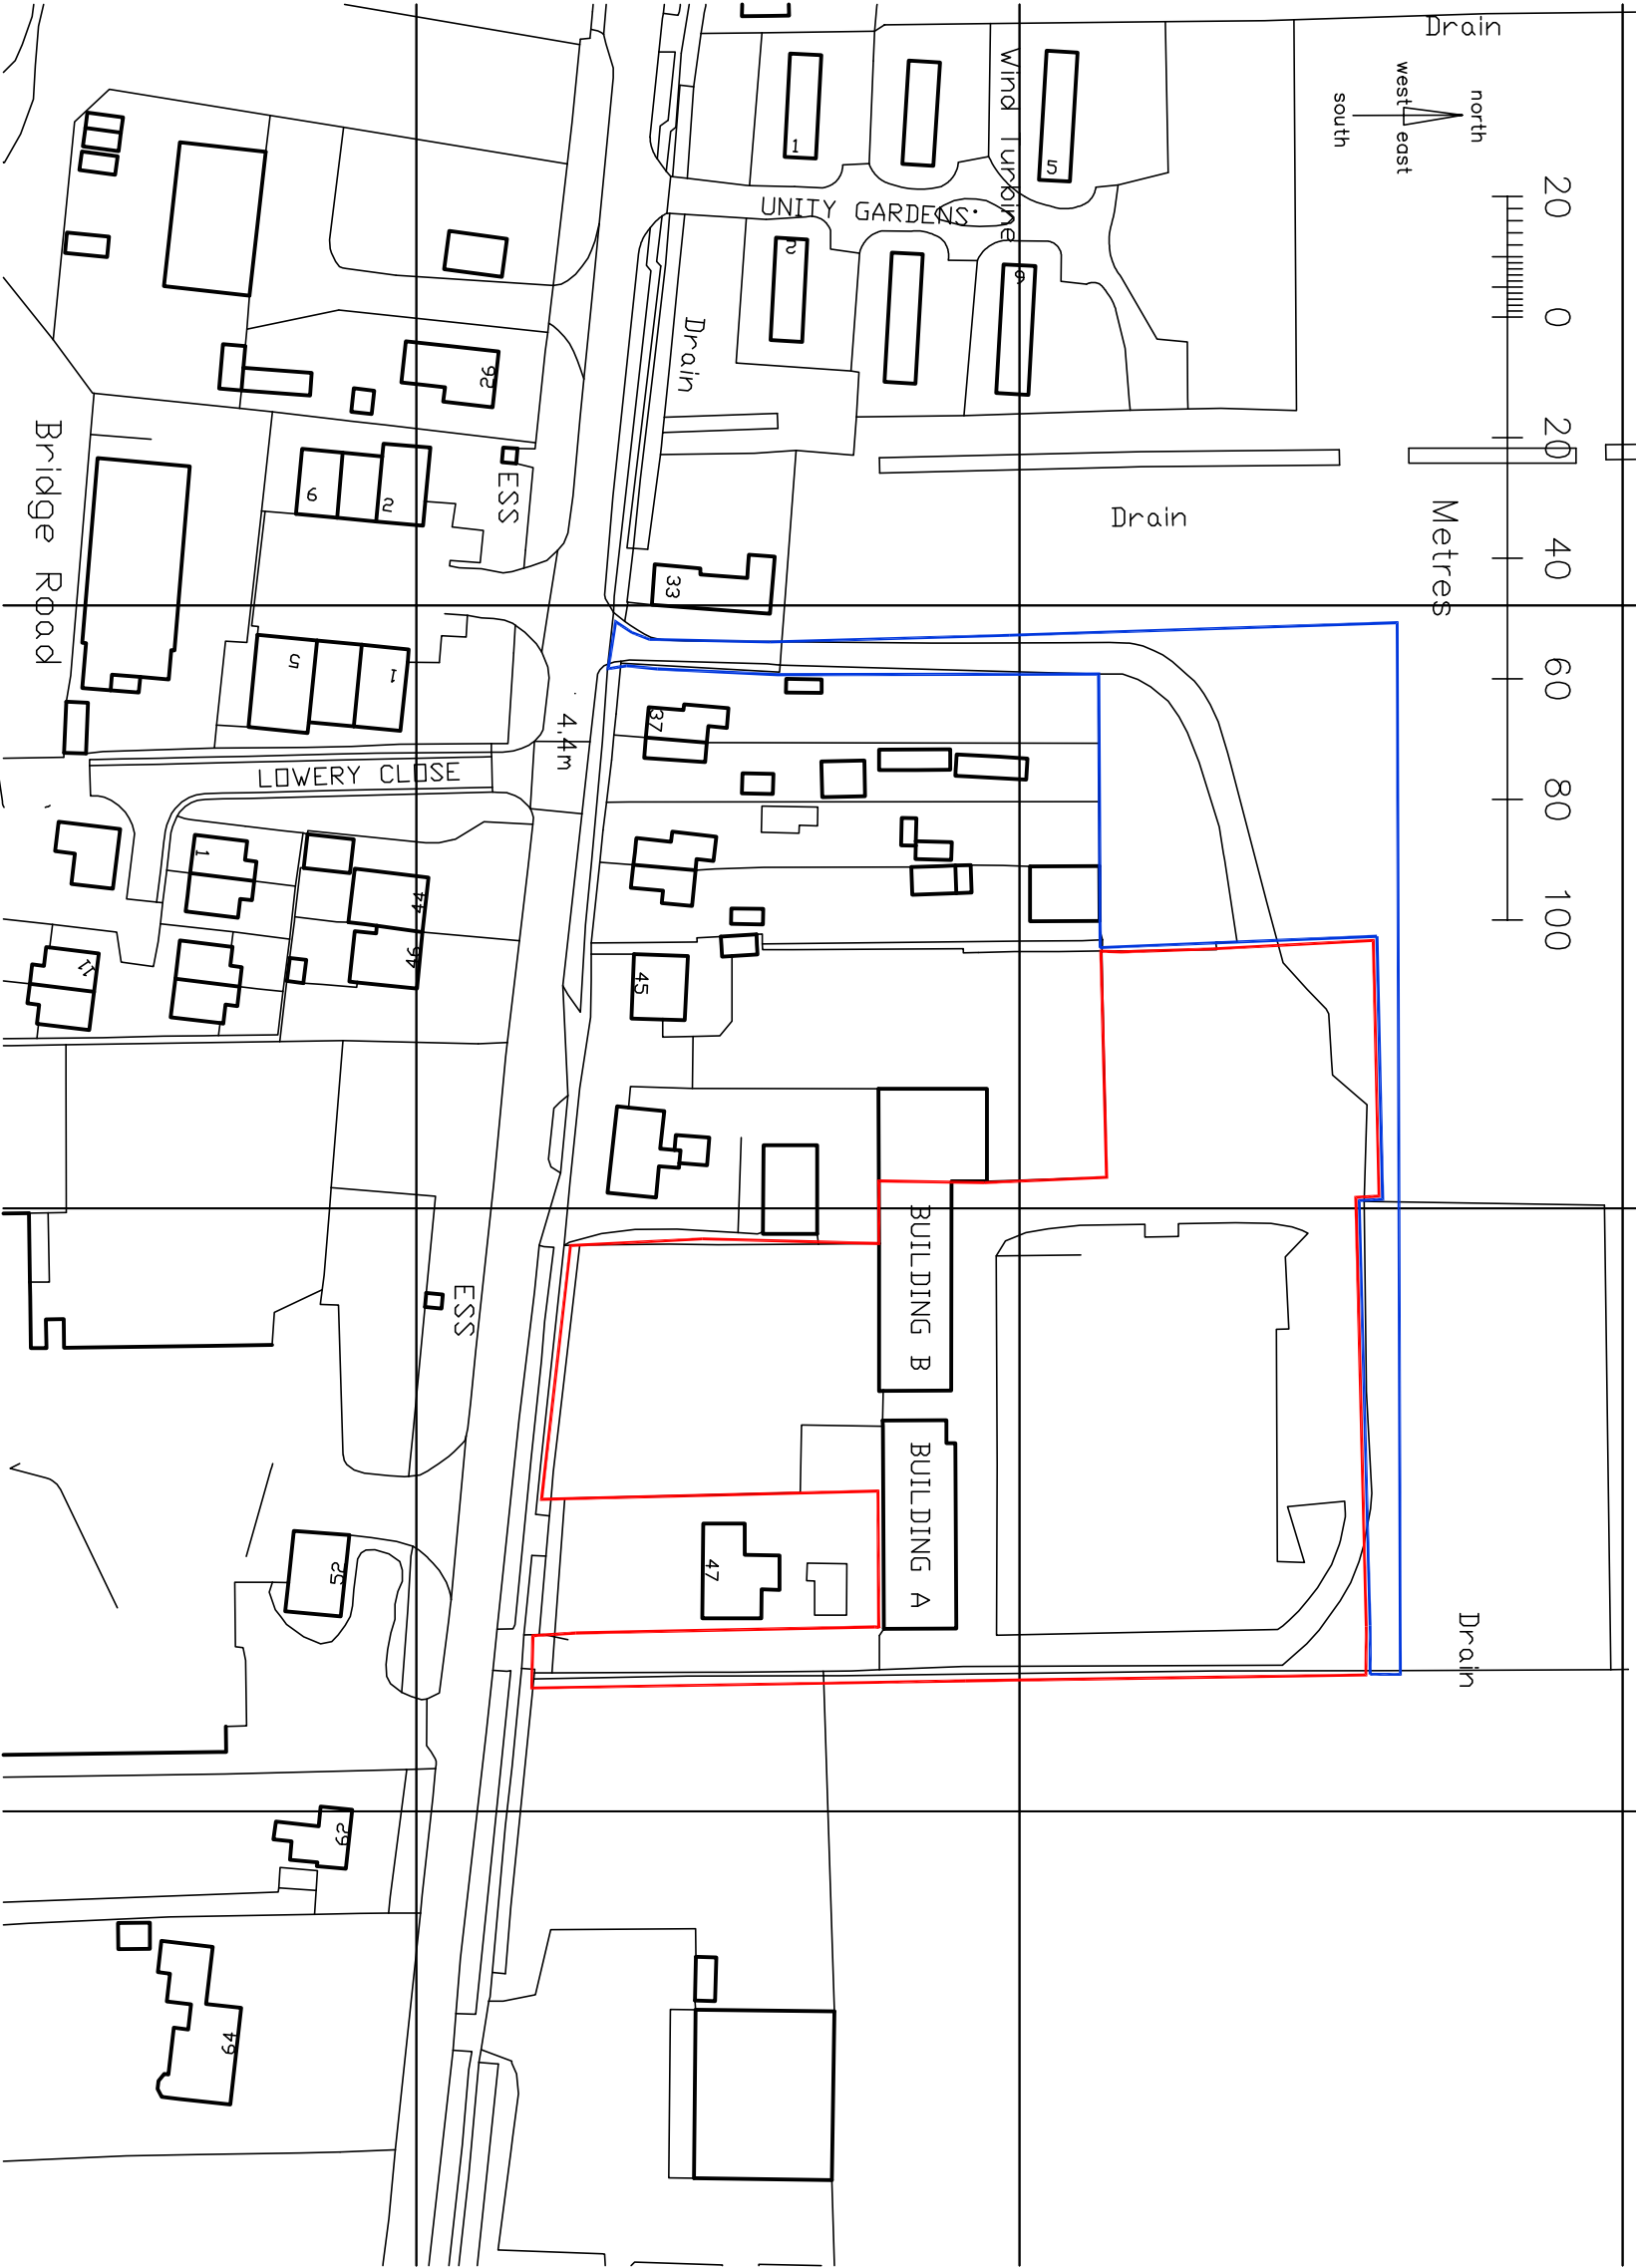

Crown Copyright and database rights 2021. OS 100031961 National Map Centre. Purchased 09/12/2021 1 year licence.

C	31/01/23	BOUNDARY AMENDED
B	17/01/23	BOUNDARY AMENDED
A	31/01/22	BOUNDARY AMENDED
Rev	Date	Detail

i-uid
DESIGN LTD
INTERIOR DESIGN | ARCHITECTURE | PROJECT MANAGEMENT
8 Suncleffe Road, Wittering, Peterborough, PE9 6AY
Tel: 07588 441751 info@i-uid.co.uk
www.i-uid.co.uk

Client: TEARS RECOVERY

Job Title:

PROPOSED TEARS RECOVERY SITE
BRIDGE ROAD
LONG SUTTON
Lincs

Scale: 1:1250 @ A3 Date: 10/12/21

Drawing Title
SITE LOCATION PLAN

Drawing No. 448SK01 Revision C

ALL DRAWINGS ARE THE COPYRIGHT OF I-UID DESIGN