
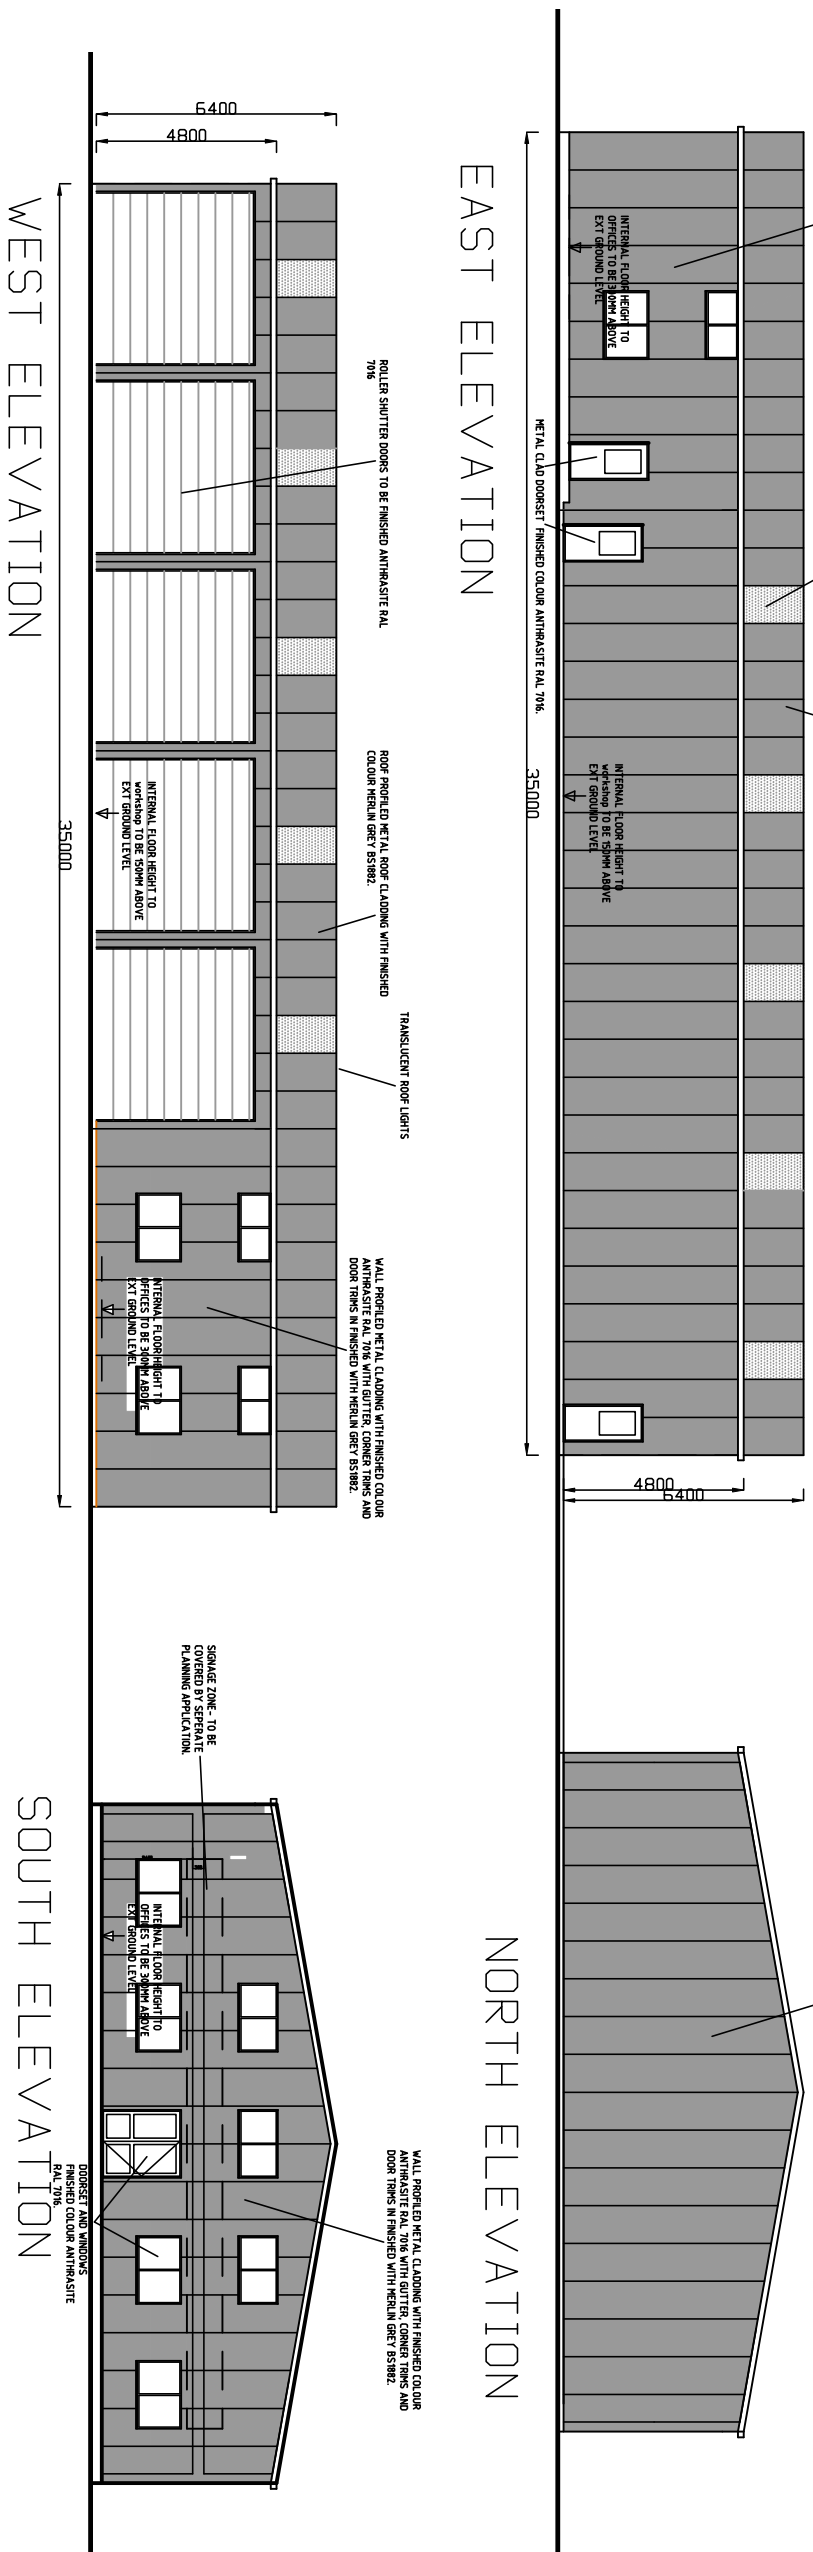
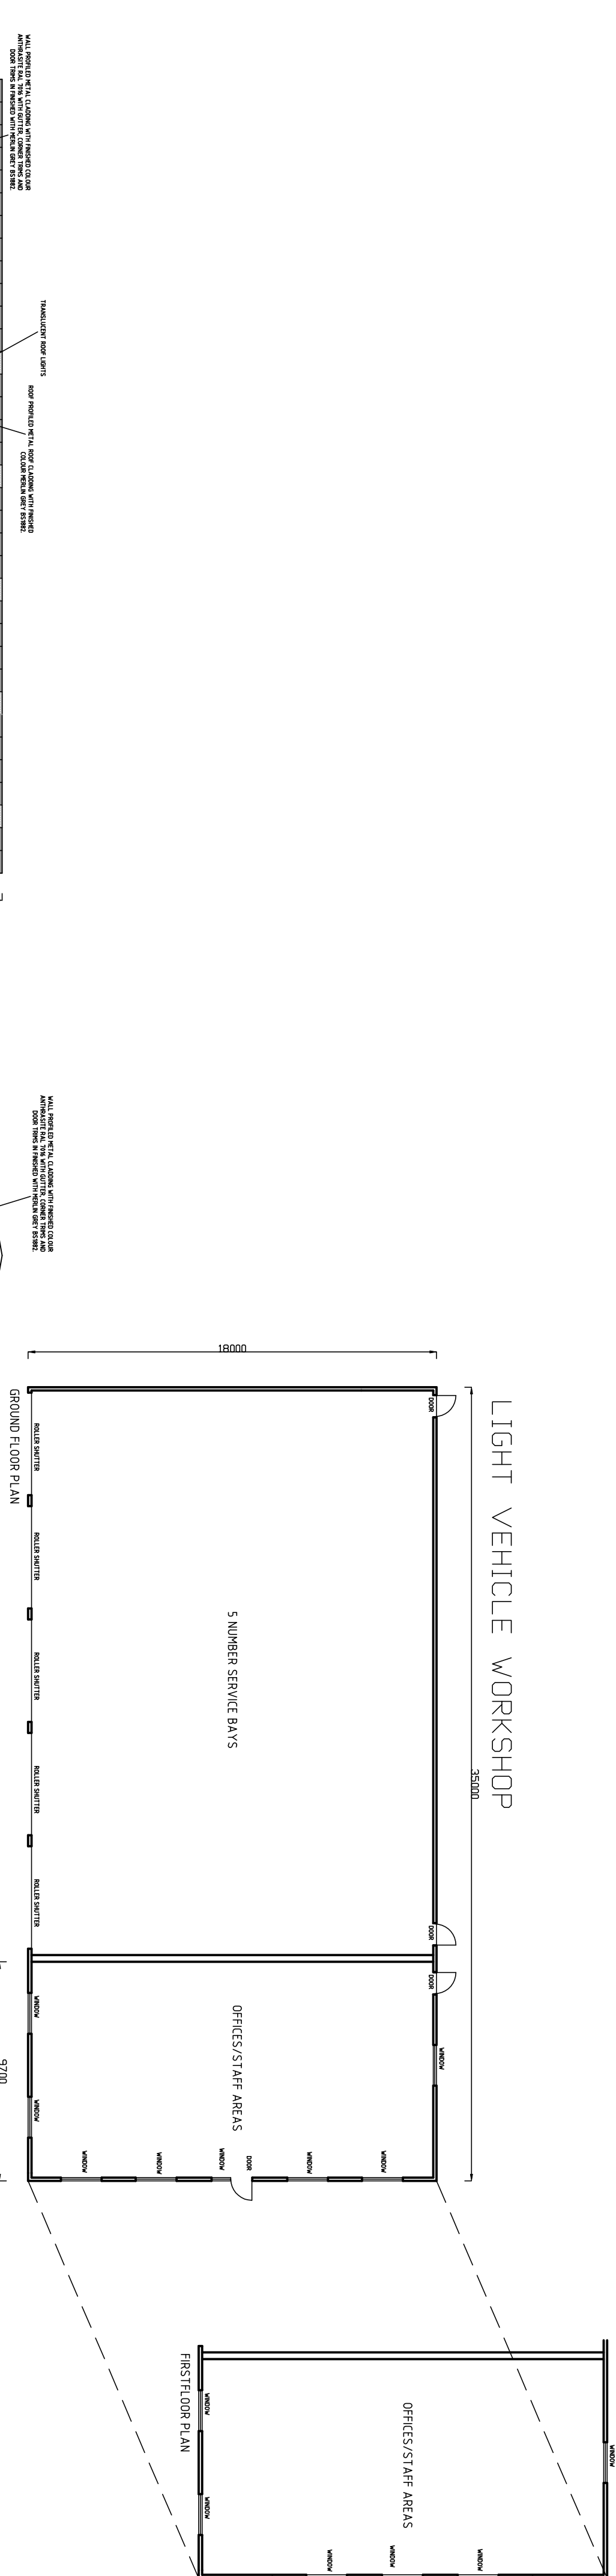
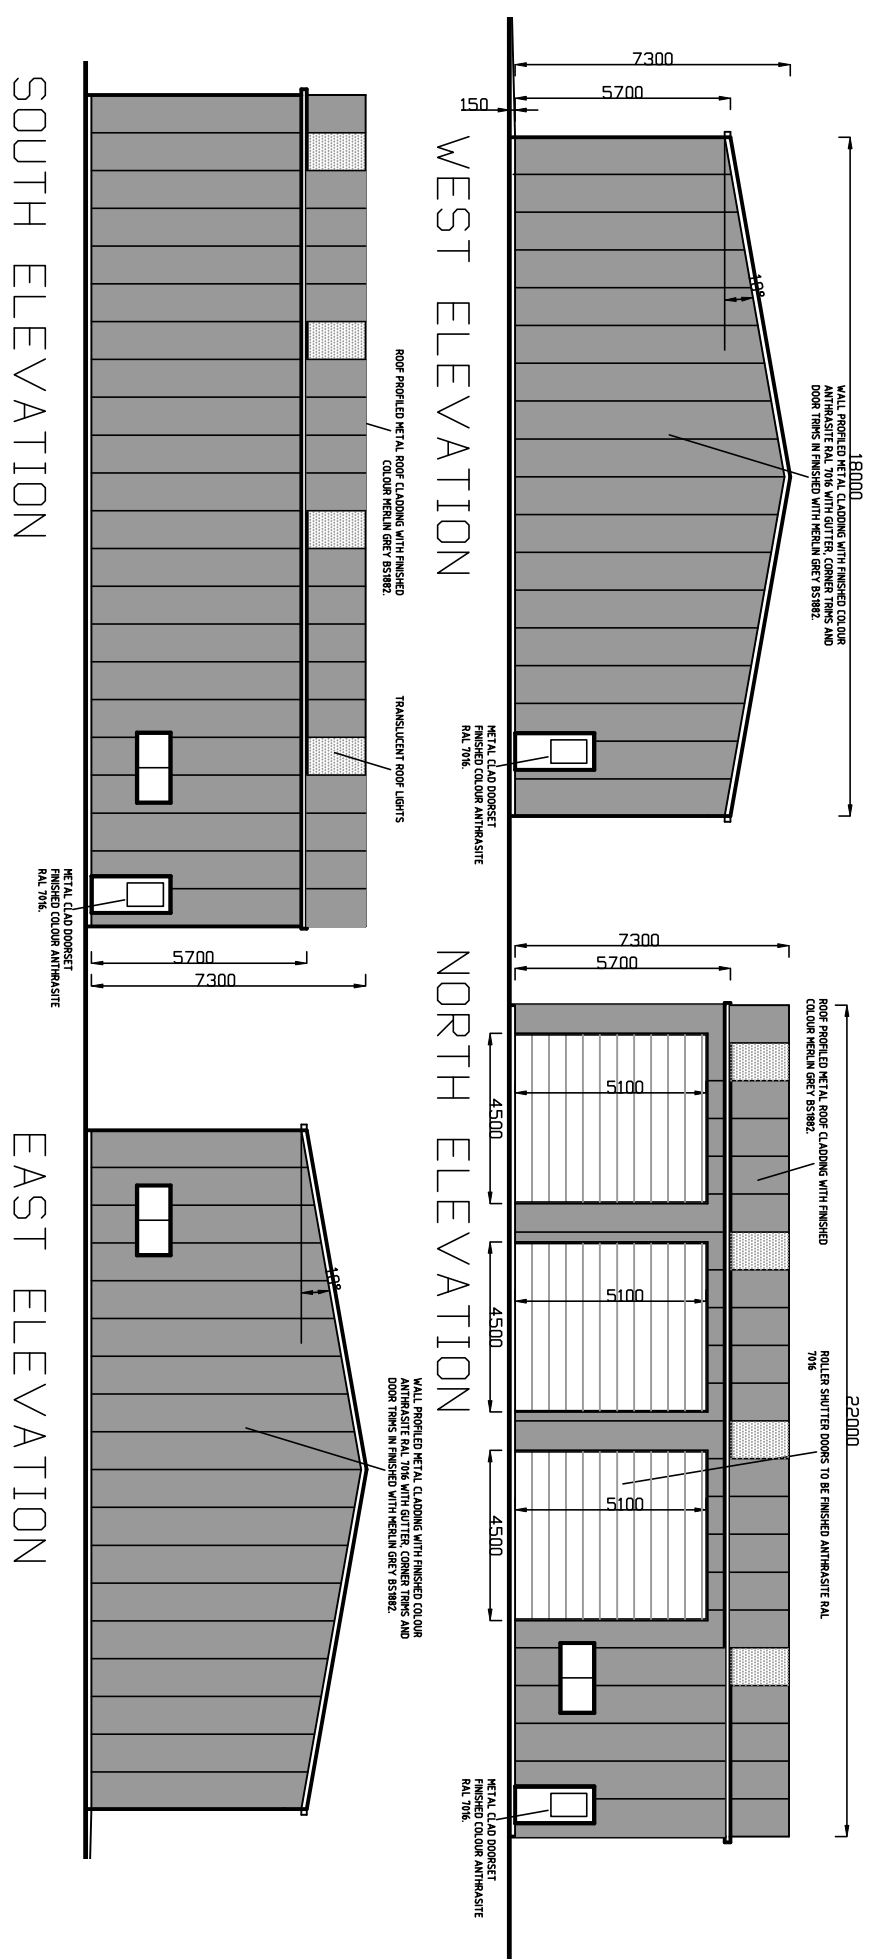


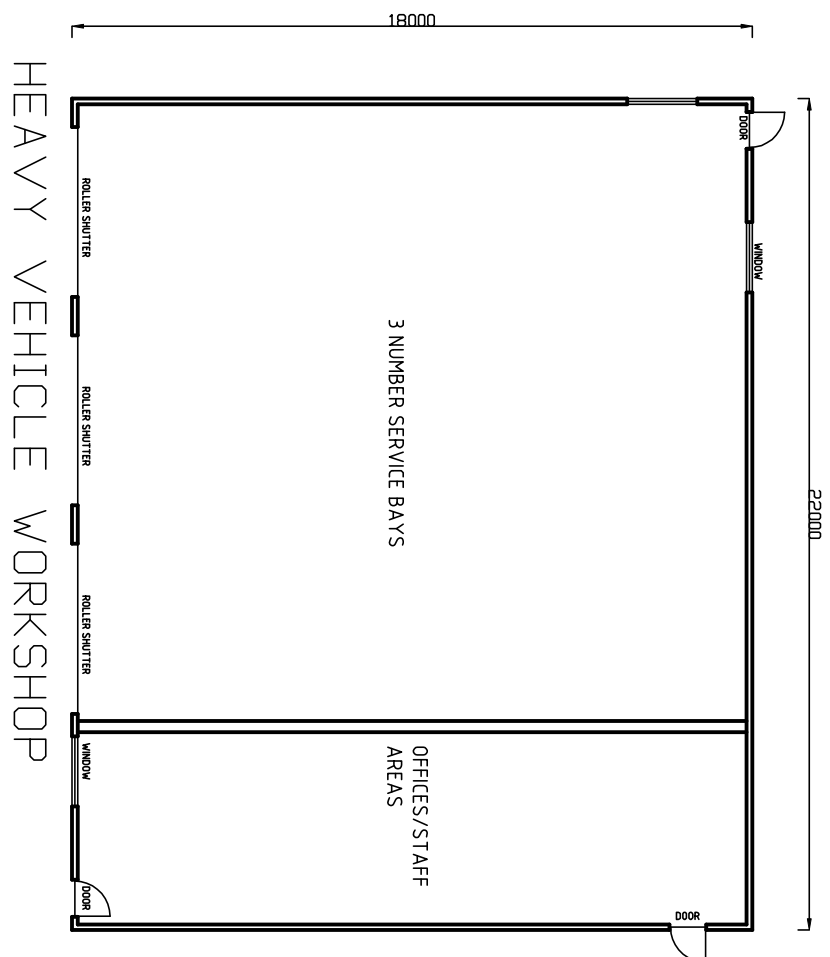

D	13/03/23	FLOOR LEVEL IN OFFICE RAISED FOR FRA
C	17/01/23	DETAILS AMENDED
B	31/10/22	DETAILS AMENDED
A	07/01/22	DETAILS AMENDED
Rev	Date	Detail