


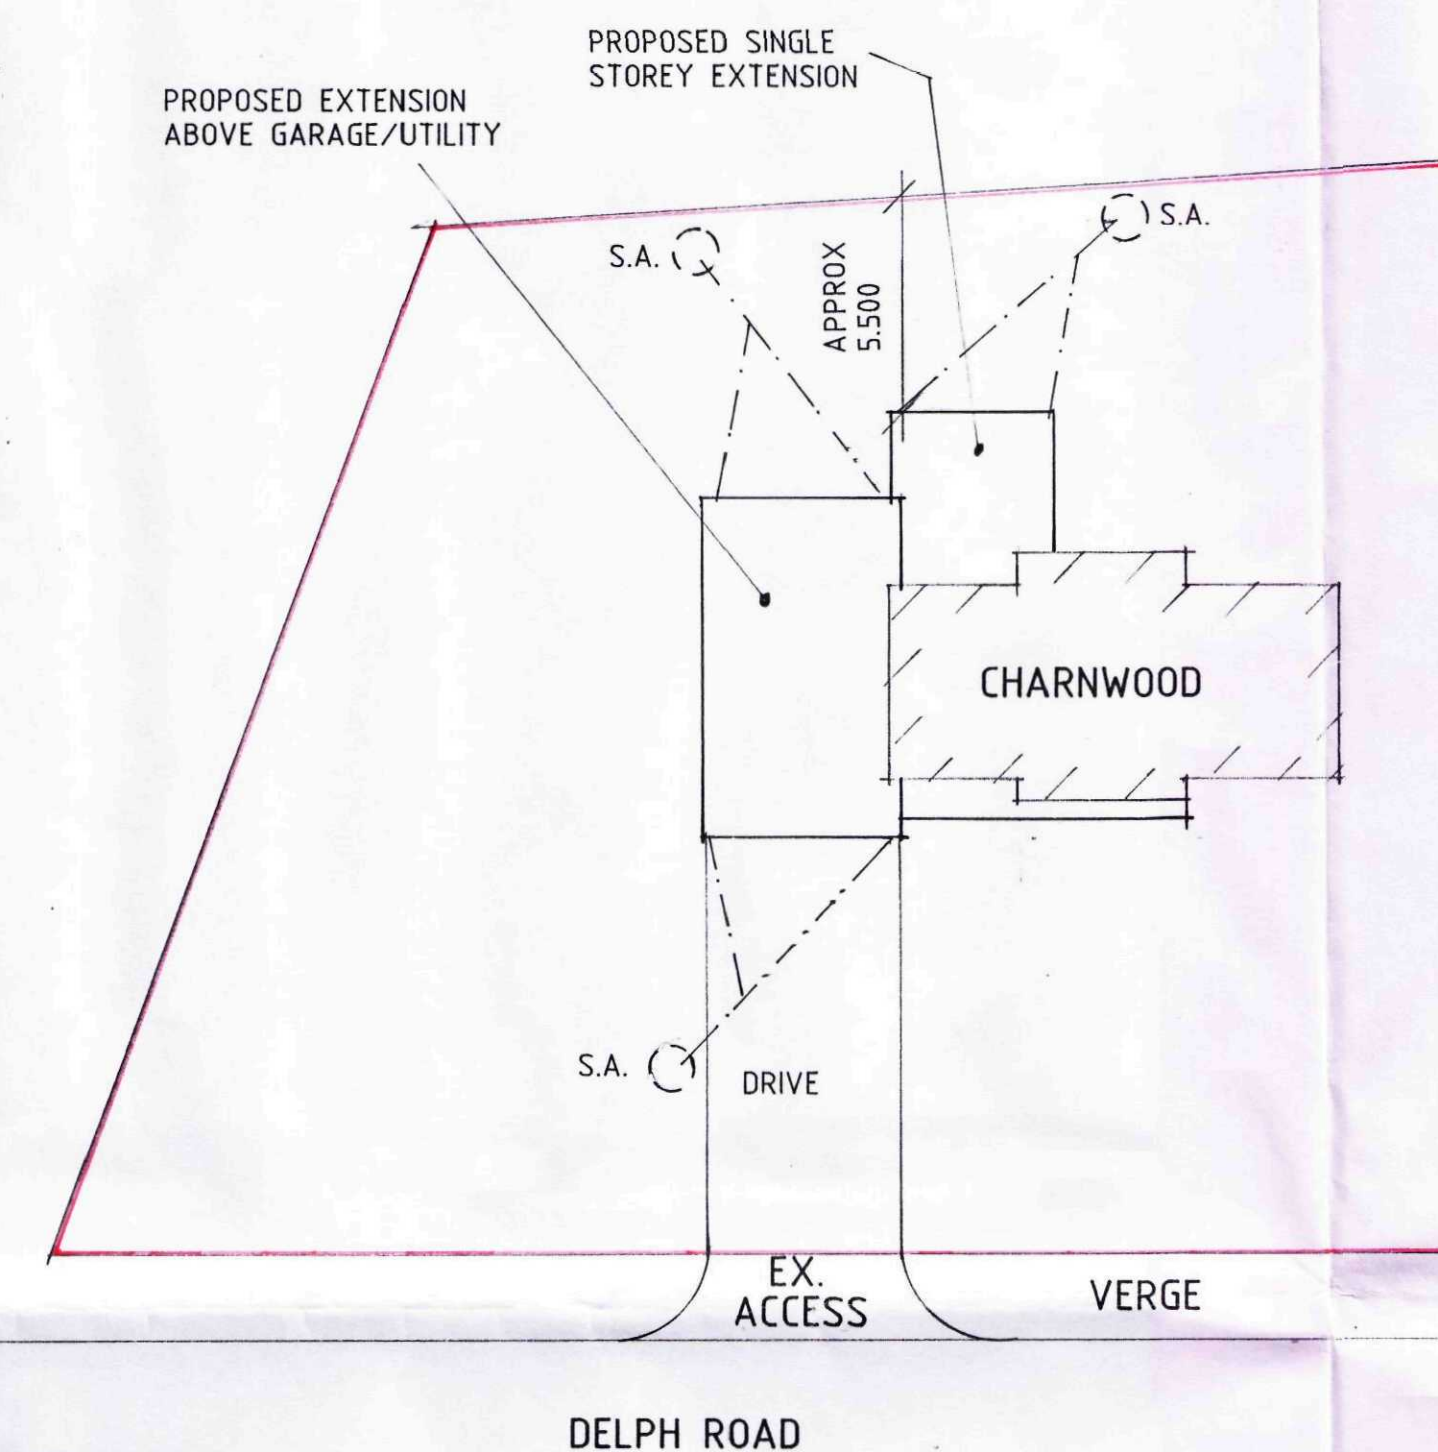

SITE PLAN

THIS DRG. TO BE READ IN CONJUNCTION WITH
SD14-043/1, SD14-043/2, SD14-043/3
THERMAL DETAILS - MC1-RE-01, MC1-WD-03, MC1-WD-04, MC1-WD-05

Status
DESIGN
CONSULTANTS IN ARCHITECTURE & PLANNING

PROPOSED EXTENSION TO
CHARNWOOD, 3 DELPH ROAD,
LONG SUTTON FOR

MR. & MRS. I. WATSON.

SITE PLAN

1:200

SD14-043/4

JAN-15

B. GILHAM.

