



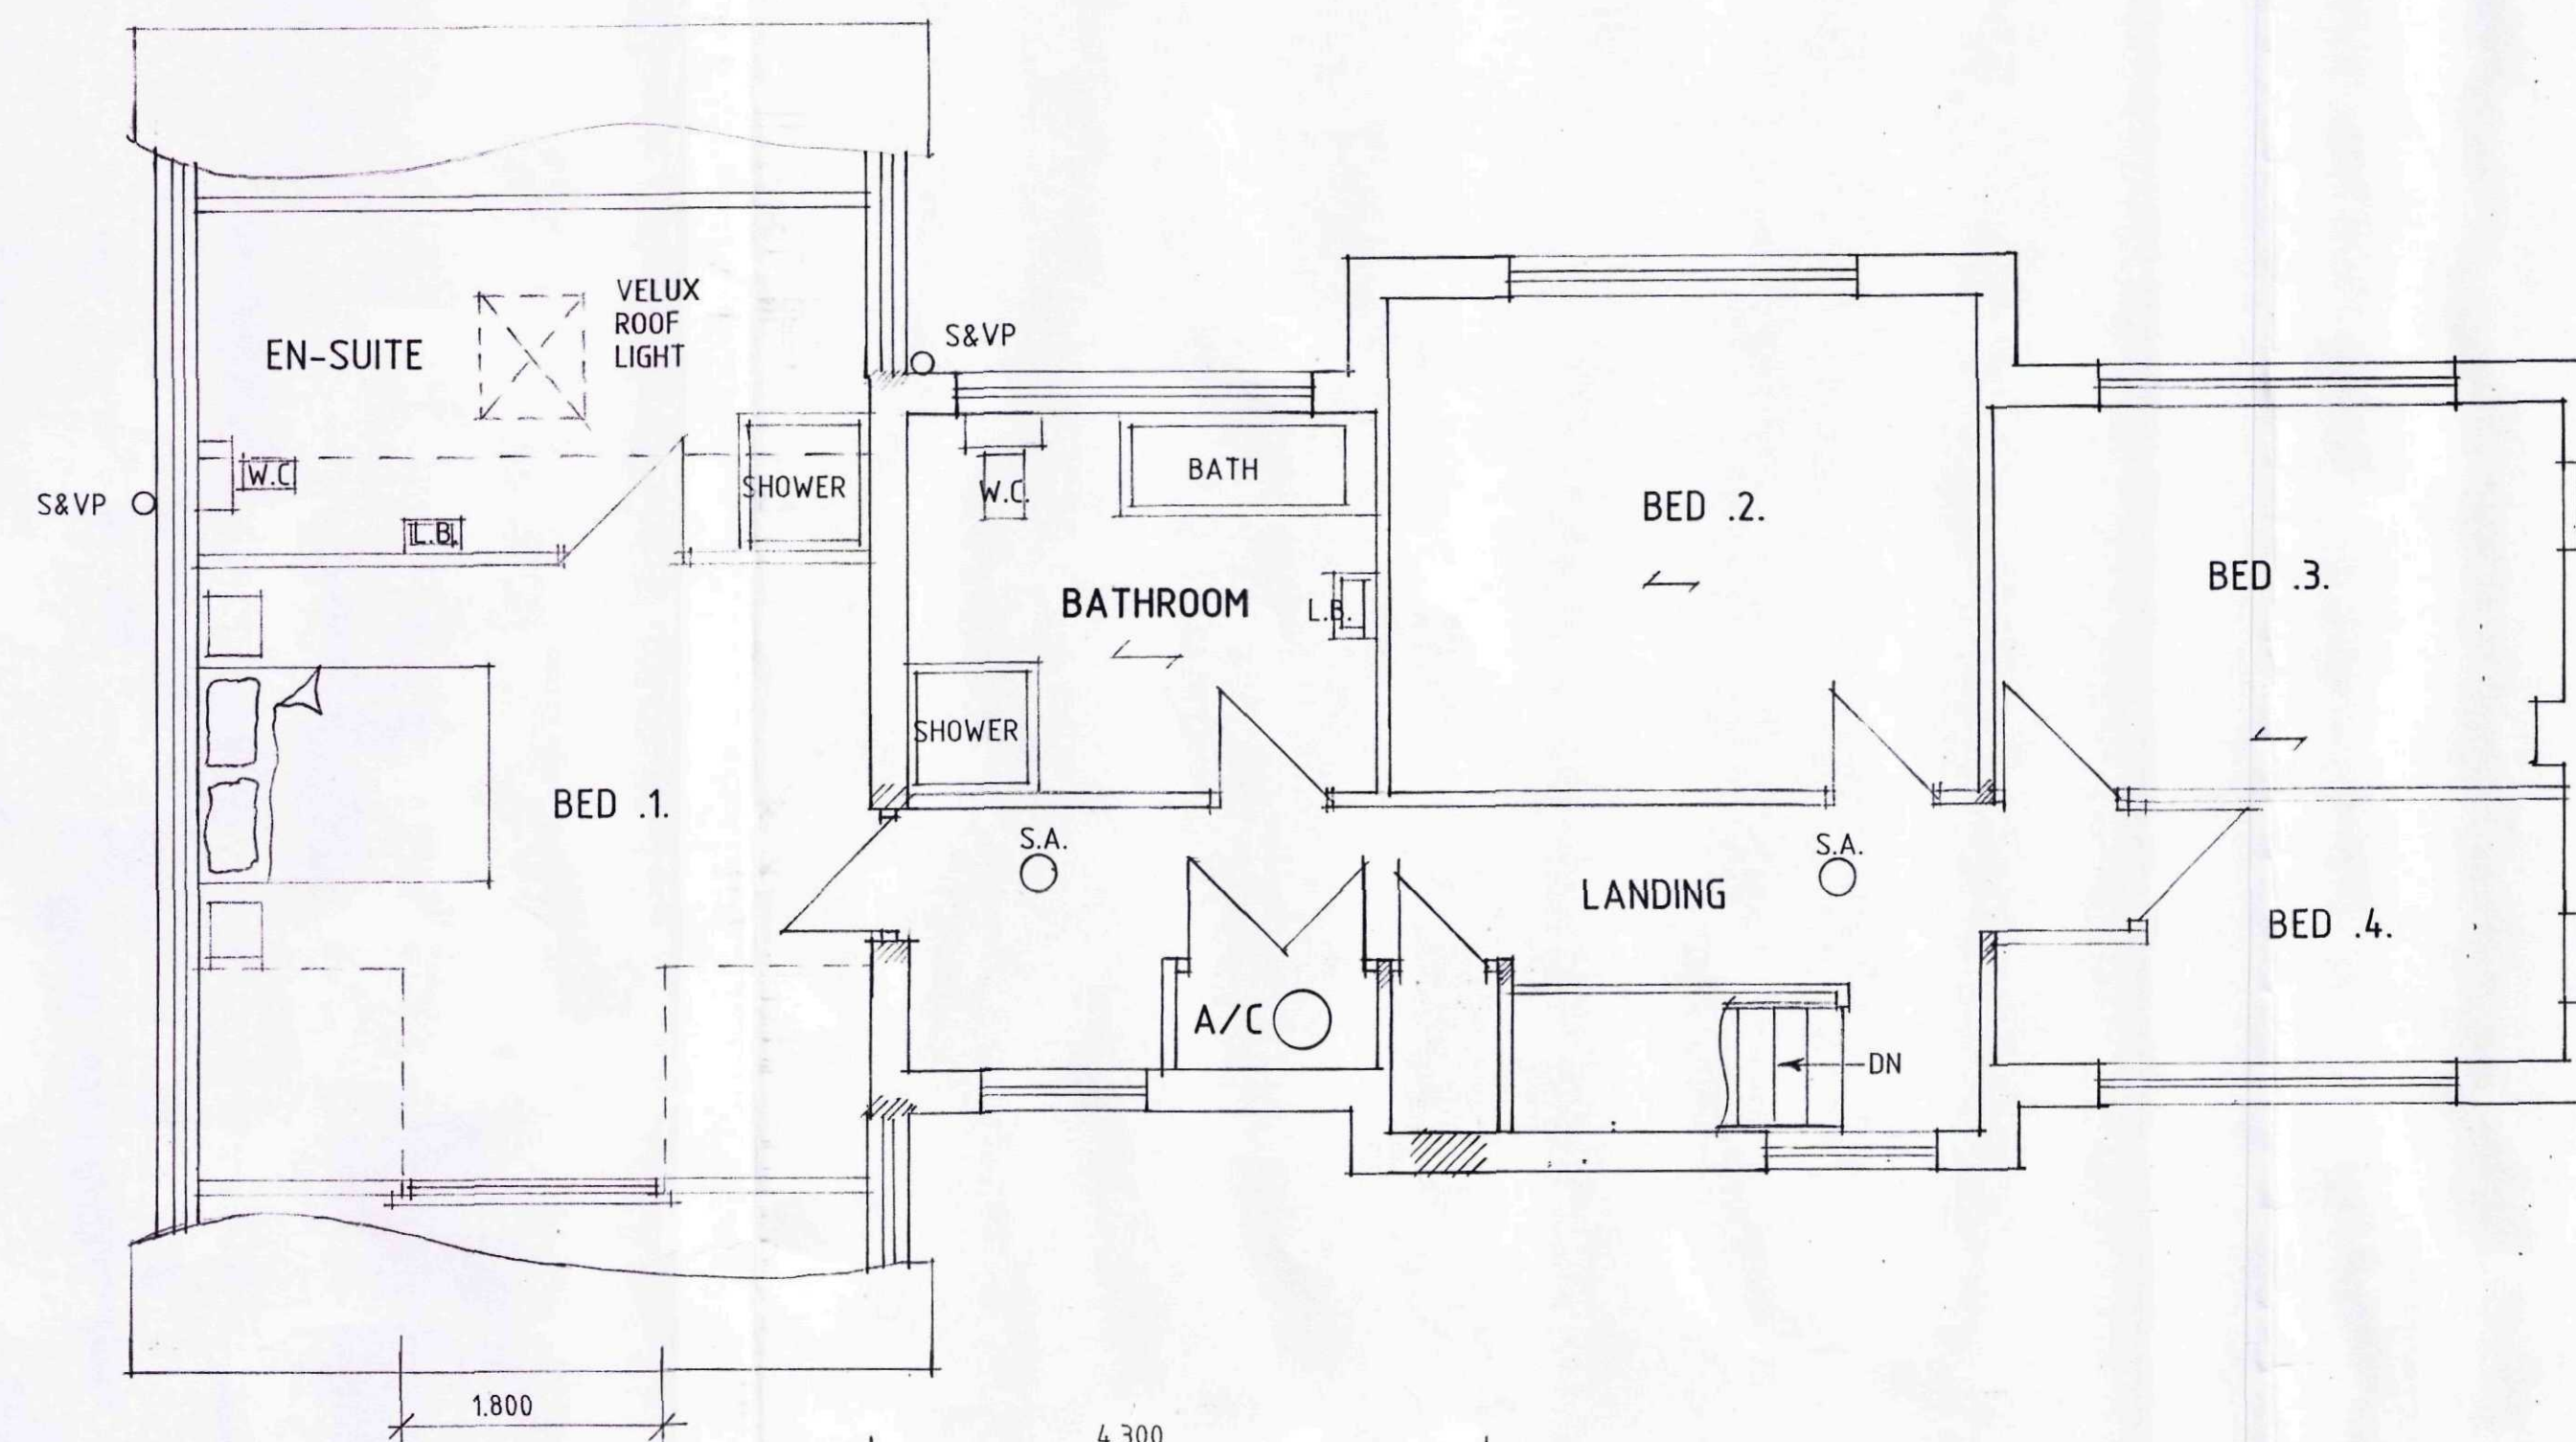


FIRST FLOOR PLAN

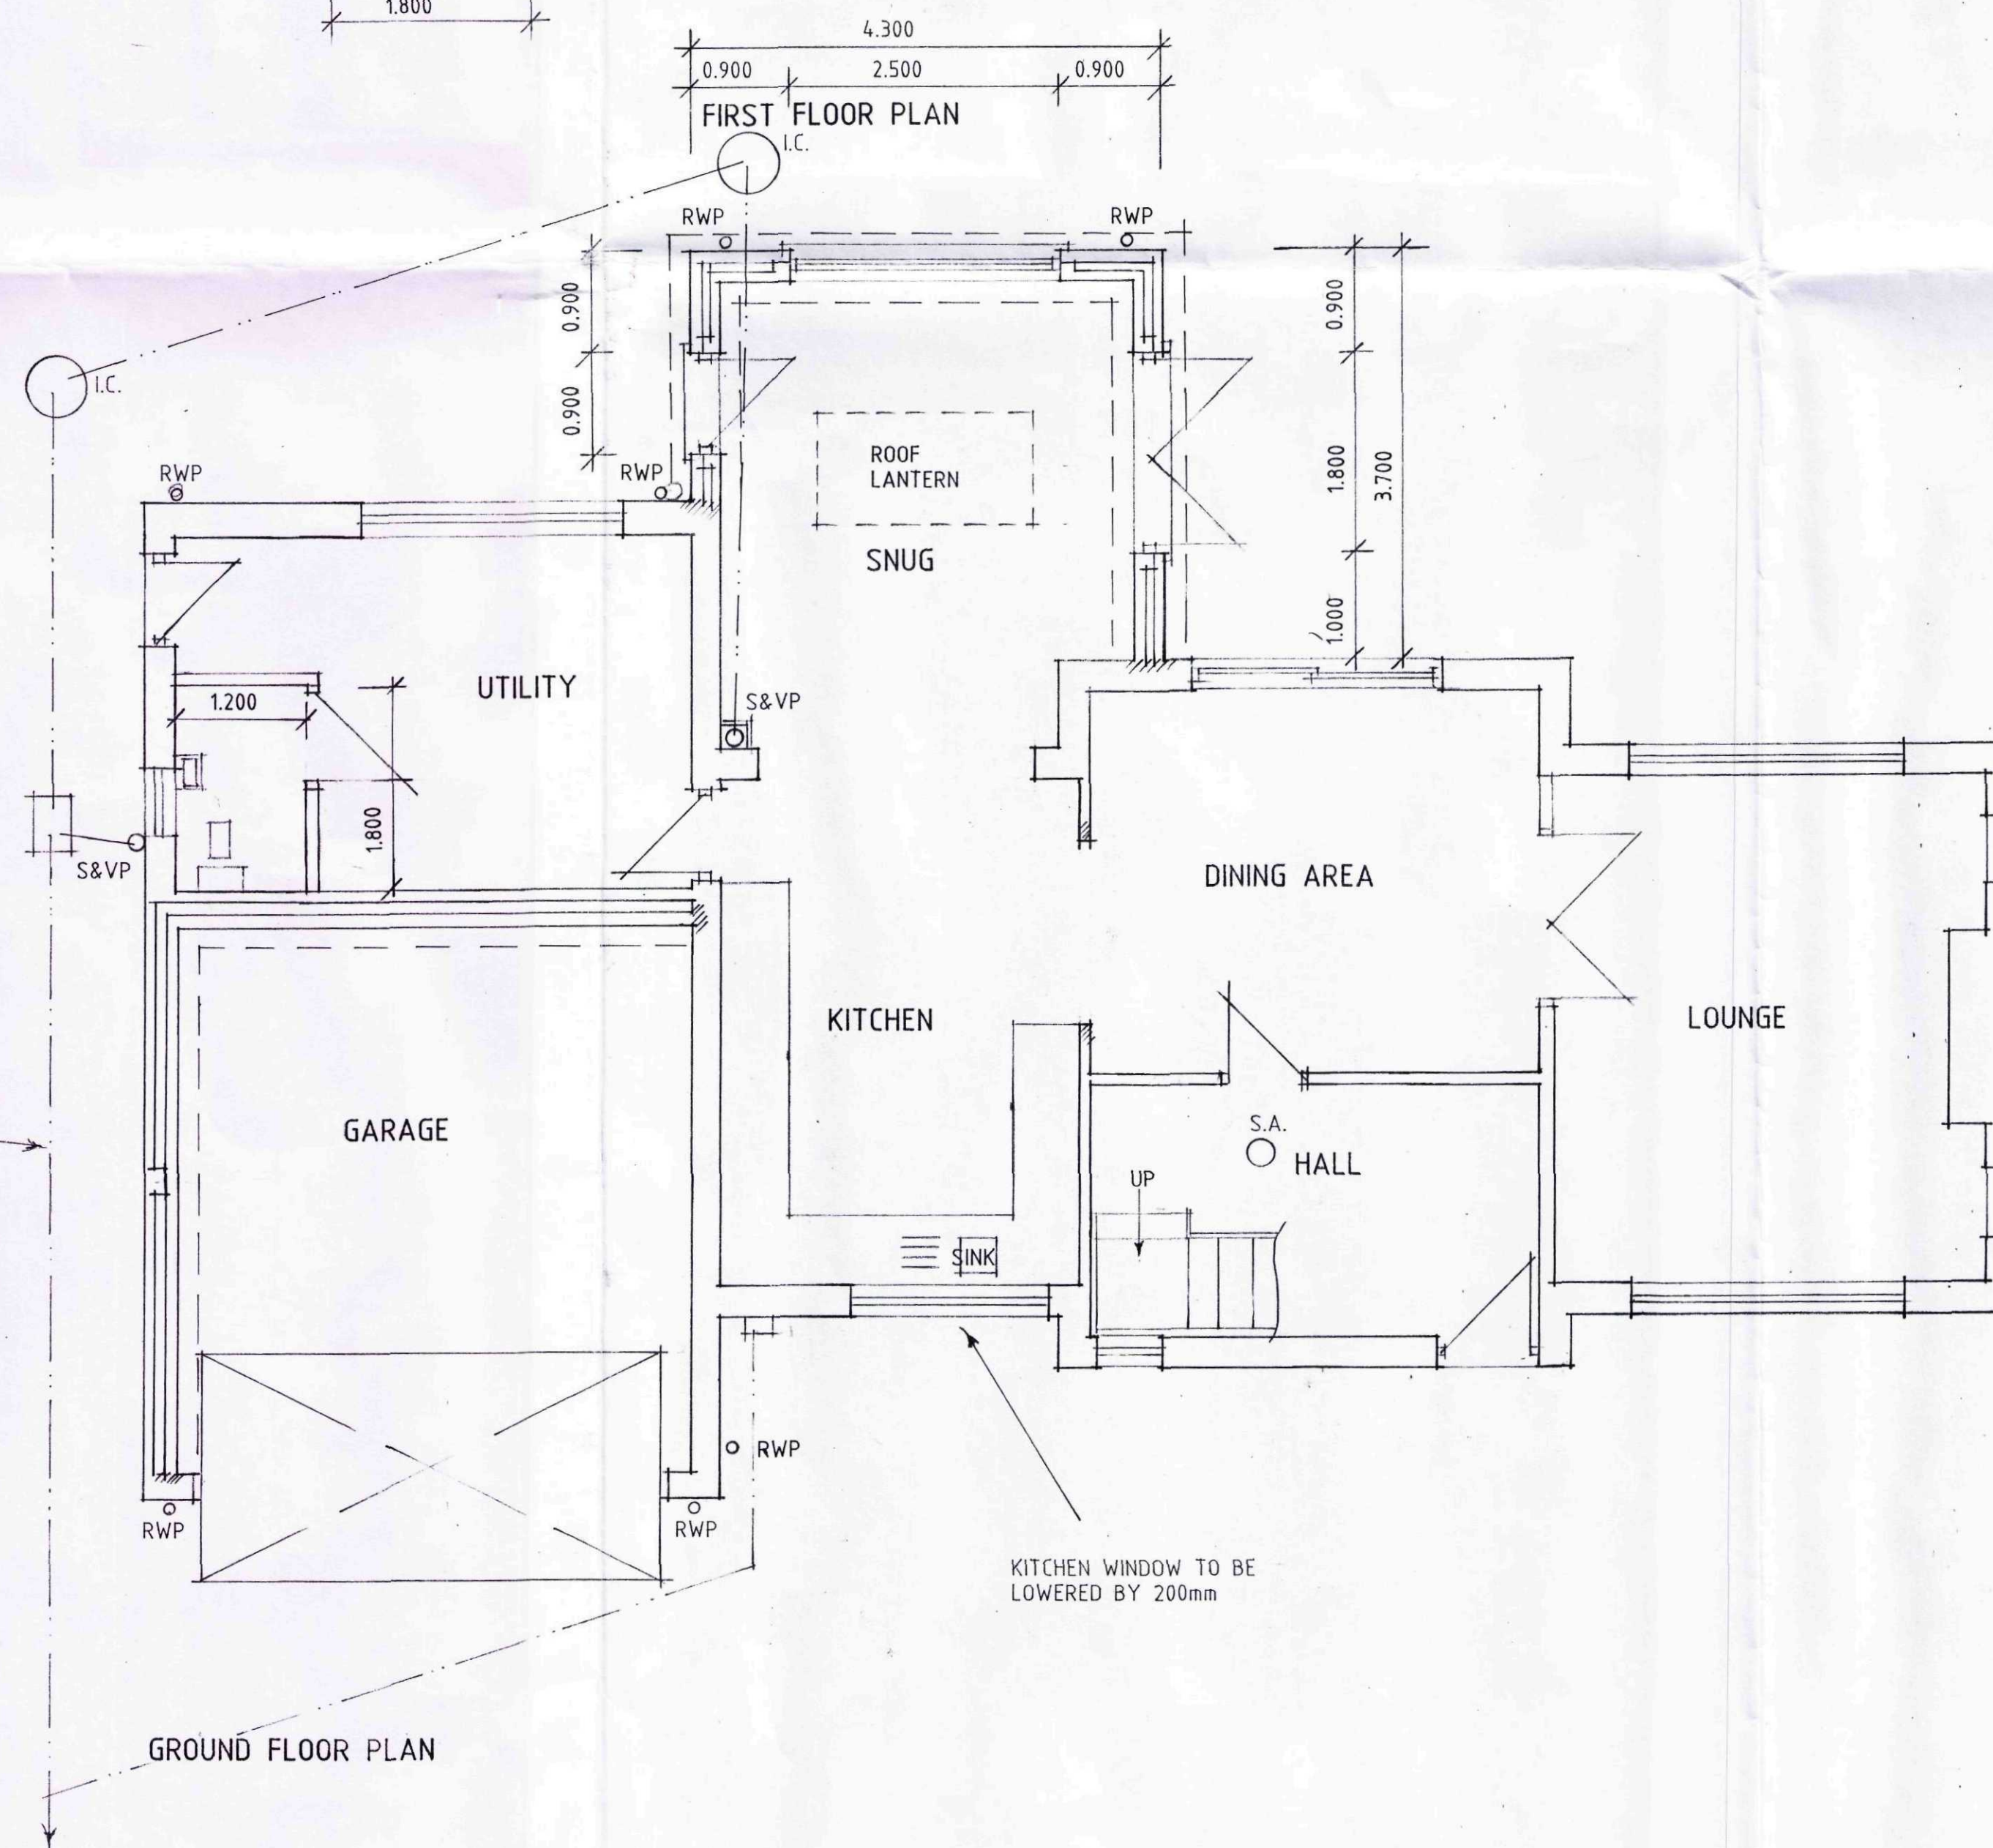


GROUND FLOOR PLAN




FRONT

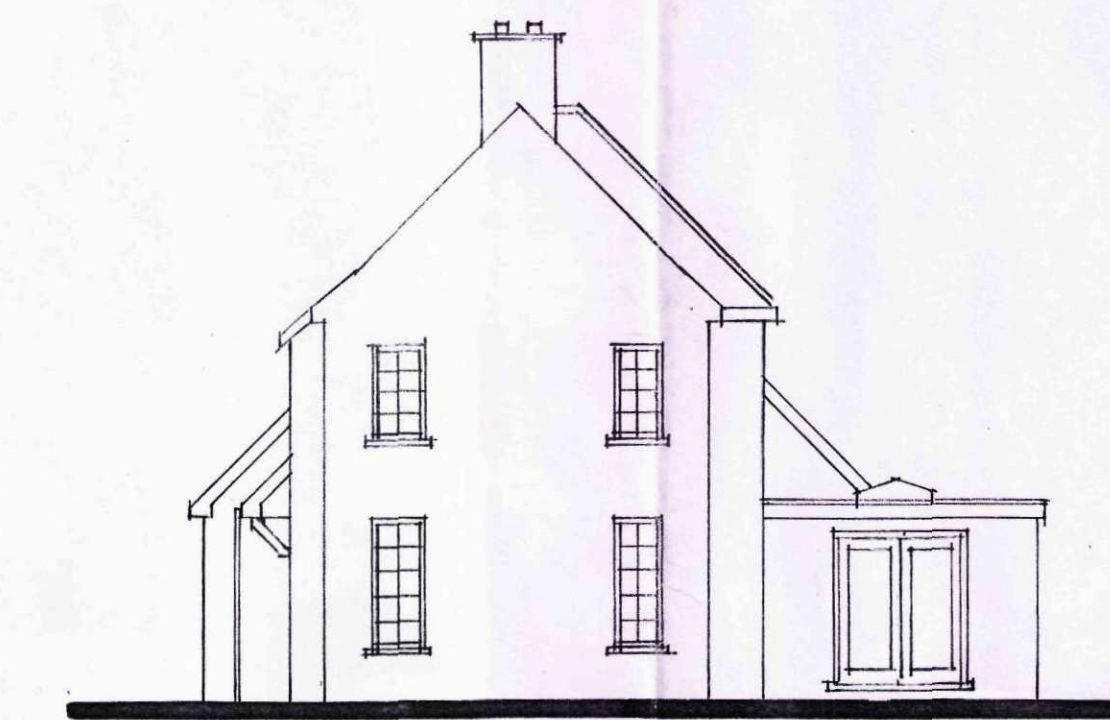

SIDE

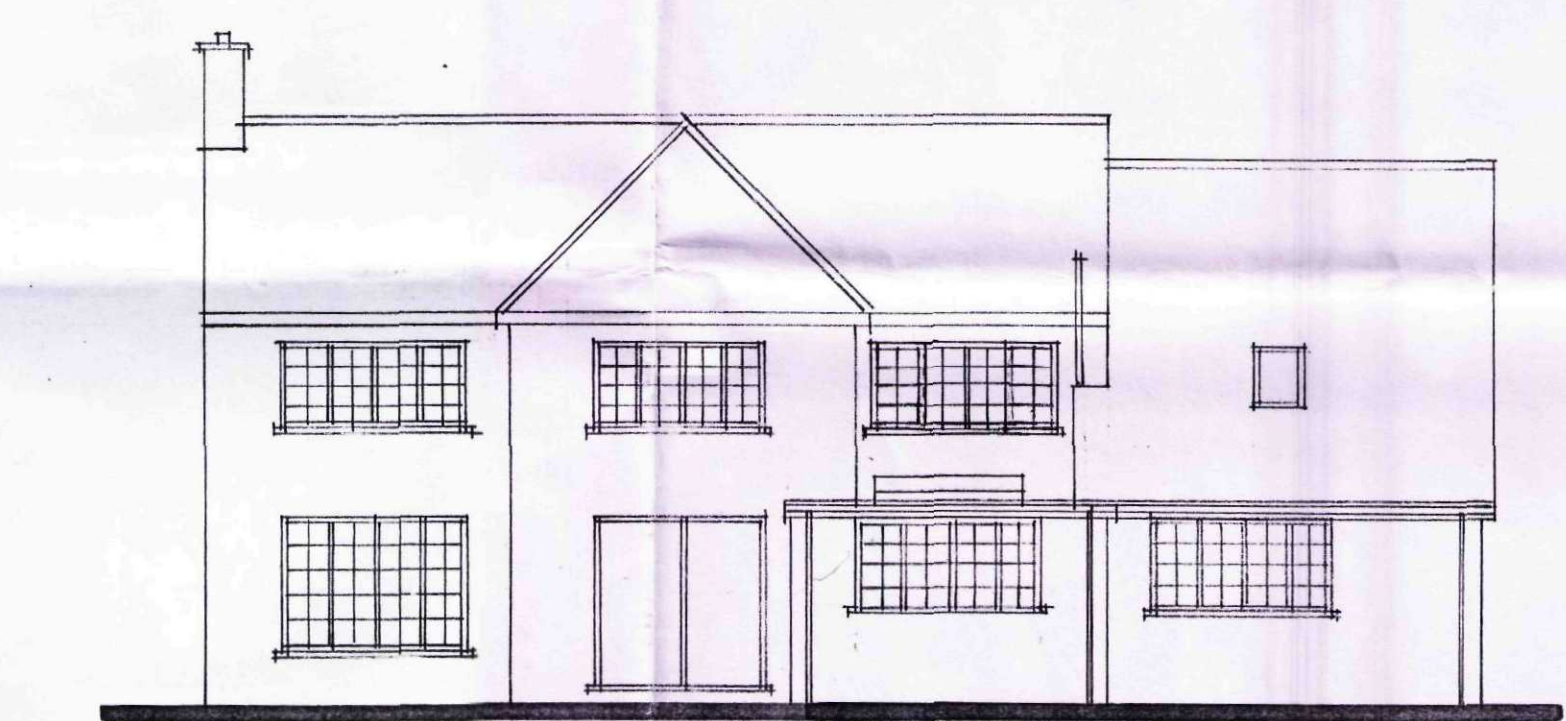

REAR

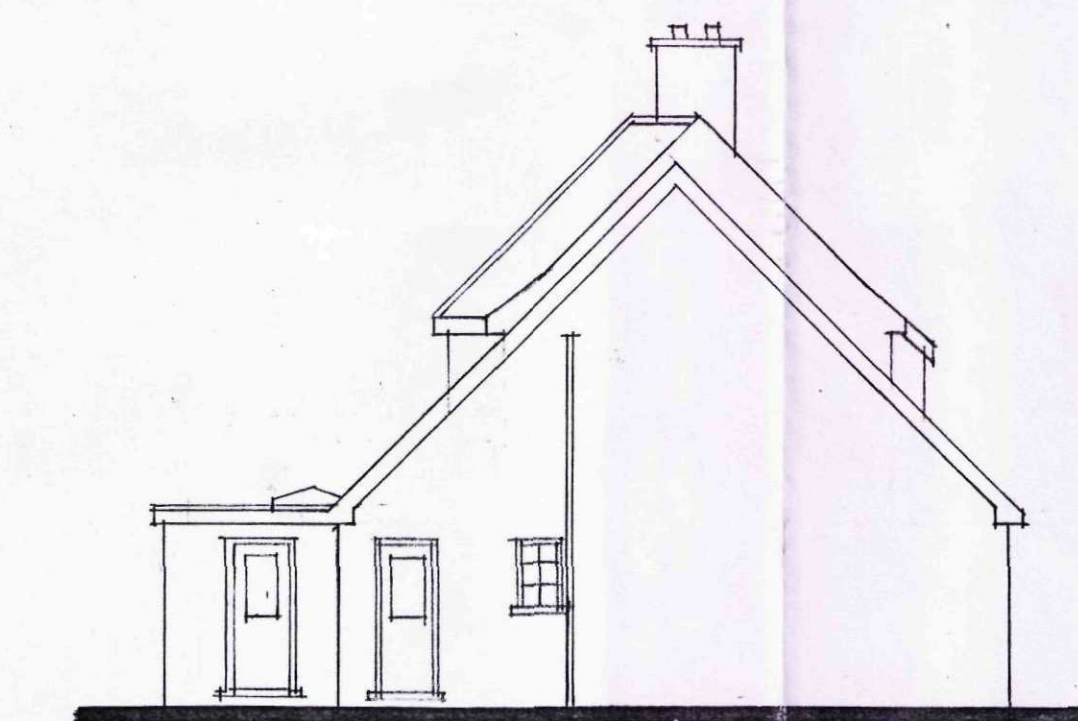

SIDE

C - ALTS - 6.2.15
B - IMF. ADDED - 13.1.15
A - ALTS - 8.1.15

Status
DESIGN
CONSULTANTS IN ARCHITECTURE & PLANNING

PROPOSED EXTENSION TO
CHARNWOOD, 3 DELPH ROAD,
LONG SUTTON FOR

MR. & MRS. I. WATSON.

PLAN AS PROPOSED

1:50 1:100 SD14-043/2

NOV-14 B.GILHAM.

2 Edinburgh Walk, Holbeach,
Spalding, Lincs. PE12 7AP
Tel: 01406 424343 Fax: 01406 490702

