




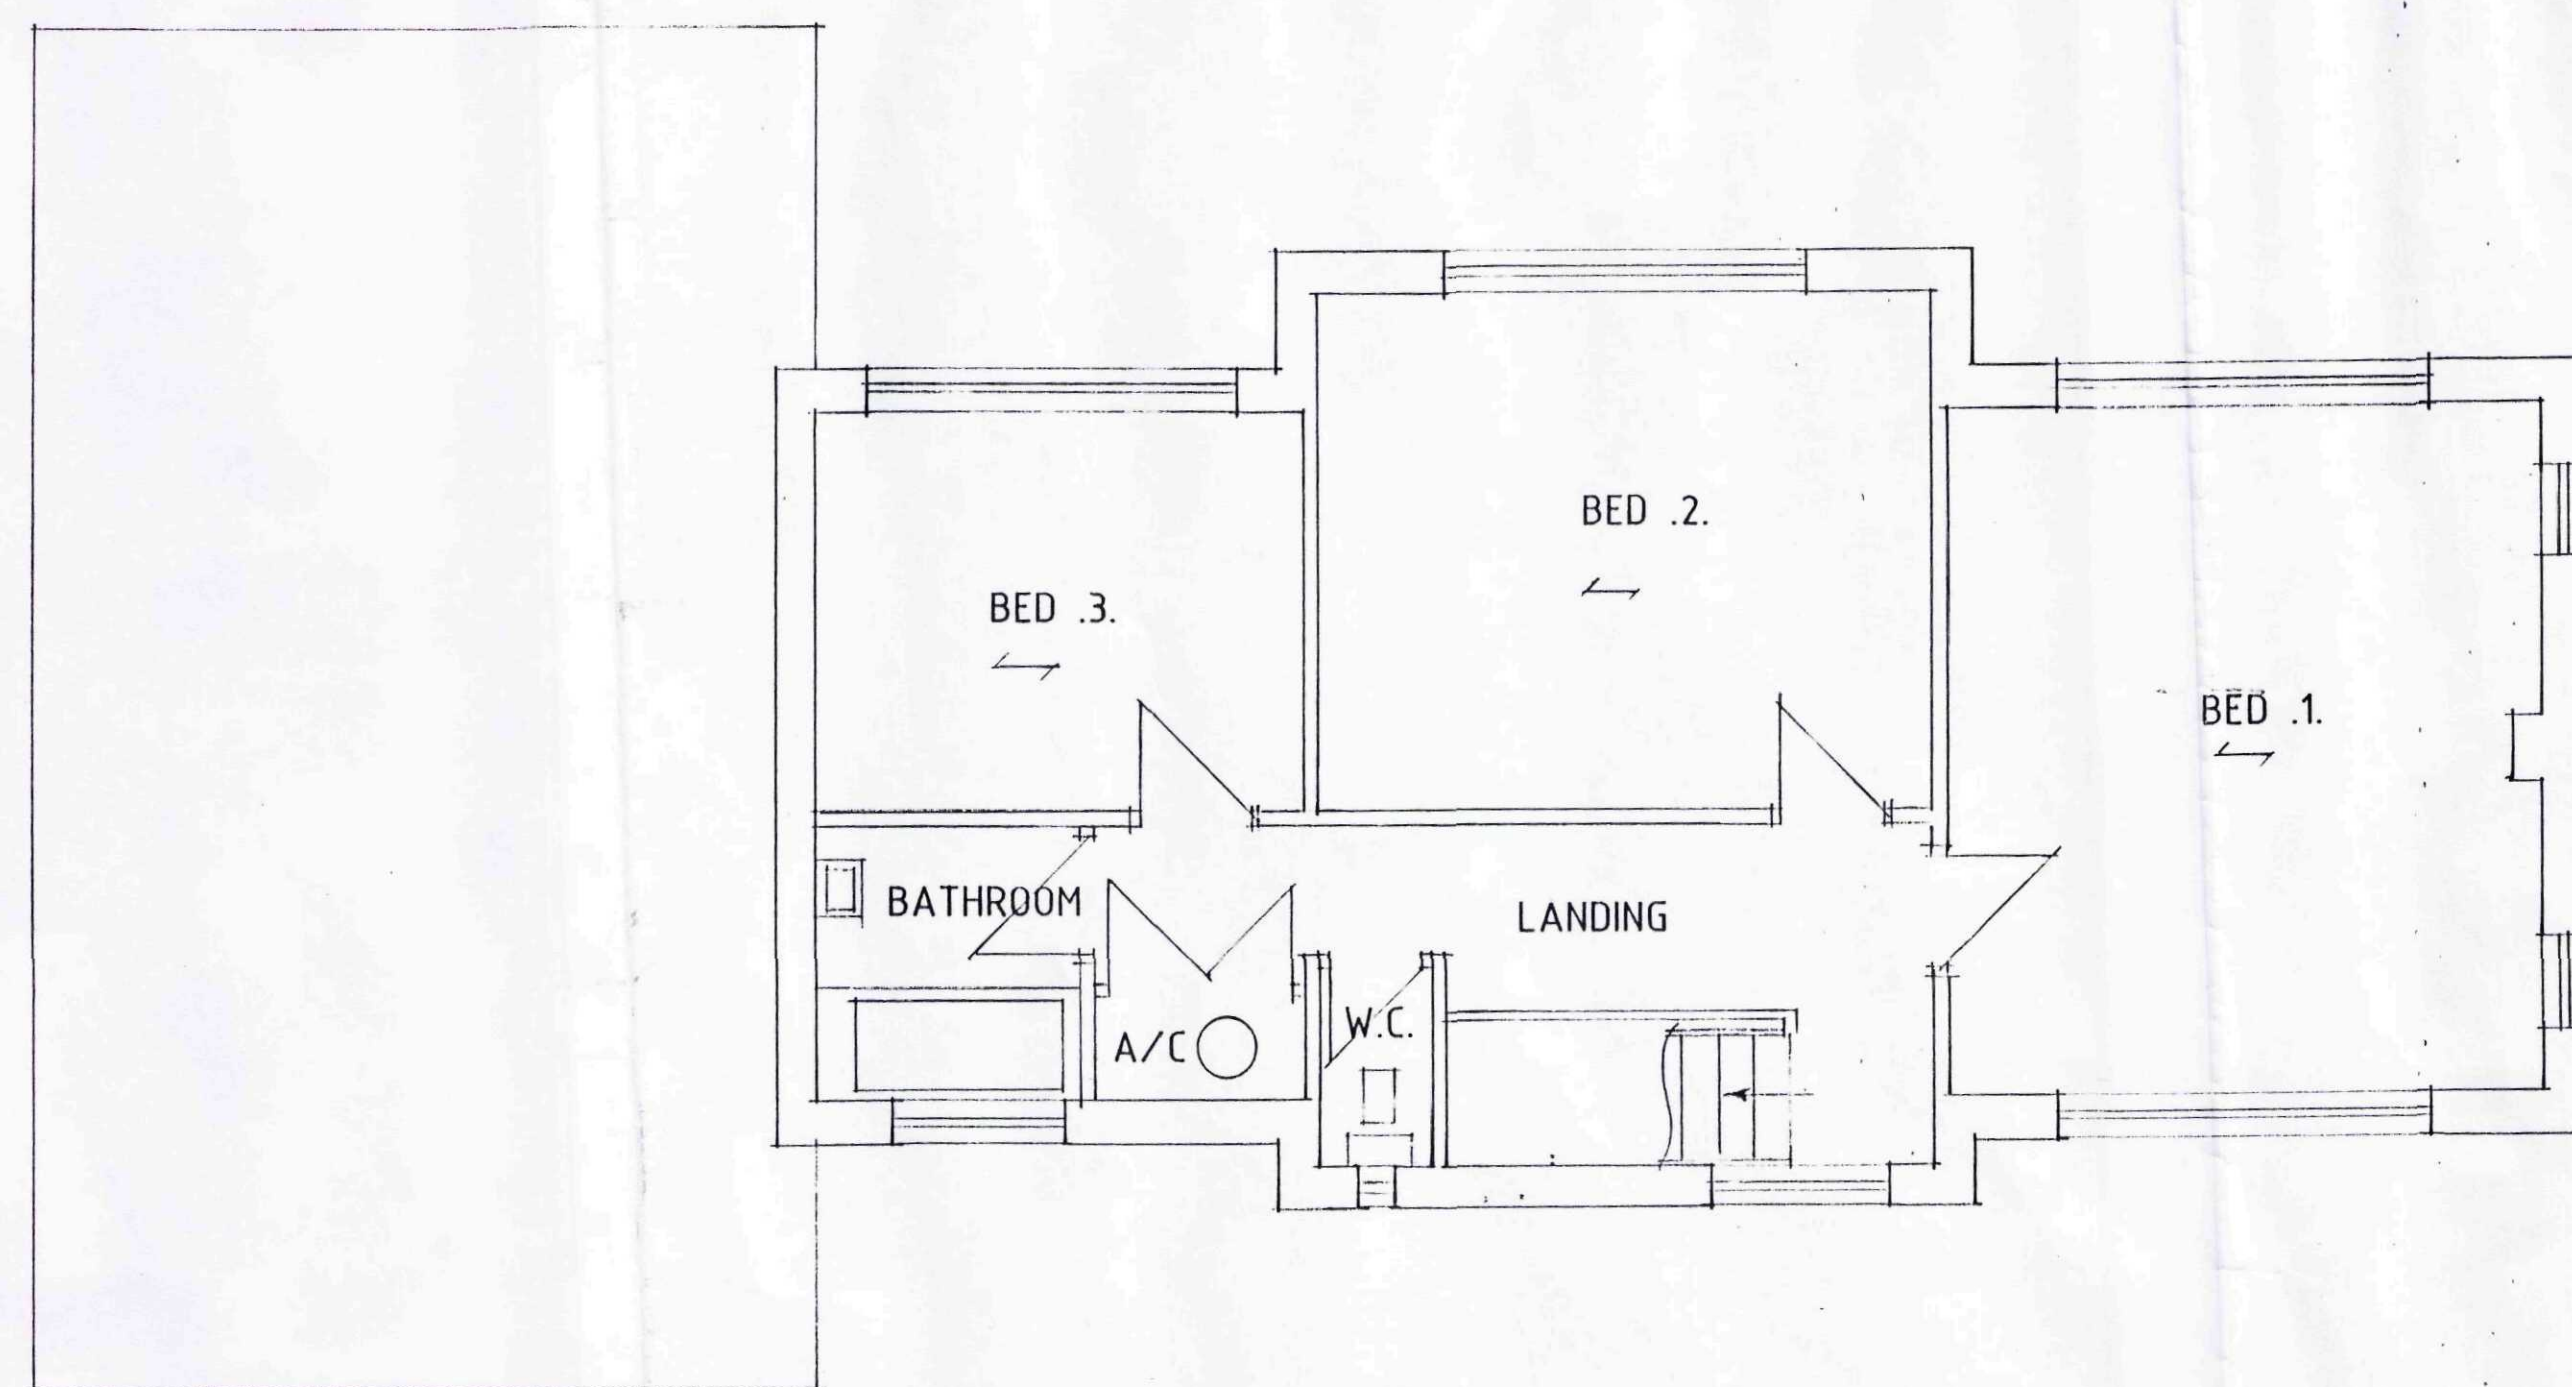


FIRST FLOOR PLAN

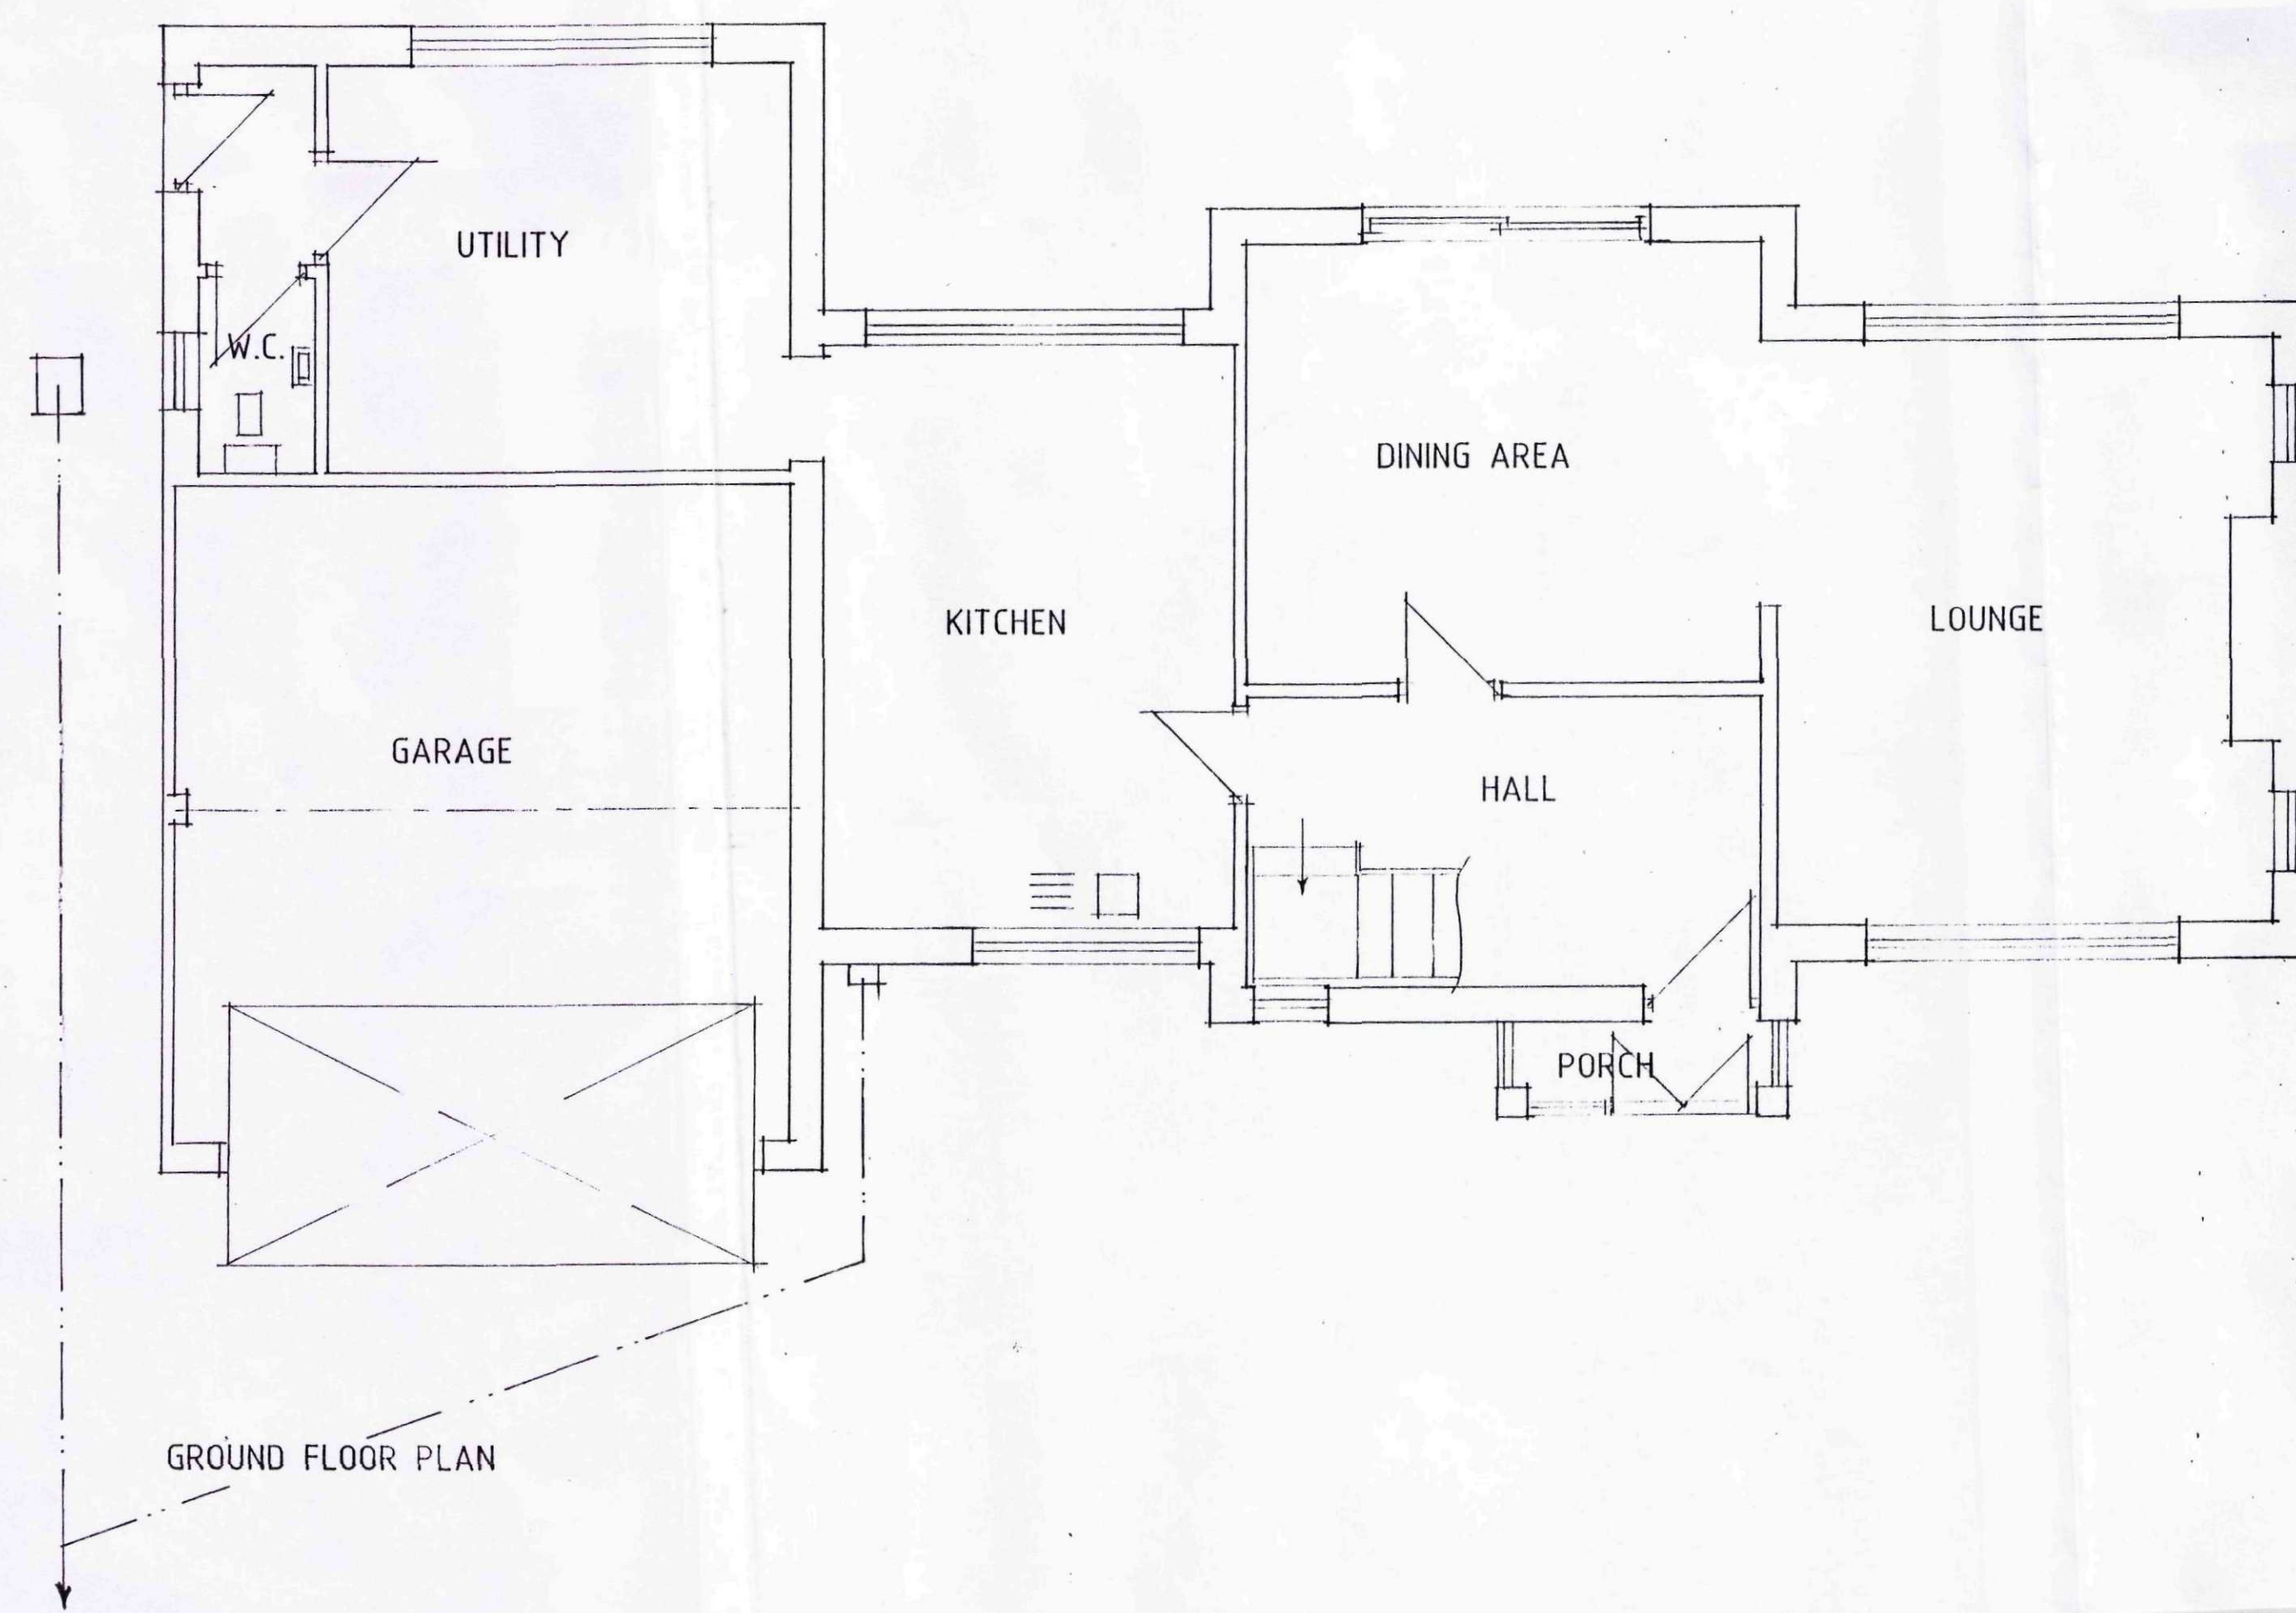

GROUND FLOOR PLAN

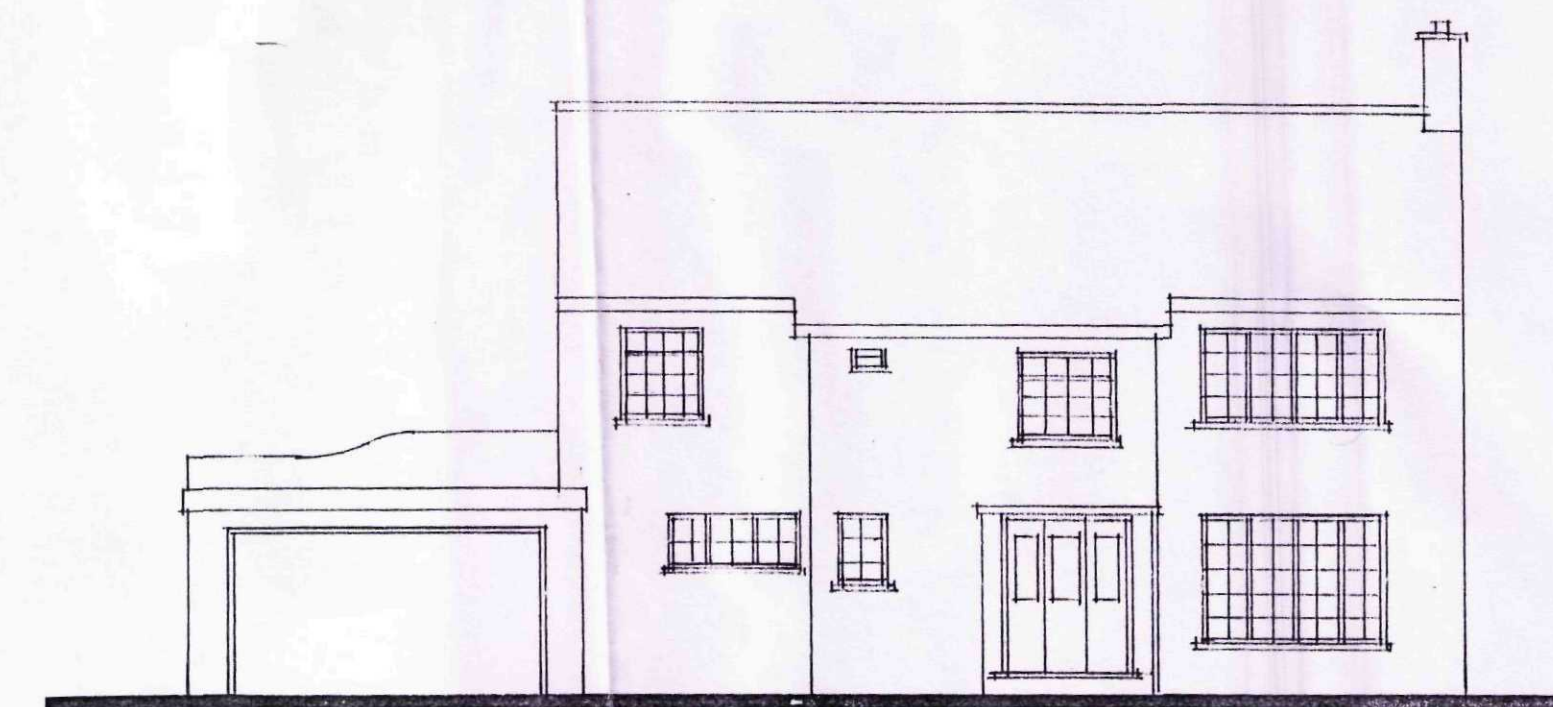


FRONT

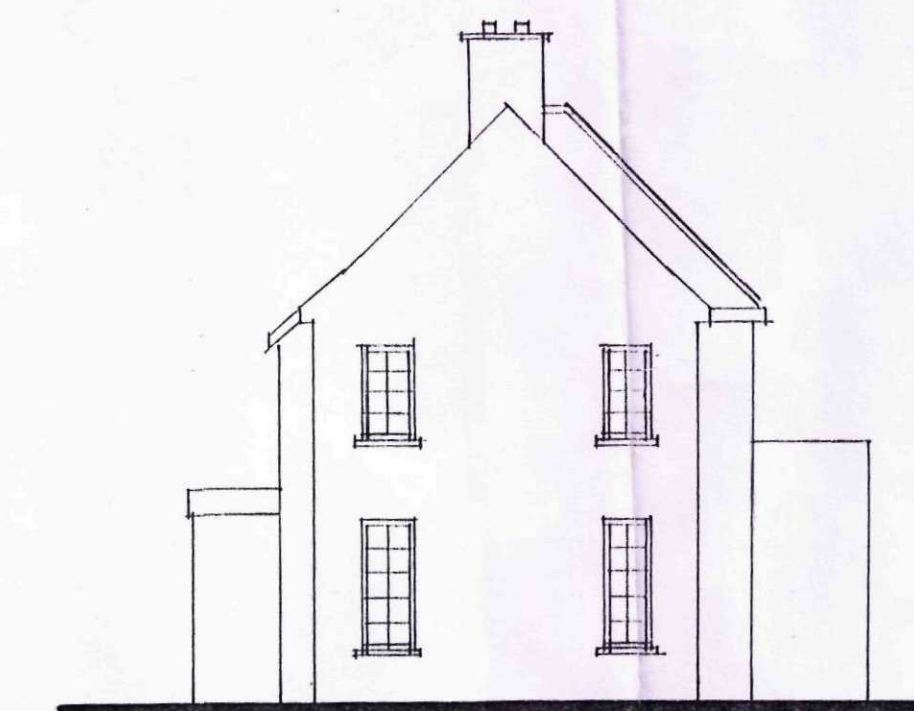

SIDE



REAR

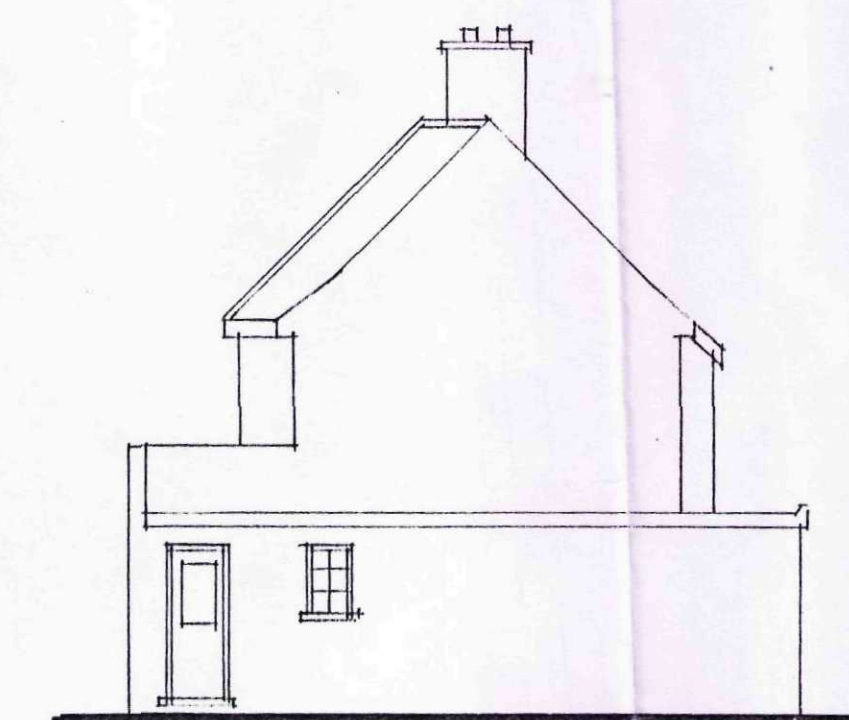

SIDE

B - IMF. ADDED - 13.1.15
A - ALTS - 8.1.15

Status
DESIGN
CONSULTANTS IN ARCHITECTURE & PLANNING

PROPOSED EXTENSION TO
CHARNWOOD, 3 DELPH ROAD,
LONG SUTTON FOR

MR. & MRS. I. WATSON.

PLAN AS EXISTING

1:50 1:100 SD14-043/1

NOV-14 B.GILHAM.