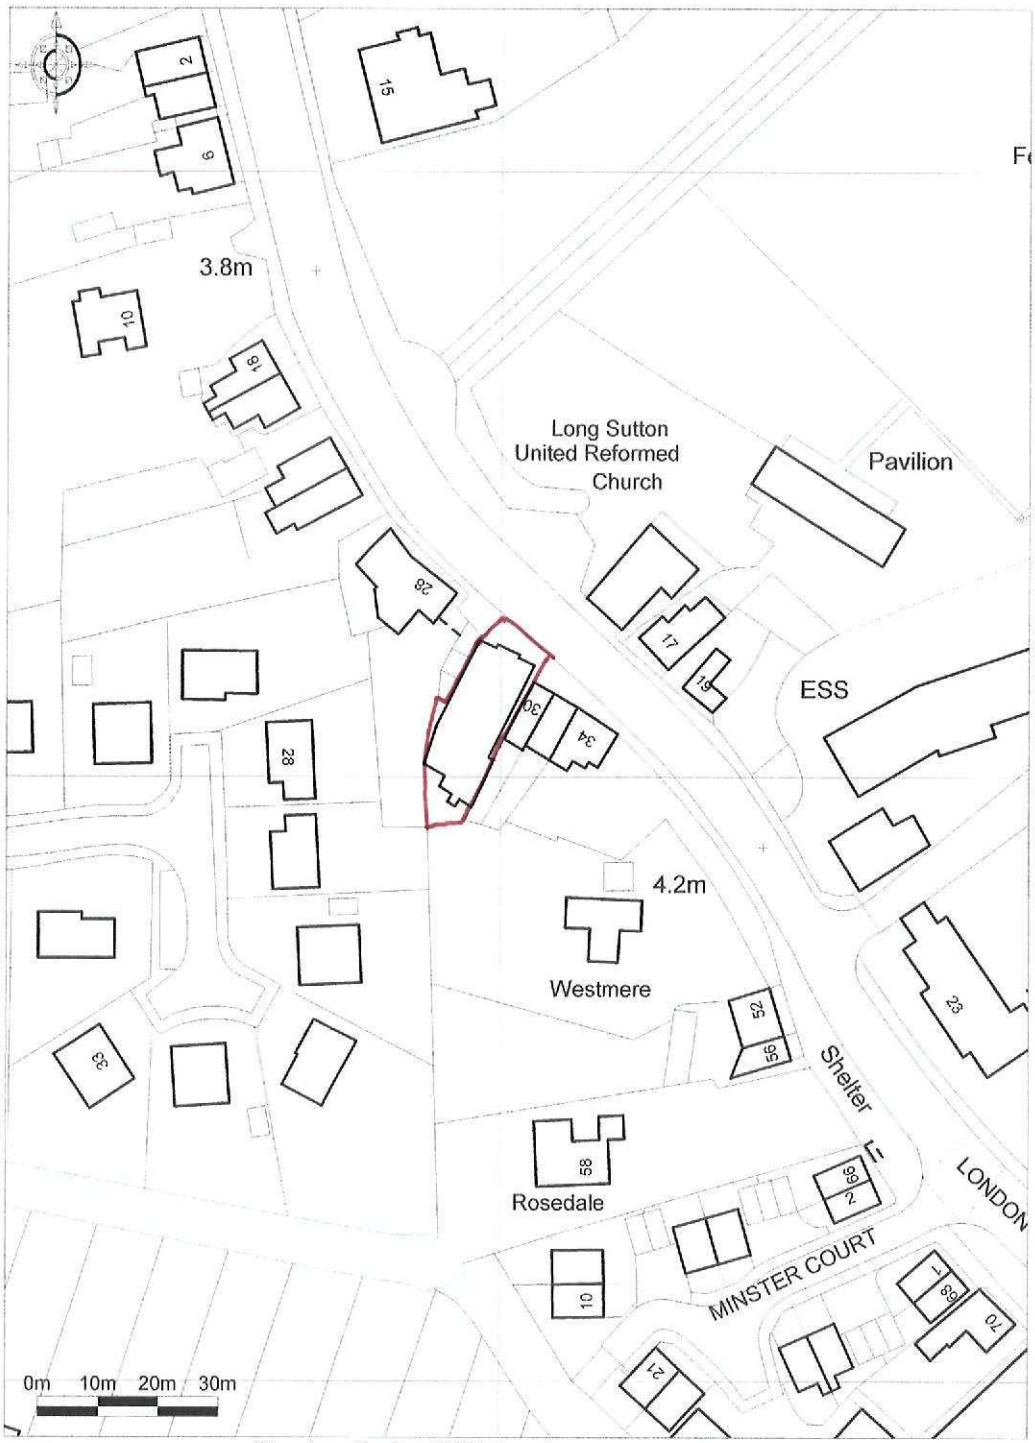


Promap®
Ordnance Survey © Crown Copyright 2011. All rights reserved.
Licence number 100020449. Plotted Scale - 1:1250

SHDC
Planning & Development
23 FEB 2011
Ref: 0134-11

Existing front boundary wall to be reinstalled (see early photograph of front of building).


Wall to be 215mm brick with metal railings on top painted black, similar to those in photograph.

Brick piers to be 440 x 440mm with concrete coping to top.


To top of wall provide slate ridge tiles, similar to those of remaining section of wall.

Provide metal gates similar to photograph.

Foundations to be 600 x 225mm concrete to a suitable firm base widened as necessary at piers.

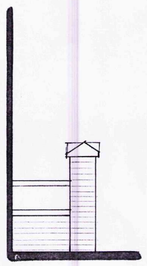


SIDE

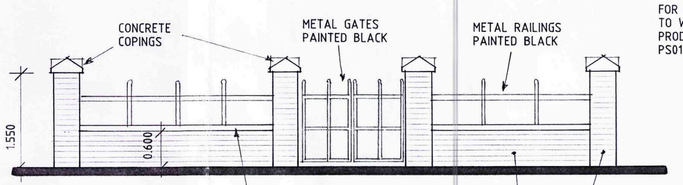


FRONT

FOR COPINGS REFER TO WARRICKS PRODUCTION SHEET PS0145

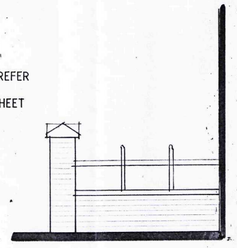


SIDE

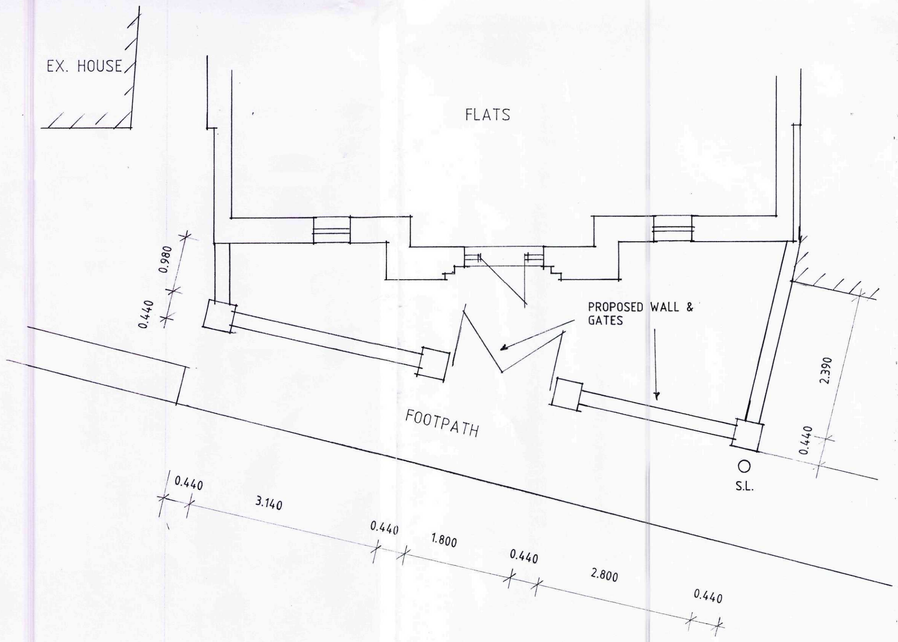

PLAN

THIS DRG. TO BE READ IN CONJUNCTION WITH C.WARRICK & SON - PRODUCTION SHEET PS0145

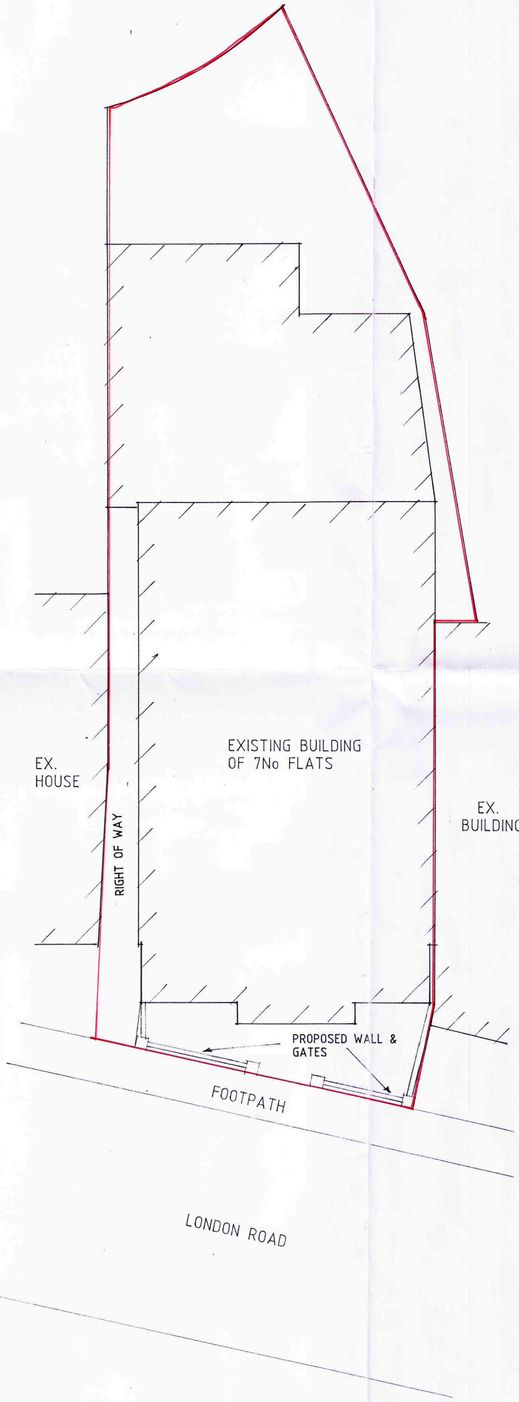

SITE PLAN

SHDC
Planning & Development
23 FEB 2011
Ref: 0134-11

Status DESIGN
CONSULTANTS IN ARCHITECTURE & PLANNING

PROPOSED FRONT BOUNDARY WALL AT THE CHAPEL EMPORIUM, LONDON ROAD, LONG SUTTON FOR

MR. J. FARROW.

1:50 1:100	SD11-004/1
FEB-11	B.GILHAM.

2 Edinburgh Walk, Holbeach, Spalding, Lincs. PE12 7AP
Tel: 01406 424343 Fax: 01406 490702