




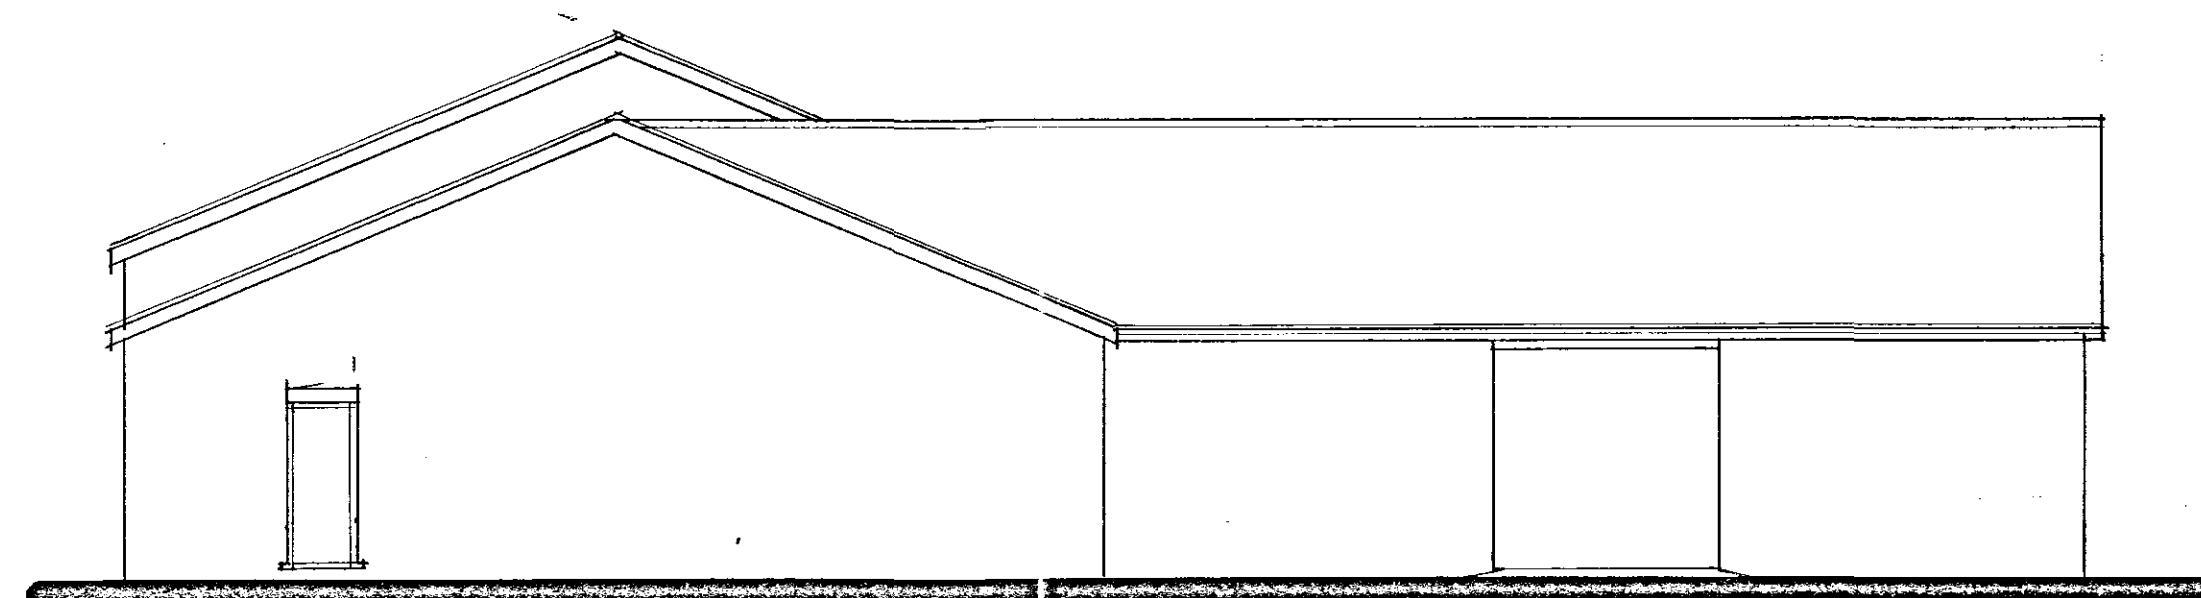

SIDE

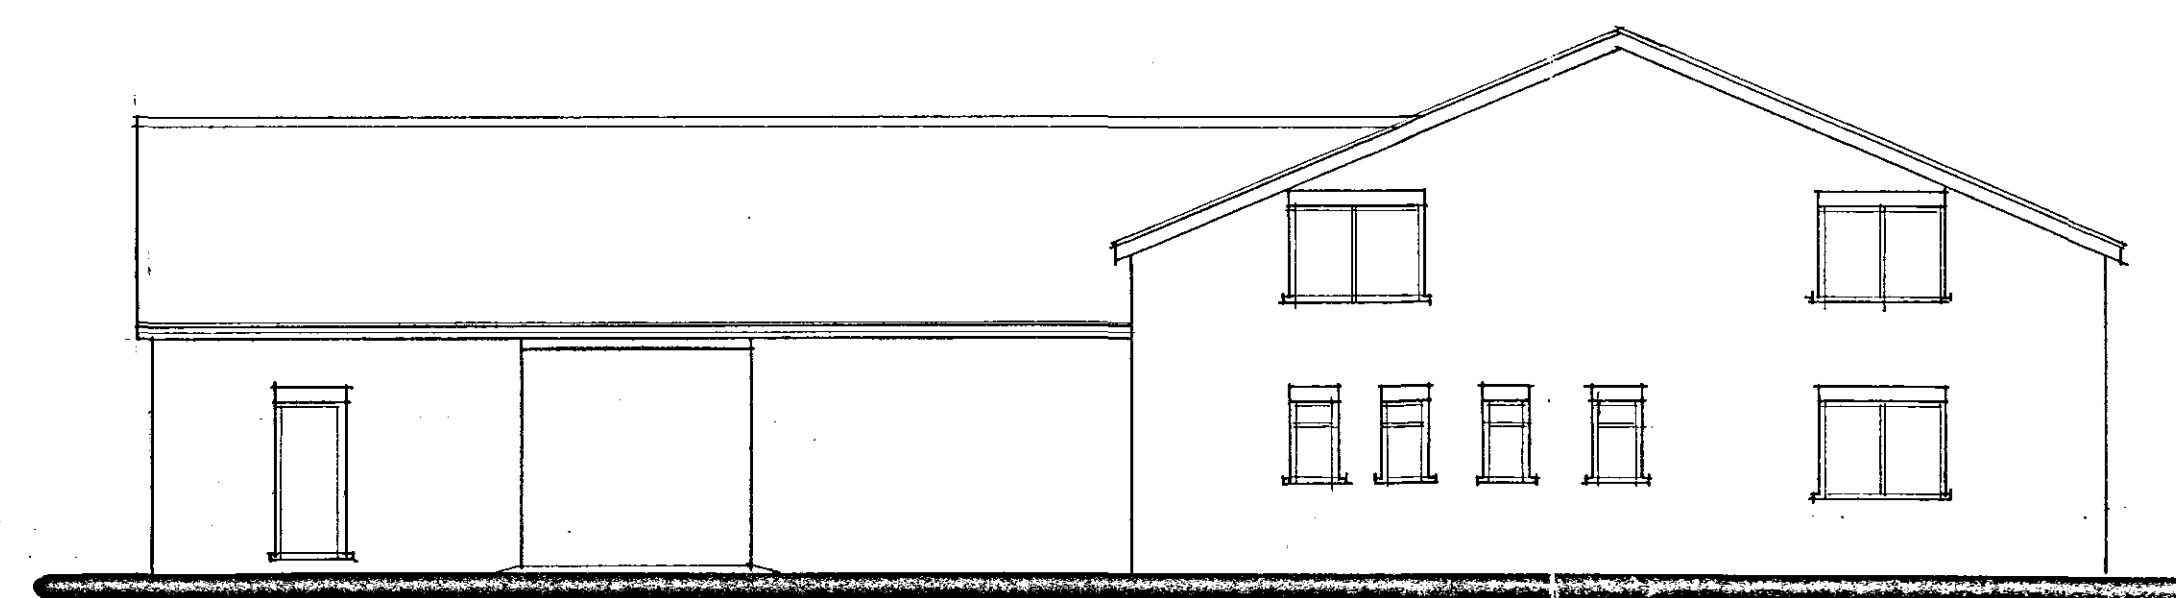

SIDE

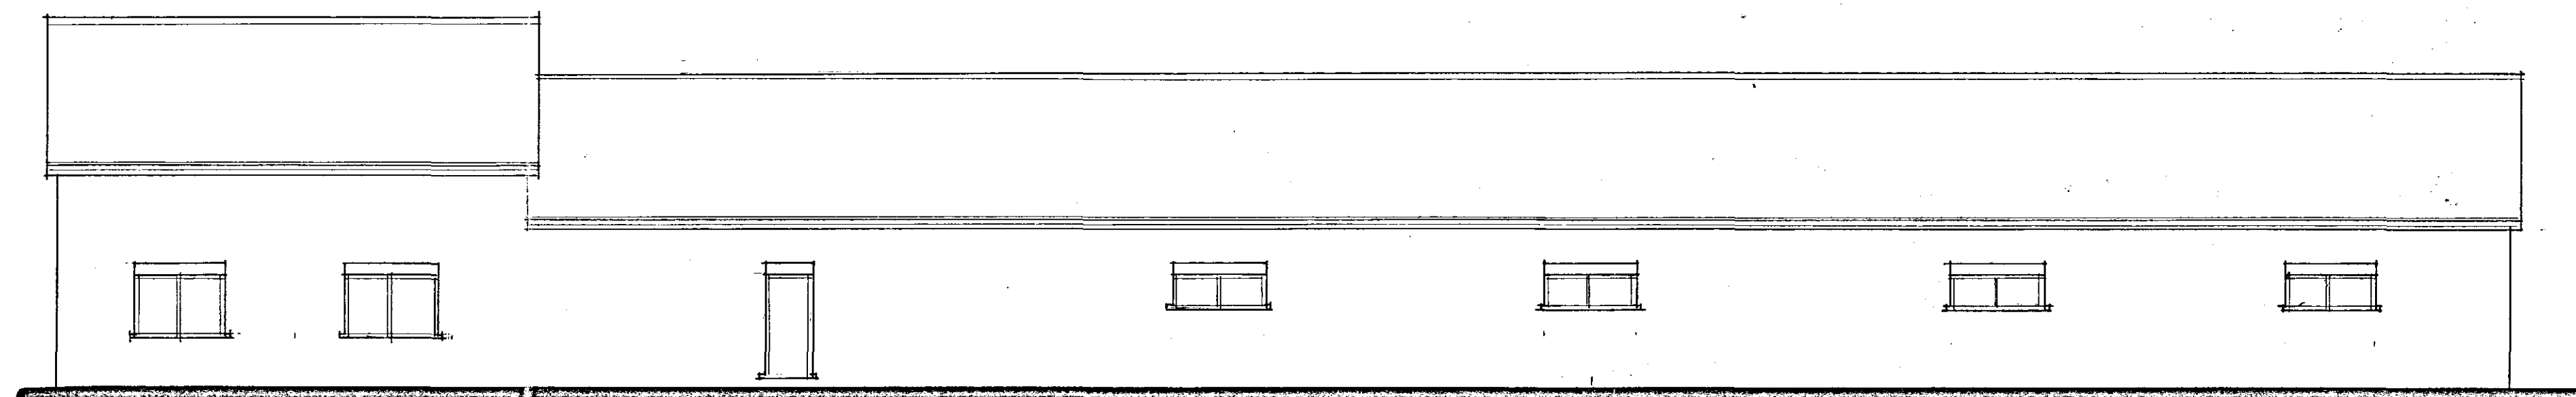

REAR

SHDC
Planning & Development
29 JAN 2007
Ref: 0137107

Status
DESIGN
CONSULTANTS IN ARCHITECTURE & PLANNING

PROPOSED REPLACEMENT
BUILDING FOR B1 USE AT
ROMAN BANK CROSSES,
LONG SUTTON FOR

PETER HOLT ASPHALT
COMPANY LTD

ELEVATIONS

DETERMINED
PLAN

SD05-076/5
B.GILHAM.