



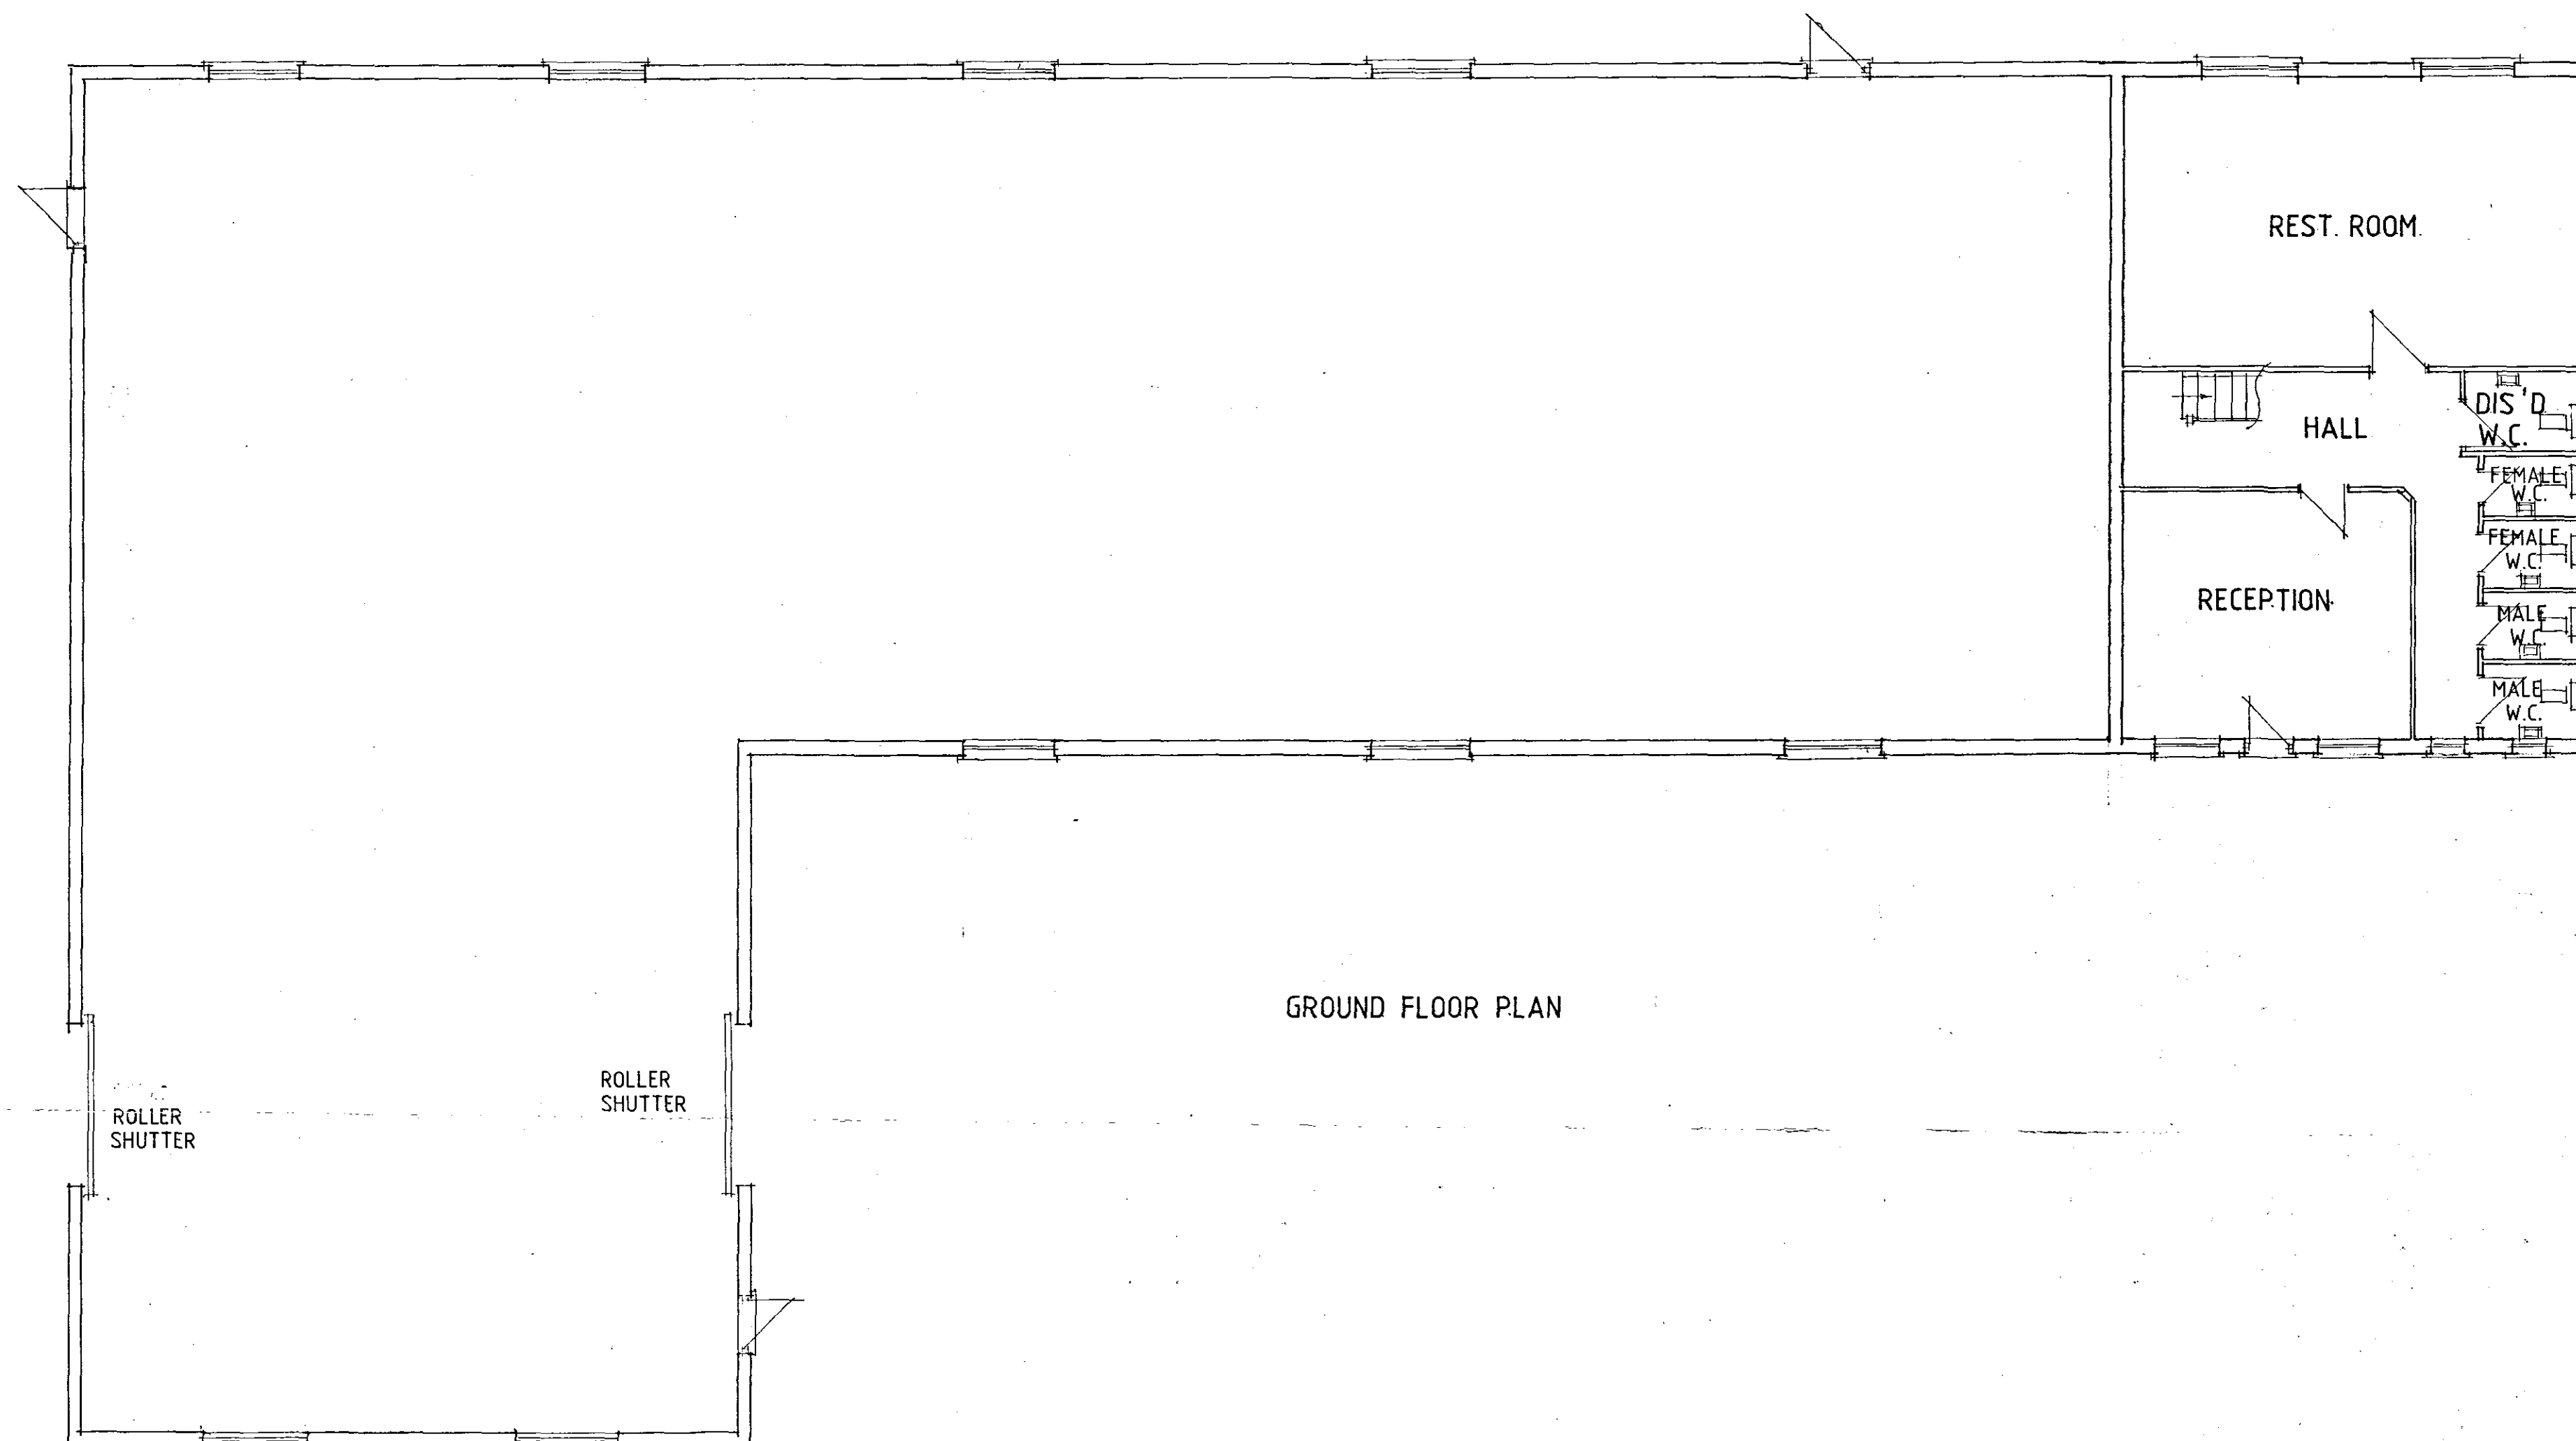

GROUND FLOOR PLAN

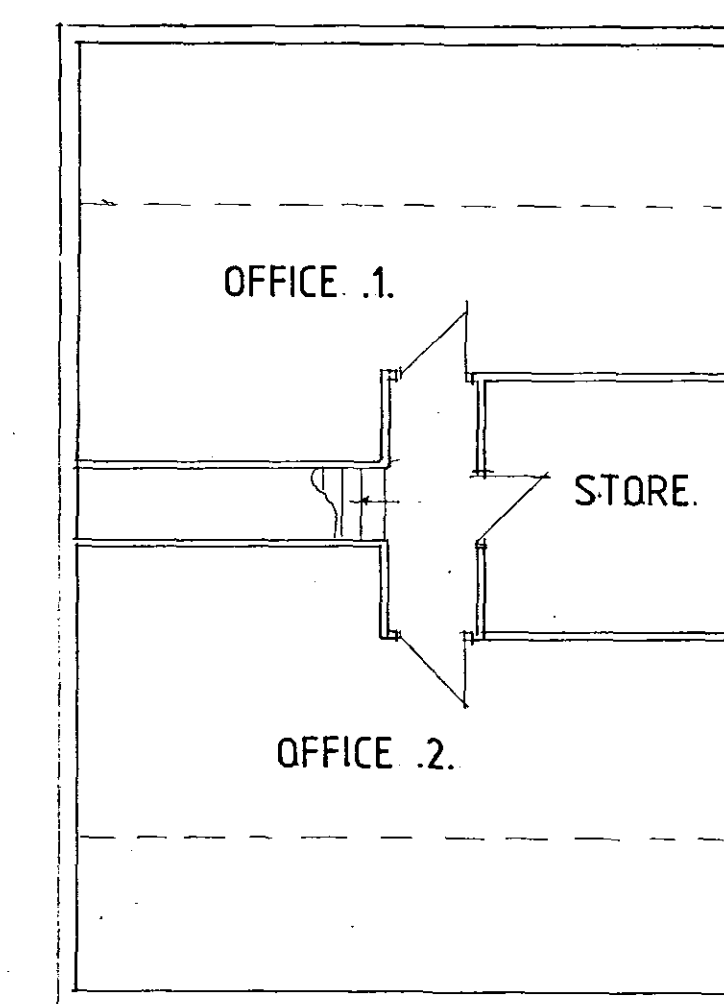

FIRST FLOOR PLAN

SHDC
Planning & Development
29 JAN 2007
Ref: 0137/07

Status
DESIGN
CONSULTANTS IN ARCHITECTURE & PLANNING

PROPOSED REPLACEMENT
BUILDING FOR B1 USE AT
ROMAN BANK CROSSES,
LONG SUTTON FOR

PETER HOLT ASPHALT
COMPANY LTD



PLANS & ELEVATION

1:100 SD05-076/3

JAN-06 B.GILHAM

DETERMINED
PLAN

2 Edinburgh Walk, Holbeach,
Spalding, Lincs. PE12 7AP
Tel: 01406 424343 Fax: 01406 490702

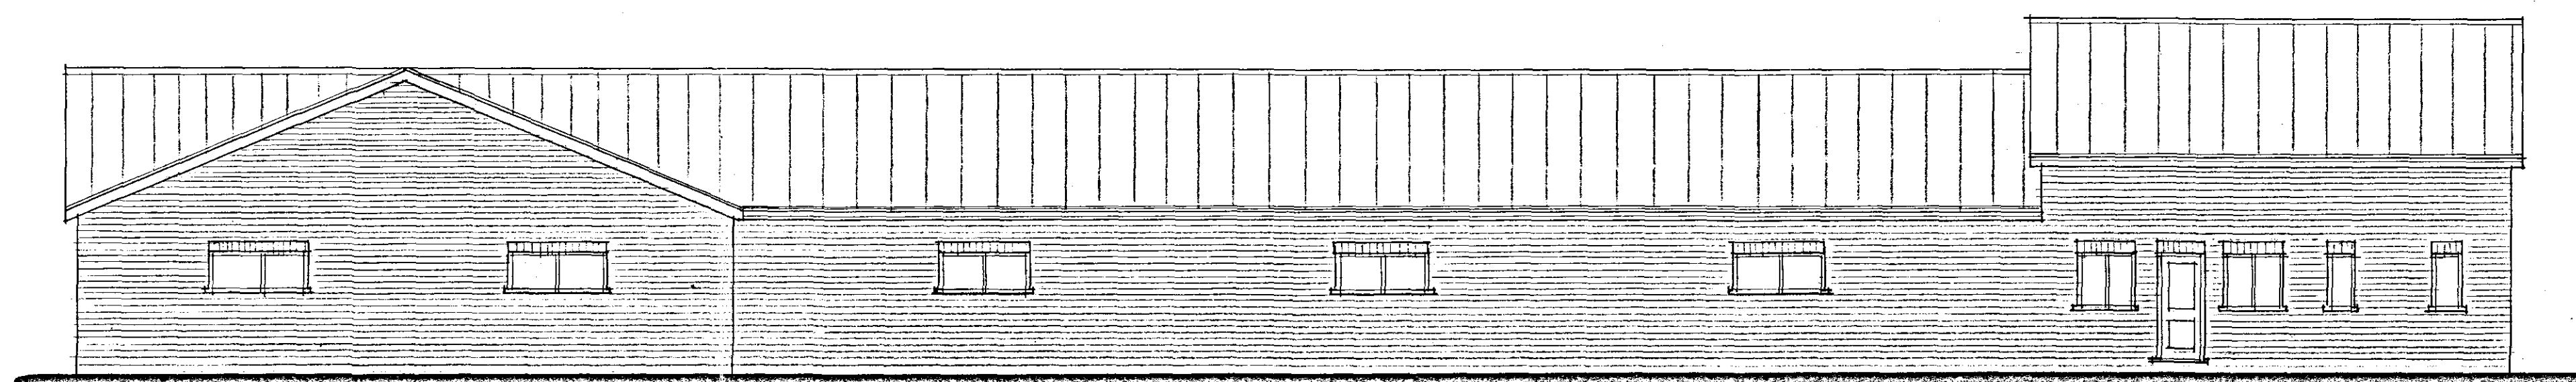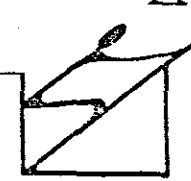

FRONT.