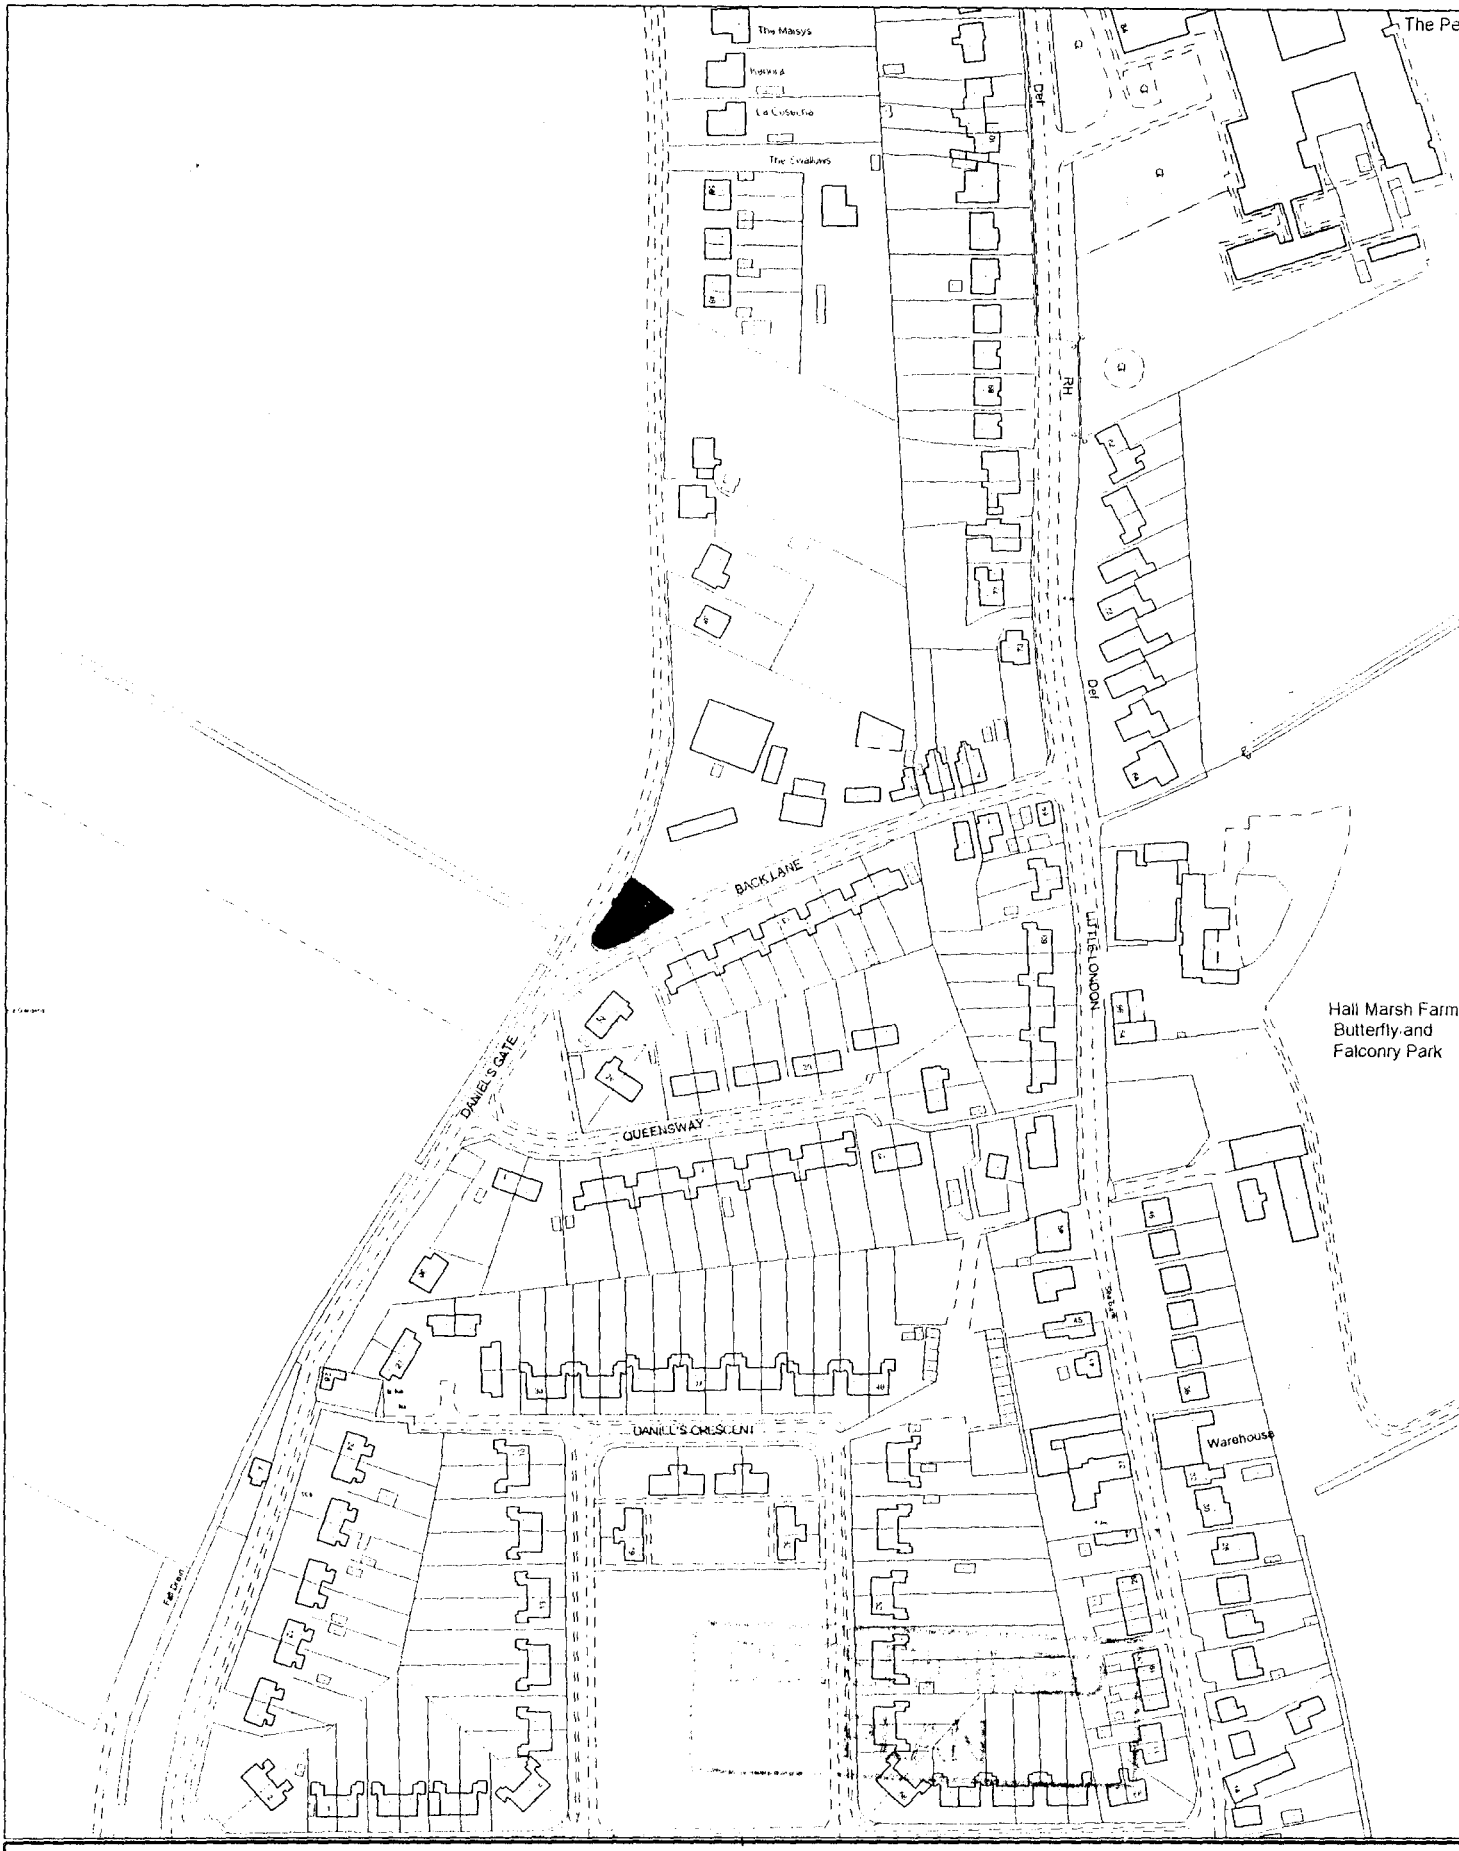


SOUTH HOLLAND DISTRICT COUNCIL

Council Offices, Priory Road, Spalding,
Lincolnshire PE11 2XE


This copy has been produced specifically for the map return scheme purposes only. No further copies may be made.

Scale:
1:2500

This map is reproduced from Ordnance Survey material with permission of Ordnance Survey on behalf of Her Majesty's Stationery Office (c) Crown copyright. Unauthorised reproduction infringes Crown copyright and may lead to prosecution or civil proceedings. South Holland District Council LA079413 2001

138/01

N

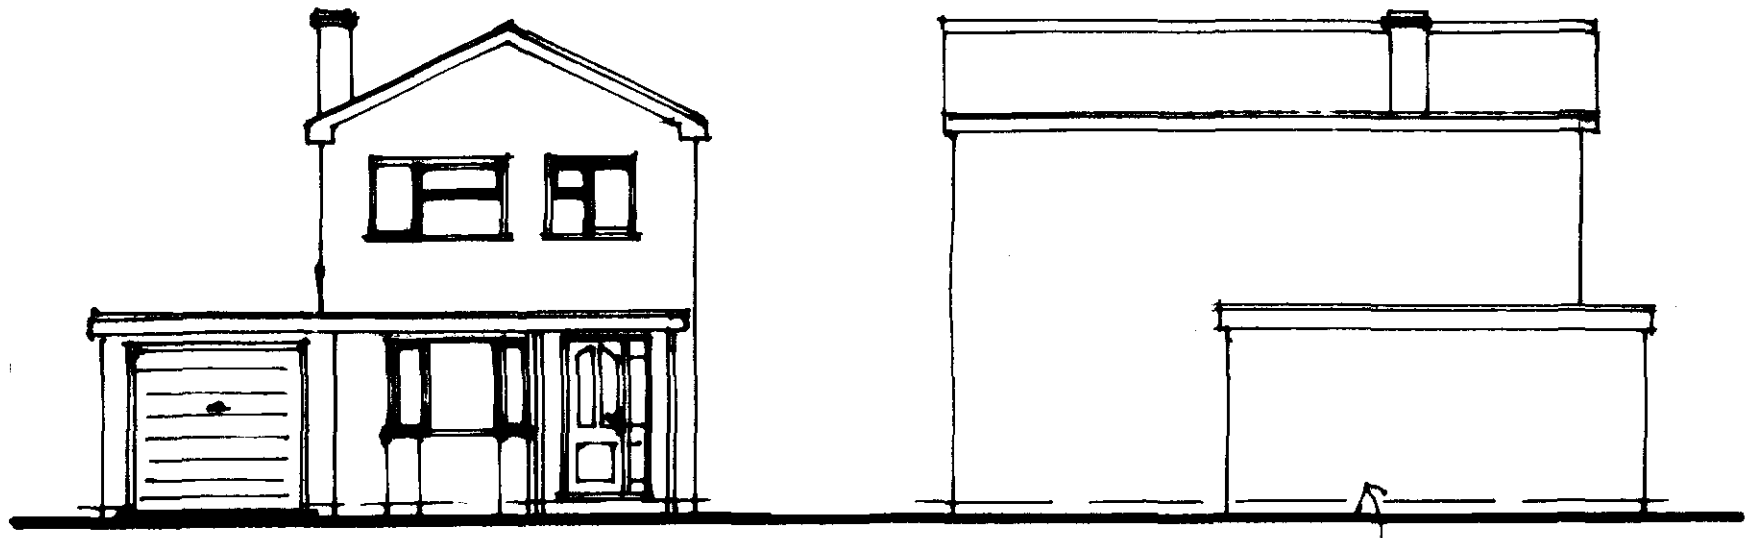


FRONT

SIDE

EXISTING FLAT ROOF GARAGE TO BE DEMOLISHED.


SOUTH HOLLAND DC
HOUSING & PLANNING
12 MAR 2001
Ref: 138/01

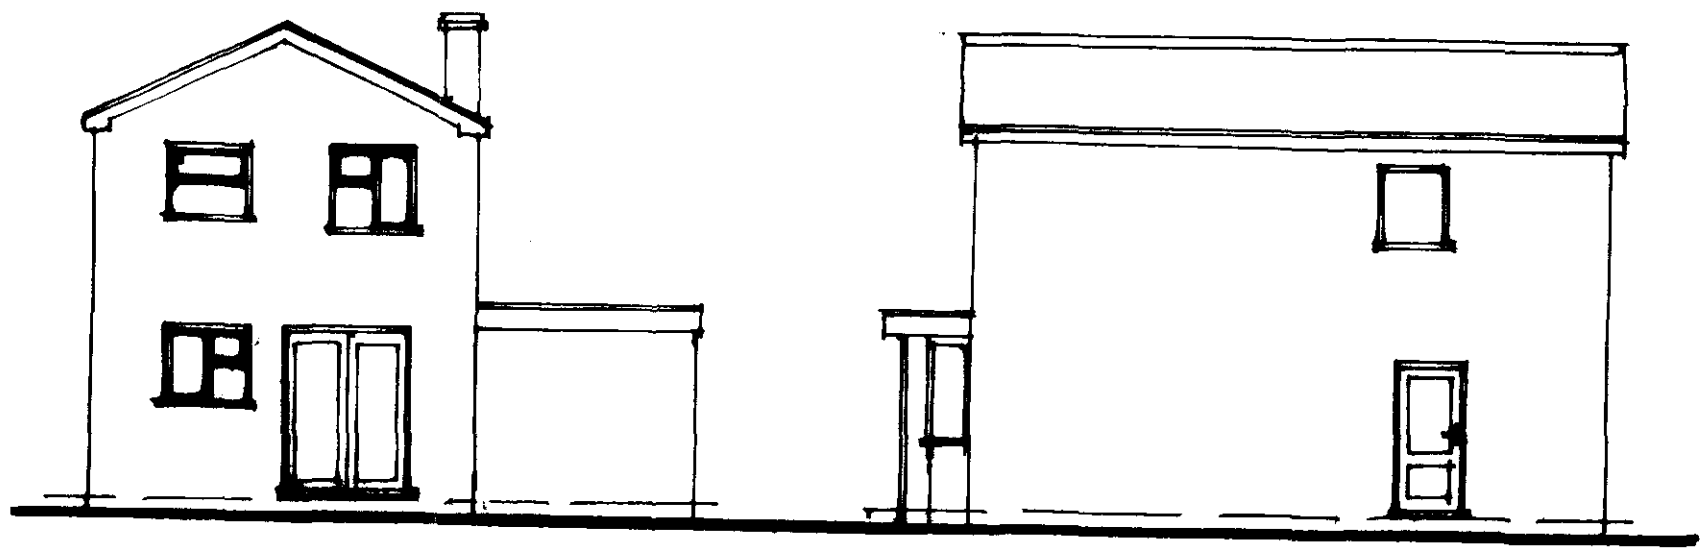

REAR

SIDE

DETERMINED
PLAN

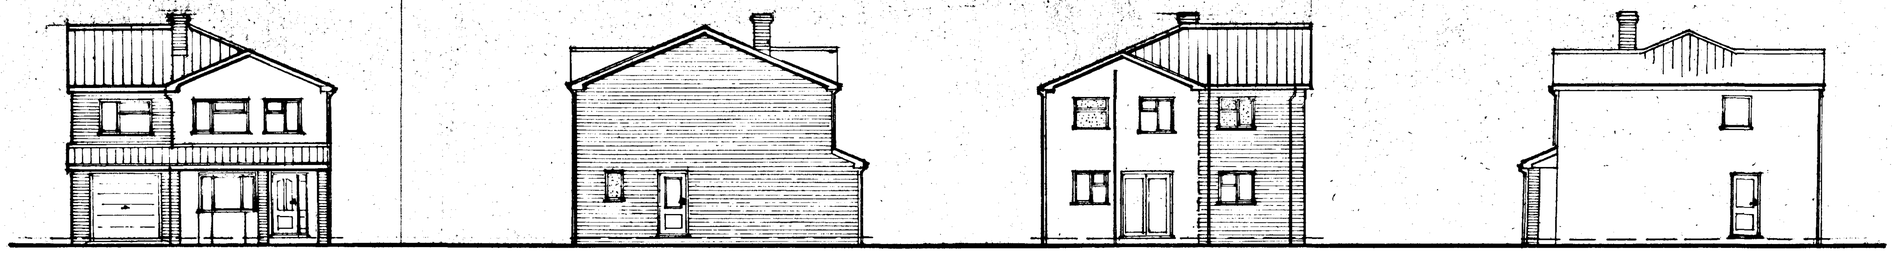


FRONT ELEVATION


SIDE

REAR

SIDE

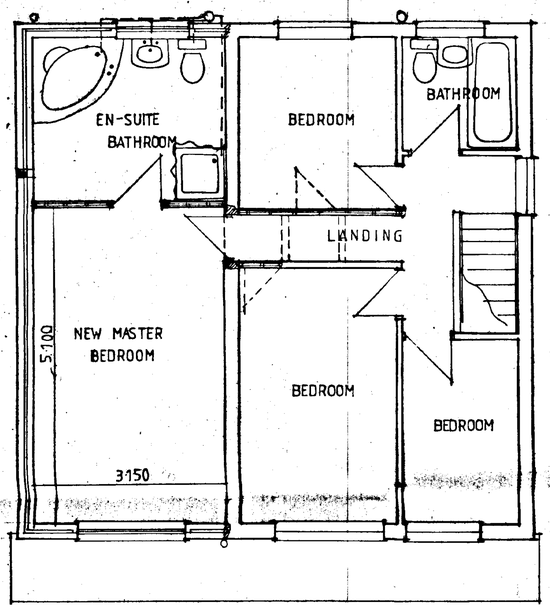

FIRST FLOOR PLAN AS PROPOSED

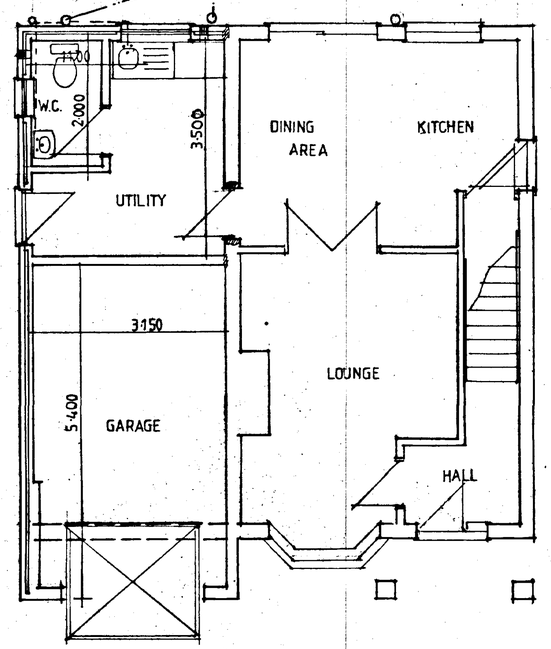

GROUND FLOOR PLAN AS PROPOSED.

project: PROPOSED TWO STOREY EXTENSION TO HOUSE.

site: 38 DANIELS GATE, LONG SUTTON, LINCS.

clients: mr & mrs M.E. GOOCH.

scales: 1:50, 1:100. date: JAN, 2001.

DETERMINED PLAN

PLANNING AND BUILDING CONTROL SERVICES
7 FEB 2001