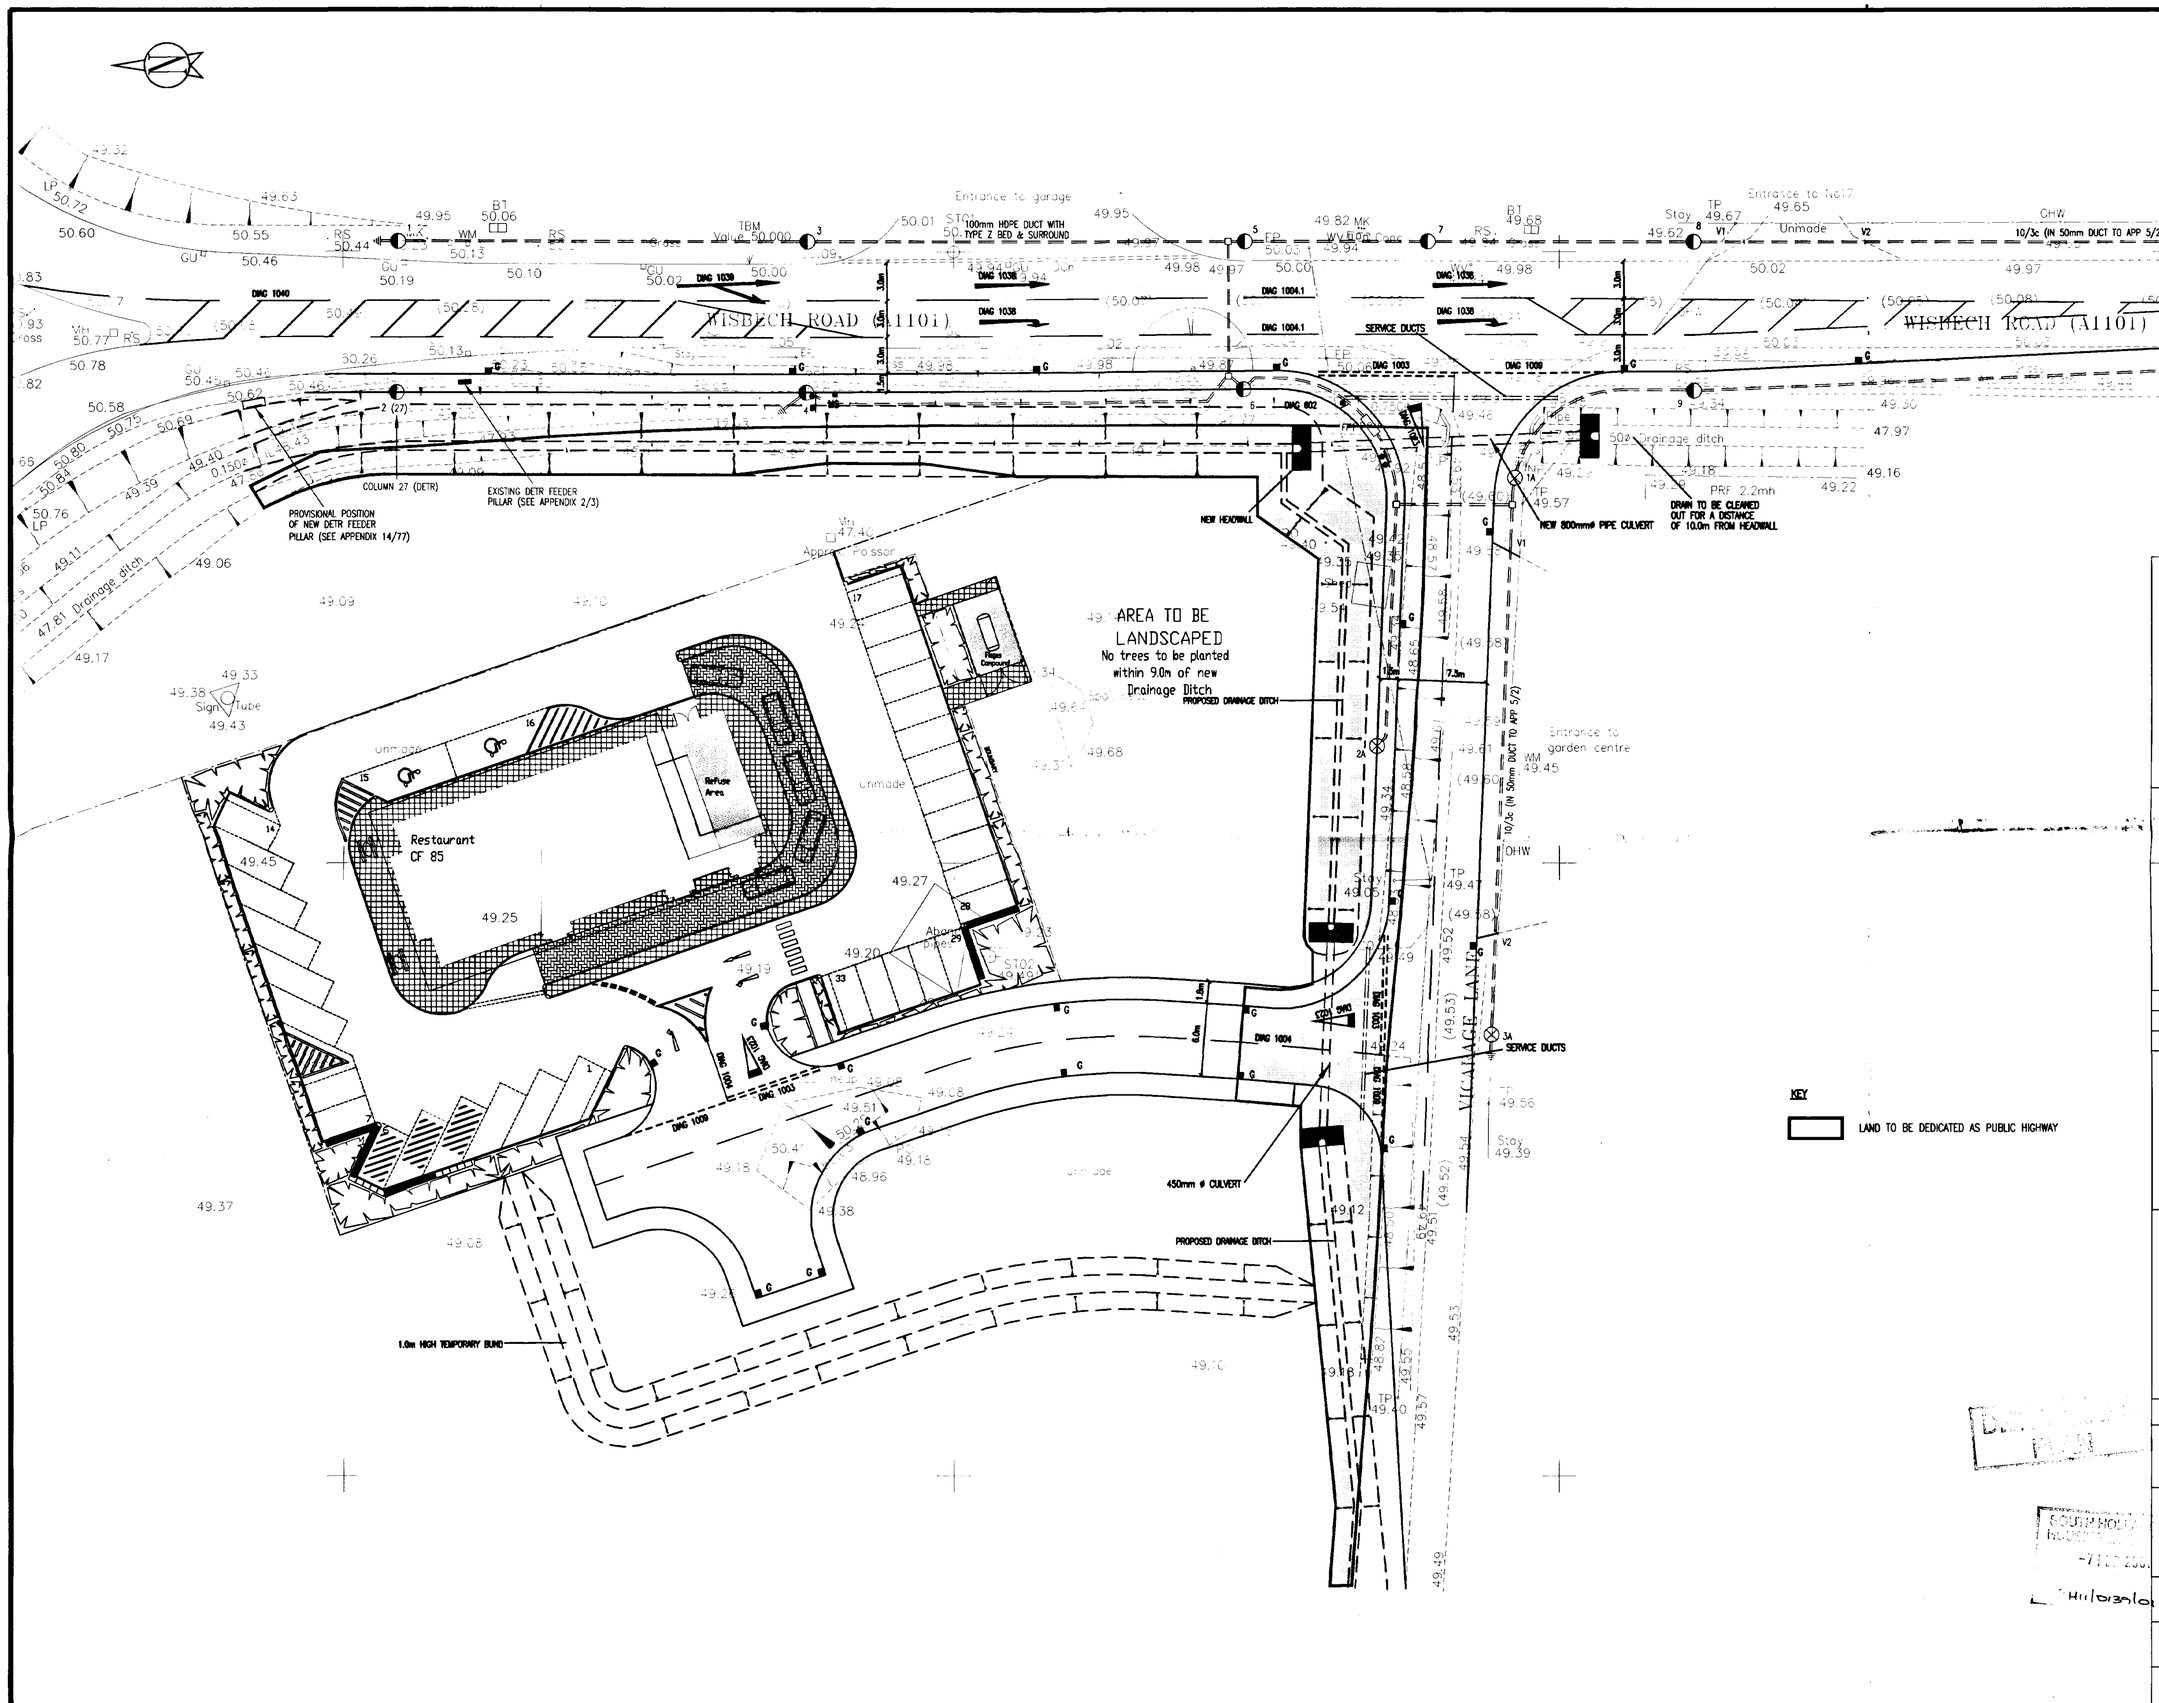

KEY

LAND TO BE DEDICATED AS PUBLIC HIGHWAY

McDonald's TM

© Copyright ADL Highway Engineering Ltd

NOTES

1. DO NOT SCALE FROM THIS DRAWING.
2. ALL DETAILS TO BE CONFIRMED ON SITE.
3. BACKGROUND PLAN IS BASED UPON GLANVILLE CONSULTANTS DRAWING NUMBER MD200349/100.

AMENDMENTS

REF.	DATE	DESCRIPTION
A	25.10.00	MINOR AMENDMENTS

Highway Engineering Ltd
ADL House
The Oaklands Business Park
Yate, Bristol
BS37 5NA
Tel:01454 332100
Fax:01454 327983

ADL Job No. H101

Project: WISBECH ROAD LONG SUTTON

Title: S278 PLAN

Date	Drawn
24.09.00	F.L.R.

Checked	Date	Approved	Date
A.M.C.	12.10.00		

Scale	Drg No.	Rev.
1:250	H101/09	A