
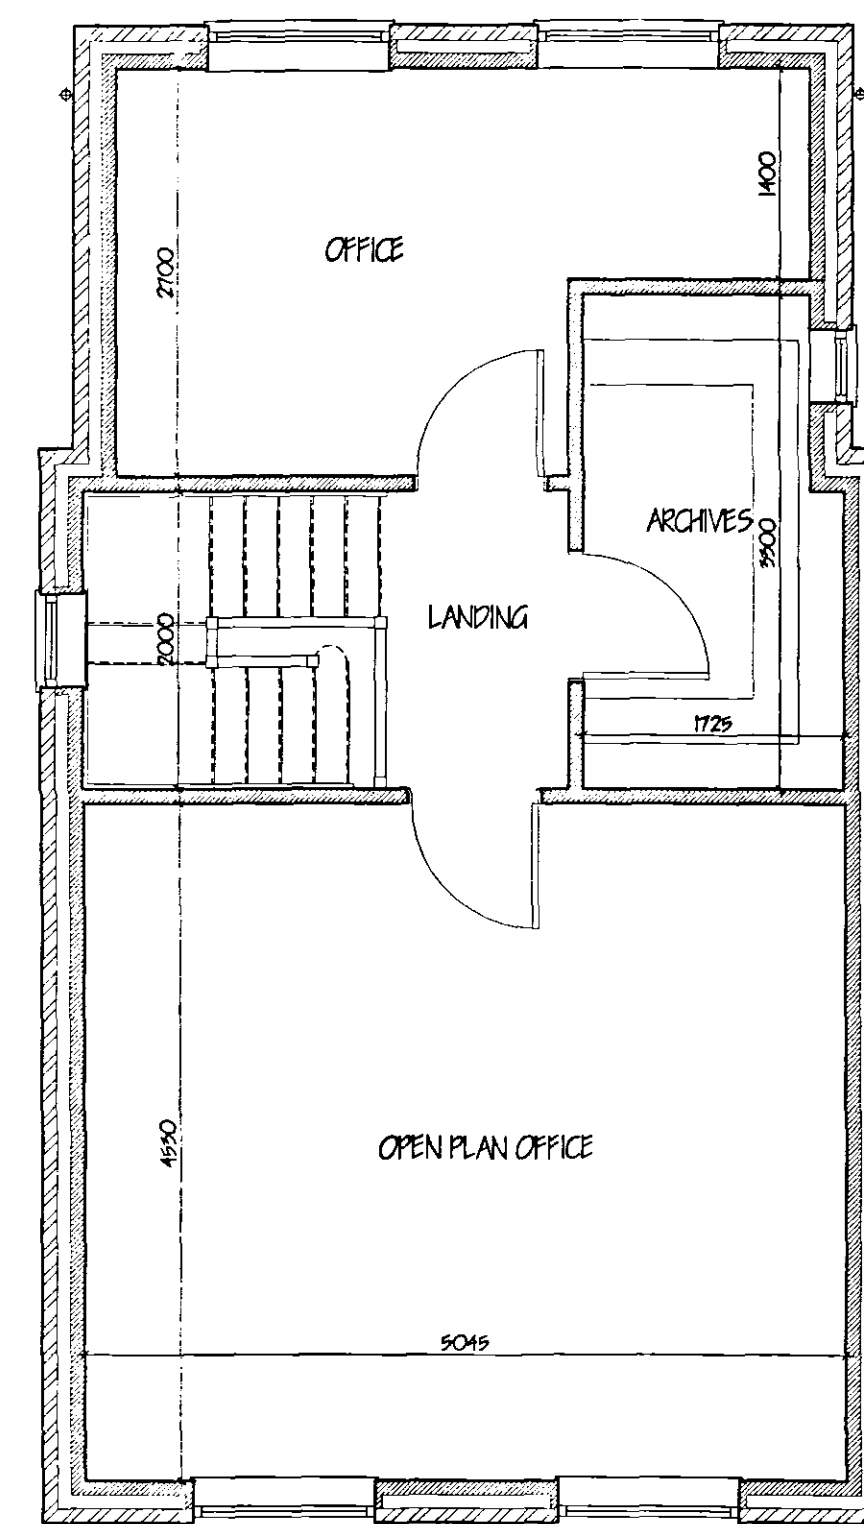
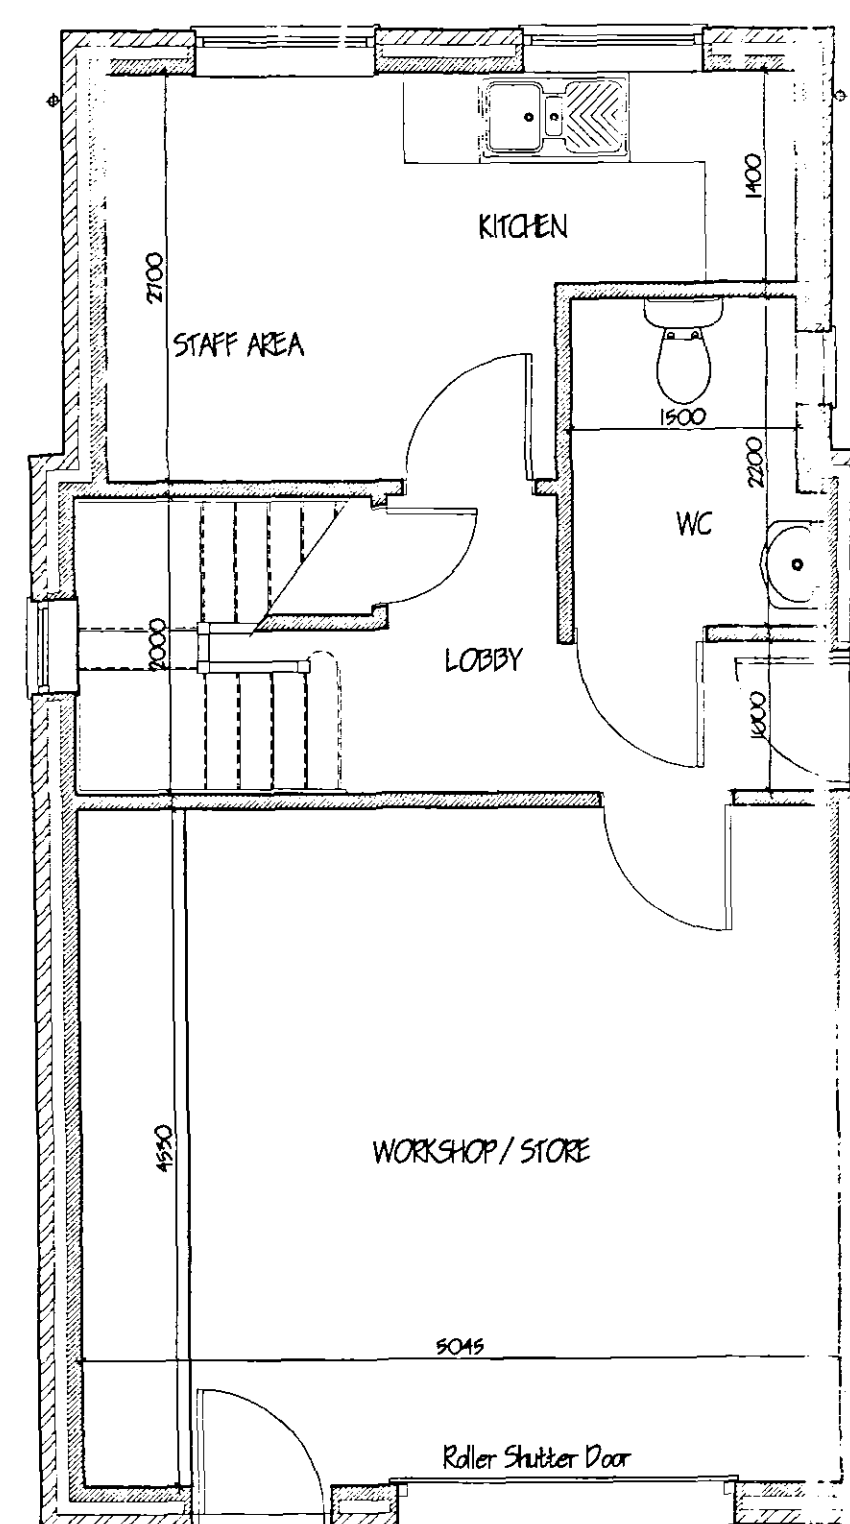
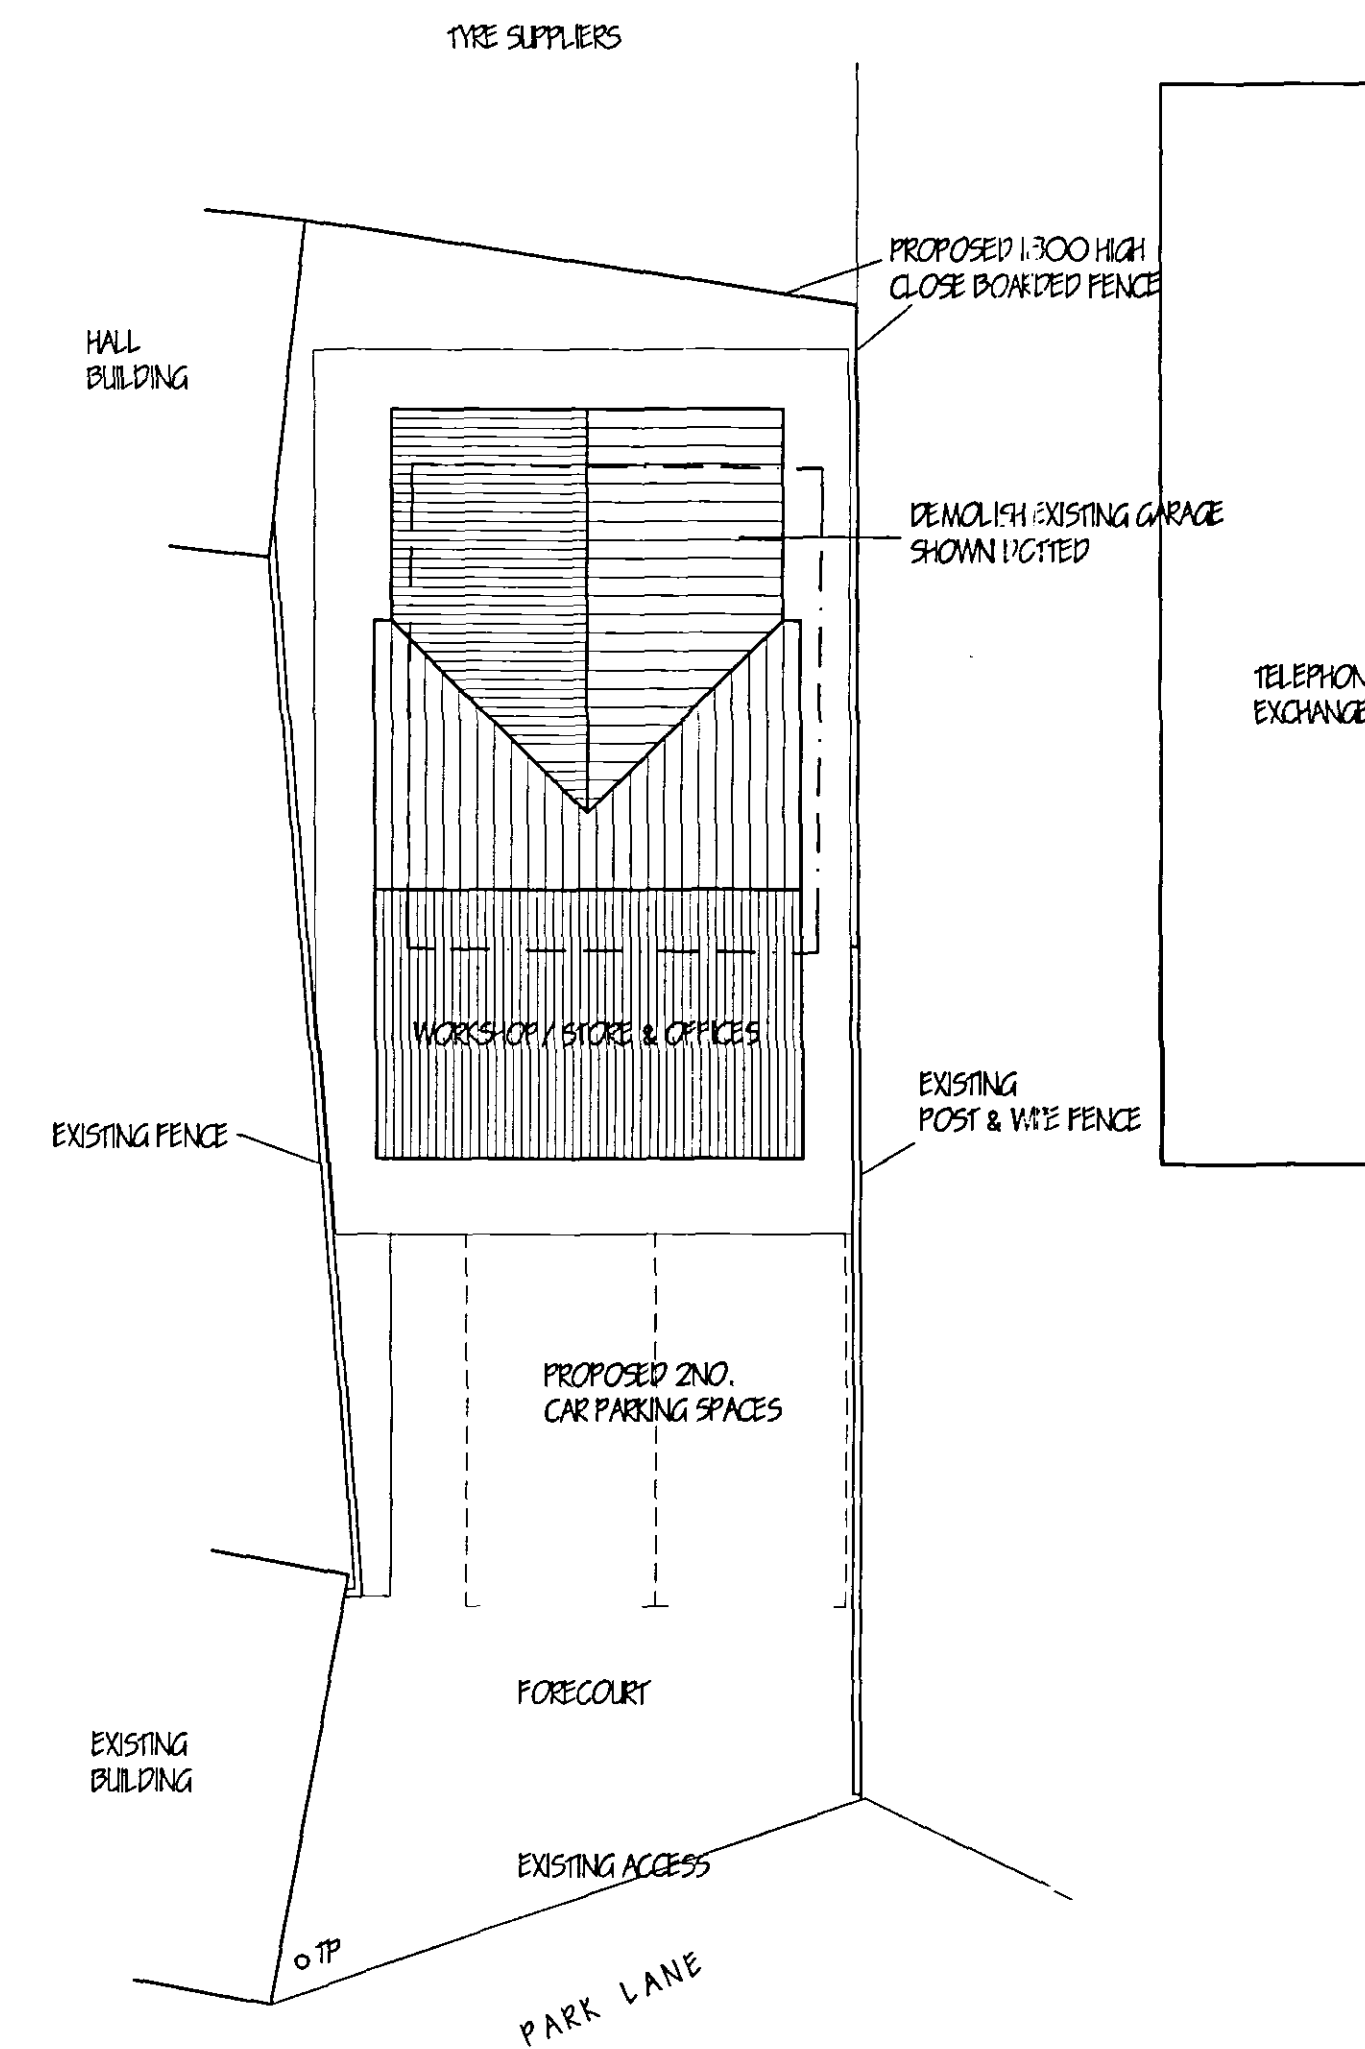
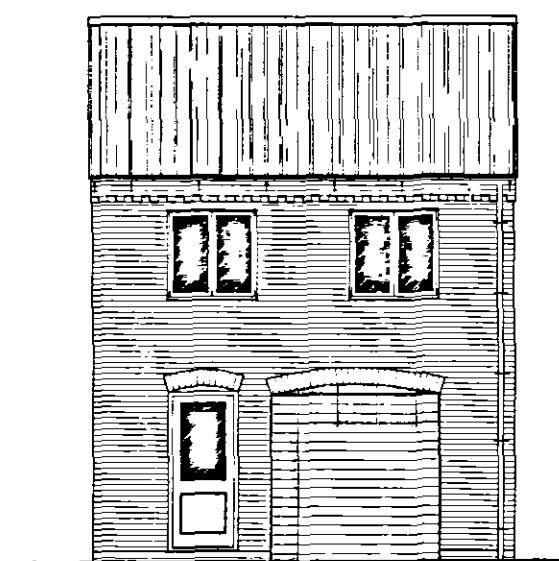
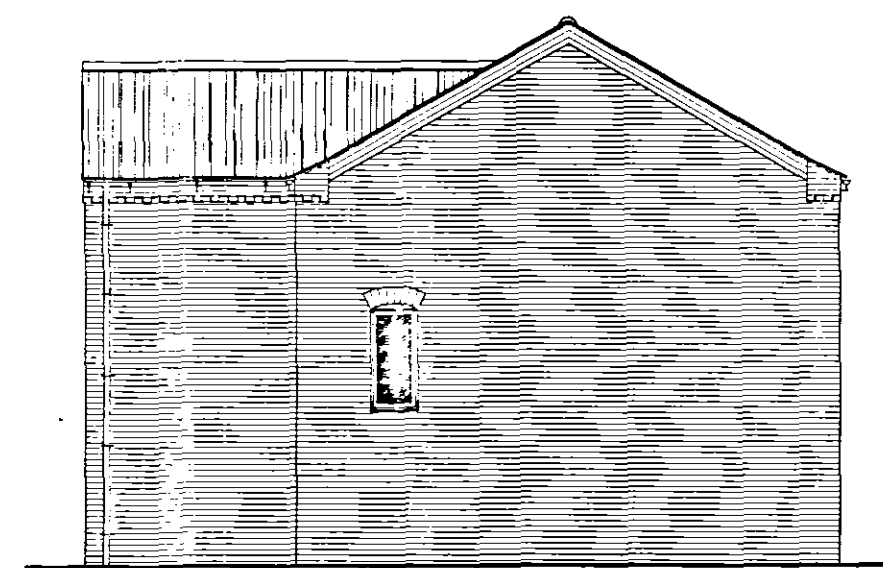


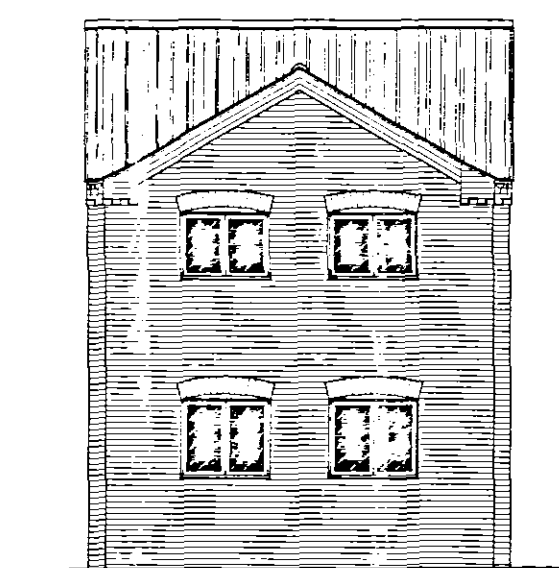

16 FEB 2005

DETERMINED
PLAN

B	CREATE FRONT FORECOURT - PLANNING OFFICER.	FEB '09
A	CLIENT AMENDMENTS	JAN '09

G. R. MERCHANT LENG AMICE FRWO ARCHITECTURAL, STRUCTURAL AND LAND DRAINAGE CONSULTANTS Unit 4, Wrights Meads 12A Park Road, Holbeach, Spalding, Lincs. PE12 7EZ Tel 01468 490800 Fax 01468 426744 E-Mail: G. R. Merchant @ Merchant. Fi Co. UK	
Project	PROPOSED WORKSHOP / STORE WITH OFFICE OPPOSITE 39 PARK LANE LONG SUITON SPALDING Lincs
Client	R.D. BUNN ESO.
Drawing	PLANS AND ELEVATIONS AS PROPOSED
Job Ref.	118 / 03
Drawing No.	02B
Date	JAN '05
Drawn	JPW
Scales	1/50 1/100
DO NOT SCALE FROM THIS DRAWING This drawing is copyright and may not be altered, traced, photographed or used for any other purpose other than for which it was issued. The General Contractor to check all dimensions and report any discrepancies to the Architect. All details shown on this drawing include foundations are based upon typical site conditions relevant to the area. No responsibility can be accepted for abnormal conditions which may be discovered during construction unless reported to the Architect so that design amendments may be considered. Site and survey are required in respect of foundations to establish specific site conditions before foundation work is undertaken. This drawing is limited by the amount of information contained and does not purport to contain specification of the works. It is solely for the purpose of obtaining Planning / Building Regulation approval. This drawing must not be used as a contract document alone. The works will not be supervised or inspected on site by G.R. Merchant or any representative thereof. It is the client or appointed agents responsibility to control workmanship, substitution of materials, achievement of specification, variations to contract etc. All materials to be new unless otherwise stated and all components and materials etc. to be fitted and installed etc. in strict accordance with manufacturers instructions and relevant codes of practice. Materials shall conform to appropriate British standard specification or BSAA certification / European code equivalent. The Employer / Client shall ensure that the selected contractor conversant with and adopts all measures necessary to achieve compliance with Health and Safety legislation for Building sites and Work places. The Employer / Client is advised that anyone who fails to comply with the Construction Design and Management Regulations are independent Contractors will be prosecuted. The whole shall comprises of all that is shown on the drawing and any Work that may be required until they may be reasonably intended as necessary to carry out the works shall be deemed to be included.	