SOUTH HOLLAND DISTRICT COUNCIL

Town and Country Planning Act 1990

Advertisement Consent

Reference: H11/0144/94 Received:22-FEB-94 Type:ADVERTISEMENT

Name: National Westminster Bank
Hermitage Road
Hitchin
Herts

Agent: Hunter Price Partnership
Rutland Chambers
High Street
Newmarket
Suffolk

Description: Erection of new individual non-illuminated fascia sign, refixing of logo sign
Location : 25 Market Place Long Sutton
Spalding Lincs

South Holland District Council hereby give notice that CONSENT HAS BEEN GRANTED for the display of advertisements in accordance with the application and plans submitted, subject to the following conditions:

1 (a) All advertisements displayed and any land used for the display of advertisements, shall be maintained in a clean and tidy condition to the reasonable satisfaction of the Local planning Authority;
(b) Any structure or hoarding erected or used principally for the purpose of displaying advertisements shall be maintained in a safe condition.
(c) Where any advertisement is required under the Regulations to be removed, the removals shall be carried out to the reasonable satisfaction of the Local Planning Authority;
(d) No advertisement is to be displayed without the permission of the owner of the site or any other person with an interest in the site entitled to grant permission.
(e) No advertisement shall be sited or displayed so as to obscure, or hinder the ready interpretation of, any road traffic sign, railway signal or aid to navigation by water or air, or so as otherwise to render hazardous the use of any highway, railway, waterway (including any coastal waters) or aerodrome (civil or military).
(f) This consent shall be for a period of five years.

Reason: Required by the Town and Country Planning (Control of Advertisements) Regulations 1989.

2 The logo only shall be illuminated.

Reason: In the interests of the visual amenities of Long Sutton Conservation Area.

3 The brightness of the logo sign shall not exceed 510 candelas per square metre.

Reason: In the interests of the visual amenity of the locality.

4 The minimum height clearance between the underside of the projecting sign and the level of the pavement shall be 2.1 metres.

BRIAN SMITH Dip TP MRTPI Director of Planning & Building Control Services

Planning & Building Control Department, Council Offices, Priory Road, Spalding, Lincolnshire. PE11 2XE (Tel: 0775 761161)

SOUTH HOLLAND DISTRICT COUNCIL

Reason: In order to allow the safe passage of pedestrians beneath the projecting sign.

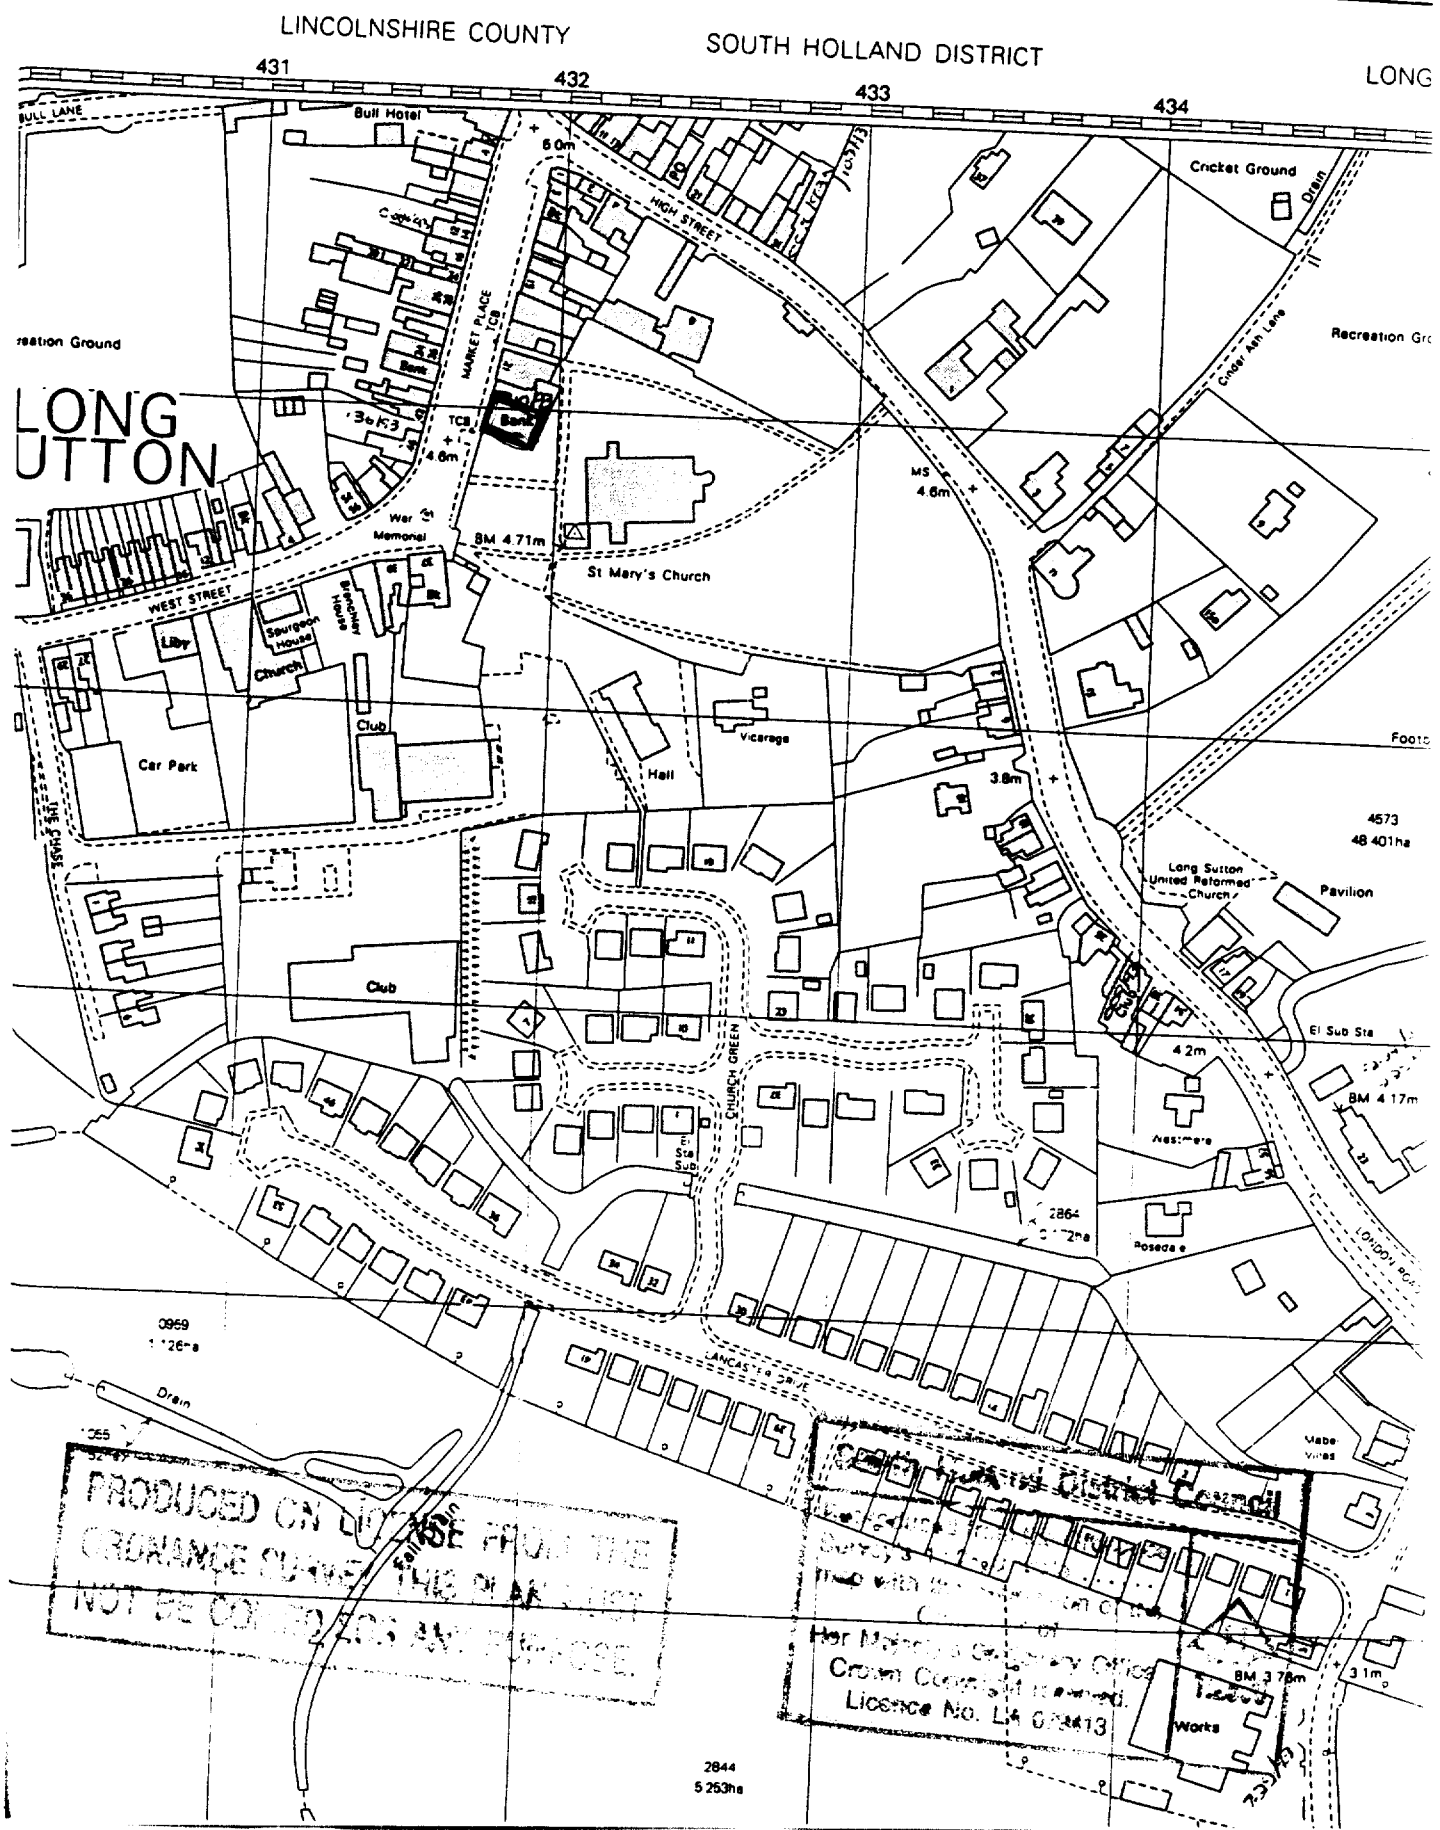
Director of Planning and Building Control Services
10-MAY-94 H11/0144/94

This decision refers only to that required for the purposes of the Town and Country Planning Act and not for Building Regulations or any other legislation. See enclosed notes relating to rights of appeal.

BRIAN SMITH Dip TP MRTPI Director of Planning & Building Control Services

Planning & Building Control Department, Council Offices, Priory Road, Spalding, Lincolnshire. PE11 2XE (Tel: 0775 761161)

ANCE SURVEY


LINCOLNSHIRE COUNTY
SOUTH HOLLAND DISTRICT
431
432
433
434
LONG
LONG SUTTON
Bull Hotel
Cricket Ground
Recreation Ground
MARKET PLACE
HIGH STREET
Bank
TCB
St Mary's Church
WEST STREET
Library
Surgeon House
Church
Club
Car Park
Hall
Vicarage
Long Sutton United Reformed Church
Pavilion
Club
CHURCH GREEN
LANCASTER DRIVE
Drain
Cinder Ash Lane
PRODUCED ON LICENCE FROM THE ORDNANCE SURVEY. THIS PLAN MAY NOT BE COPIED FOR ANY PURPOSE
Her Majesty's Stationery Office
Crown Copyright reserved.
Licence No. LA 0[illegible]13
2844
5.253ha

THREE COPIES REQUIRED

ADVERTISEMENT APPLICATION

For office use only
Application No. H11/0144/94
Date Registered 09 FEB 1994
Grid Reference

1. Please complete in block letters
NAME AND ADDRESS OF APPLICANT
NATIONAL WESTMINSTER BANK
HERMITAGE ROAD
HITCHIN
HERTS
Tel. No. 0462 422866

NAME AND ADDRESS OF AGENT
(If form completed by agent)
HUNTER PRICE PARTNERSHIP
ROTCHILD CHAMBERS
HIGH ST
NEWMARKET SUFFOLK
Tel. No. 0638 660099
(Personal contact name) M. J. BARTON

Please complete in block letters
FULL POSTAL ADDRESS OF THE APPLICATION SITE
NATIONAL WESTMINSTER BANK
25 MARKET PLACE LONG SUTTON LINCOLNSHIRE.

OFFICE COPY

Please complete in block letters
BRIEF DESCRIPTION OF ADVERTISEMENT PROPOSED
(e.g. fascia sign, projecting box sign)
ERECTION OF NEW INDIVIDUAL ILLUMINATED FASCIA SIGN, REFIXING OF LOGO SIGN.

Please complete
I attach the necessary plans and I enclose the fee of £
Signed M Barton (Applicant/Agent) Date 16th Feb 1994

Please complete **all** the sections below

2. SITE DETAILS

State the present use of the land or buildings:	BANK
What is the applicant's interest in the site? (e.g. owner, tenant)	OWNER
Has a planning application also been submitted for related proposals? State Yes or No	✓
If so, please describe the proposal or give planning reference.	H11/1050/93

3. ADVERTISEMENT DETAILS

Will the advertisement be illuminated? State Yes or No	✓
If so, describe the type of illumination (e.g. internal): state whether static or intermittent:	N/A.
State height of advertisement above ground level: dimensions of advertisement: size of letters or symbols: colours of letters and background:	2500 MM. 360 MM HIGH INDIVIDUAL LETTERS

4. DURATION

Please state period consent is required for (max. 5 yrs).	5 YEARS

DC INSTRUCTION SHEET

APPLICATION REF: H11/0144/94

Directions

Art 7 ☐ RM checklist

	Sit	Des	Ext	Acc	Land
Previous					
Current					
Required					

EA ☐ Reg4 ☑ Scale dwg: Highway S/W: Agric appraisal:

LB ☐ Advt ☐

Details needed: (Non-std only) PLEASE INDICATE WHAT MATERIAL THE PROPOSED LETTERING WILL BE COMPOSED OF.

Other.....

Direction authorised by Senior Officer..... Date.....19/2/94

Revalidation after Direction

Information satisfactory Signed..... Date.....22/4/94

Valid date:

Amended description

Superseded plans indicated ☐

Unsatisfactory – Further direction:
Signed.....
Senior Off.....

Precise details:

Extra Consultations/Publicity Required

☐ None identified initially

RECONSULTS (revalidated) ☐ All

	Publicity: >>	Consultations:	
Departure	.....	County	.....
Setting of LB	.....	E Heritage	.....
Public Right of Way	.....	Societies	..... G ROW
Discretionary	.....		

Press
PC
WM
Residents

Extra Consultations:

WP Note –
G Group available
G* Group essential (longer expiry)

Transport	D/Transp A15	..... G* T15	
TRA	D/Transp A18	.....	
	B Rail	.....	
Environment/	Env Services	.....	
Drainage	NRA	.....	
WAT	IDB	.....	
	Env Assess	☐ G ENV (See separate sheet)	
Conservation	LB Demolish	..... G* DEM	
LB	Archaeology	..... G ARC Specify:	
	Eng Heritage	.....	
	Consultant	..... Order No:	
	Other	..... Specify:	
Hazards	HSC Group	..... G* HAZ	
	Specific	..... Specify:	
Other PLA		..... Specify:	

Case Officer: JOHN BLACKLOCK

Senior Officer Confirmed ..... Date.....19/2/94 Recorded DC....

APPLICATION ASSESSMENT

Notes for Case Officer

Site Inspection

Accuracy :
Neighbours :
Boundaries :
Site Features :

Inspected by [illegible] 1/3/94
Date

Site Notice posted by [illegible]
Date 1/3/94
Expiry 22/3/94

Individual Resident Notices required:

Addresses to be sent to –

Addresses delivered to –

Telephone/Visitor Record

Date	Conversation with	Conclusion

Case Officer Conclusions

Proposal OK.

RECOMMENDATION/DECISION

NON-DETERMINATION

Permitted Dev (or equiv) .....
Non Development (or equiv) .....
Non Response after Direction .....

Senior Officer confirmed .....

Withdrawn .....

COMMITTEE

Confirmed as agenda .....

SUB-COMMITTEE

Confirmed as agenda .....

DPBCS AUTHORISED

Decision Issue confirmed .....

DELEGATED DECISION

Case Officer

Approve ✓ (or equiv) Refuse (or adverse)

Signed ..... Date 29/4/94

Notes:

	Disabled
	Prev conditions
	Amended plans – Dwg no: Received:

CONDITIONS/REASONS:

~~SC/bk 510 CANDELAS~~

1 (a) All advertisements displayed and any land used for the display of advertisements, shall be maintained in a clean and tidy condition to the reasonable satisfaction of the Local planning Authority;
(b) Any structure or hoarding erected or used principally for the purpose of displaying advertisements shall be maintained in a safe condition.
(c) Where any advertisement is required under the Regulations to be removed, the removals shall be carried out to the reasonable satisfaction of the Local Planning Authority;
(d) No advertisement is to be displayed without the permission of the owner of the site or any other person with an interest in the site entitled to grant permission.
(e) No advertisement shall be sited or displayed so as to obscure, or hinder the ready interpretation of, any road traffic sign, railway signal or aid to navigation by water or air, or so as otherwise to render hazardous the use of any highway, railway, waterway (including any coastal waters) or aerodrome (civil or military).
(f) This consent shall be for a period of five years.

Reason: Required by the Town and Country Planning (Control of Advertisements) Regulations 1989.

2 The logo only shall be illuminated.

Reason: In the interests of the visual amenities of Long Sutton Conservation Area.

3 The brightness of the ~~advertisement hereby granted consent~~ LOGO SIGN shall not exceed 510 candelas per square metre.

Reason: In the interests of the visual amenities of the Long Sutton Conservation Area.

4 The minimum height clearance between the underside of the projecting sign and the level of the pavement shall be 2.1 metres.

Reason: In order to allow the safe passage of pedestrians beneath the projecting sign.

ADMIN RECORD SHEET

Initial

Submitted Fee £ ~~140~~ NIL

Receipt No ~~A3564~~

Date first Rec'd 09 FEB 1994

Registration

Reference H11/0144/94

Cross-Ref

Date 10-FEB-94 LAC

Validation

TYPE ADVERT

Site area
No of dwellings
Floorspace

Earlier permission – Ref:
New/Redevelop/Use/Ext/Alt/(Works)

Description to be recorded

Invalid
Site plans ☐
Certificate ☐

Fee ☐
Fee (not free) ☐

Inaccurate ☐
Incomplete ☐
Unclear ☐

Fees

Correct fee £~~140~~ NIL

Nil fee ☐
Discounted ☐

Previous app – ref:
Type of app
Reason:

Additional £
Refund £

Receipt No
Voucher No

Date
Date

Information

Index sheet 310 OS Plots
Grid ref 531700 183900

Ward K Parish L SUTTON

Inside IBD YES Inside LP area YES

Constraints:

CA Cons Area 4

LB Listed – Grade:
ARC Archaeology
AM Ancient Mon
SSI Special Int

Hazards –

Dist Bound

Other:

TR Rural
BP TR proposed 67m
LC Level Cross
FP Footpath

TPO Tree Pres

HAZ Site
AIR Safeguard
LIN Elect
PIP Pipe
CON Waste/contamin

Linked to site Ref

Linked to property Ref 0310095

Planning Records:
Earlier apps

74/89
1079/88
154171
1074/93
1090/93
340/93
931/93
930
1079/89
691/88
194/88

B Reg Records:
Already submitted – Ref:
Request needed
Requested

BRIAN SMITH Dip TP MRTPI
Director of Planning & Building Control Services
Planning & Building Control Department,
Council Offices,
Priory Road, Spalding,
Lincolnshire. PE11 2XE

Telephone: (0775) 761161
Fax: (0775) 710772

SOUTH HOLLAND DISTRICT COUNCIL

H11/0144/94

ADVERTISEMENT

Applicant: National Westminster Bank
Tel: 0462 422944

Agent: Hunter Price Partnership
0638 660099

Description: Erection of new individual non-illuminated fascia sign, refixing of logo sign

Location: 25 Market Place
Long Sutton
Spalding
Lincs

Valid date:	22-FEB-94	Terminal date:	19-APR-94
Target dates:		Target Committee:	19-APR-94
To case officer	01-MAR-94	Report deadline:	05-APR-94
Inspected by	08-MAR-94	Agreed TD Ext:	
Extra contacts	15-MAR-94	Case Officer:	
Report if not clear by	29-MAR-94		J BLACKLOCK

DEVELOPMENT/CONSTRAINTS

Size:
Category: Misc works
Listed building:
Conservation Area: LONG SUTTON

Other Constraints:

CONSULTATIONS CARRIED OUT

		Sent	Expiry
Site/Press Advert CSA		01-MAR-94	22-MAR-94
Clerk to Long Sutton	0406 362402	23-FEB-94	09-MAR-94
Cllr D A Tennant		23-FEB-94	02-MAR-94
Cllr E J Clarey	0406 363141	23-FEB-94	02-MAR-94
Cllr M D Booth	0406 350034	23-FEB-94	02-MAR-94

L.C.C. - No objections JHCS 2/3/94

PLANNING APPLICATION

NOTICE IS HEREBY GIVEN that application has been made to the Council in respect of the following proposals:

H13/0030/94
Mr & Mrs Price — OUTLINE
Residential development including siting and means of access.
Rear: 30 Seas End Road, Moulton Seas End, Spalding, Lincs.

H16/0169/94
Mr B. A. & Mrs M. C. Smith — PERMISSION RENEWAL
Residential development (renewal of H16/0210/91).
Side/rear: 60 Pinchbeck Road, Spalding, Lincs.

The following application(s) do not accord with the provisions of the relevant Development Plan.

H13/0116/94
Mr A. Harrison — OUTLINE
Residential development (one plot).
Plot at Fengate Road, Moulton Chapel, Moulton, Lincs.

The following proposals involve, or affect the setting of, a building listed by the Secretary of State for the Environment as a building of special architectural or historic interest, and/or affect the character of a Conservation Area.

H09/0080/94
R. Neeson Esq — OUTLINE
Erection of six self-contained flats including parking, access, siting, design and external appearance.
17 West End, Holbeach, Spalding, Lincs.

H09/0081/94
R. Neeson Esq — CONS AREA CONSENT
Demolition of buildings.
17 West End, Holbeach, Spalding, Lincs.

H11/0144/94
National Westminster Bank — ADVERTISEMENT
Erection of new individual non-illuminated fascia sign, refixing of logo sign.
25 Market Place, Long Sutton, Spalding, Lincs.

H11/0150/94
Kamal Uddin Chowdhury — FULL
Change of use from retail to take-away food shop.
48 Market Place, Long Sutton, Spalding, Lincs.

H14/0165/94
Mr Alan Hansard — OUTLINE
Proposed redevelopment of existing coal merchant's yard to provide two building plots for bungalows and garages.
40 Knight Street, Pinchbeck, Spalding, Lincs.

H16/0156/94
C. W. Scupham & Son — FULL
Change of use to include hot and cold take-away.
26 Market Place, Spalding, Lincs.

H16/1213/93
Midland Bank Ltd — ADVERTISEMENT
Erect 1 haloillum letters sign, 1 name plate sign and 1 projecting sign.
8 Market Place, Spalding, Lincs.

H21/0141/94
M. F. Shears — CONS AREA CONSENT
Removal of chimney stack.
The Cottage, East Road, Tydd Gote, Wisbech, Cambs.

Applications and plans showing the above proposals can be inspected at the Planning Department, Priory Road, Spalding during normal office hours. Any comments should be sent to me within 21 days of this notice, quoting the relevant reference number.

B. Smith
Director of Planning and Building Control Services

March 1, 1994.

SOUTH HOLLAND DISTRICT COUNCIL

©WVN 10q3873 187/507 SG1-3

LEYLANDII for the best

FARM & GARDEN

HOWARD Rotovator. Kohler engine, 2 forward speed, plus reverse, £160. Tel 0485 541412.

TOP quality hay for sale, large or small quantities. Tel 0406 371710.

GREENHOUSE GLASS, 20" x 18", 20p per sheet. Tel: (0406) 330493.

KUBOTA compact Tractors for Hire with loader, rotovator, sub-soiler, plough, Dutch harrow, rotary and flail mowers, all with driver. J. Coward, Holbeach 0406 423959.

COLUMN STOCK PLANTS
Qrder now for Spring Planting under glass.
D. W. PANTER & SON
Tel: 0406 370212
II4032 ©WVN

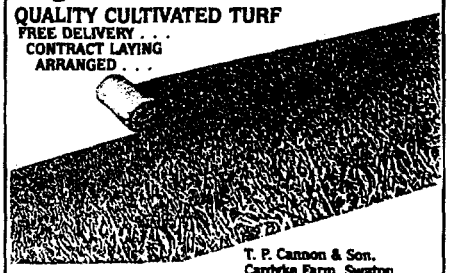
GREY ALDER ALNUS INCANA
Ideal deciduous windbreak for nurseries, orchards, windswept sites. Quick to establish. 4 foot high.
£9.50 per 10
John Hargreaves & Sons,
GEDNEY DYKE NURSERIES,
Lowgate,
Gedney Dyke
Tel: 0406 362351
DSP1960

CROSSROADS NURSERIES
Over wintered Cauliflower plants available in
51, 104, 228, 308 modules.
Varieties to suit continuity.
Tel: 0775 820113
DSP3621

GROWING COLUMN STOCKS FOR CUT FLOWERS, BEDDING PLANTS, ETC?
Why buy seedlings when you can buy modules at a competitive price
So for faster plant establishment, more vigour with and better quality, buy modules
Call Bernard Parrish at
UNICORN NURSERIES
Spalding 725415
Orders also taken for Cut Flowers and Pot Plants

TO LET
13,000 sq ft (approx)
GREENHOUSE
Some land available.
Hot air heating, oil-fired
For details
DSP1960
Tel: 0778-342021 (after 6.00pm)

CANNON'S TURF
QUALITY CULTIVATED TURF
FREE DELIVERY . . .
CONTRACT LAYING ARRANGED . . .



T. P. Cannon & Son,
Cardyke Farm, Swaton,
Sleaford, NG34 0JW.
Tel: Sleaford 0529 421210
10q3878

NEAL

PLANNING APPLICATION

Notice is hereby given that application has been made to the Council in respect of the following:

PROPOSAL IN CONSERVATION AREAS

The proposal may affect the character or appearance of the Conservation Area of LONG SUTTON .

Reference No: H11/0144/94
Description: Erection of new individual non-illuminated fascia sign, refixing of logo sign

Location: 25 Market Place
Long Sutton
Spalding
Lincs

Applications and plans showing the proposal(s) may be seen during office hours at the Planning Department, Council Offices, Priory Road, Spalding. Any observations should be sent to me by 22-MAR-94 quoting the above reference number.

B Smith
Director of Planning and Building Control Services

01-MAR-94

SOUTH HOLLAND DISTRICT COUNCIL

SMITH Dip TP MRTPI
of Planning & Building Control Services
Planning & Building Control Department,
Council Offices,
Priory Road, Spalding,
Lincolnshire. PE11 2XE
Telephone: (0775) 761161
Fax: (0775) 710772

SOUTH HOLLAND DISTRICT COUNCIL

Application no: H11/0144/94

Applicant: National Westminster Bank
Hermitage Road
Hitchin
Herts

Agent: Hunter Price Partnership
Rutland Chambers
High Street
Newmarket
Suffolk

Description: Erection of new individual non-illuminated fascia sign, refixing of logo sign

Location: 25 Market Place Long Sutton
Spalding Lincs

Type: ADVERTISEMENT

Date received: 22-FEB-94

23-FEB-94

Dear Sir/Madam

CONSULTATION WITH PARISH COUNCIL

I have received an application for the above proposal and enclose a copy for your information. Any observations which the Parish Council wish to make should be set out below and returned to me by 09-MAR-94. If no observations have been received by that date, it will be assumed that the Parish Council have no comments to make. The officer dealing with this application is J BLACKLOCK

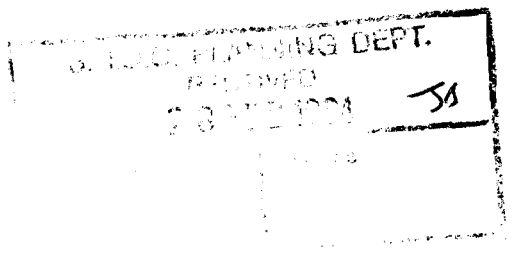
Yours faithfully
B SMITH
Director of Planning and Building Control Services

Clerk to Long Sutton PC
56 Garnsgate Road
Long Sutton
Spalding Lincs
PE12 9BT

FOR PARISH COUNCIL USE ONLY

Comments:

No objections



Signed:

HUNTER · PRICE · PARTNERSHIP

CHARTERED ARCHITECTS

South Holland District Council.,
Planning and Building Control Department,
Council Offices,
Priory Road,
Spalding,
Lincolnshire,
PE11 2XE

Application No. H11/0144/94

MJB/TAP/842

21st February 1994

For the attention of Mr J. Blacklock

Further to your letter dated 18th February 1994 concerning the material that the proposed lettering will be composed off. As I stated in my letter of 15th February this will be some form of plastic identical to the material currently being used for the existing lettering. In an endeavour to finally answer your query I have spoken to our client to see if they can throw any light on the material used.

I can now confirm that the material for the lettering is as follows.

Letter Returns	Black perspex
Letter Face	White 050 Perspex
Rear Casing	Opal 050 Perspex

SOUTH HOLLAND D.C.
PLANNING DEPT
22 FEB 1994
REF 144/94

I hope this finally clarifies your queries.

Yours faithfully,

M. J. Barton Dipl.Arch.R.I.B.A
HUNTER PRICE PARTNERSHIP

Hunter Price Partnership · Rutland Chambers · High Street · Newmarket · Suffolk CB8 8LX
Telephone 0638 660099 · Fax 0638 667651

A G Hunter DipArch RIBA · J E Price DipArch RIBA · M J Barton BSc DipArch RIBA · R F Harris ABIAT · M C Lea DipArch RIBA · K Warth DipArch RIBA
London Office: St clare House, Jolly Road, Hampton Hill TW12 1QQ Telephone 081 [illegible] 44

RIAN SMITH Dip TP MRTPI
...tor of Planning & Building Control Services
...g & Building Control Department,
Council Offices,
Priory Road, Spalding,
Lincolnshire. PE11 2XE

Telephone: (0775) 761161
Fax: (0775) 710772

SOUTH HOLLAND DISTRICT COUNCIL

RECEIVED 9 FEB 1994

Application no: H11/0144/94

Applicant: National Westminster Bank
Hermitage Road
Hitchin
Herts

Agent: Hunter Price Partnership
Rutland Chambers
High Street
Newmarket
Suffolk

Description: Erection of new individual non-illuminated fascia sign, refixing of logo sign

Location: 25 Market Place
Long Sutton
Spalding
Lincs

Valid

Type: ADVERTISEMENT

Date received: 09-FEB-94

18-FEB-94

Dear Sir/Madam

TOWN AND COUNTRY PLANNING ACT 1990
REQUIREMENT FOR ADDITIONAL INFORMATION ETC

Your submission for the above has been received, but I regret that it cannot be dealt with as it stands.

The Council is of the opinion that the information contained in the application is insufficient to enable the Authority to determine it, and under the provisions of Regulation 4 of the Town and Country Planning (Applications) Regulations 1988, you are therefore requested to supply the following:

Please indicate what material the proposed lettering will be composed of.

Please return one copy of this letter with your reply to enable me to deal with this application without further delay.
If you have been sent a Notice of Receipt, the time limit for determining the application should be ignored as this will have to be recalculated from the date when I receive the above. If you wish to contact the department at any time, the officer dealing with the application at present is J BLACKLOCK

Yours faithfully

Principal Planning Officer

BRIAN SMITH Dip TP MRTPI
Director of Planning & Building Control Services
Pla , & Building Control Department,
Council Offices,
Priory Road, Spalding,
Lincolnshire. PE11 2XE

Telephone: (0775) 761161
Fax: (0775) 710772

SOUTH HOLLAND DISTRICT COUNCIL

Application no: H11/0144/94

Applicant: National Westminster Bank
Hermitage Road
Hitchin
Herts

Agent: Hunter Price Partnership
Rutland Chambers
High Street
Newmarket
Suffolk

Description: Erection of new individual non-illuminated fascia sign, refixing of logo sign

Location: 25 Market Place
Long Sutton
Spalding
Lincs

SOUTH HOLLAND D.C.
PLANNING
16 FEB 94
REF Valid

Type: ADVERTISEMENT

Date received: 09-FEB-94

14-FEB-94

Dear Sir/Madam

NOTICE THAT APPLICATION IS INVALID
Requirement for additional information, fees etc

Your submission for the above has been received, but I regret that it cannot be dealt with as it stands. Please provide the following:

Please confirm the depth of the lettering and the materials to be used.

Please return the additional copy of this letter with your reply.
If I do not hear from you within the next 14 days it will be assumed that you have no wish to continue with the application. It will then be filed away and any fee already received will be reimbursed.
If you wish to contact the department at any time, please ask for Mrs Lowe quoting the above reference.

Yours faithfully

Principal Administrative Officer

HUNTER · PRICE · PARTNERSHIP

CHARTERED ARCHITECTS

South Holland District Council.,
Planning and Building Control Department,
Council Offices,
Priory Road,
Spalding,
Lincolnshire,
PE11 2XE

MJB/TAP/842

15th February 1994

For the attention of Mr D. Gedney

Dear Sir,

SOUTH HOLLAND D.C.
PLAN DEPT
16 FEB 1994
REF 0144/94

Erection of new individual non illuminated fascia sign

Further to your letter dated 14th February 1994 concerning the above submission (copy of your letter enclosed).

I would like to confirm that the size and depth of lettering is as follows height of lettering 360mm, depth of lettering from fascia 100mm.

The material for the letter is unknown though I suspect it is some form of plastic, the faces of the letters are white with black returns.

I hope this clarifies the situation and finally resolves any outstanding queries.

Yours faithfully,

M. J. Barton Dipl.Arch.R.I.B.A
HUNTER PRICE PARTNERSHIP

Hunter Price Partnership · Rutland Chambers · High Street · Newmarket · Suffolk CB8 8LX
Telephone 0638 660099 · Fax 0638 667651

A G Hunter DipArch RIBA · J E Price DipArch RIBA · M J Barton BSc DipArch RIBA · R F Harris ABIAT · M J Gear DipArch RIBA · K Warth DipArch RIBA
London Office: St Clare House, Holly Road, Hampton Hill TW12 1QQ Telephone 081 [illegible]

BRIAN SMITH Dip TP MRTPI
Director of Planning & Building Control Services
Planning & Building Control Department,
Council Offices,
Priory Road, Spalding,
Lincolnshire. PE11 2XE

Telephone: (0775) 761161
Fax: (0775) 710772

SOUTH HOLLAND DISTRICT COUNCIL

Application no: H11/0144/94

Applicant: National Westminster Bank
Hermitage Road
Hitchin
Herts

Agent: Hunter Price Partnership
Rutland Chambers
High Street
Newmarket
Suffolk

Description: Erection of new individual non-illuminated fascia sign, refixing of logo sign

SOUTH HOLLAND D.C.
PLAN DEPT
14 FEB 1994
REF .....

Location: 25 Market Place
Long Sutton
Spalding
Lincs

Type: ADVERTISEMENT

Date received: 09-FEB-94

10-FEB-94

Dear Sir/Madam

NOTICE THAT APPLICATION IS INVALID
Requirement for additional information, fees etc

Your submission for the above has been received, but I regret that it cannot be dealt with as it stands. Please provide the following:

Three copies of a 1:2500 site location plan with site edged red. Copies can be purchased from this office.

Please confirm the depth of the lettering and the materials to be used.

Please return the additional copy of this letter with your reply.
If I do not hear from you within the next 14 days it will be assumed that you have no wish to continue with the application. It will then be filed away and any fee already received will be reimbursed.
If you wish to contact the department at any time, please ask for Mrs Lowe quoting the above reference.

Yours faithfully

K Lowe
Principal Administrative Officer

HUNTER · PRICE · PARTNERSHIP

CHARTERED ARCHITECTS

South Holland District Council.,
Planning & Building Control,
Council Offices,
Priory Road,
Spalding,
Lincolnshire,
PE11 2XE

MJB/TAP/842

8th February 1994

SOUTH HOLLAND D.C
PLAN DEPT.
08 FEB 1994
REF 0144/94

For the attention of Mr D. Gedney

Dear Sir,

Erection of new fascia and projecting sign

Further to our telephone conversation of 8th February 1994 concerning the above submission.

Please find enclosed the following documents in support of our alternative submission.

3 copies of Advertisement Application Form.
3 copies of revised drawing 842/1A.

If you have any further queries do not hesitate to contact me.

Yours faithfully,

M. J. Barton Dipl.Arch.R.I.B.A
HUNTER PRICE PARTNERSHIP

Enc

Hunter Price Partnership · Rutland Chambers · High Street · Newmarket · Suffolk CB8 8LX
Telephone 0638 660099 · Fax 0638 667651

V.C. Hunter DipArch MBA · J.E. Price DipArch RIBA · M.J. Barton BSc DipArch RIBA · R.F. Harris ABIAT · M.J. [illegible] DipArch RIBA · K.Worth DipArch RIBA
London Office: St Clare House, Holly Road, Hampton Hill, TW12 1QQ Telephone [illegible]

All dimensions to be verified on site prior to any shop or site works being commenced.
Any discrepancies to be reported to the Architect before any work is put in hand.
Do not scale from this drawing.
This drawing is to be read in conjunction with relevant consultants' and specialists' drawings.



EXISTING



PROPOSED

DETERMINED PLAN

[redacted]

CHARTERED ARCHITECTS
[redacted]

Client
National Westminster Bank

Job title
25 Market Place
LONG SUTTON
LINCOLNSHIRE

Drawing title
ELEVATIONS

Scale	Drawn by	Date
1:50	[redacted]	sept. 93

Job no.	Drwg no.	Rev.
842	1	

All dimensions to be verified on site prior to any shop or site works being commenced.
Any discrepancies to be reported to the Architect before any work is put in hand.
Do not scale from this drawing.
This drawing is to be read in conjunction with relevant consultants' and specialists' drawings.



EXISTING



PROPOSED

Date Rev.

[redacted]

RECEIVED D.C.
PL T.
09 FEB 1994
01444/94

DETERMINED PLAN

CHARTERED ARCHITECTS
Clare House · Holly Road · Hampton Hill · Middlesex TW12 1QQ
Telephone 081-783 0044 · Fax 081-783 1545
Rutland Chambers · High Street · Newmarket · Suffolk CB8 8LX
Telephone 0638 660099 · Fax 0638 667651

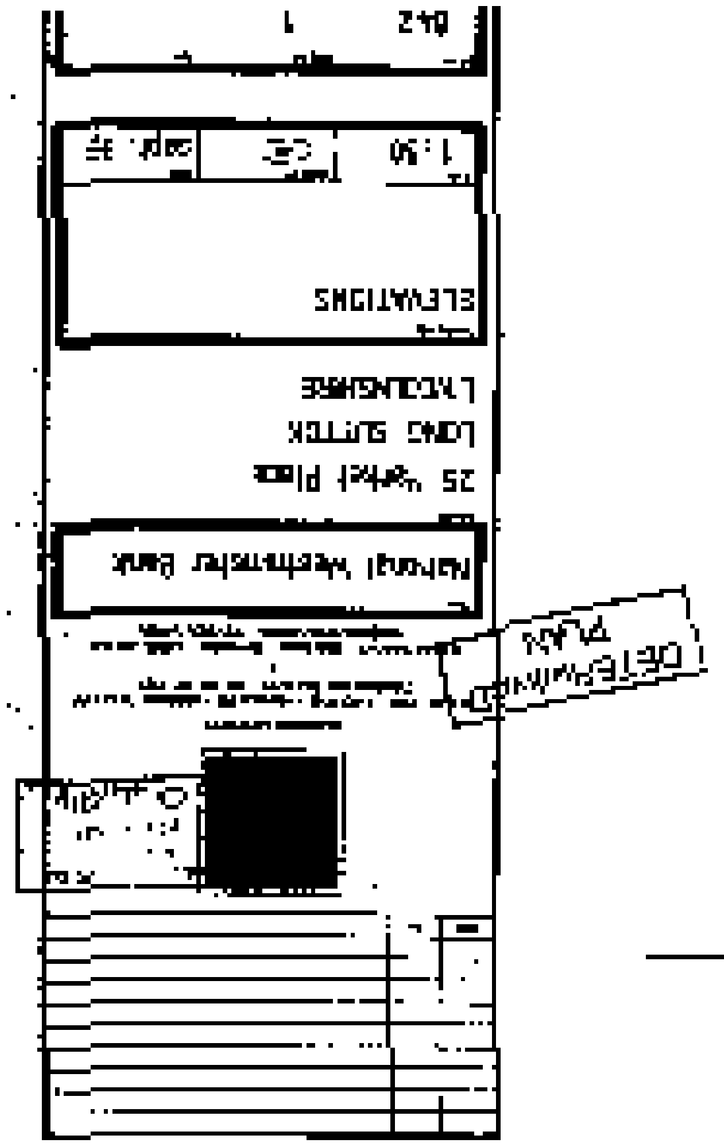
Client
National Westminster Bank

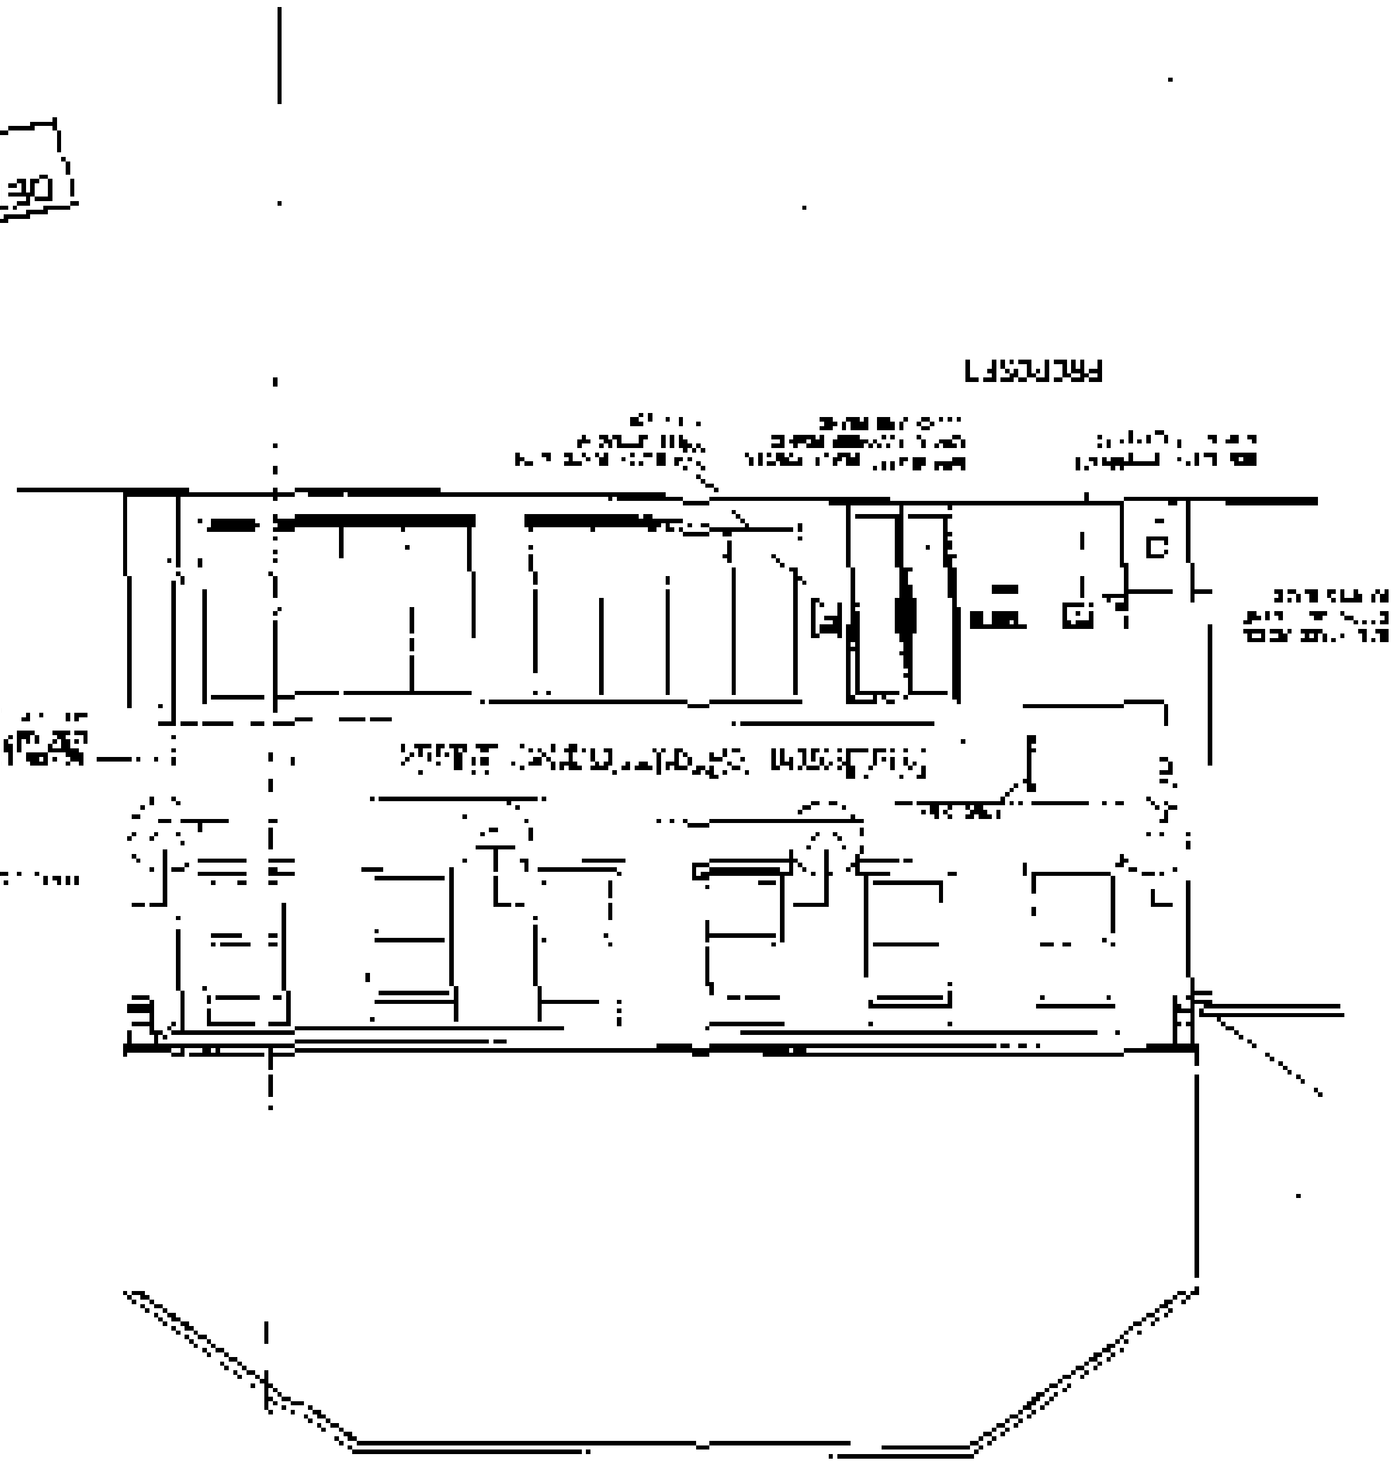
Job title
25 Market Place
LONG SUTTON
LINCOLNSHIRE

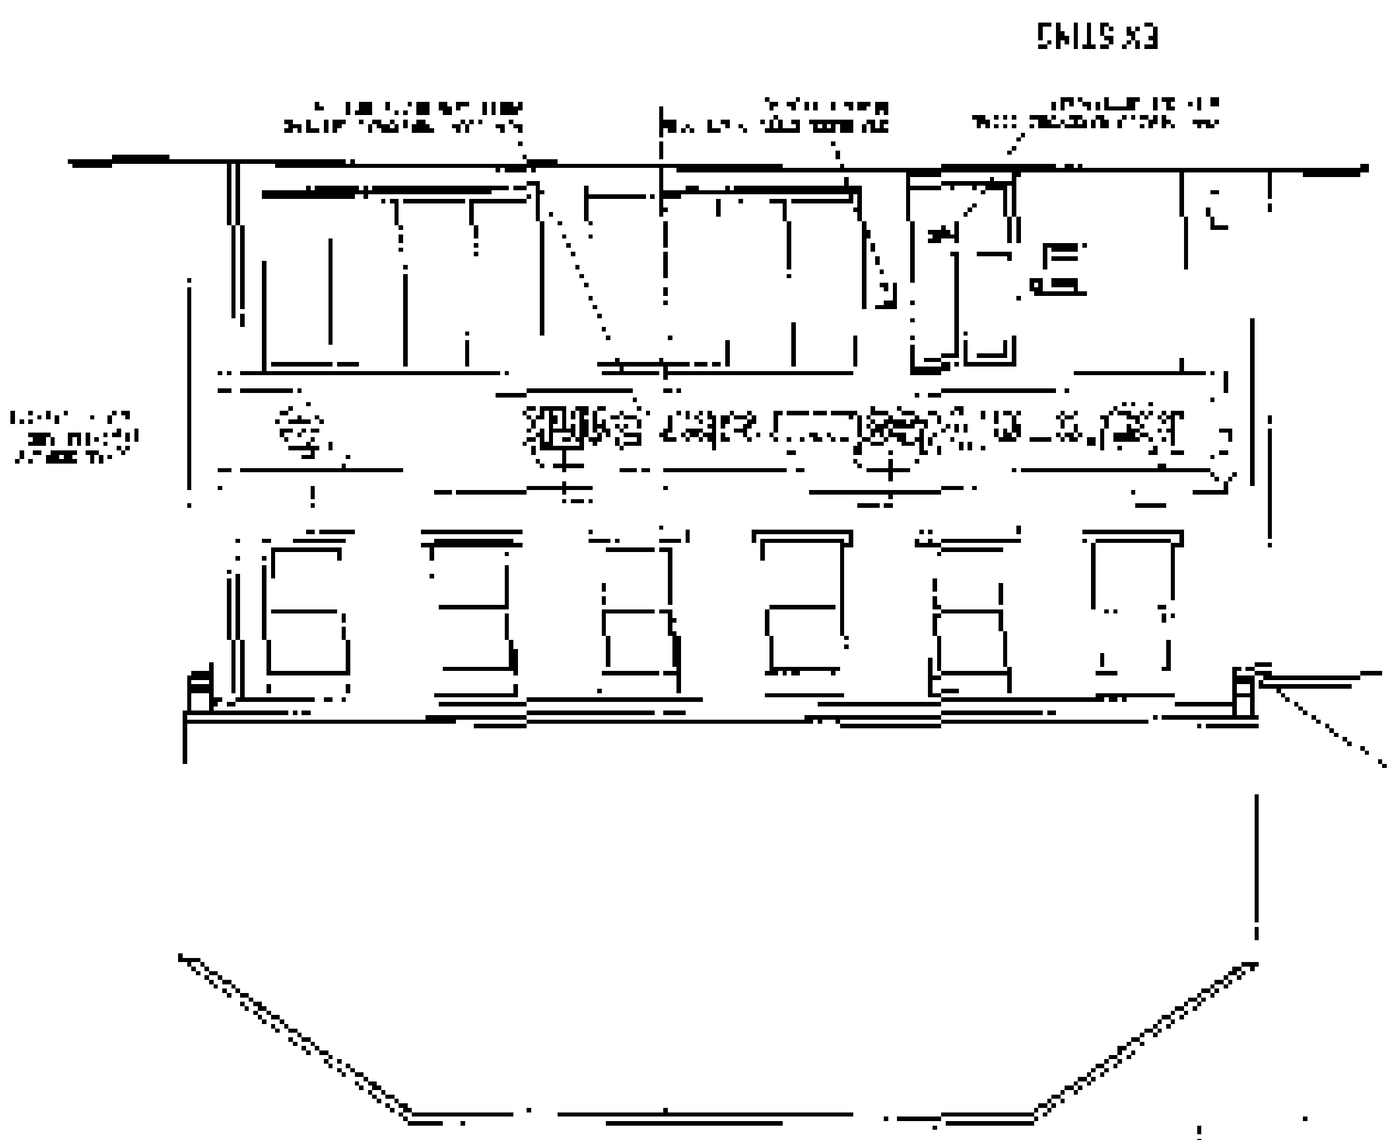
Drawing title
ELEVATIONS

Scale	Drawn by	Date
1:50	MR	sept. 93

Job no.	Drawing no.	Rev.
842	1	


DETAILING PLAN
National Westminster Bank
25 Wood Place
LONG SUTTON
LINCOLNSHIRE
ELEVATIONS
1:50
042


PROPOSED


EX STNG