



SIDE

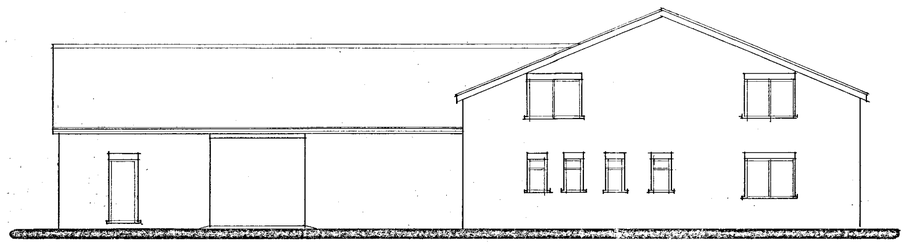

SIDE

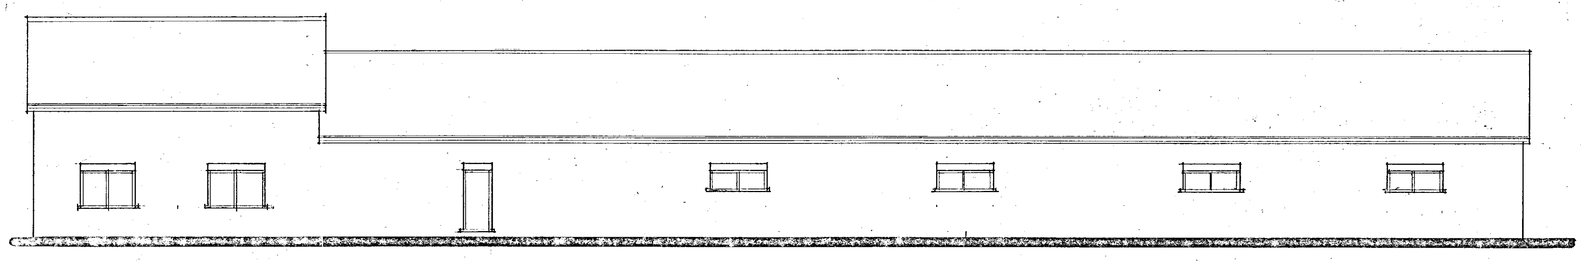

REAR

Planning & Development
3 FEB 2006
Ref: 0153/06

Status
DESIGN
CONSULTANTS IN ARCHITECTURE & PLANNING

PROPOSED REPLACEMENT BUILDING FOR B1 USE AT ROMAN BANK CROSSES, LONG SUTTON FOR

PETER HOLT ASPHALT COMPANY LTD.

ELEVATIONS

DETERMINED
PLAN

1:100	SD05-076/5
JAN-06	B.GILHAM.

2 Edinburgh Walk, Holbeach,
Spalding, Lincs. PE12 7AP
Tel: 01406 424343 Fax: 01406 490702