

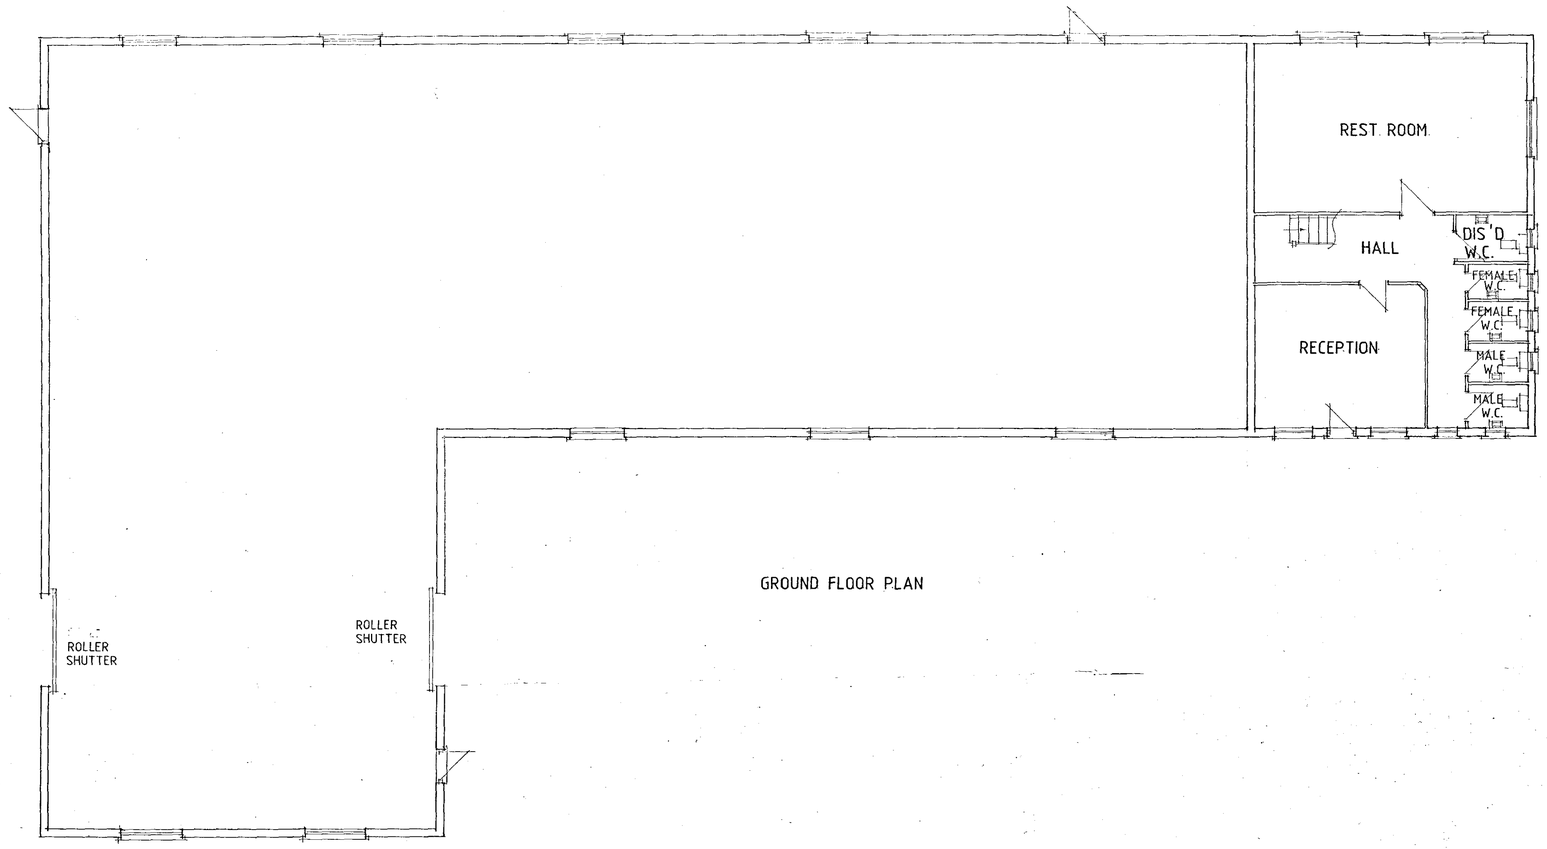


GROUND FLOOR PLAN

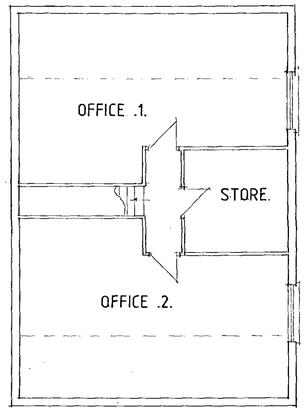

FIRST. FLOOR PLAN

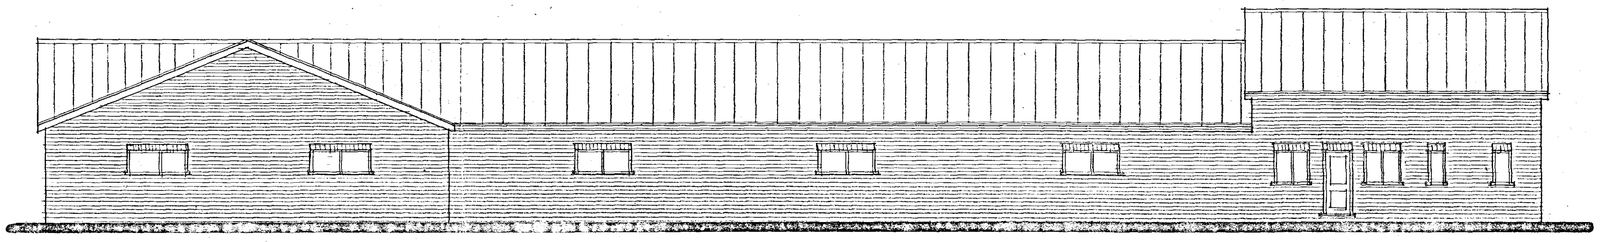

FRONT.

Planning & Development
3 FEB 2006
Ref: 0152/06

DETERMINED PLAN

Status
DESIGN
CONSULTANTS IN ARCHITECTURE & PLANNING

PROPOSED REPLACEMENT BUILDING FOR B1 USE AT ROMAN BANK CROSSES, LONG SUTTON FOR

PETER HOLT ASPHALT COMPANY LTD

PLANS & ELEVATION

1:100	SD05-076/3
JAN-06	B.GILHAM

2 Edinburgh Walk, Holbeach,
Spalding, Lincs. PE12 7AP
Tel: 01406 424343 Fax: 01406 490702