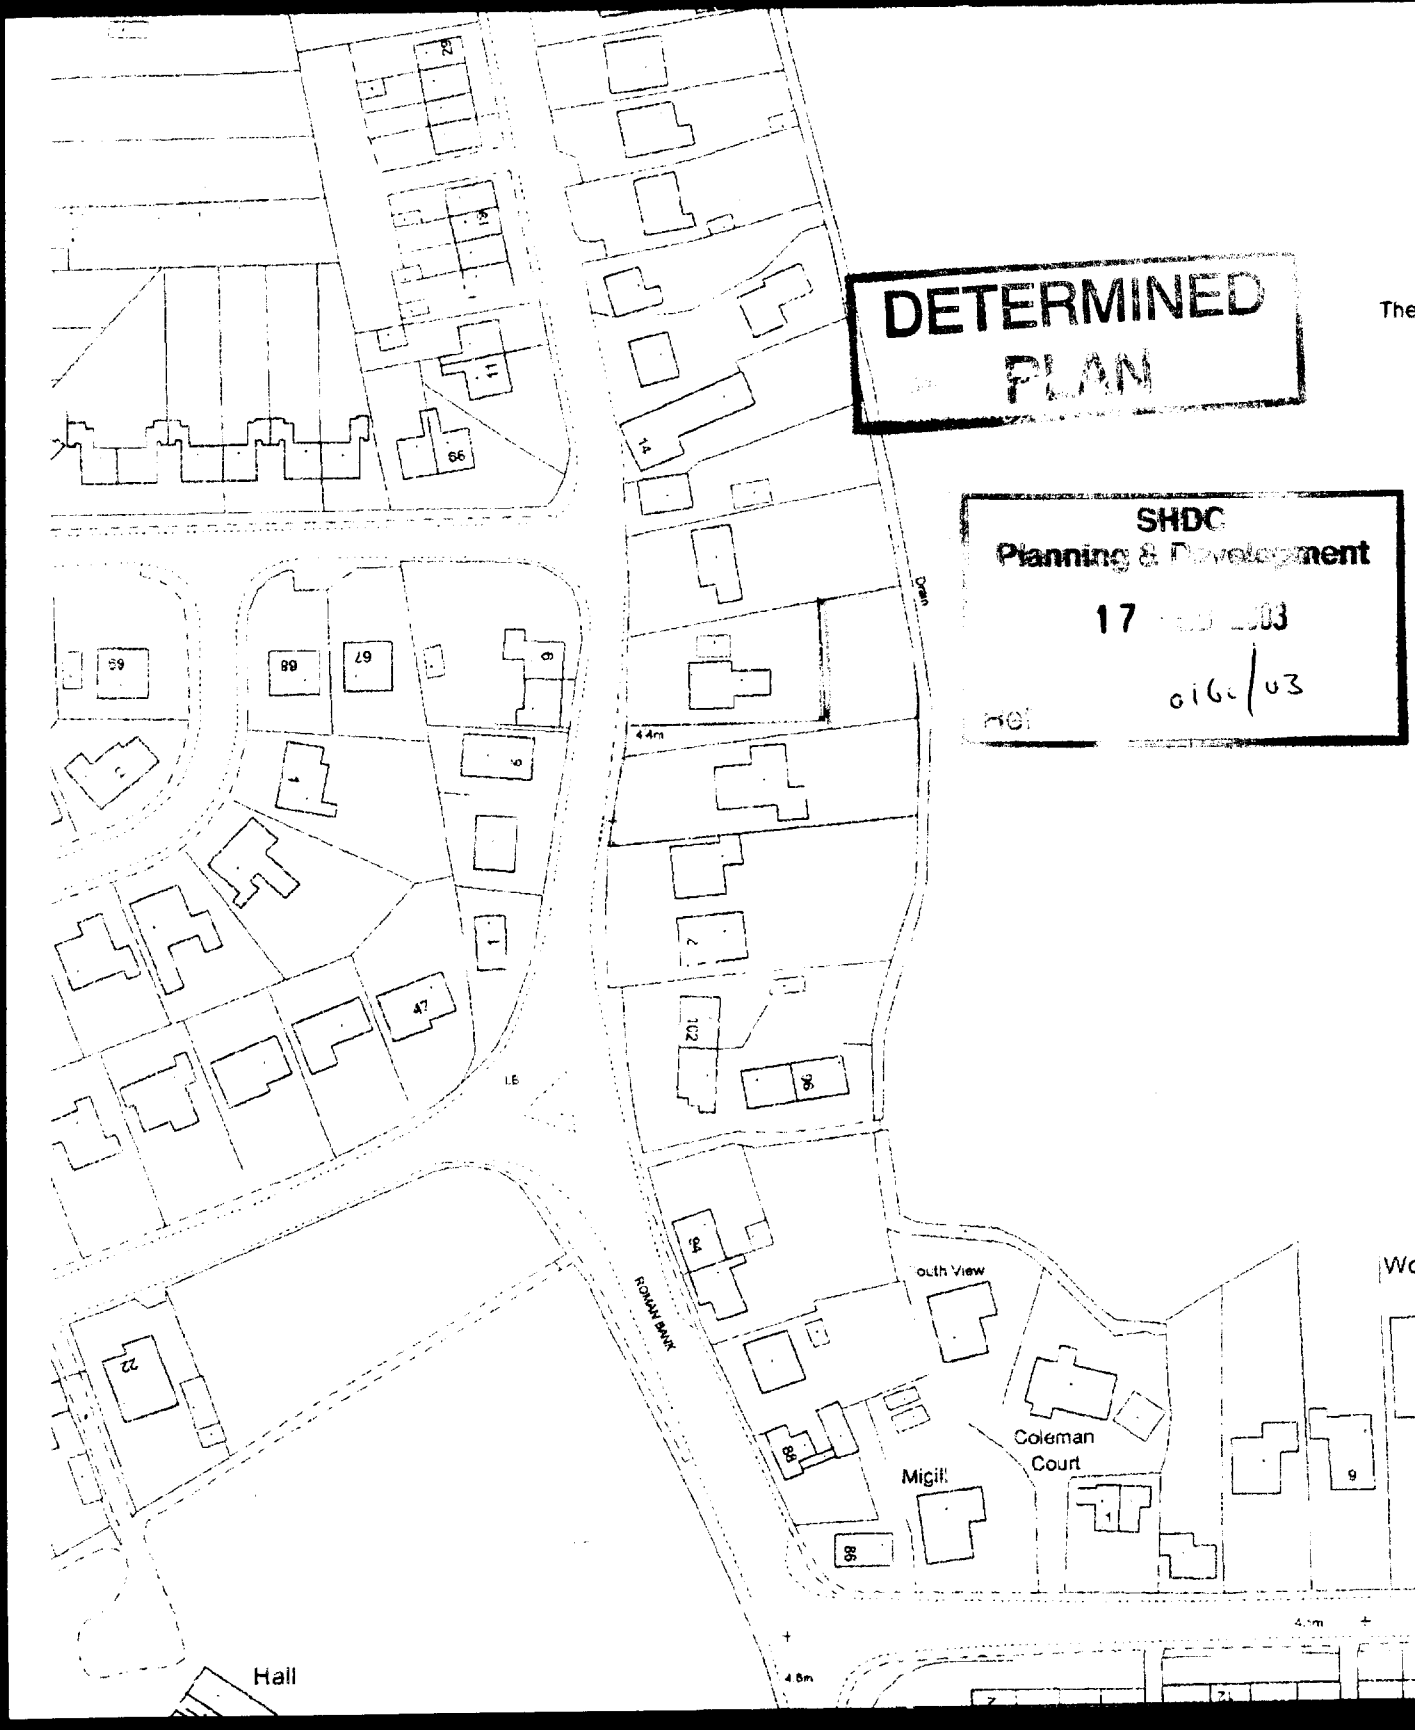
DETERMINED
PLAN
SHDC
Planning & Development
17
0160/03
Drain
4.4m
ROMAN BANK
Coleman
Court
Migill
Hall
4.6m

MINED
SHDC
0166/03

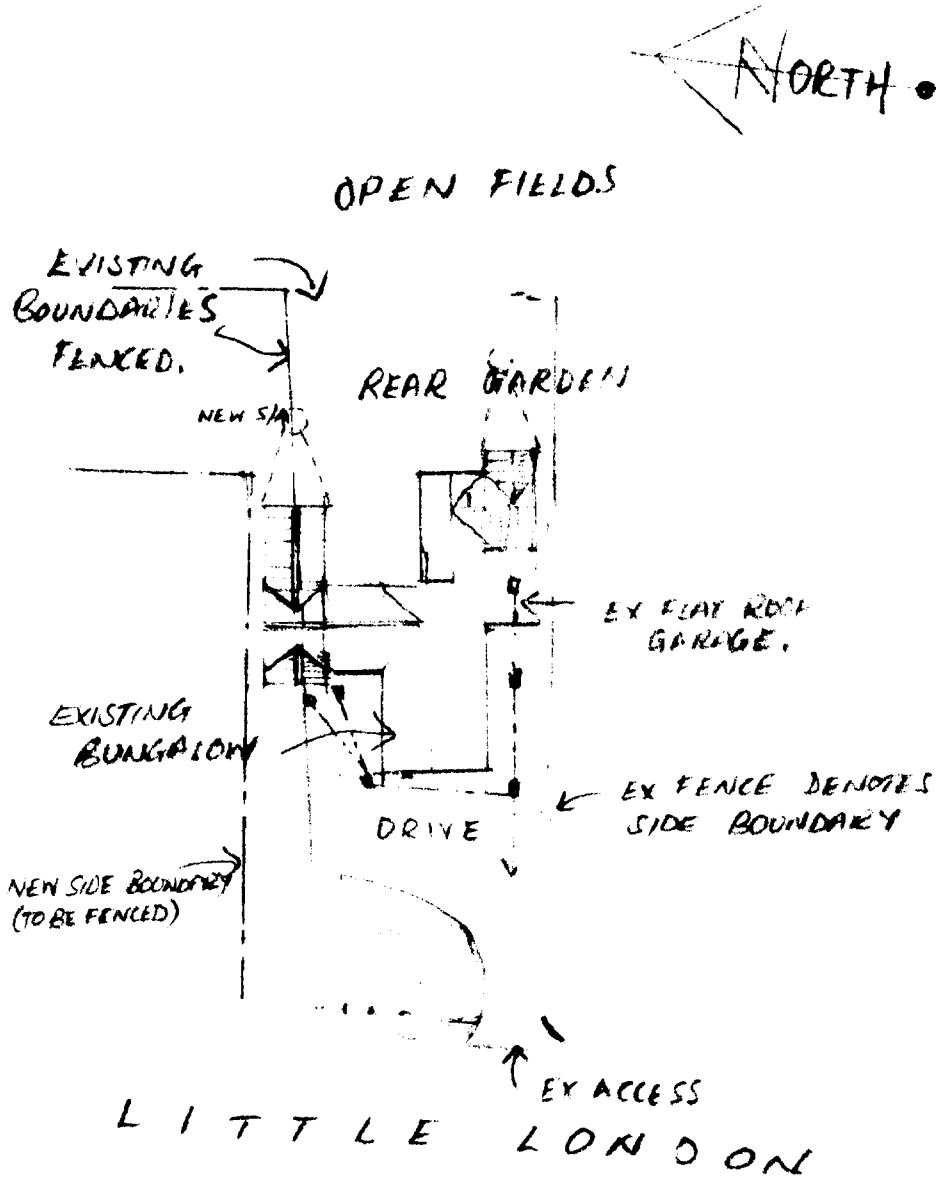

SCALE 1:500.

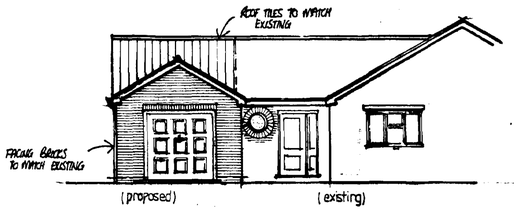

FRONT ELEVATION

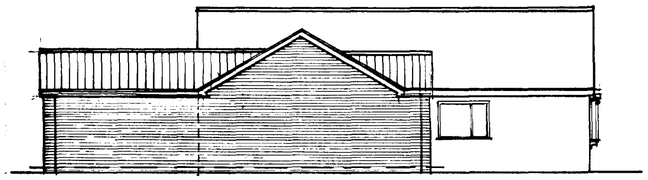

SIDE ELEVATION

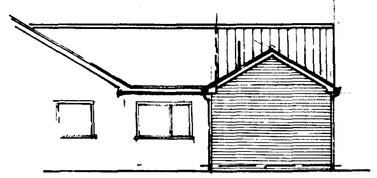

REAR ELEVATION

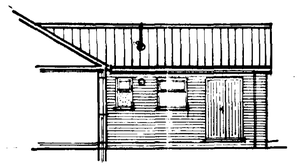

SIDE ELEVATION

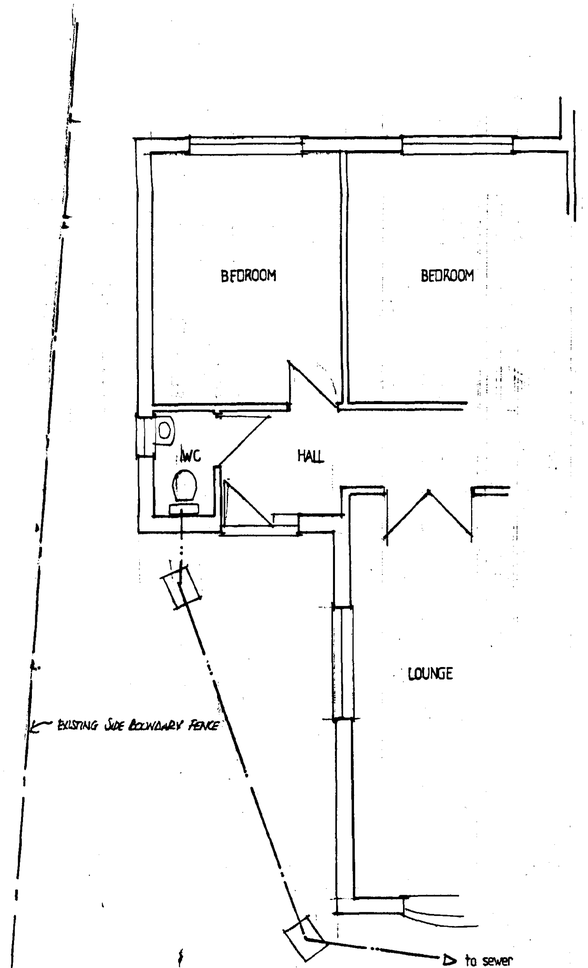

PLAN AS EXISTING

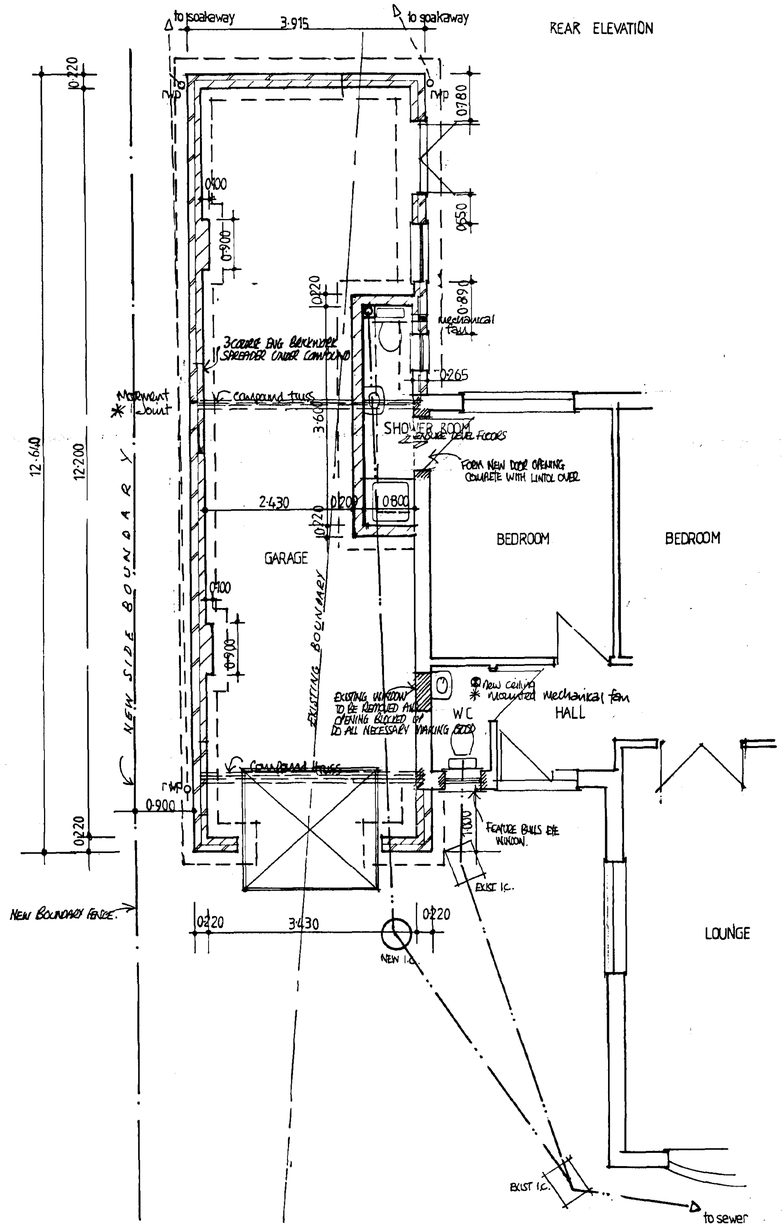

PLAN AS PROPOSED

DETERMINED PLAN

SHDC Planning & Development
17 FEB 2003
0160/03

project: PROPOSED NEW GARAGE AND WORKS TO SIDE OF BUNGALOW.
site: 6. LITTLE LONDON, LONG SUTTON, LINCS.
clients: Mr & Mrs C. BIRD.

scale: 1/50. 1/100.

date: Jan/03.

revisions