




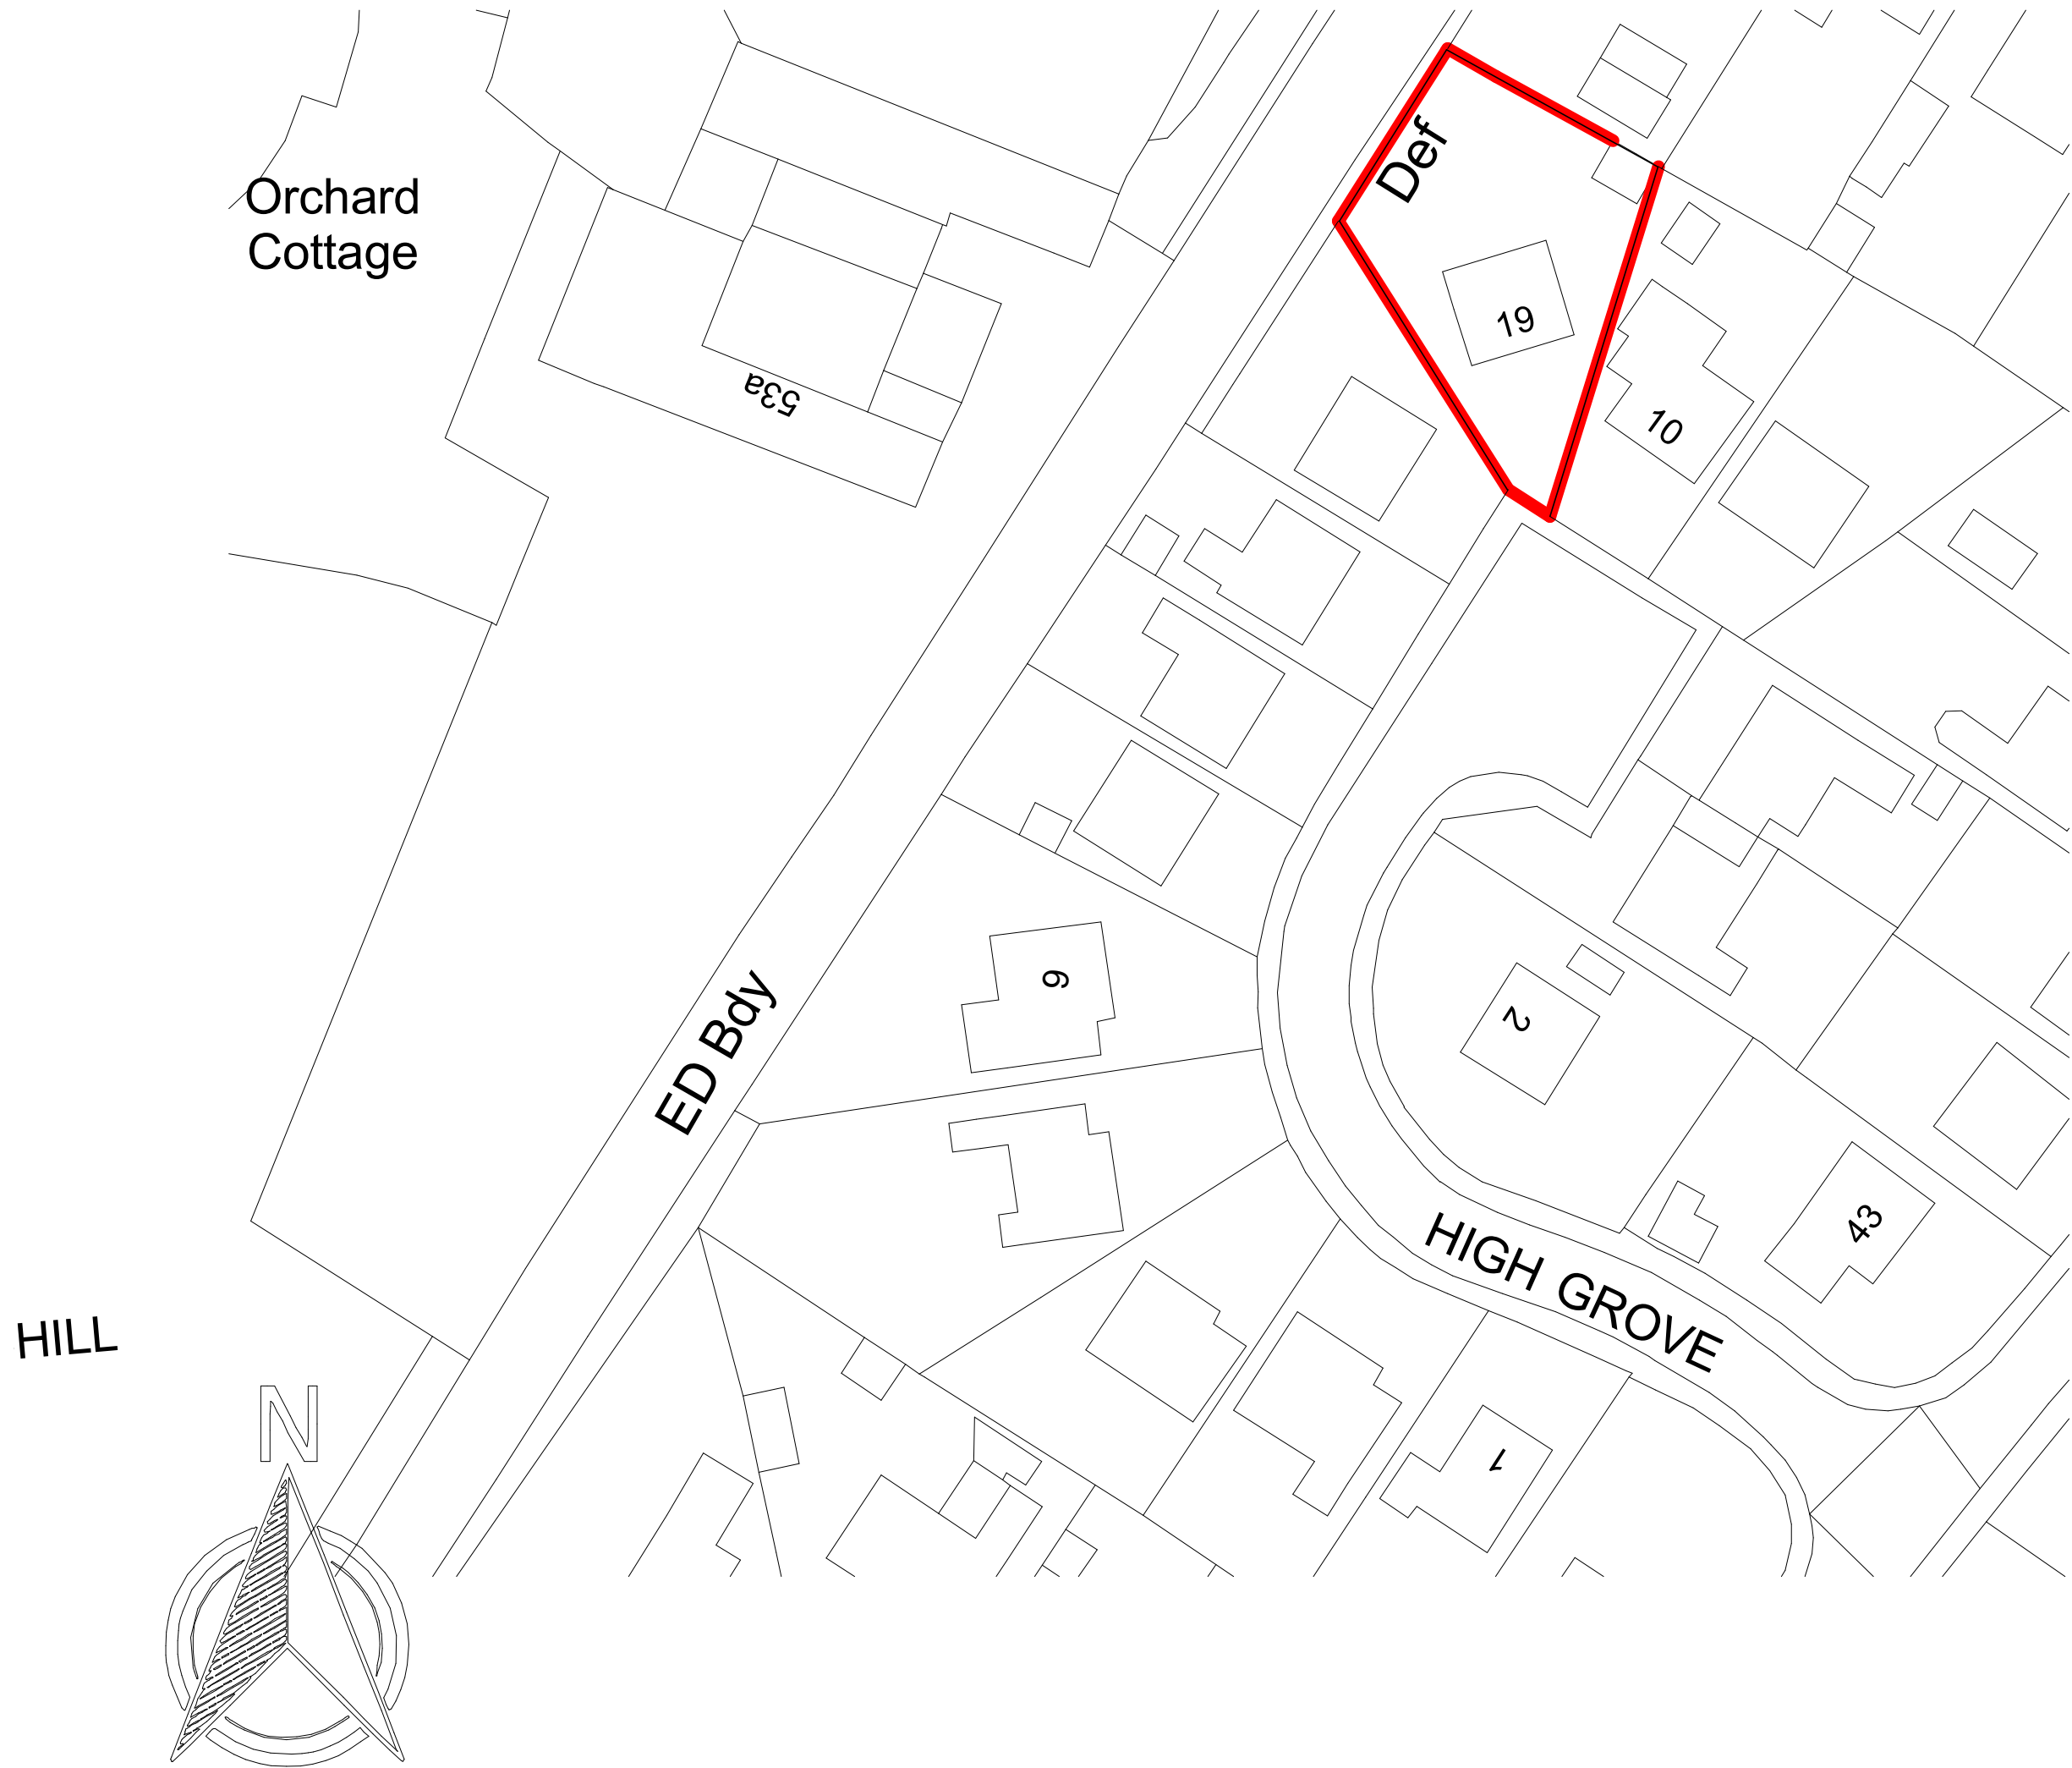


Produced on 22 August 2025 from the Ordnance Survey National Geographic Database and incorporating surveyed revision available at this date.
This map shows the area bounded by 542595 323270,542795 323270,542795 323470,542595 323470,542595 323270
Crown copyright and database rights 2025 OS 100054135. Supplied by copla ltd trading as UKPlanningMaps.com a licensed Ordnance Survey partner (OS 100054135).
Data licence expires 22 August 2026. Unique plan reference: v4f//1301823/1745484

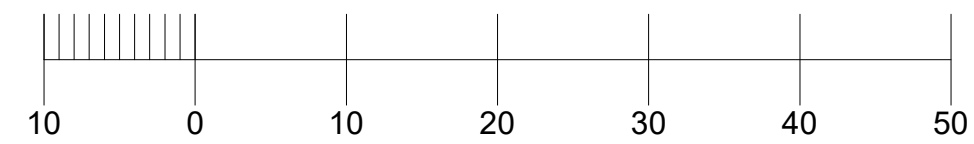



Existing Block Plan 1:500

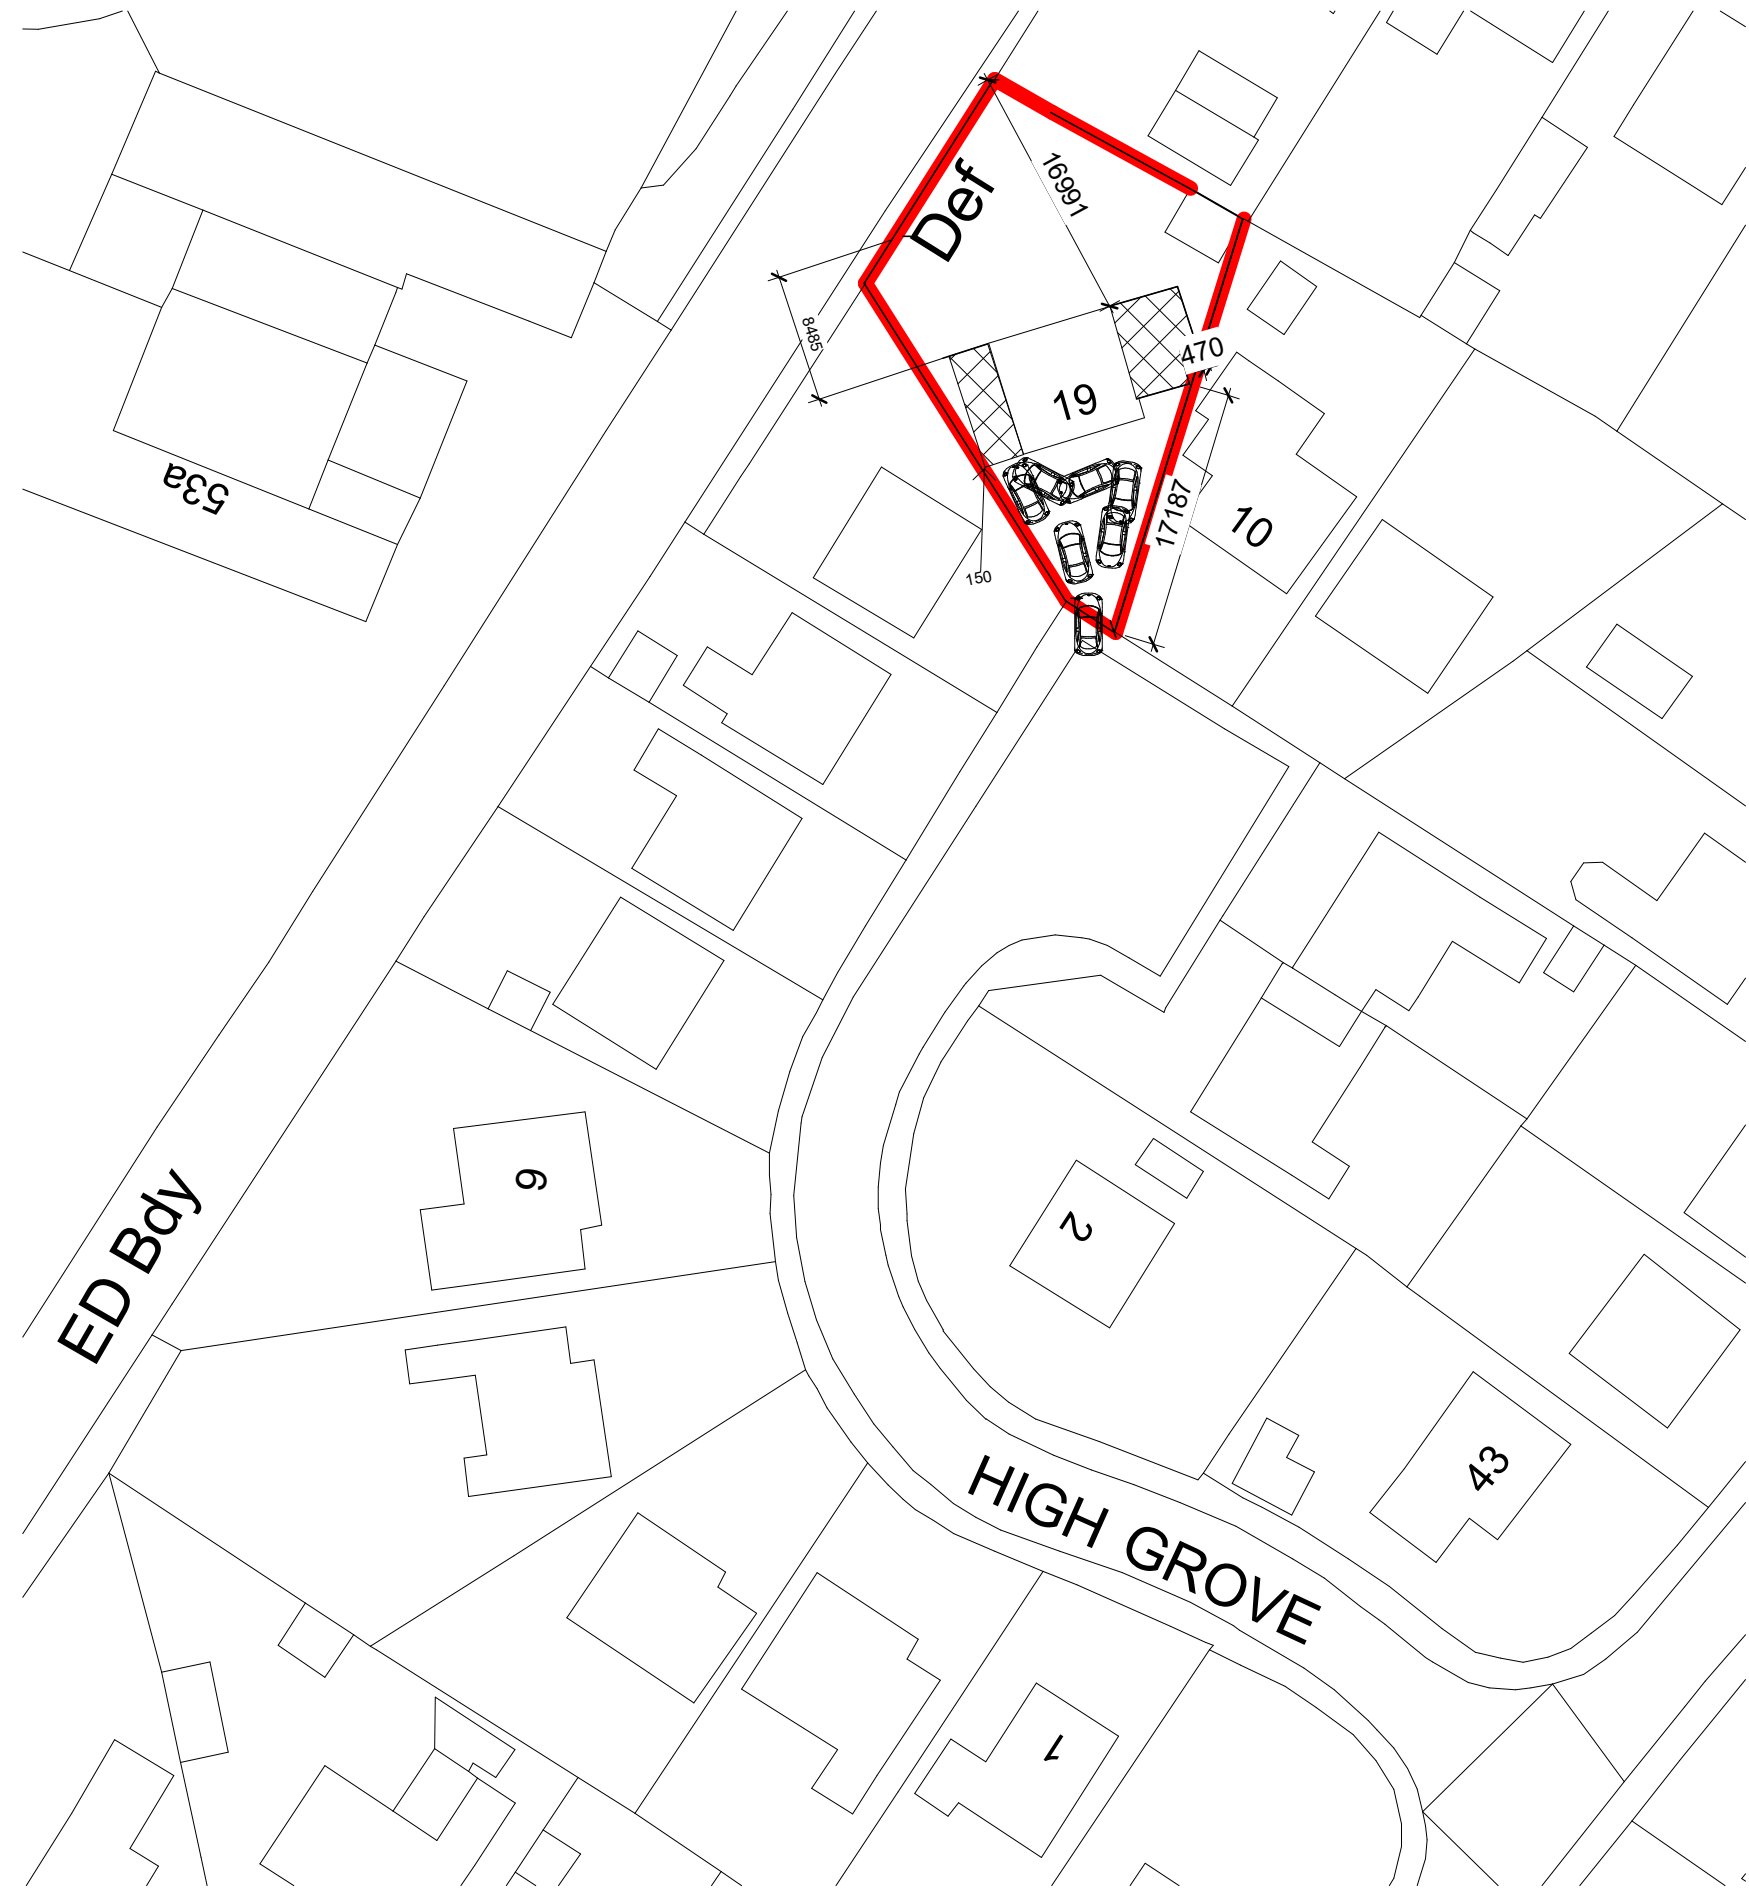

Proposed Block Plan 1:500

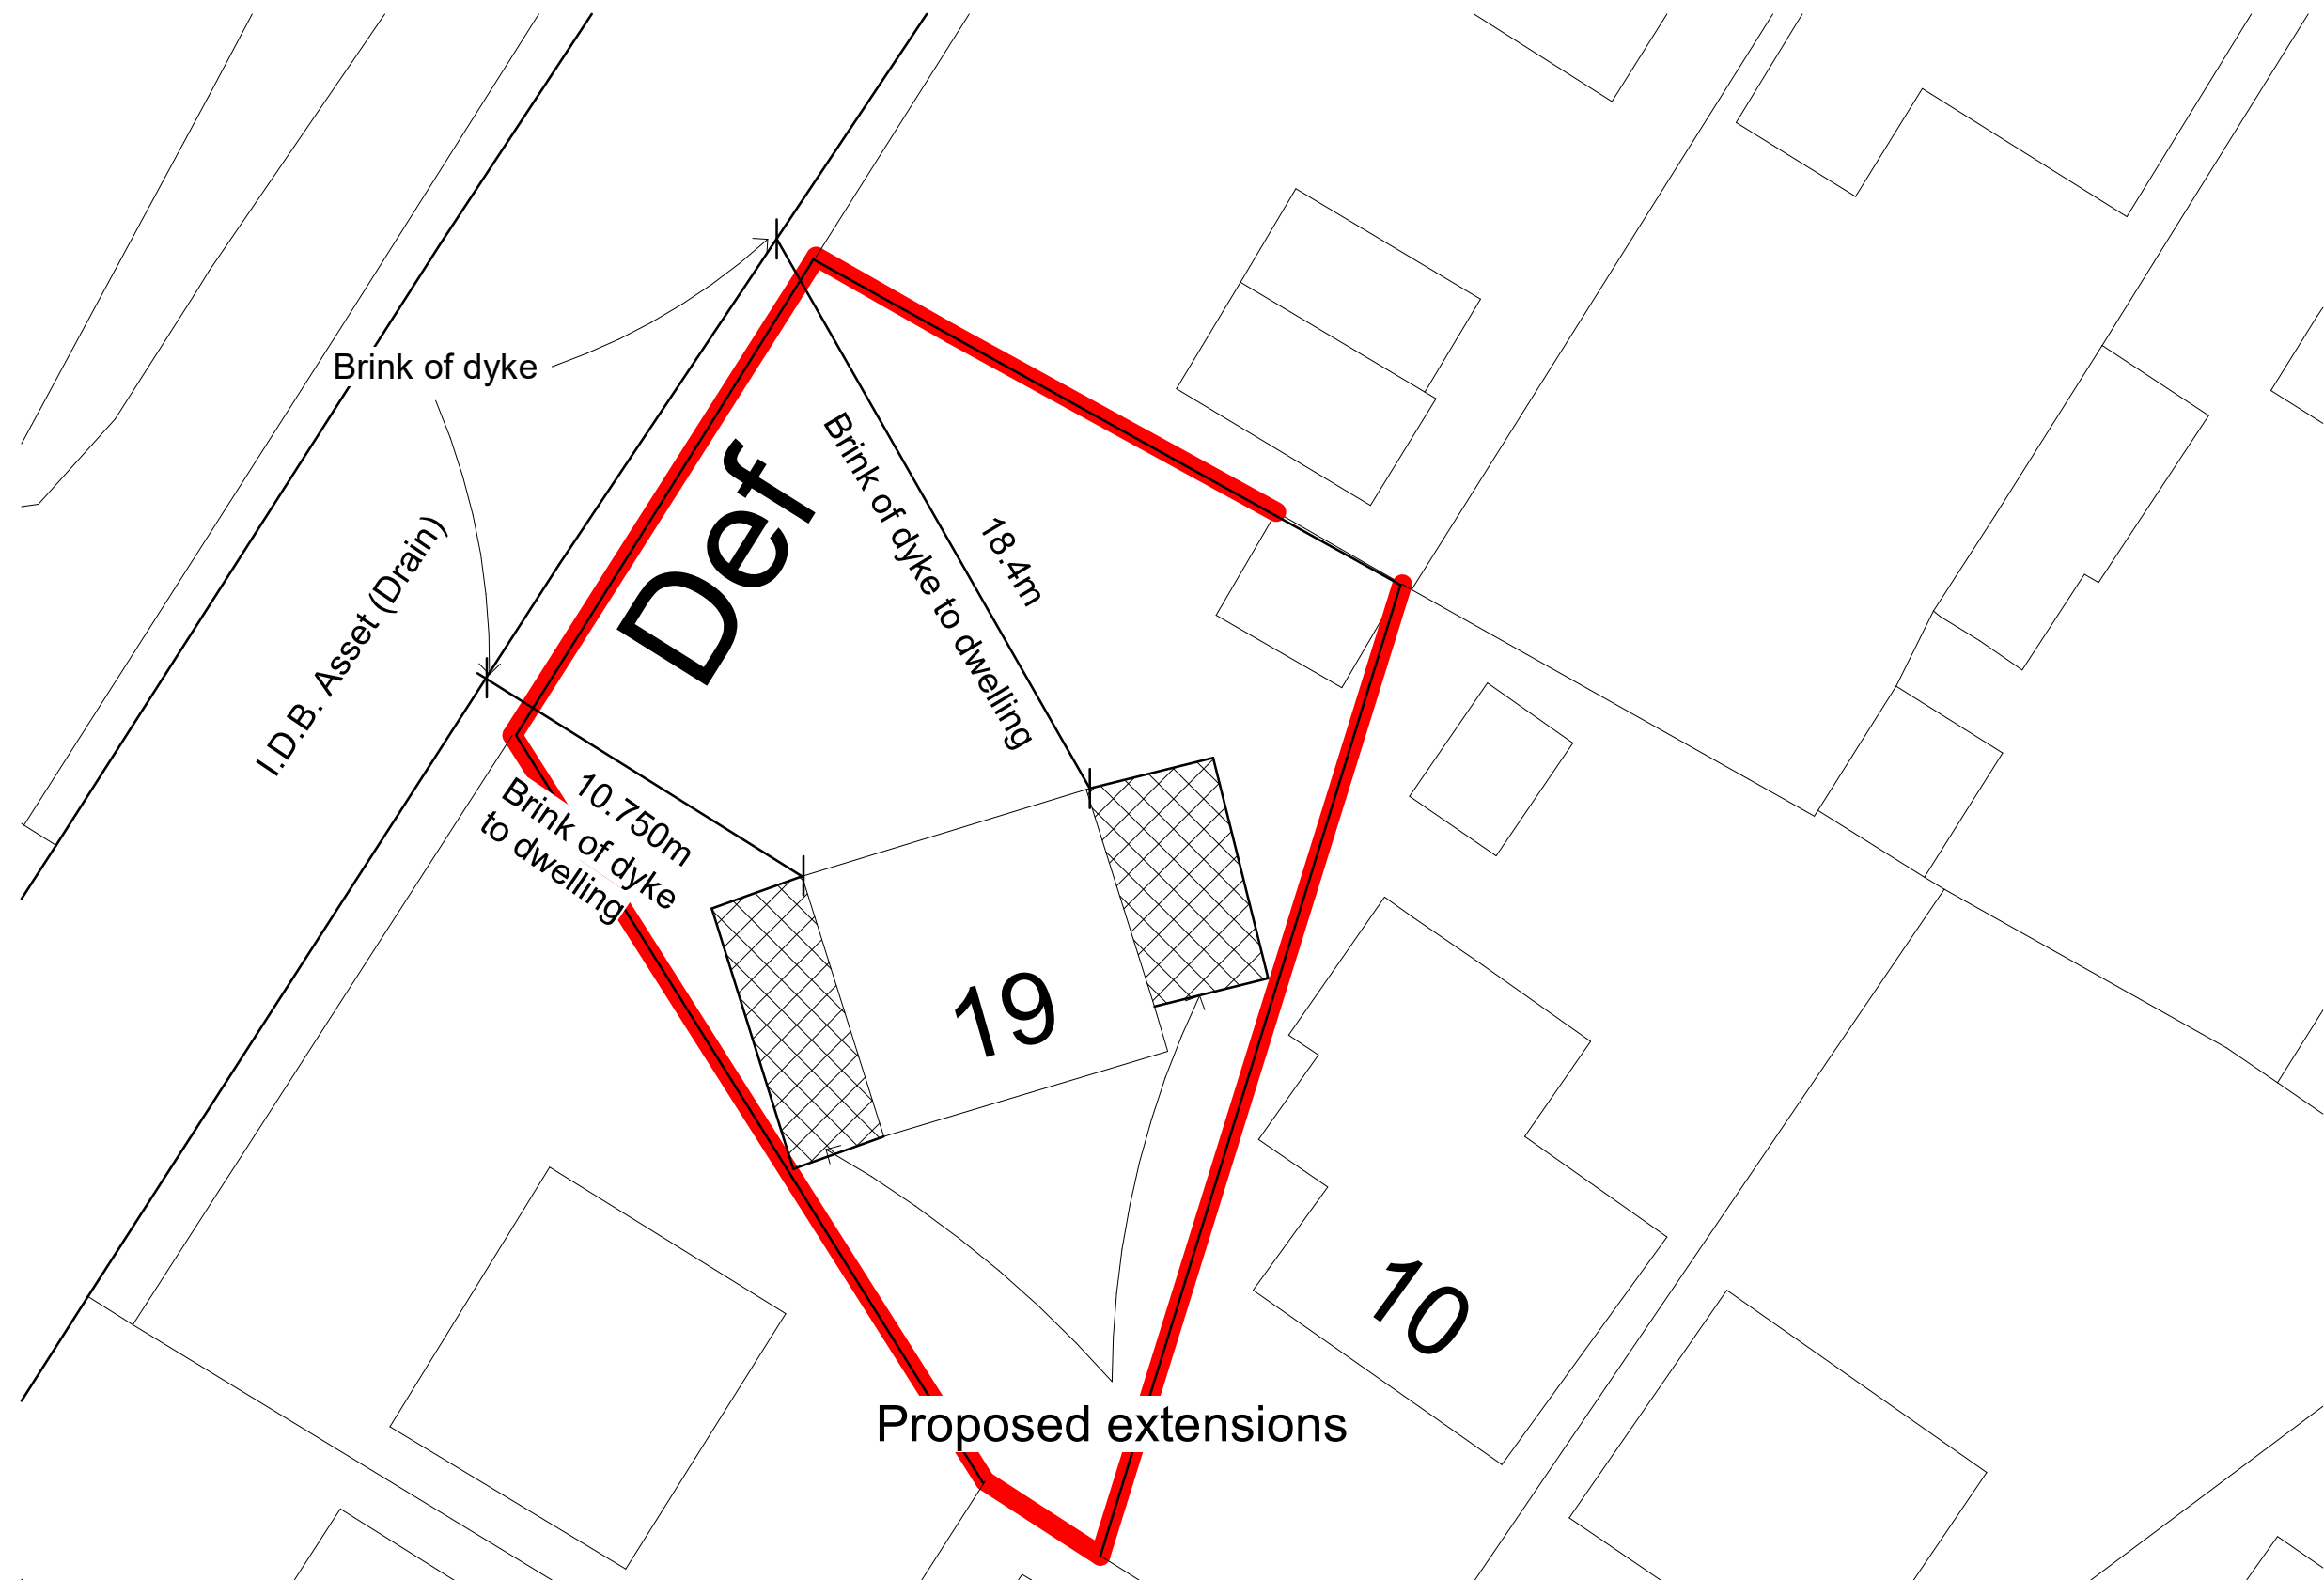


I.D.B. Asset-Distance from brink of dyke to dwelling.

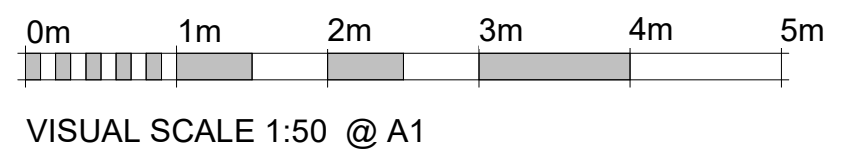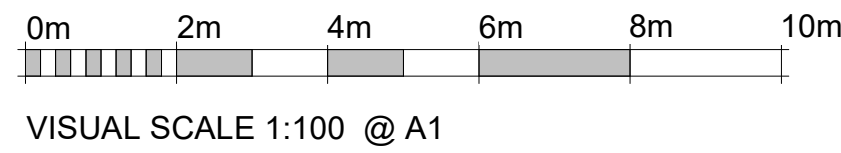

Rev	Description	Date
c	I.D.B. Asset-Distance from dyke to dwelling	Jan 26
b	I.D.B. Asset-Distance from dyke to dwelling	Nov 25
a	swept path p/officers comments	Oct 25



JW Architectural Design
0 7 9 4 4 5 4 6 2 2 2
info@jw-design.co.uk

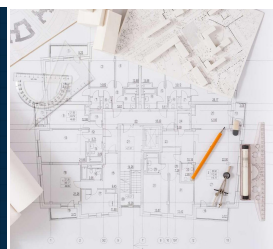

Architectural Design
and Consultation

PROJECT
Proposed Two Storey Side Extension,
Proposed Single Storey Extension &
Internal Alterations

TITLE
Existing Block Plan
Proposed Block Plan

CLIENT
Mr & Mrs. Richardson,
19 Highgrove,
Long Sutton,
Lincolnshire.
PE12 9ER.

DRAWN BY
JW

DATE
08/22/25

SCALE (@ A1)
As Shown

PROJECT NUMBER
1210

DRAWING NUMBER
JW-1210-25-03c

REV