

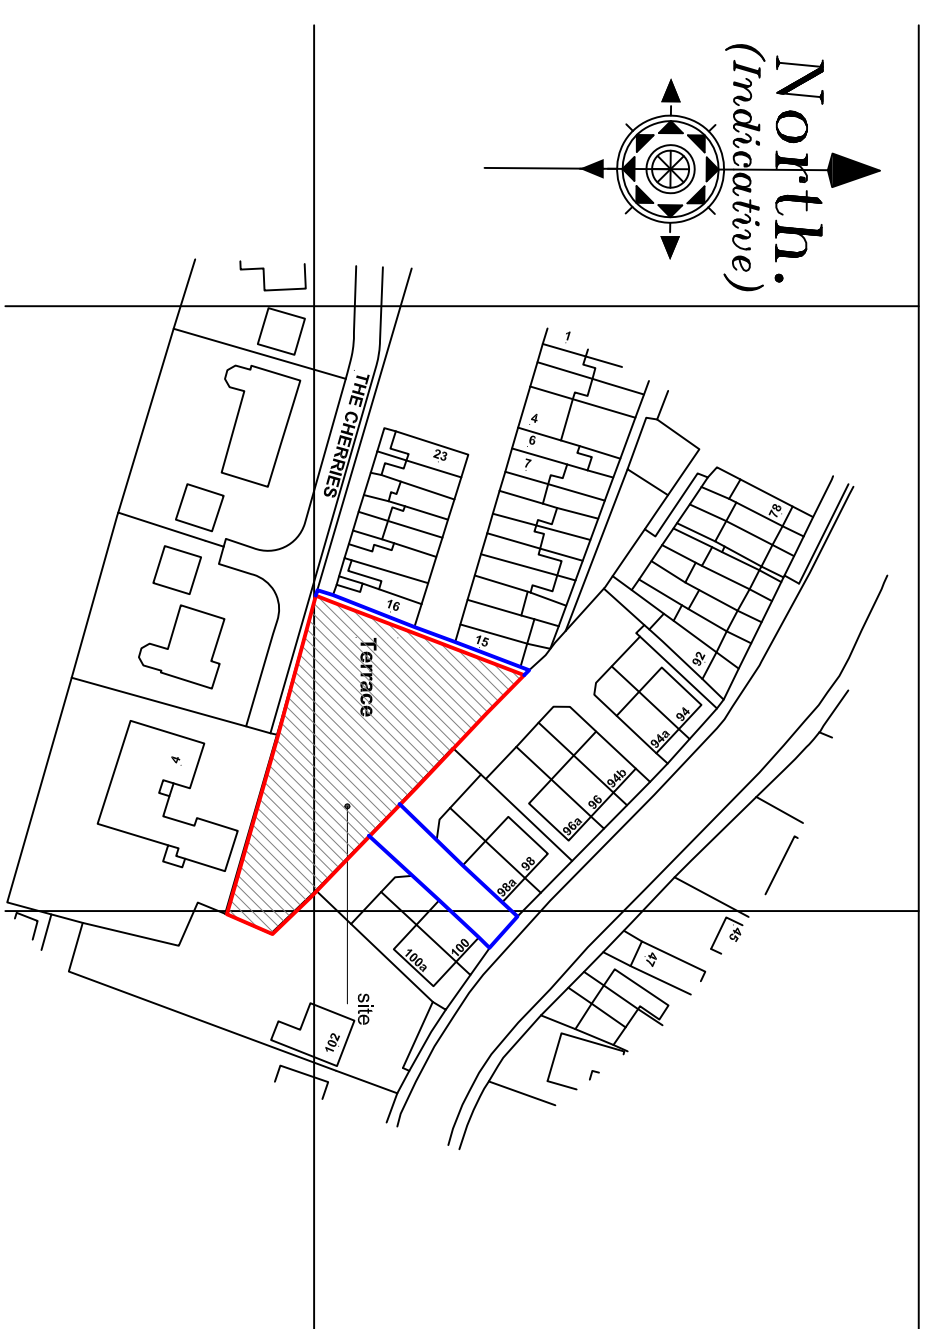


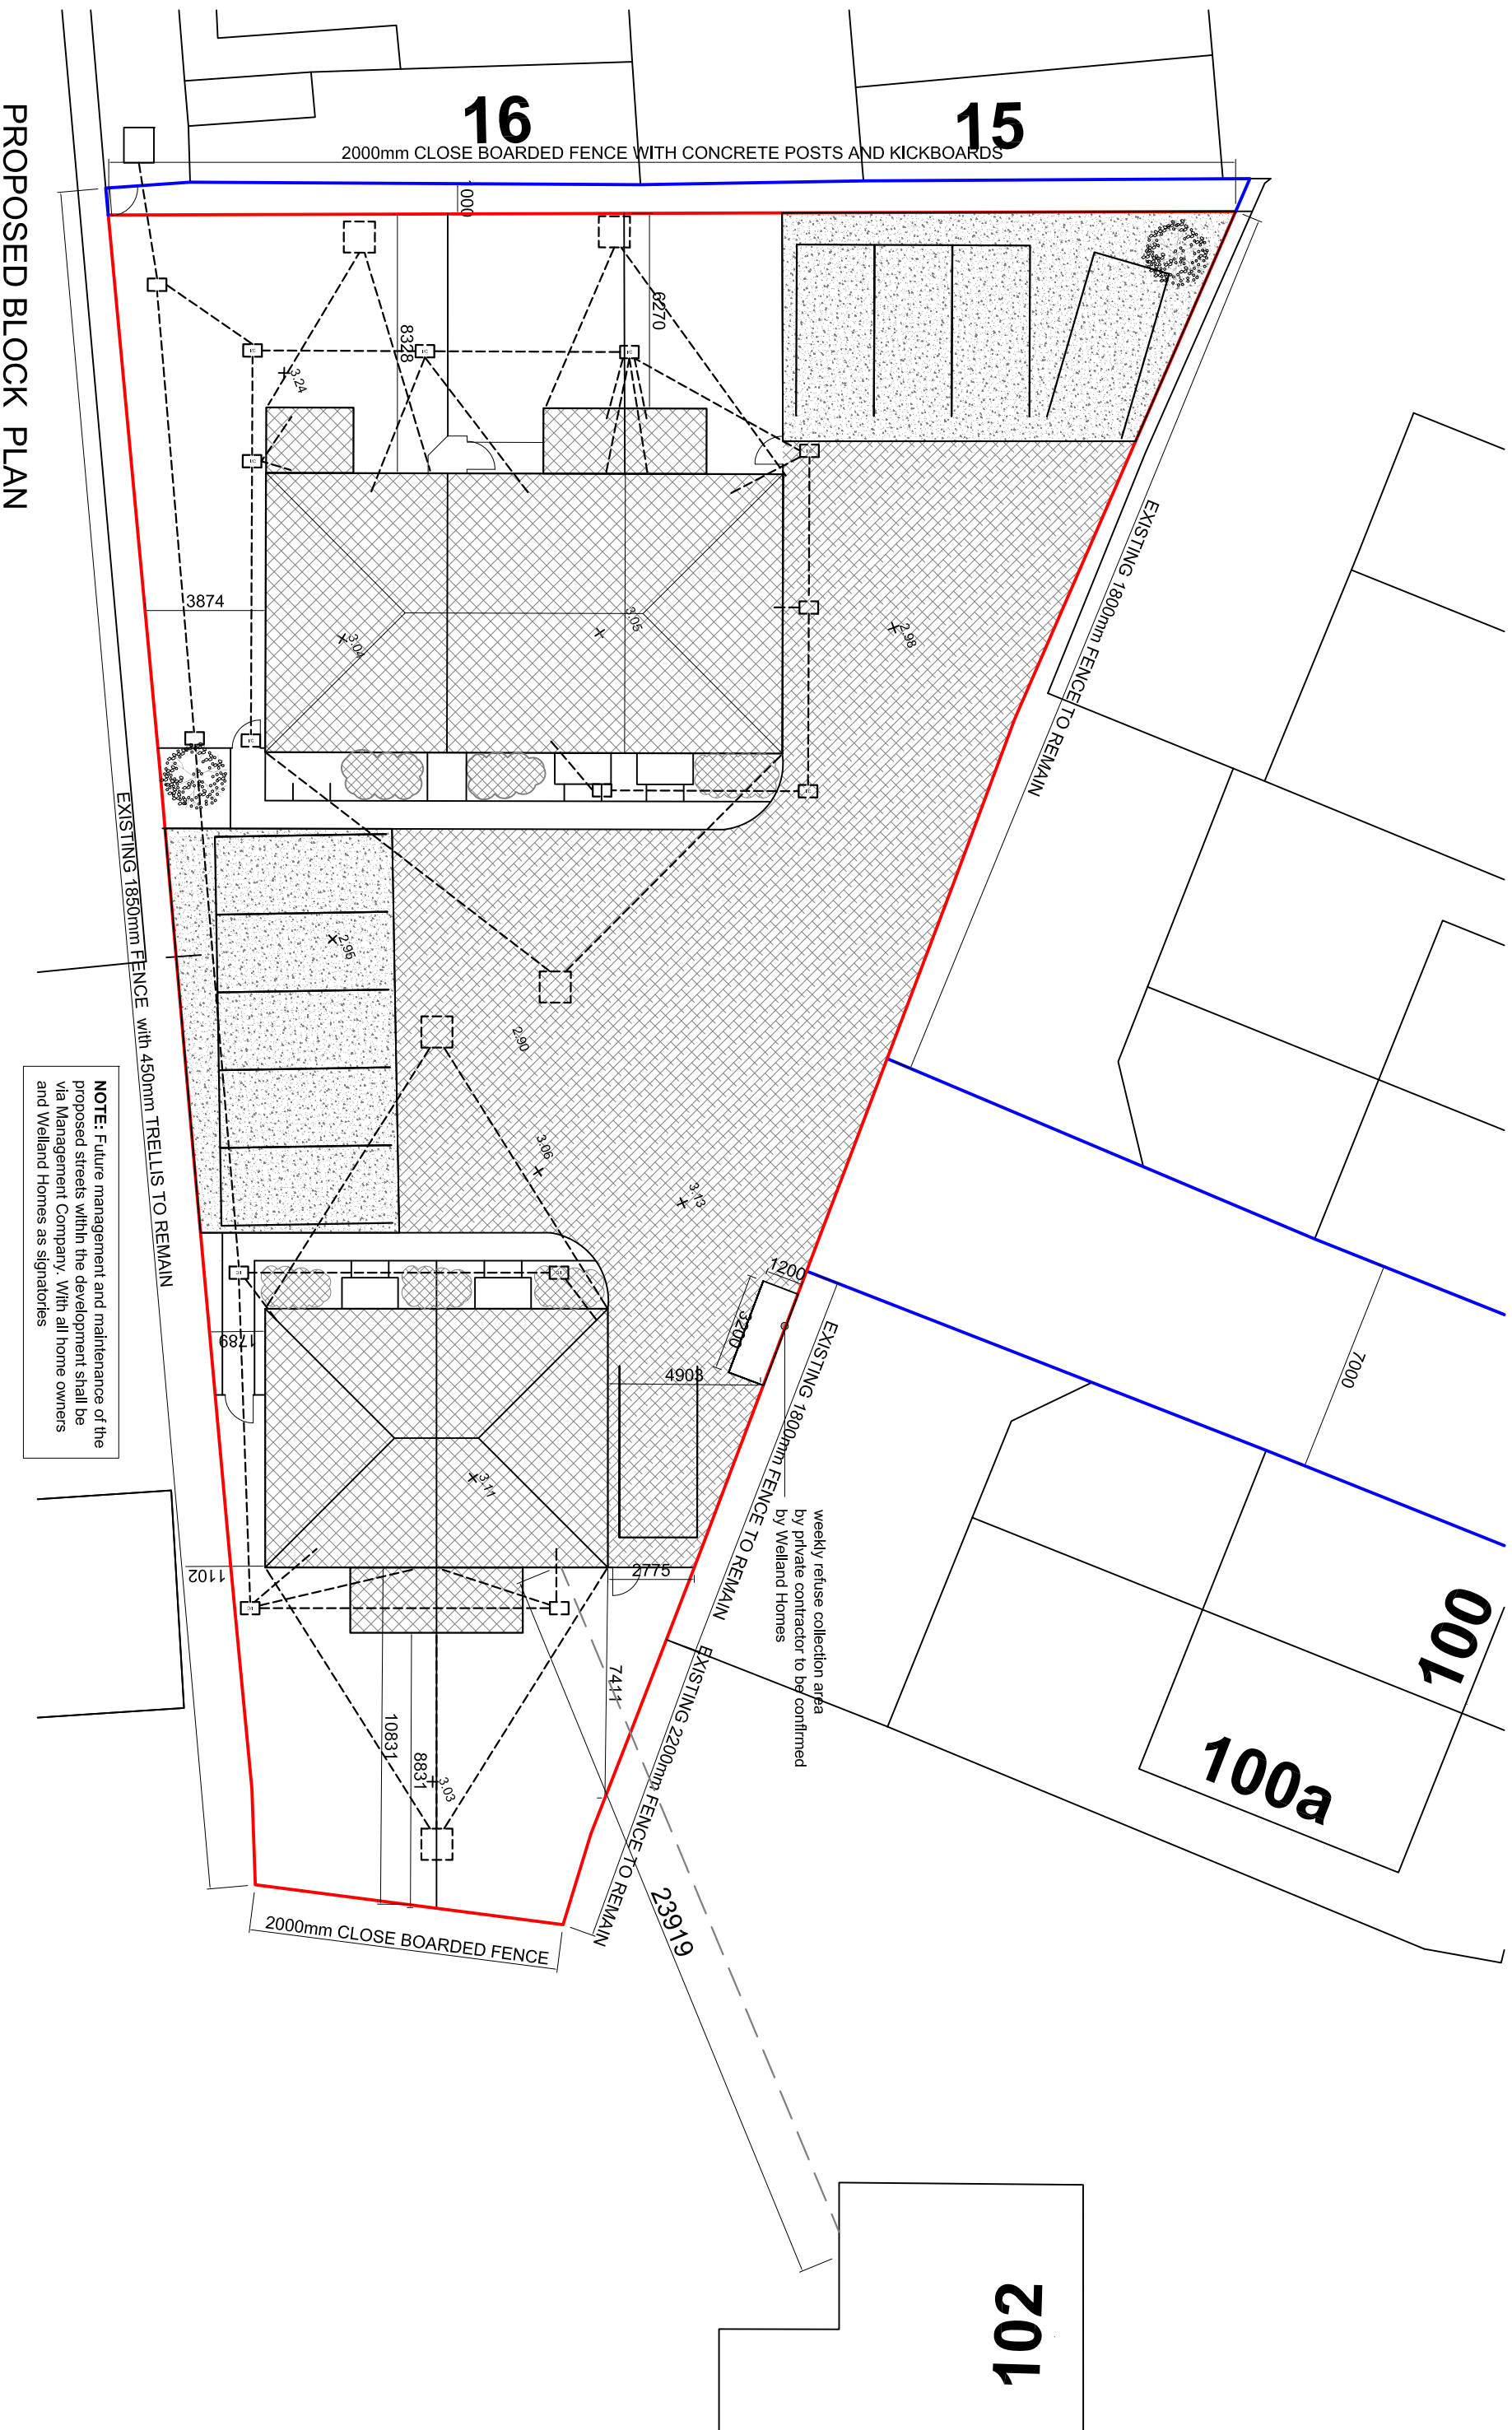

Revision	Date	Drawn	Description
Client	D & R PROPERTY SERVICES		
Project	Residential Development rear of 100 London Road, Long Sutton		
Drawing	Planning Condition Compliance (Conditions 3,4, 7)		
Scale	1:200, 1:1250 @ A1	Drawn AMM	Checked TAC Date 19/02/2018
Drawing No. 16/453/PA/007			

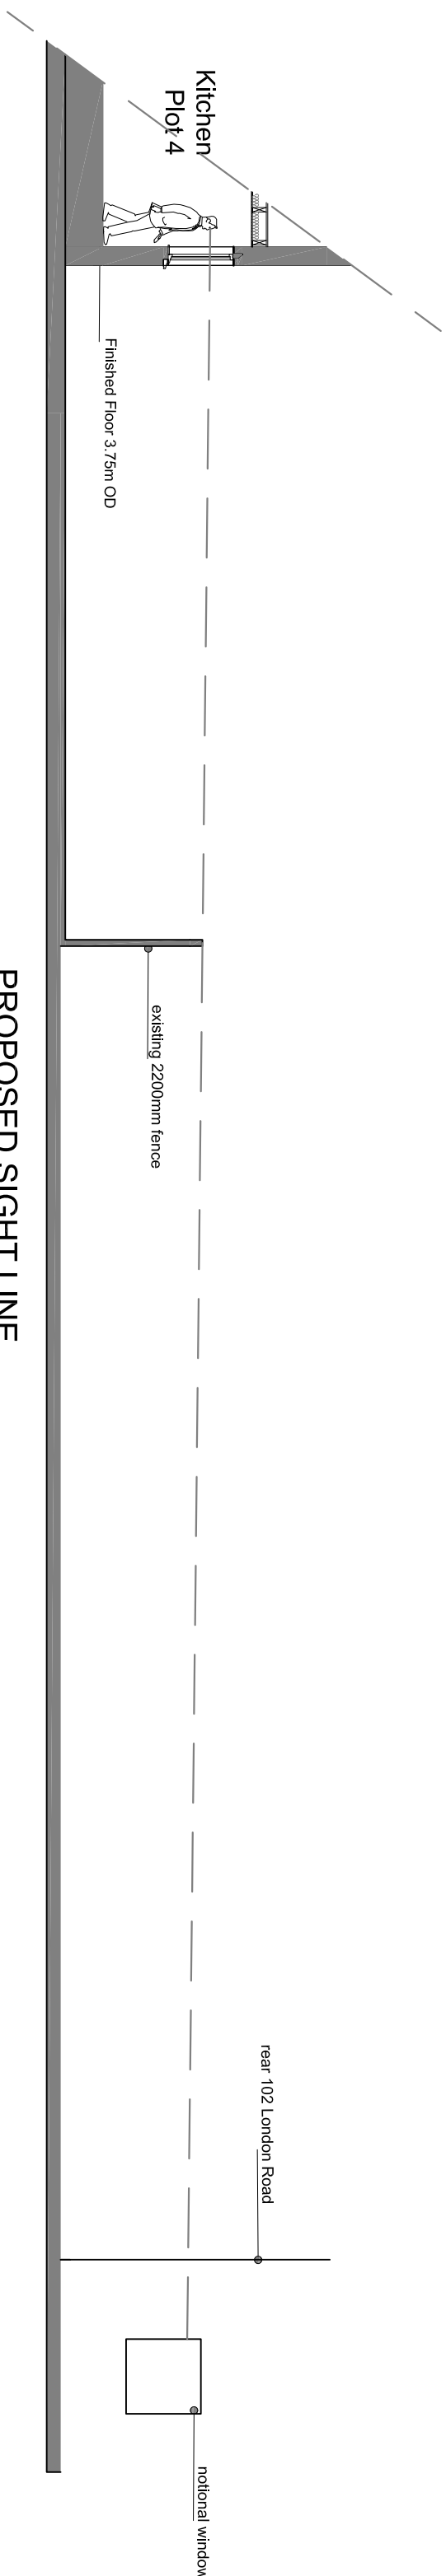

TAC ARCHITECTS

Trevor A Clay RIBA Ltd, 14 Old Fendike Road, Weston Hills, Spalding, Lincs. PE126DD
07778 597975
trevor@tacarchitects.co.uk

www.tacarchitects.co.uk