

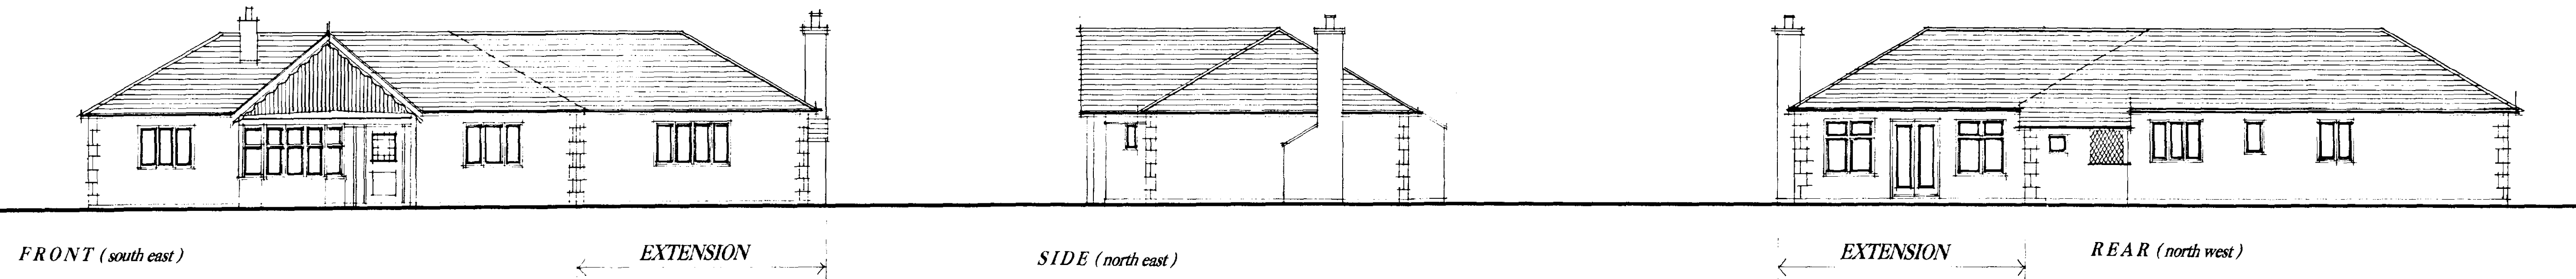


EXTERNAL MATERIALS TO MATCH EXISTING

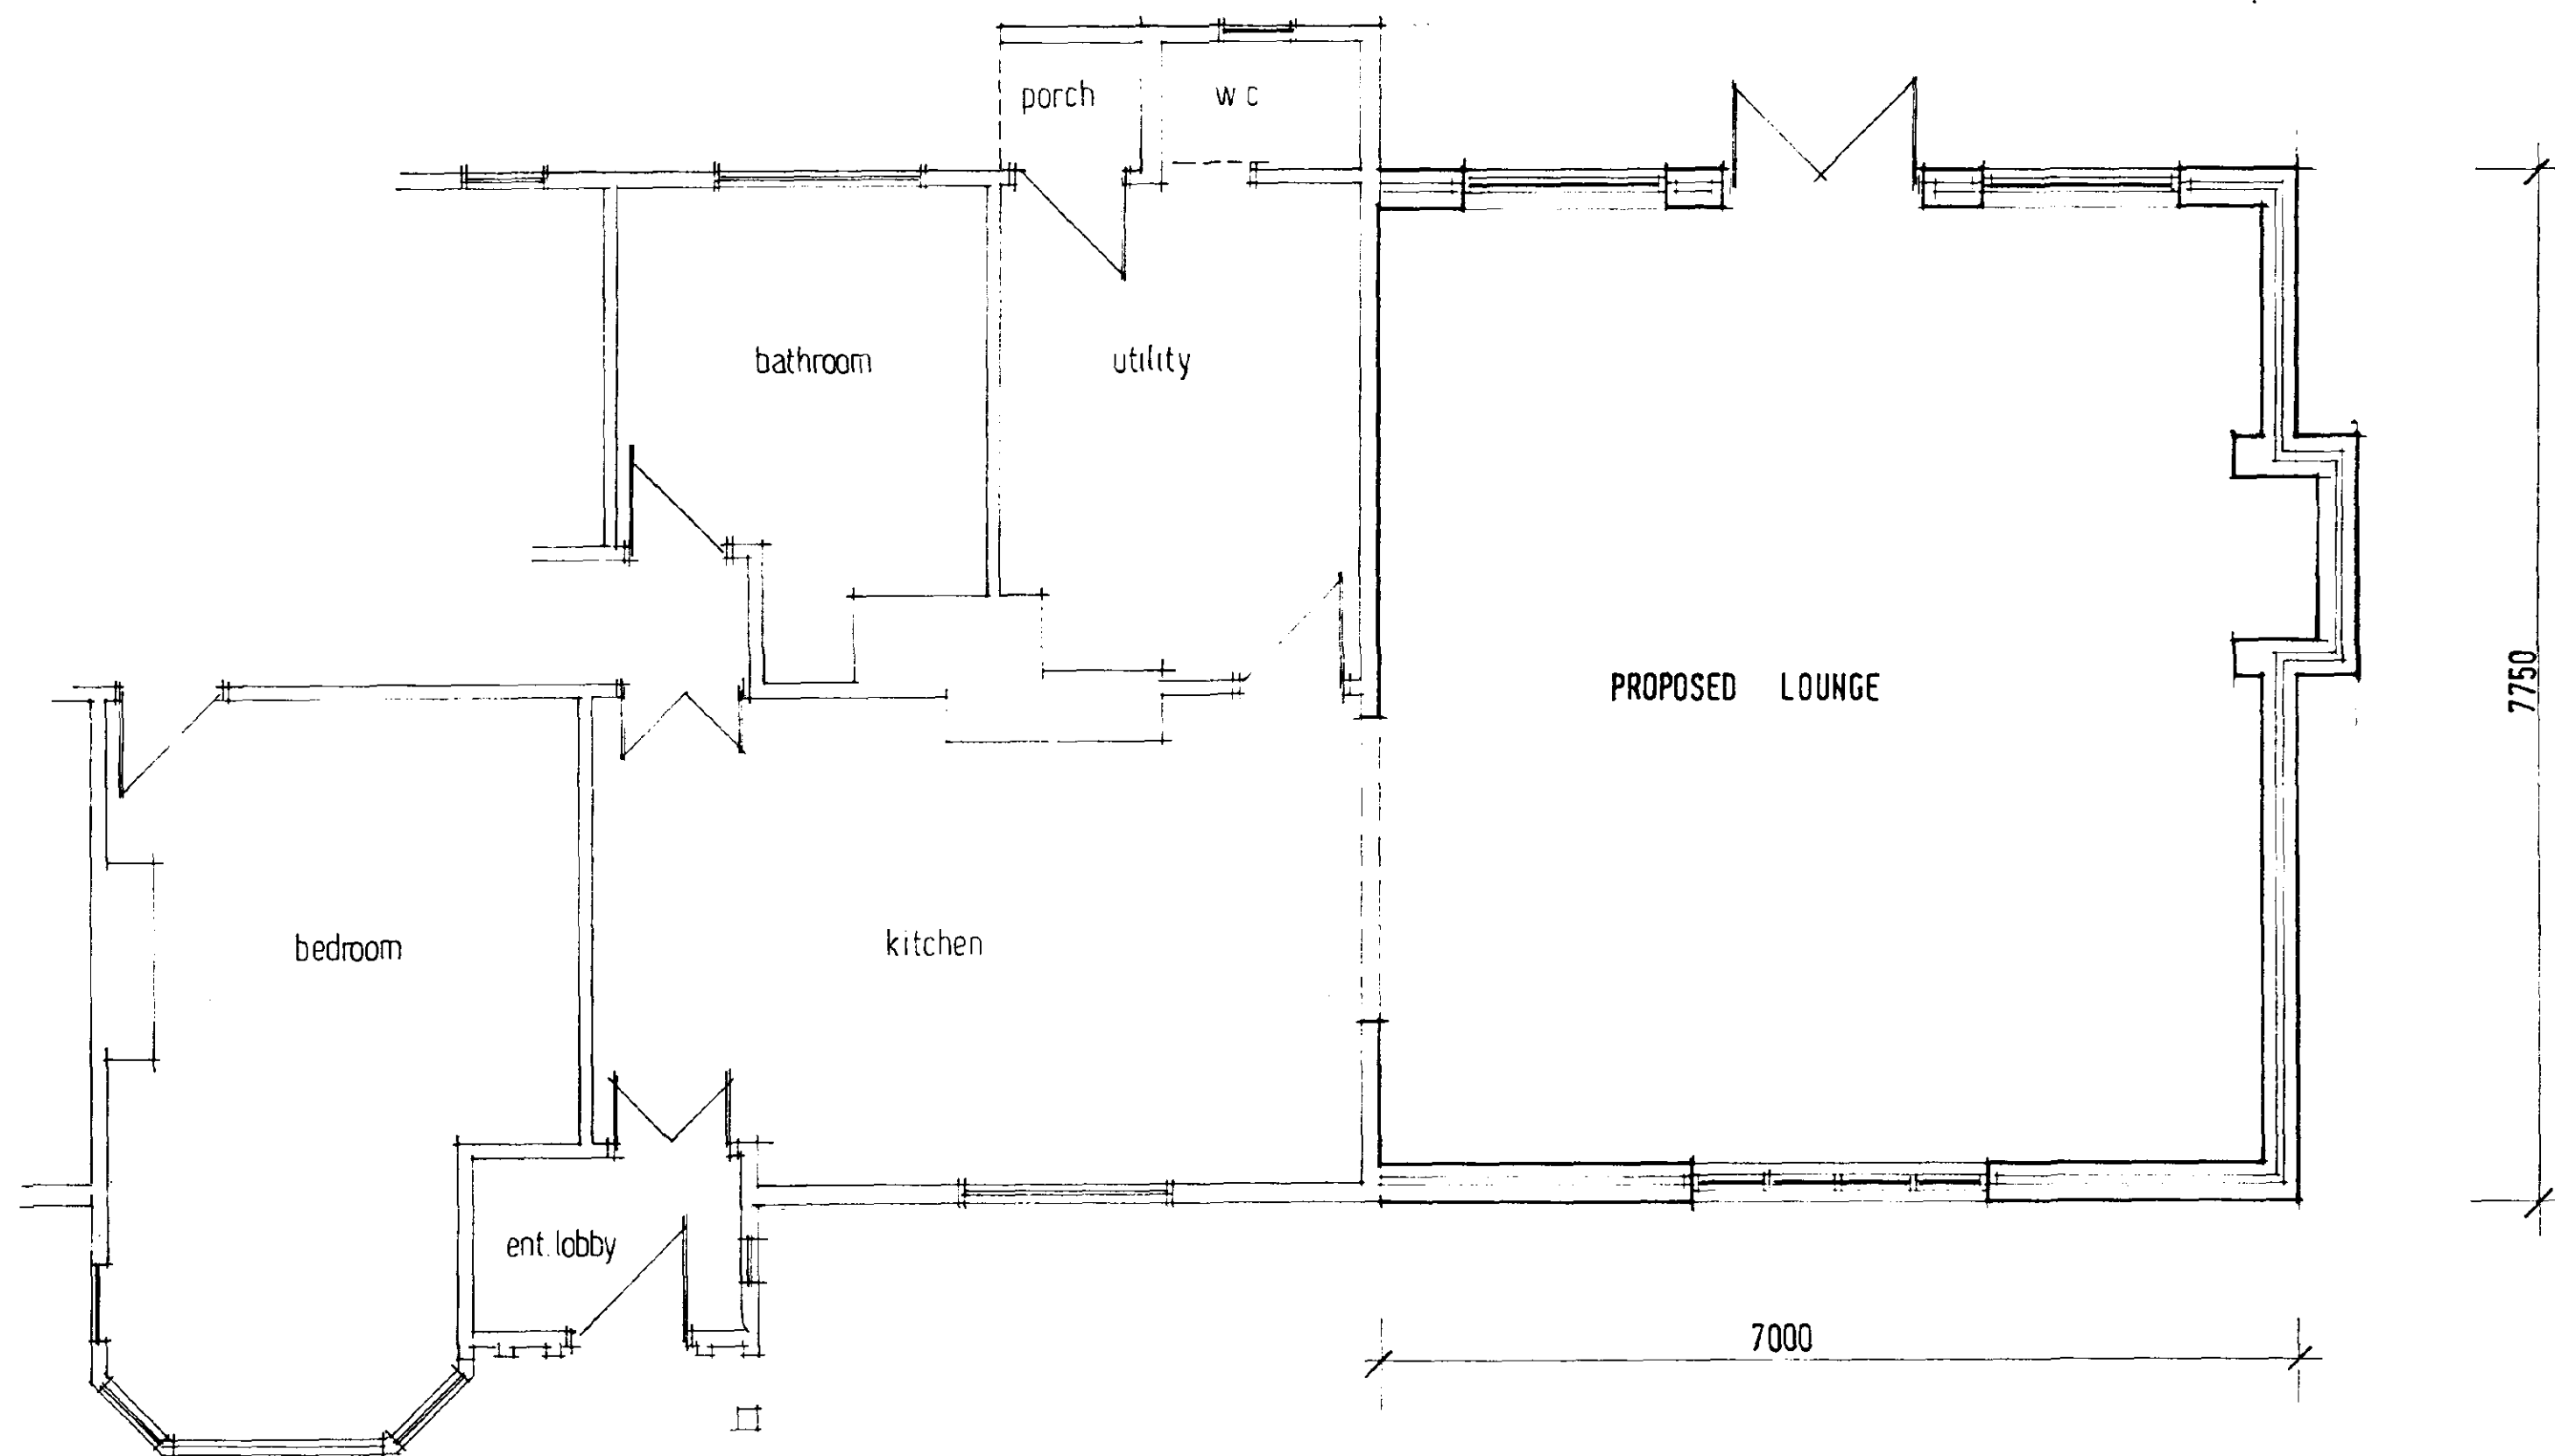

PROPOSED ELEVATIONS 1:100 scale

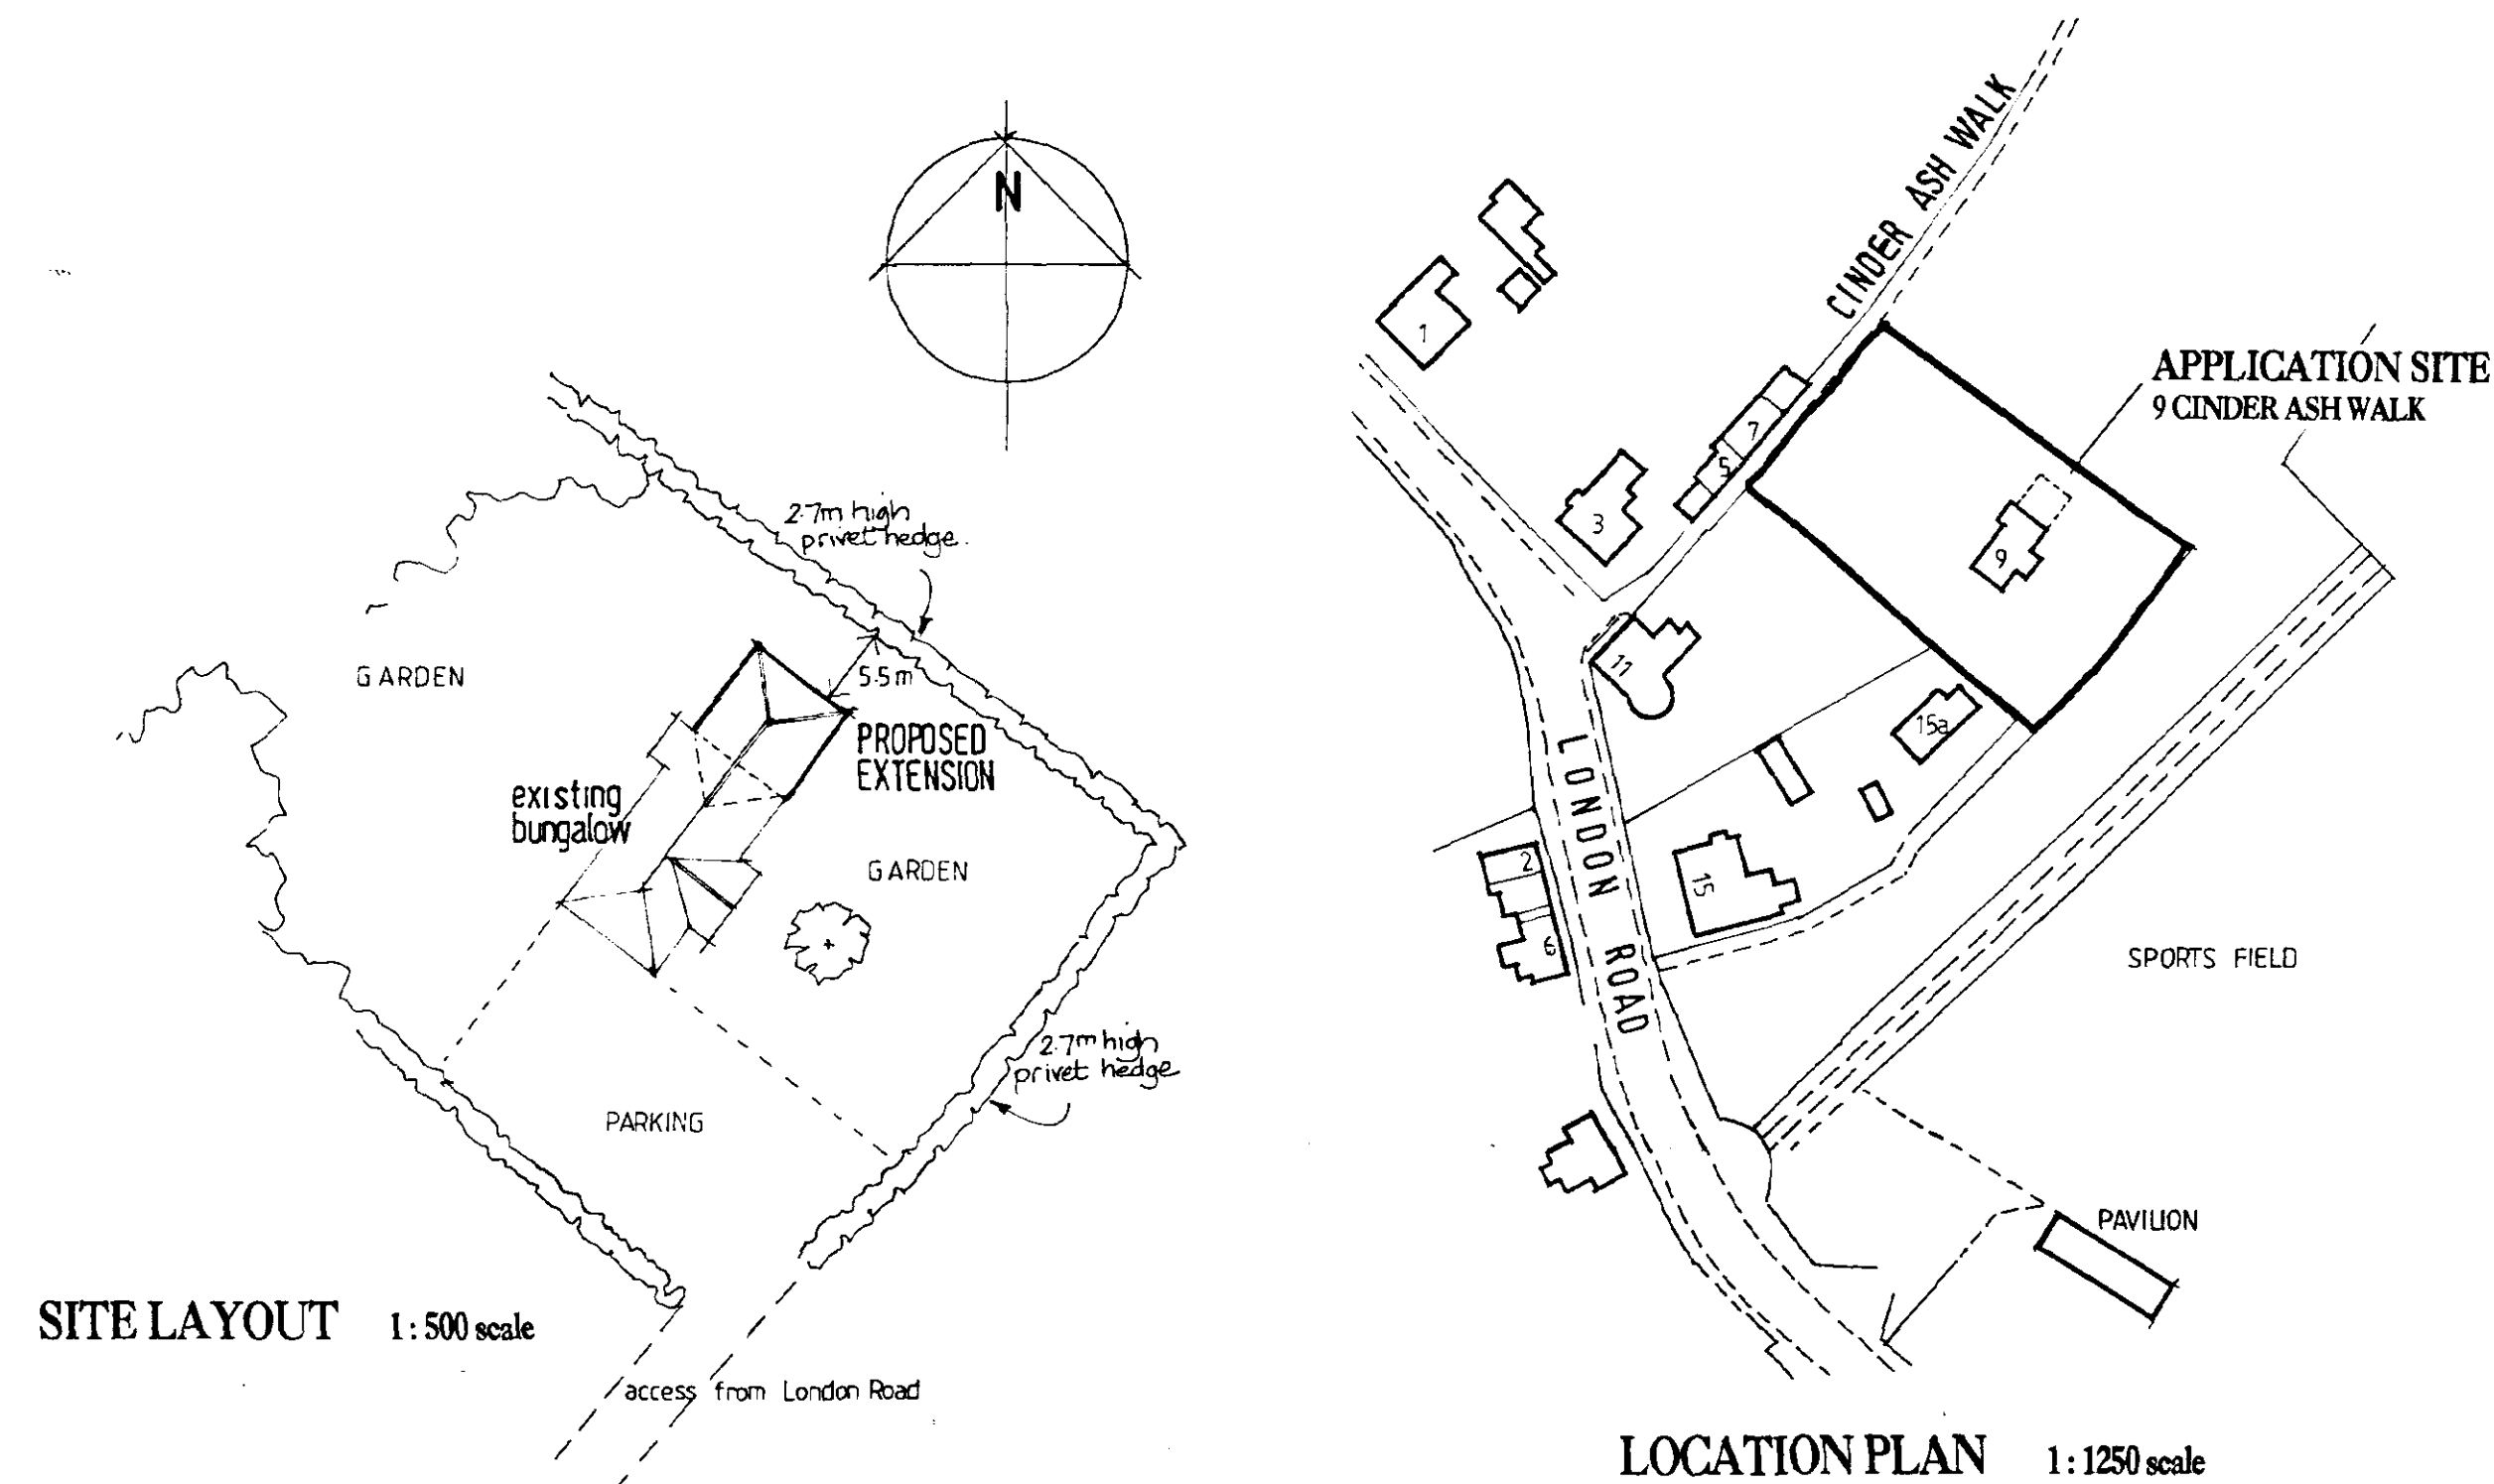

FLOOR LAYOUT 1:50 scale



PROPOSED EXTENSION
TO BUNGALOW

9 CINDER ASH WALK
LONG SUTTON

scales as indicated 02/03/002