
PLANNING DRAWING

Please note that this drawing is not prepared for construction purposes, no scaling should take place and this should NOT be relied upon for any construction purposes.

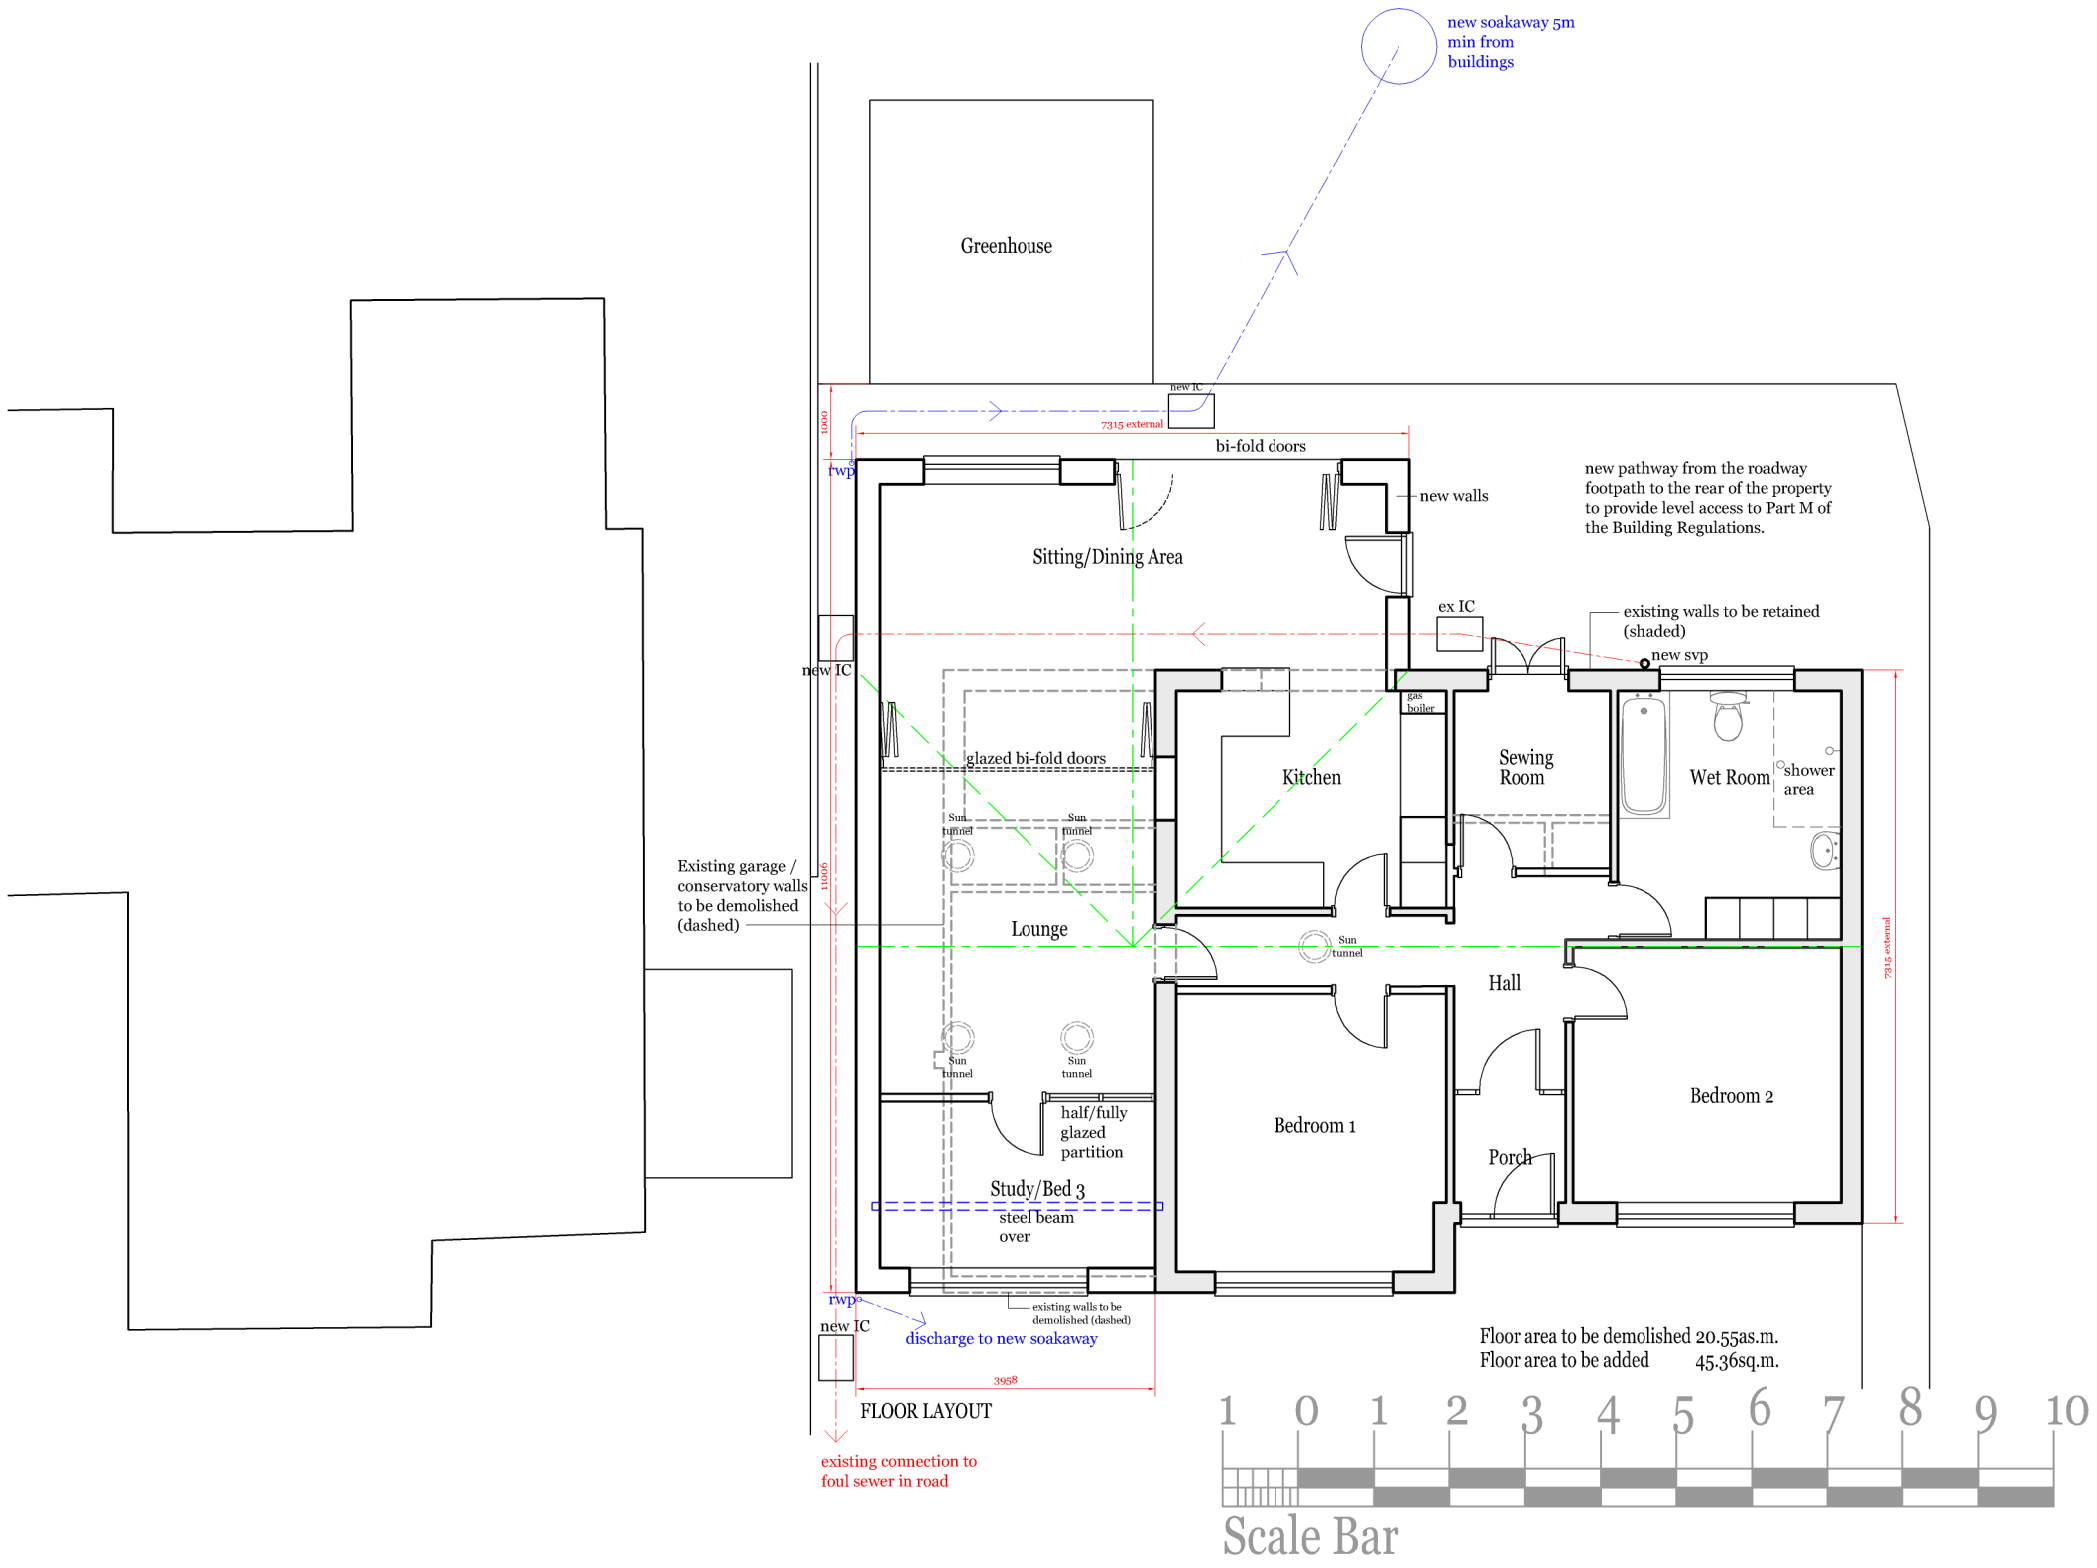

Fenland
Architectural Design

3 Farrow Road, Whapload Drove,
Spalding Lincs PE12 0TS
Tel: 01406 331265
Mobile: 07809 125531
Email: fenlandad@mail.com

CLIENT:
Mr & Mrs T. Smith.

PROJECT:
Proposed demolition of garage & conservatory and replacement with rear/side extension, 14 Windsor Gardens, Long Sutton PE12 9DY

DRAWING:
Proposed Floor Layout.

DRAWING NUMBER: **REV:**
F1117 ~ 05

Date: **Scale:**
Feb 2020 **1:100@A3**

copyright of Fenland Architectural Design 2019