
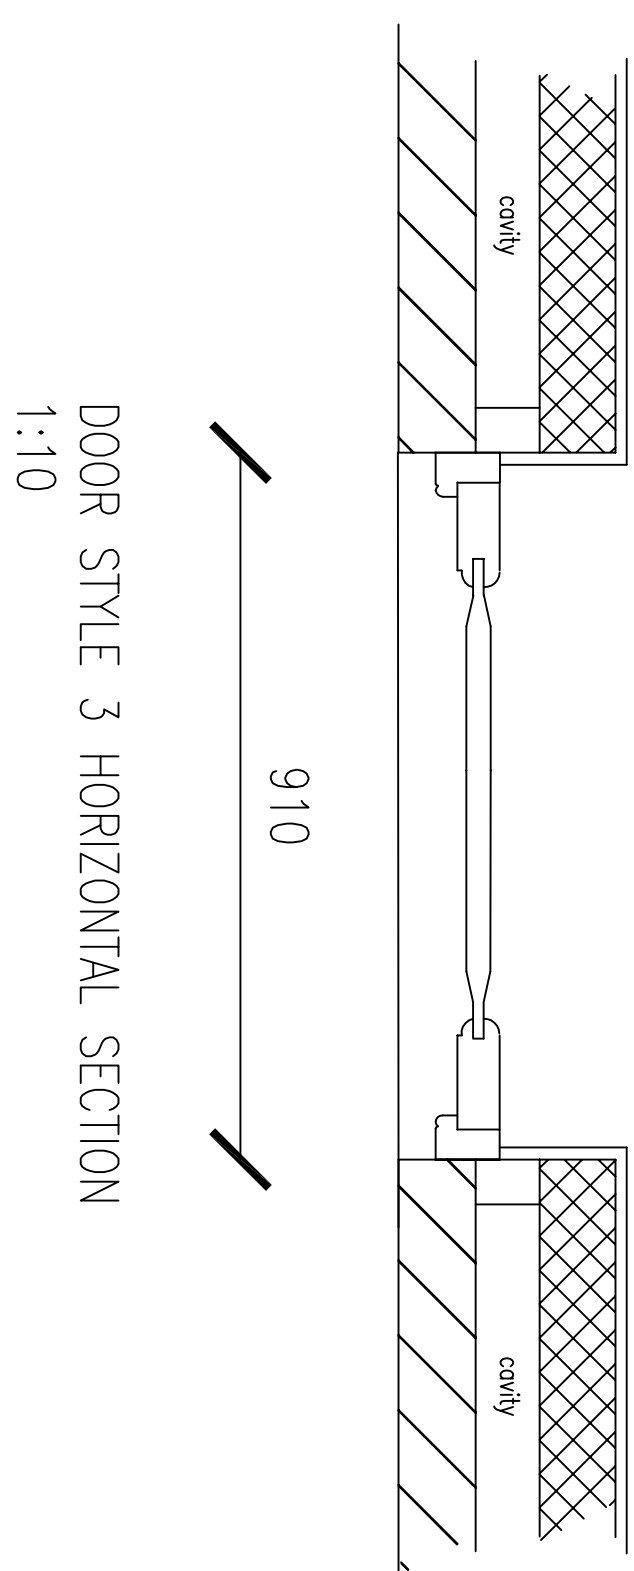
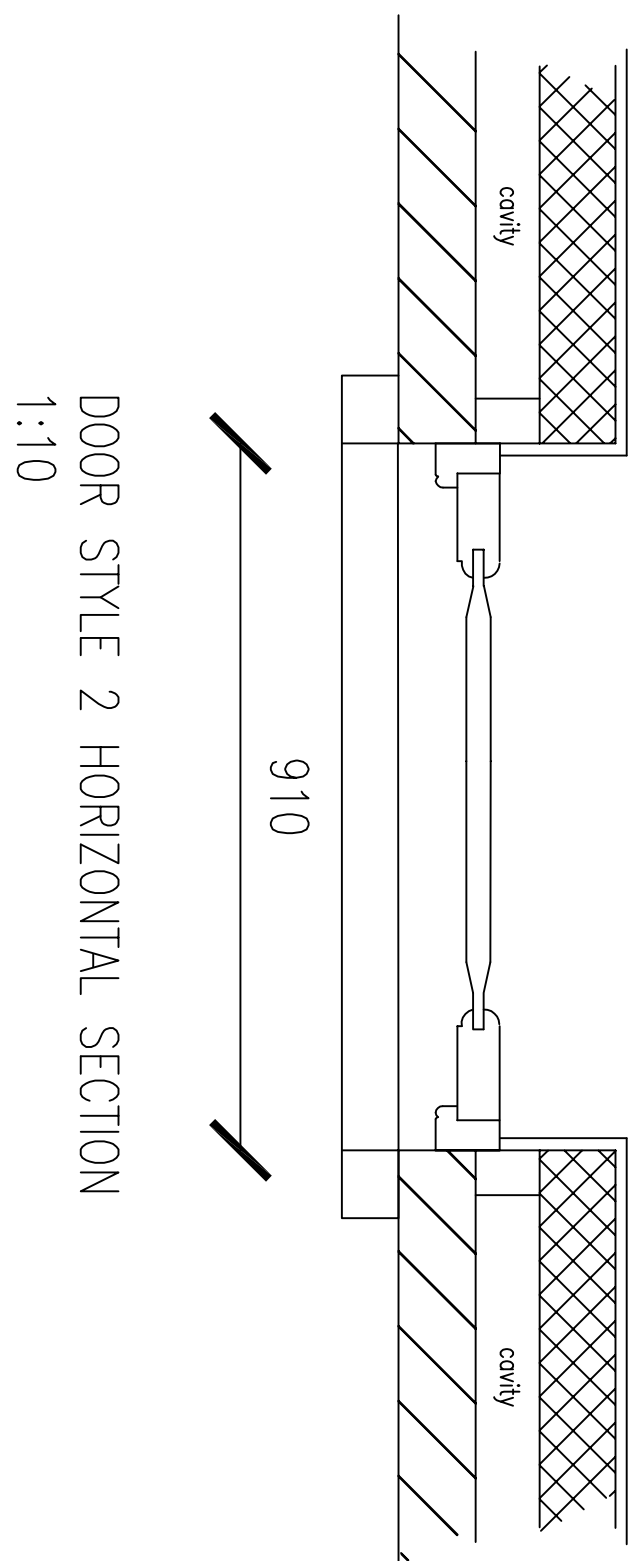
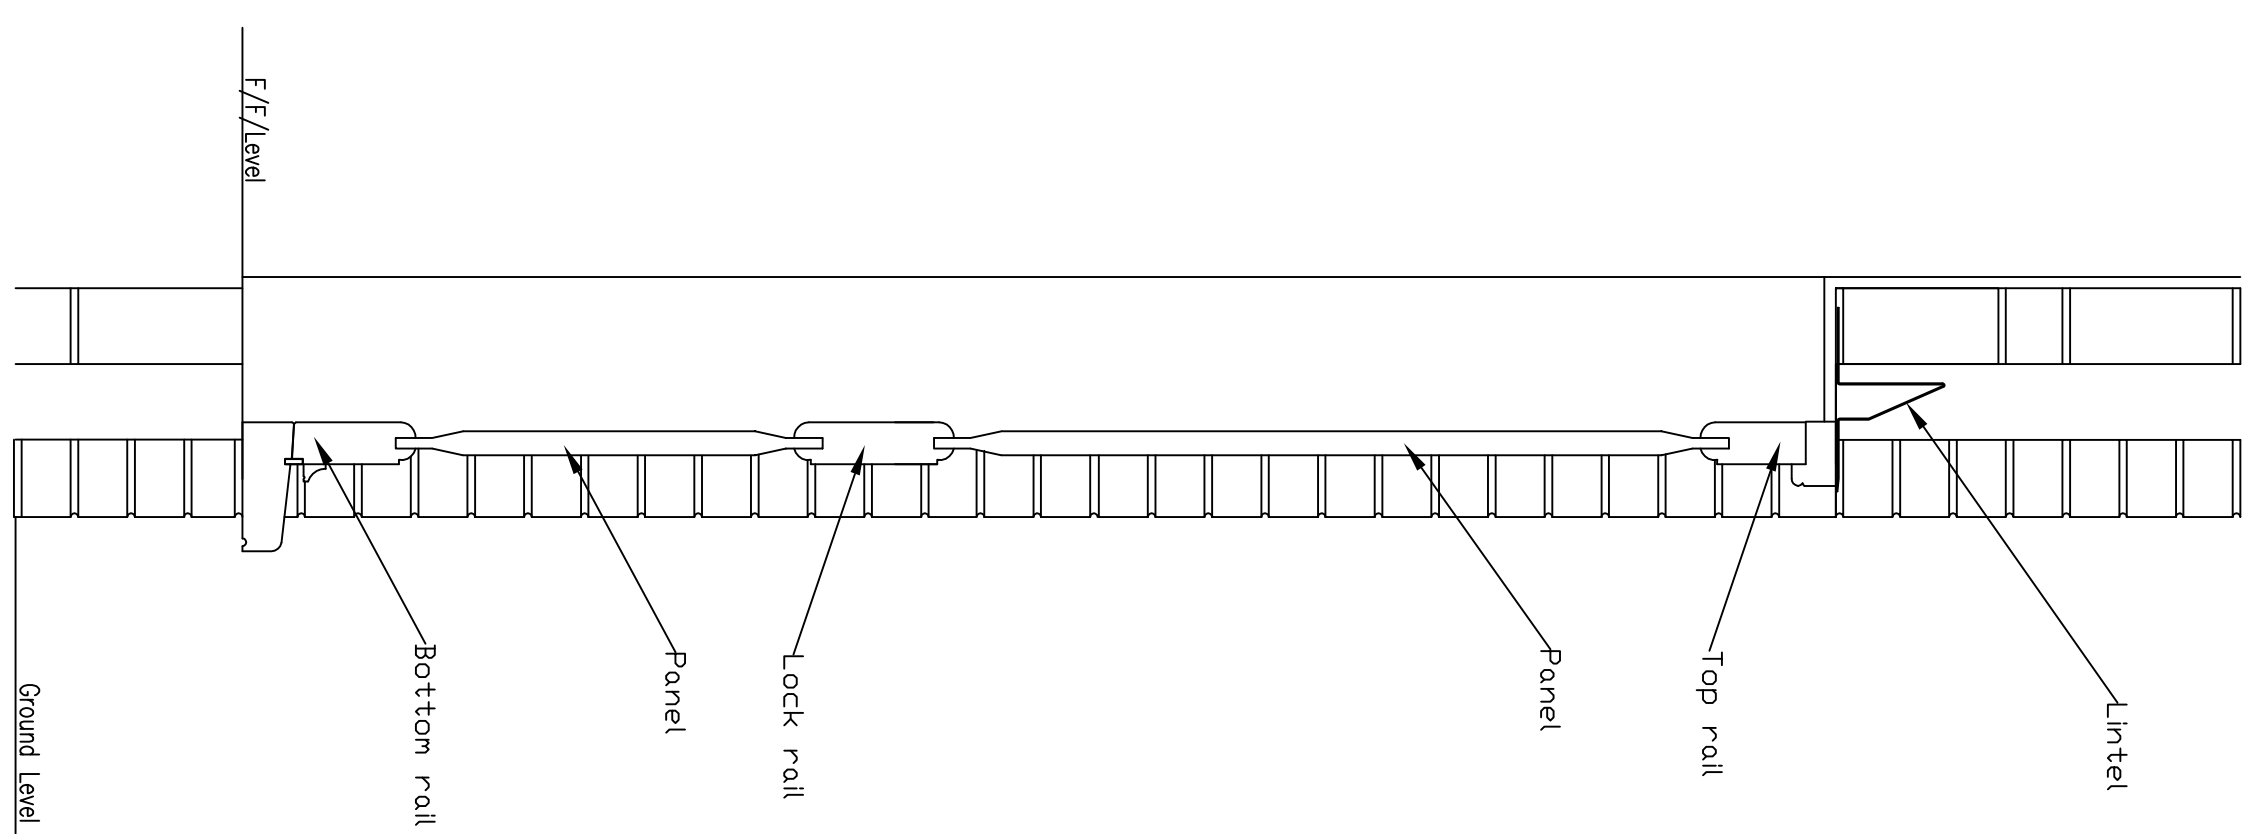
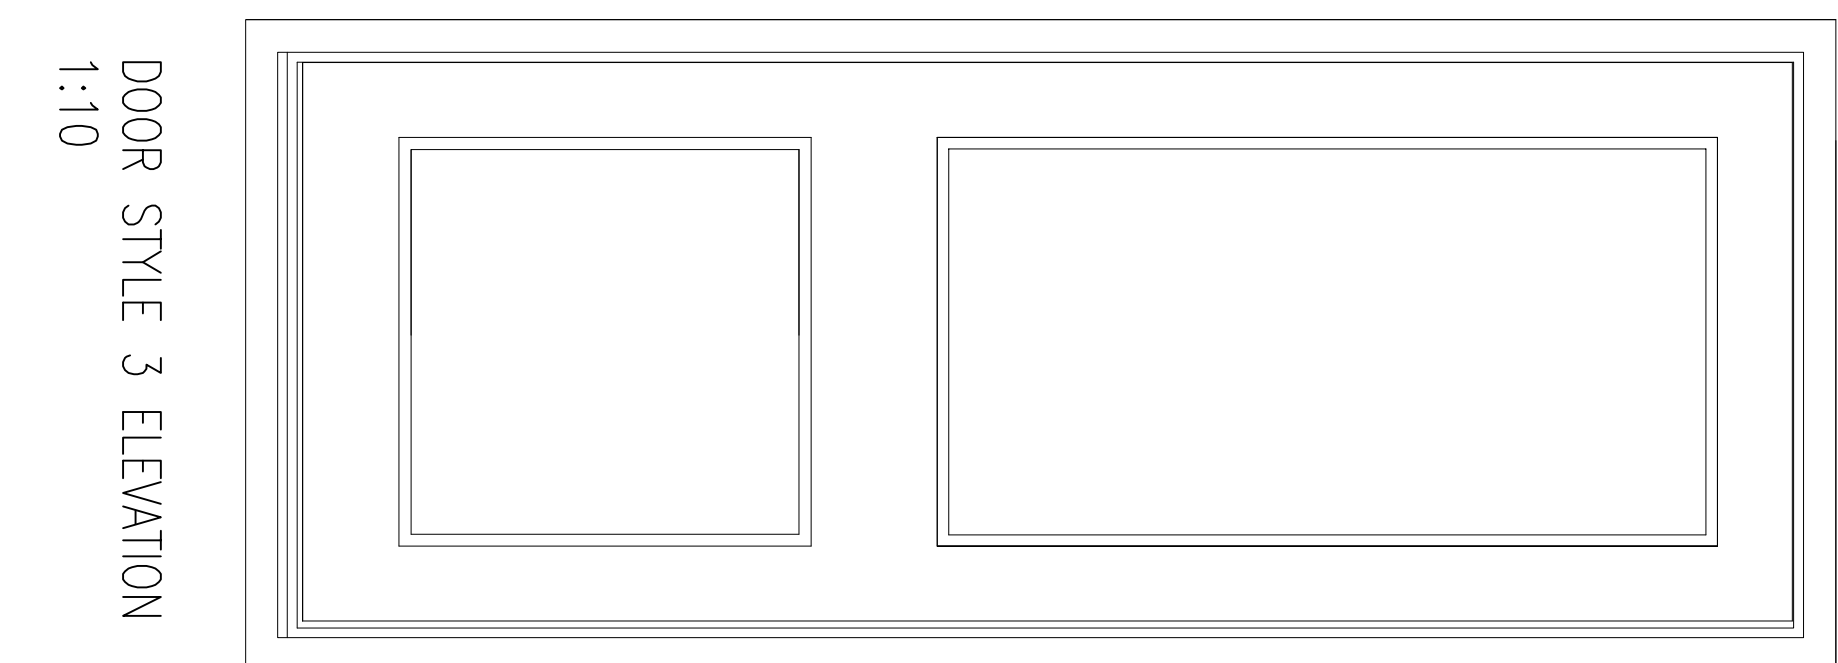
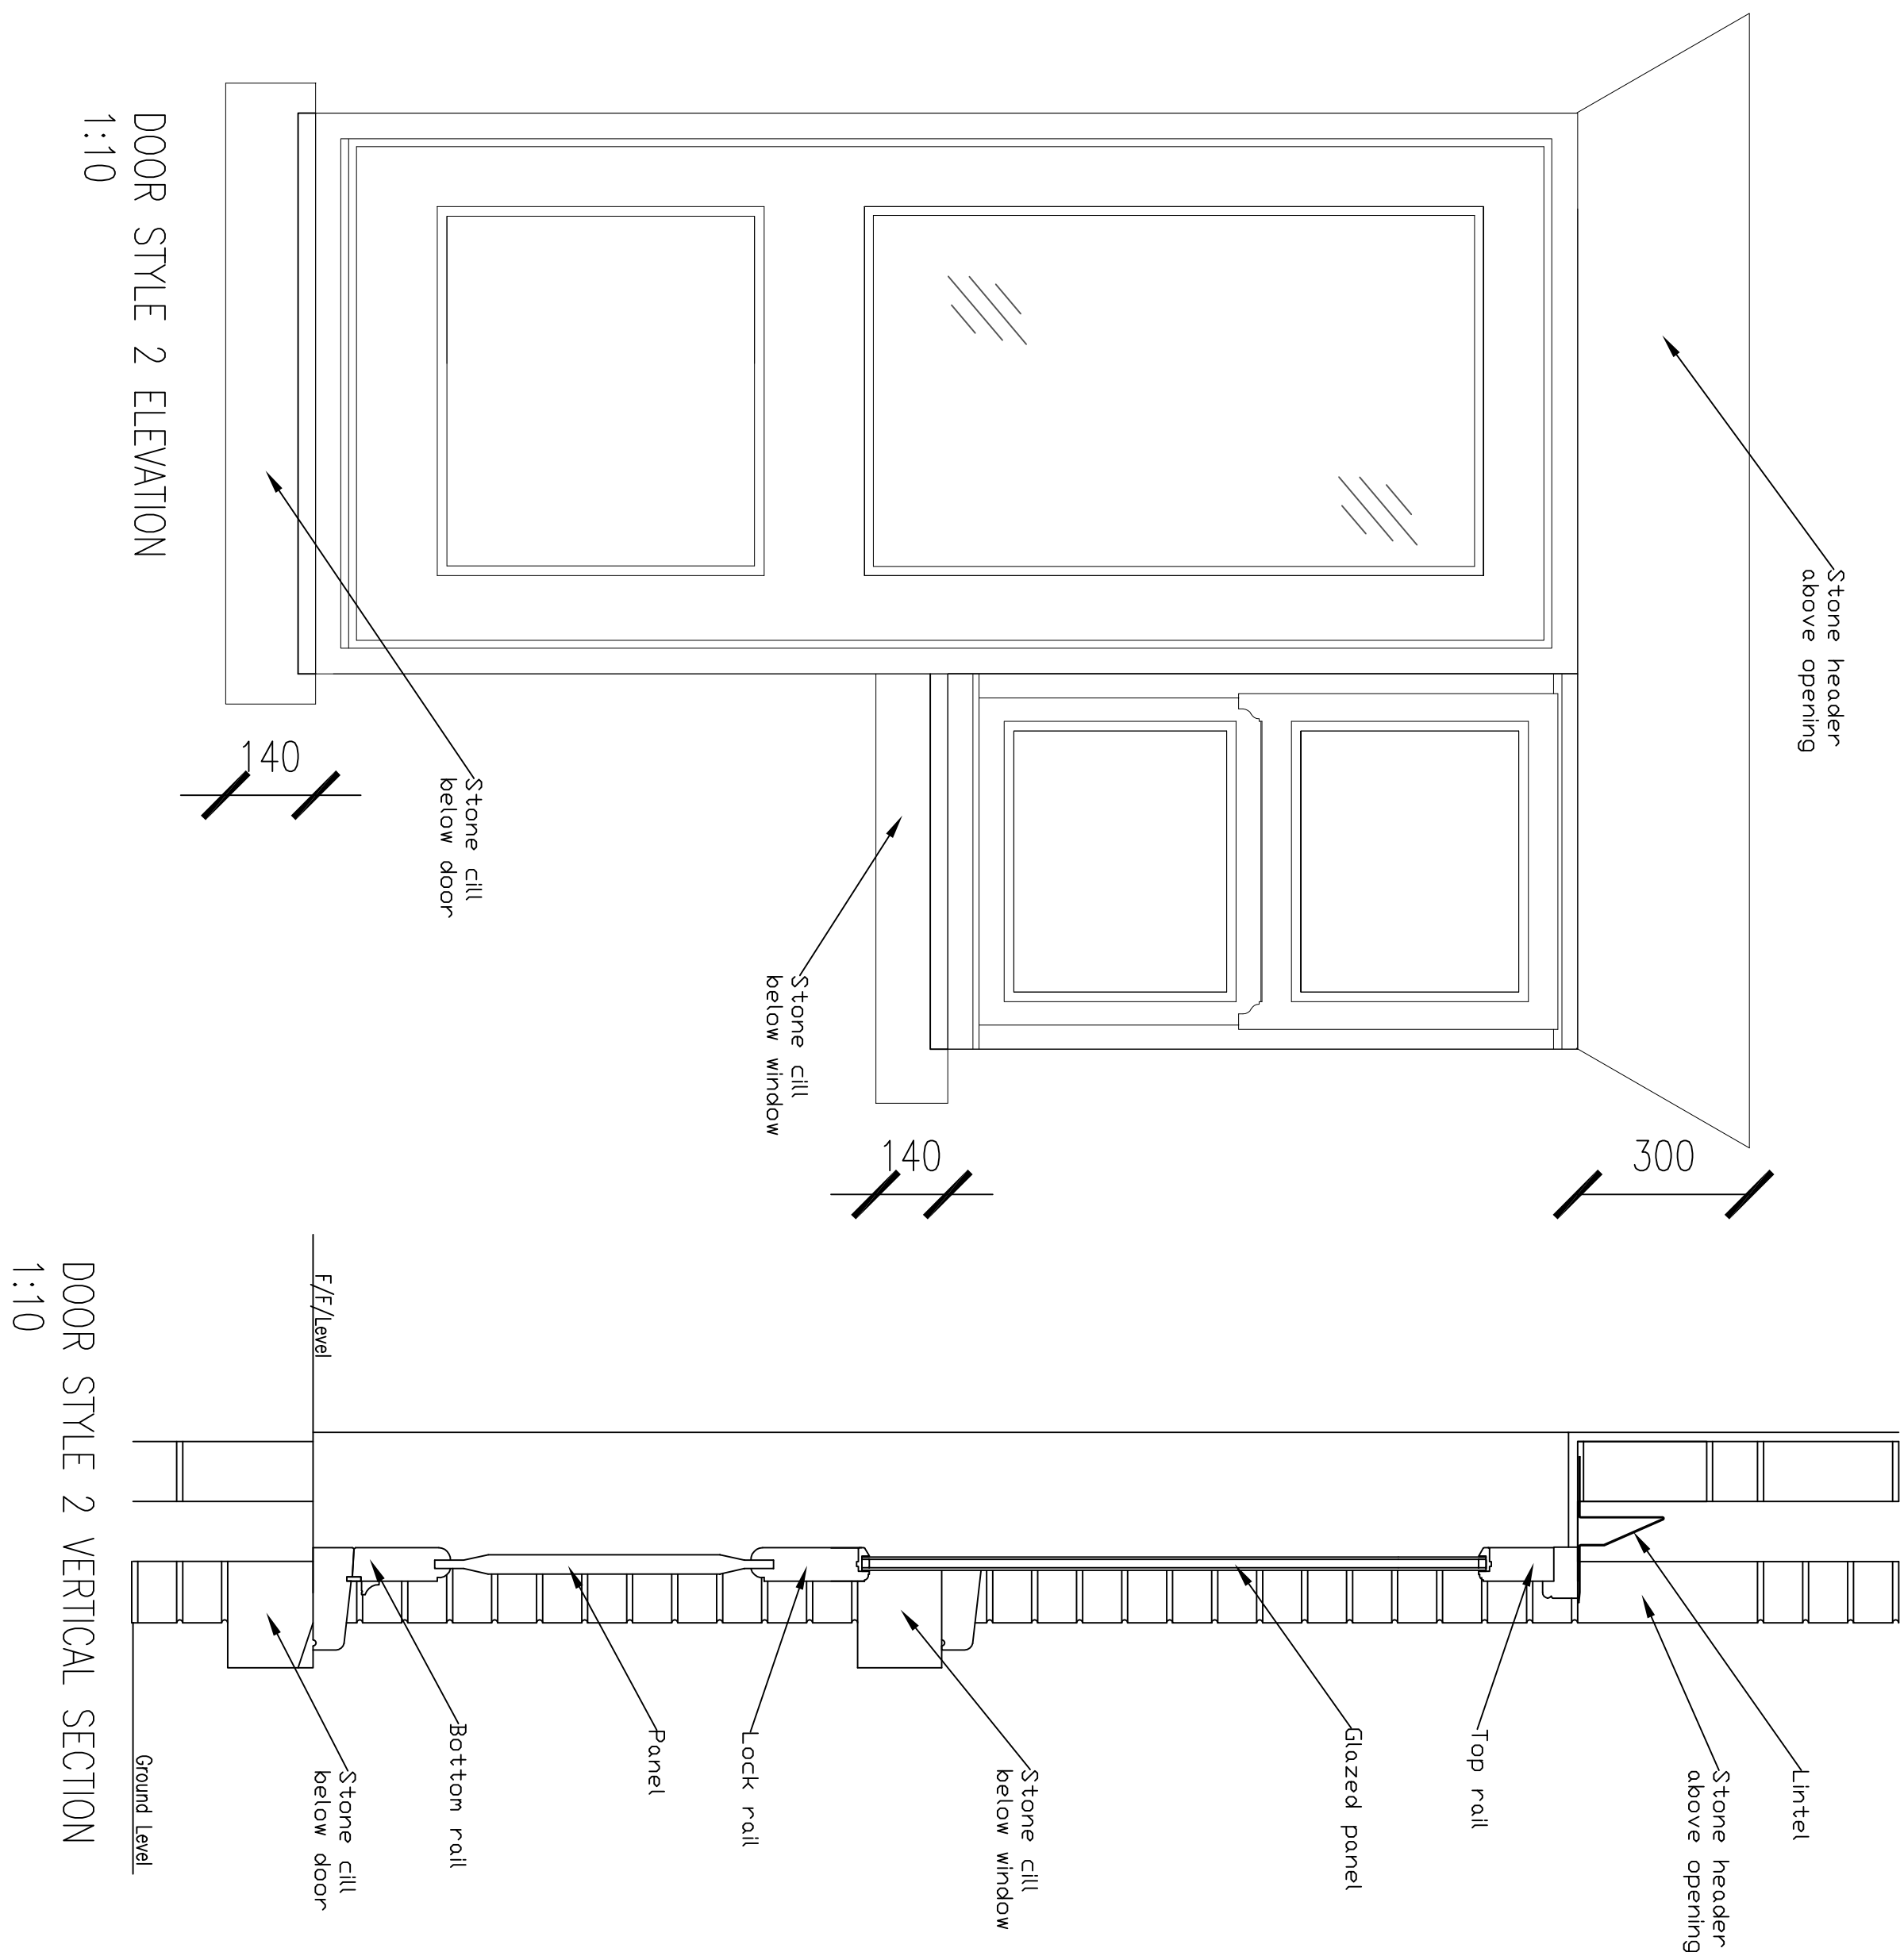


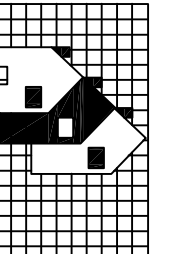

Ref:	Revision:	Date:
WESTON DESIGN LTD. 2 Abernethy Road Weston Hills Spilling Lincs. PE24 6RX Tel: 01757 72417 Fax: 01757 724445 Mobile: 0784 1718457 enquiries@westondesign.co.uk		
		
Project: PROPOSED DETACHED DWELLING WITH DETACHED GARAGE AT: 46 ST. JAMES ROAD, LONG SUTTON SPALDING, Lincs.		
Client: MR & MRS COUSINS		
DRAWING: CONDITION 7		
DRAWING NO: WES/16/17/14/02		
DATE: JANUARY 2015		SCALE: 1:10
DRAWN BY: RW		