
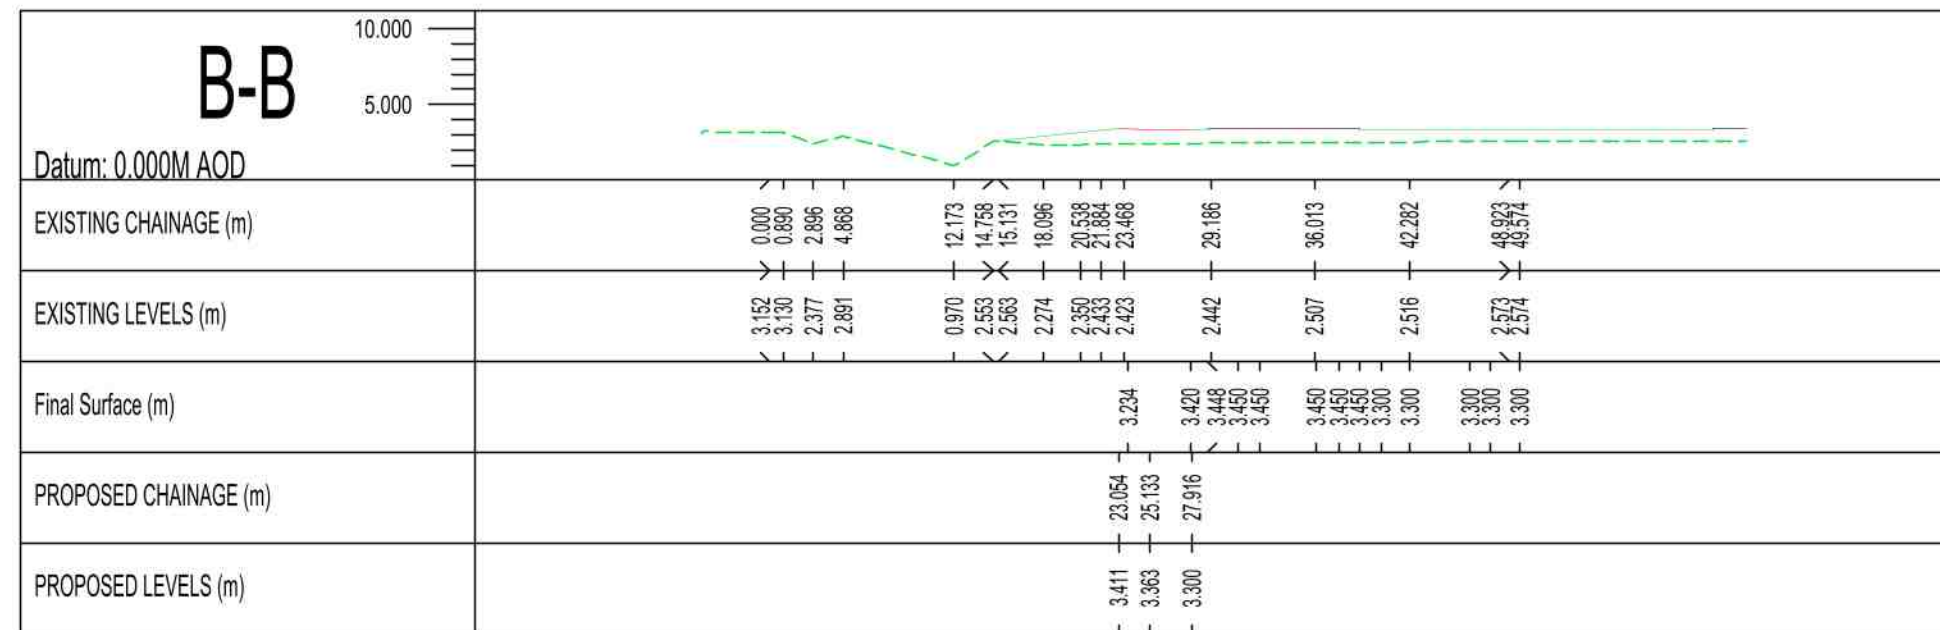
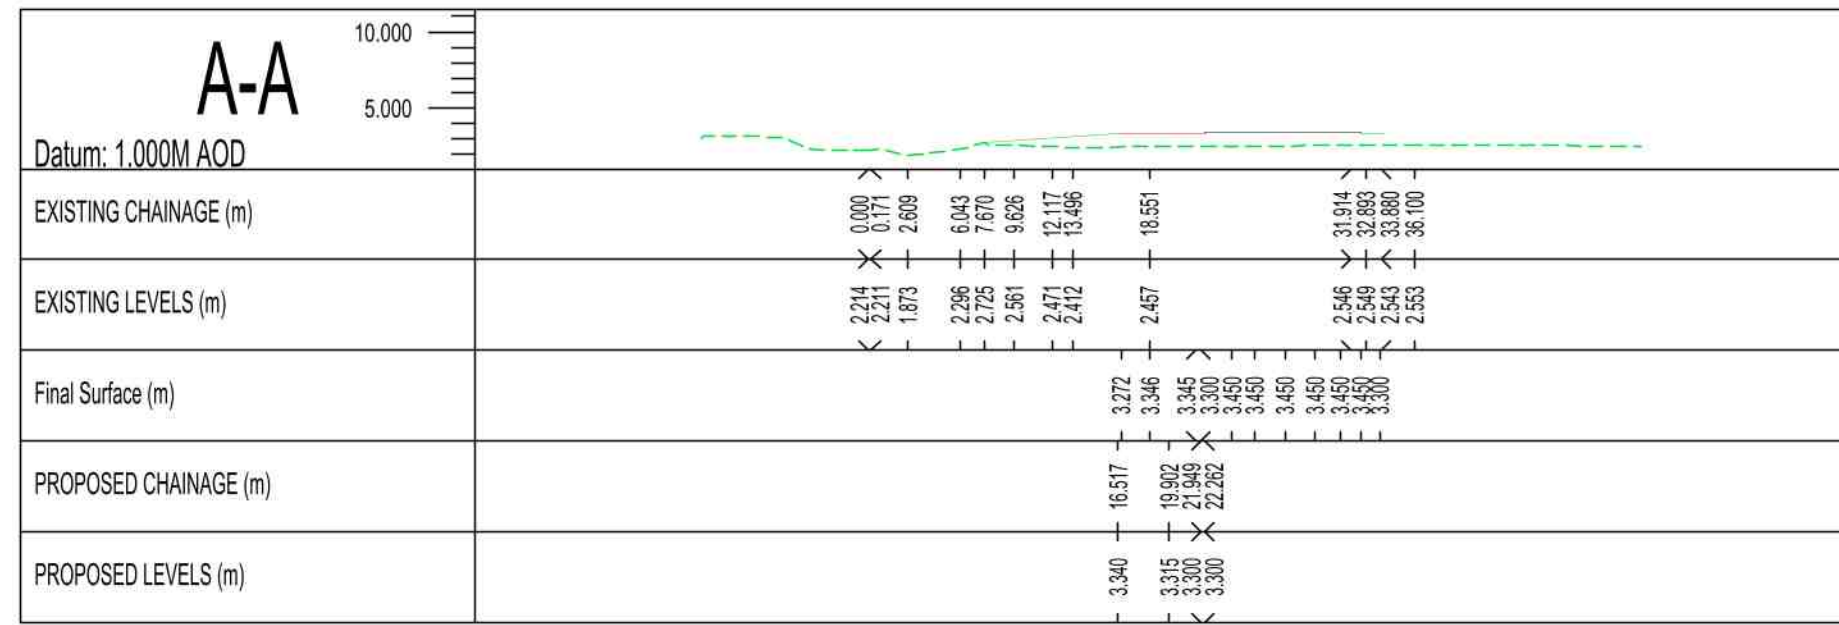


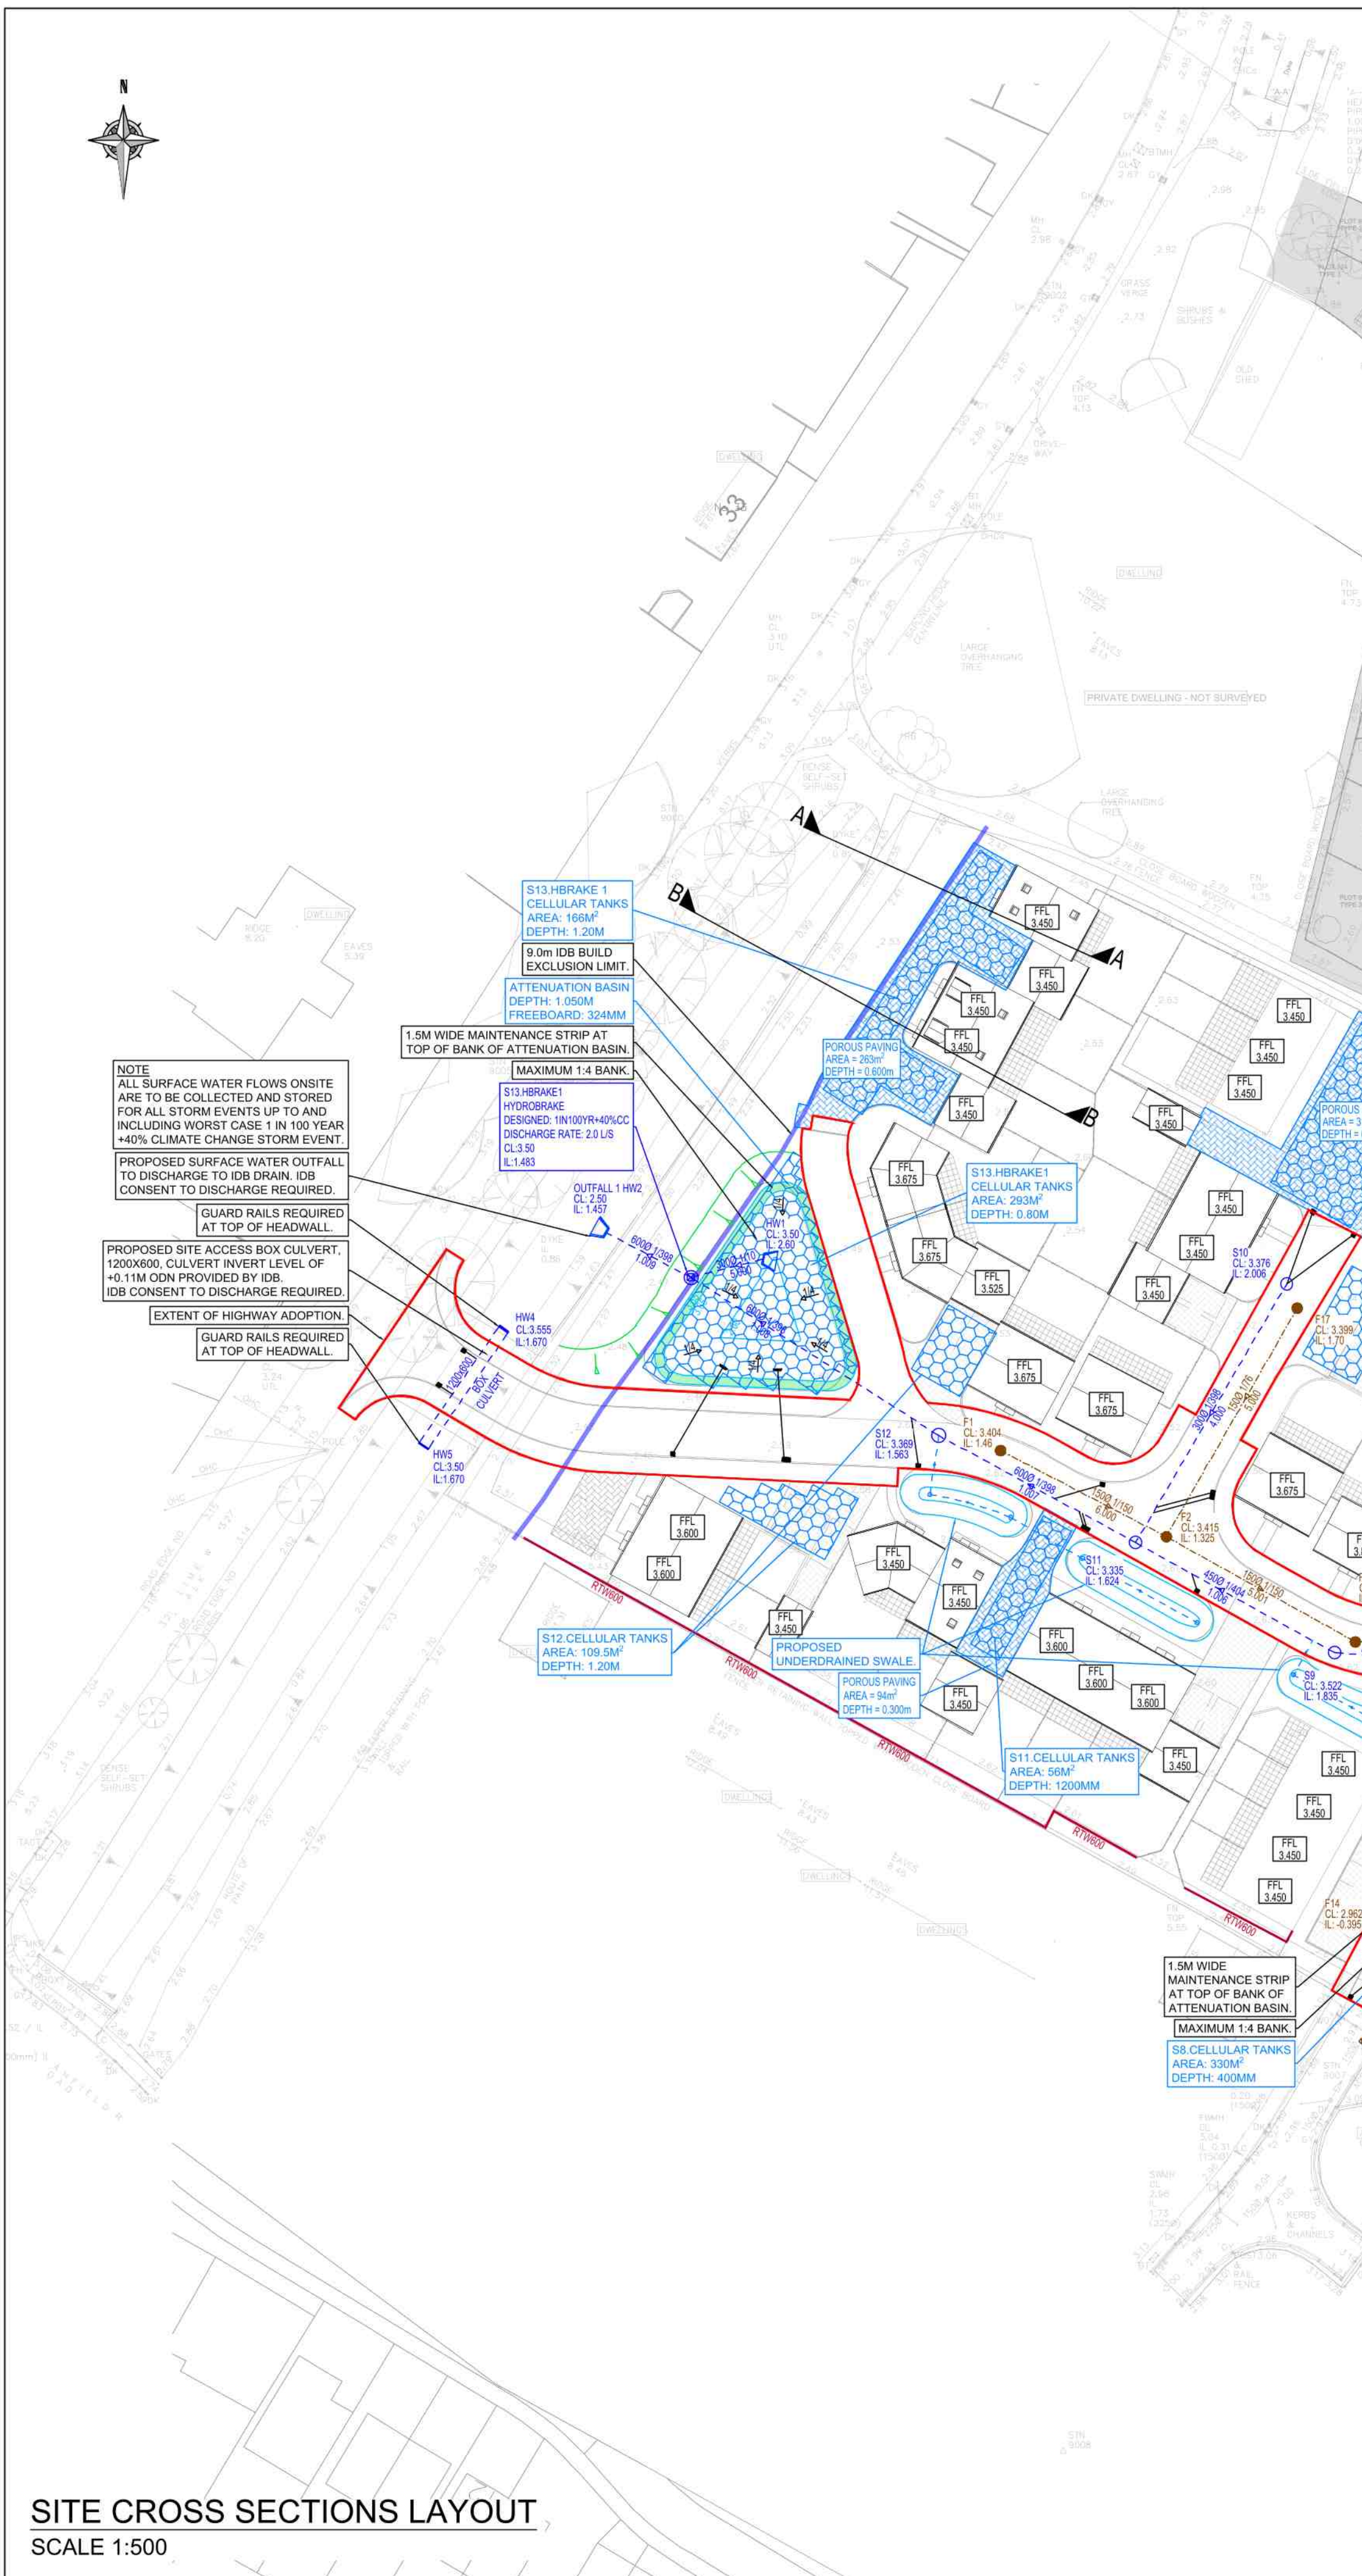

Copyright Barter Hill Partnership. This drawing shall not be copied in whole or part without the written permission of The Barter Hill Partnership.

Notes

1. **PRELIMINARY DRAWING:** This drawing should be read as a **PRELIMINARY** issue and should **NOT** be used for construction under any circumstances.

CROSS SECTION KEY	
	PROPOSED GROUND PROFILE
	PROPOSED REGRADE
	PROPOSED FINISHED FLOOR LEVEL
	EXISTING GROUND PROFILE

-	Planning Issue.	NR	JR	27/07/23
Rev.	Description	By	Chk.	Date



Client
Stinders Homes SPV1 Ltd

Project
Magpie Close,
Long Sutton

Drawing Title
Site Cross Sections
Phase 1

Designed by NR	Drawn by NR	Checked by JR
Scale @ A1 H=1:100, V=1:100		Date July 2023
Drawing No. 8939-105-001	Revision -	Job Ref 8939

Status	
PLANNING ISSUE	
Cad file P:8939/Civils/Drawings/8939-105	Contact Office Norwich