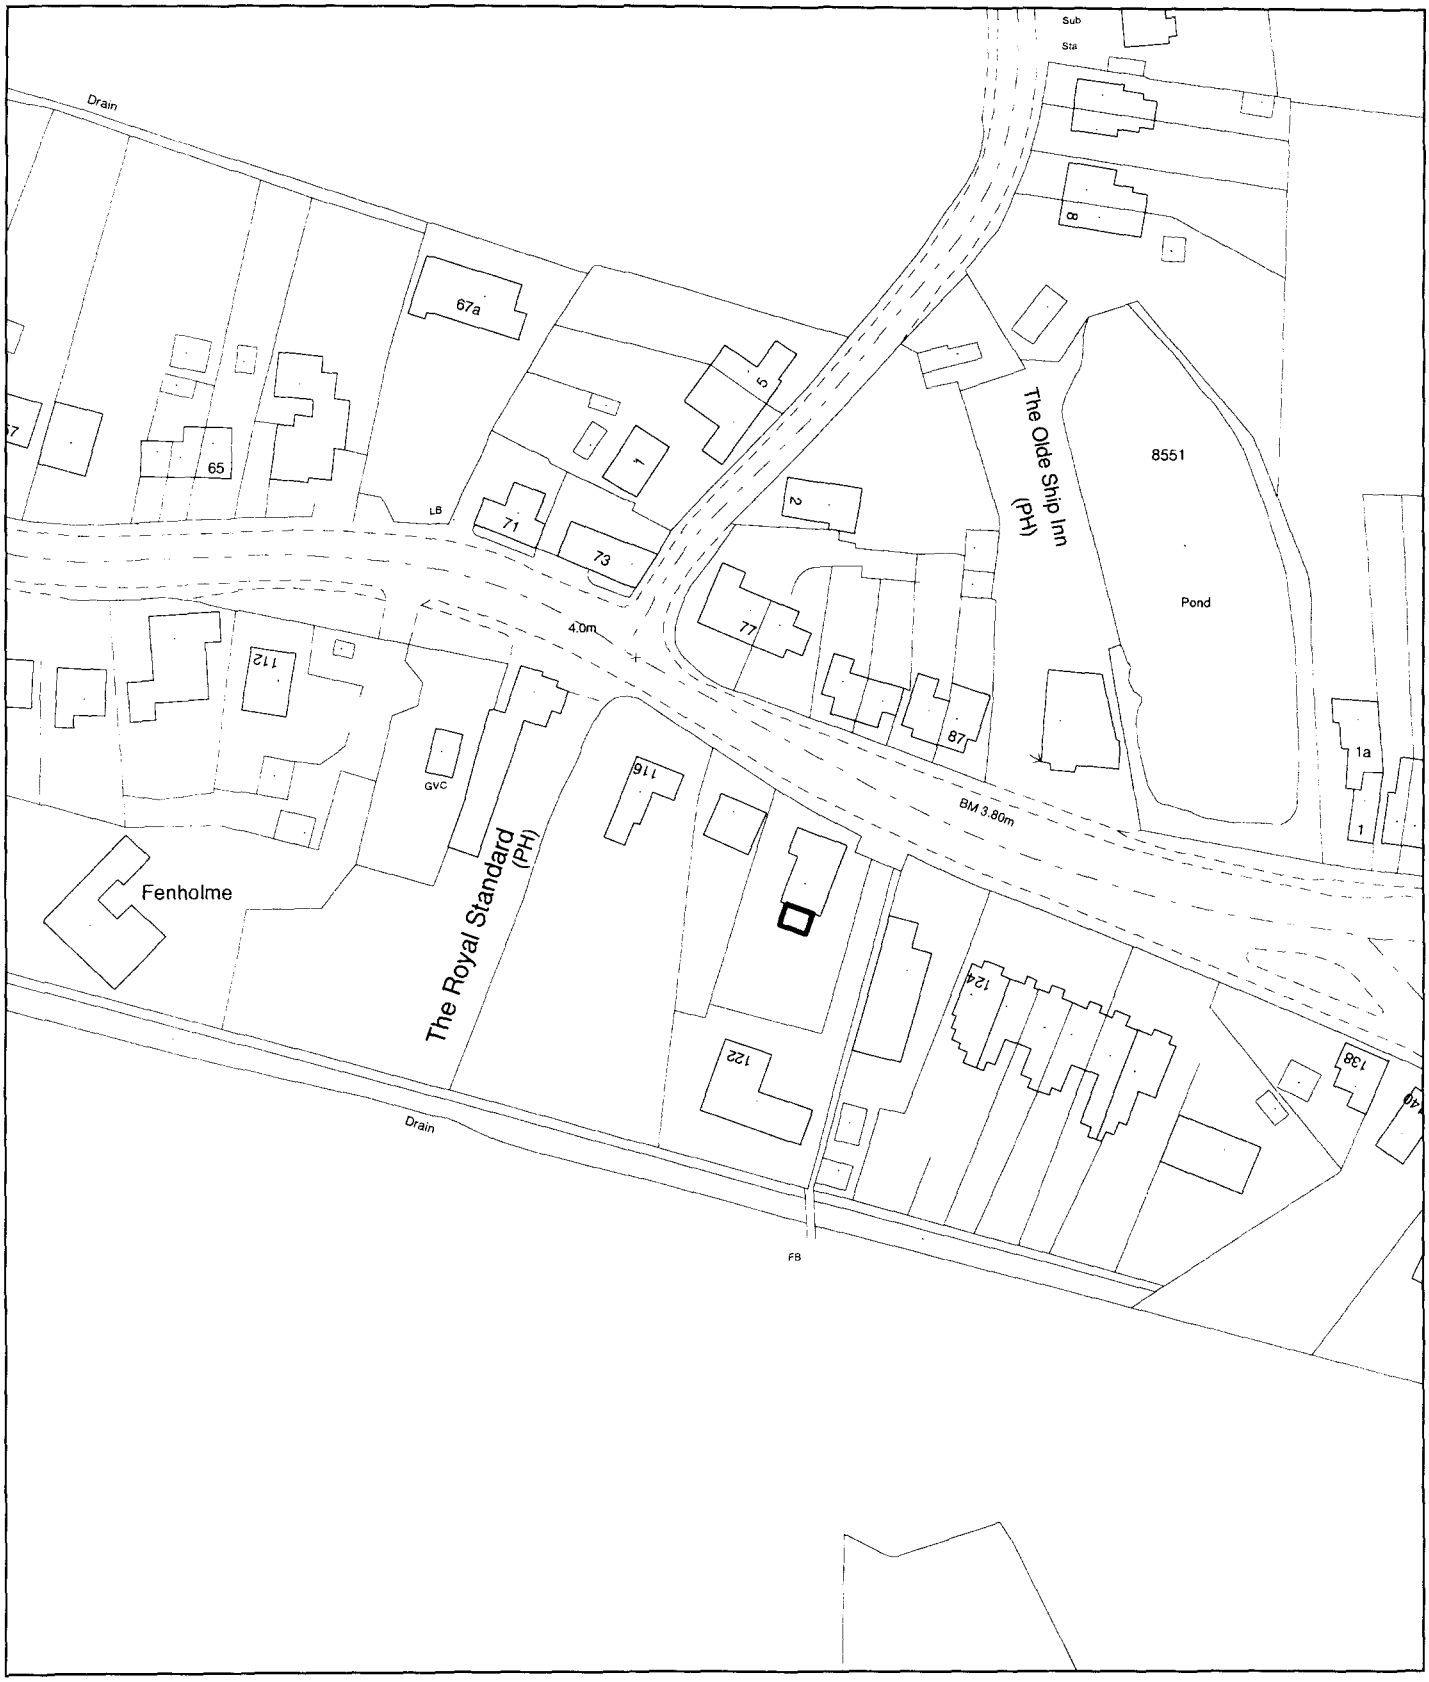


Planning Application Location Plan
Ward Member Notification

H11/0198/01


Scale: 1:1250

Housing and Planning Services Department


Council Offices, Priory Road, Spalding, Lincolnshire

PLEASE DO NOT COPY THIS PLAN
This map is reproduced from Ordnance Survey material with permission of Ordnance Survey on behalf of Her Majesty's Stationery Office (c) Crown copyright. Unauthorised reproduction infringes Crown copyright and may lead to prosecution or civil

120 London Rd
Long Sutton

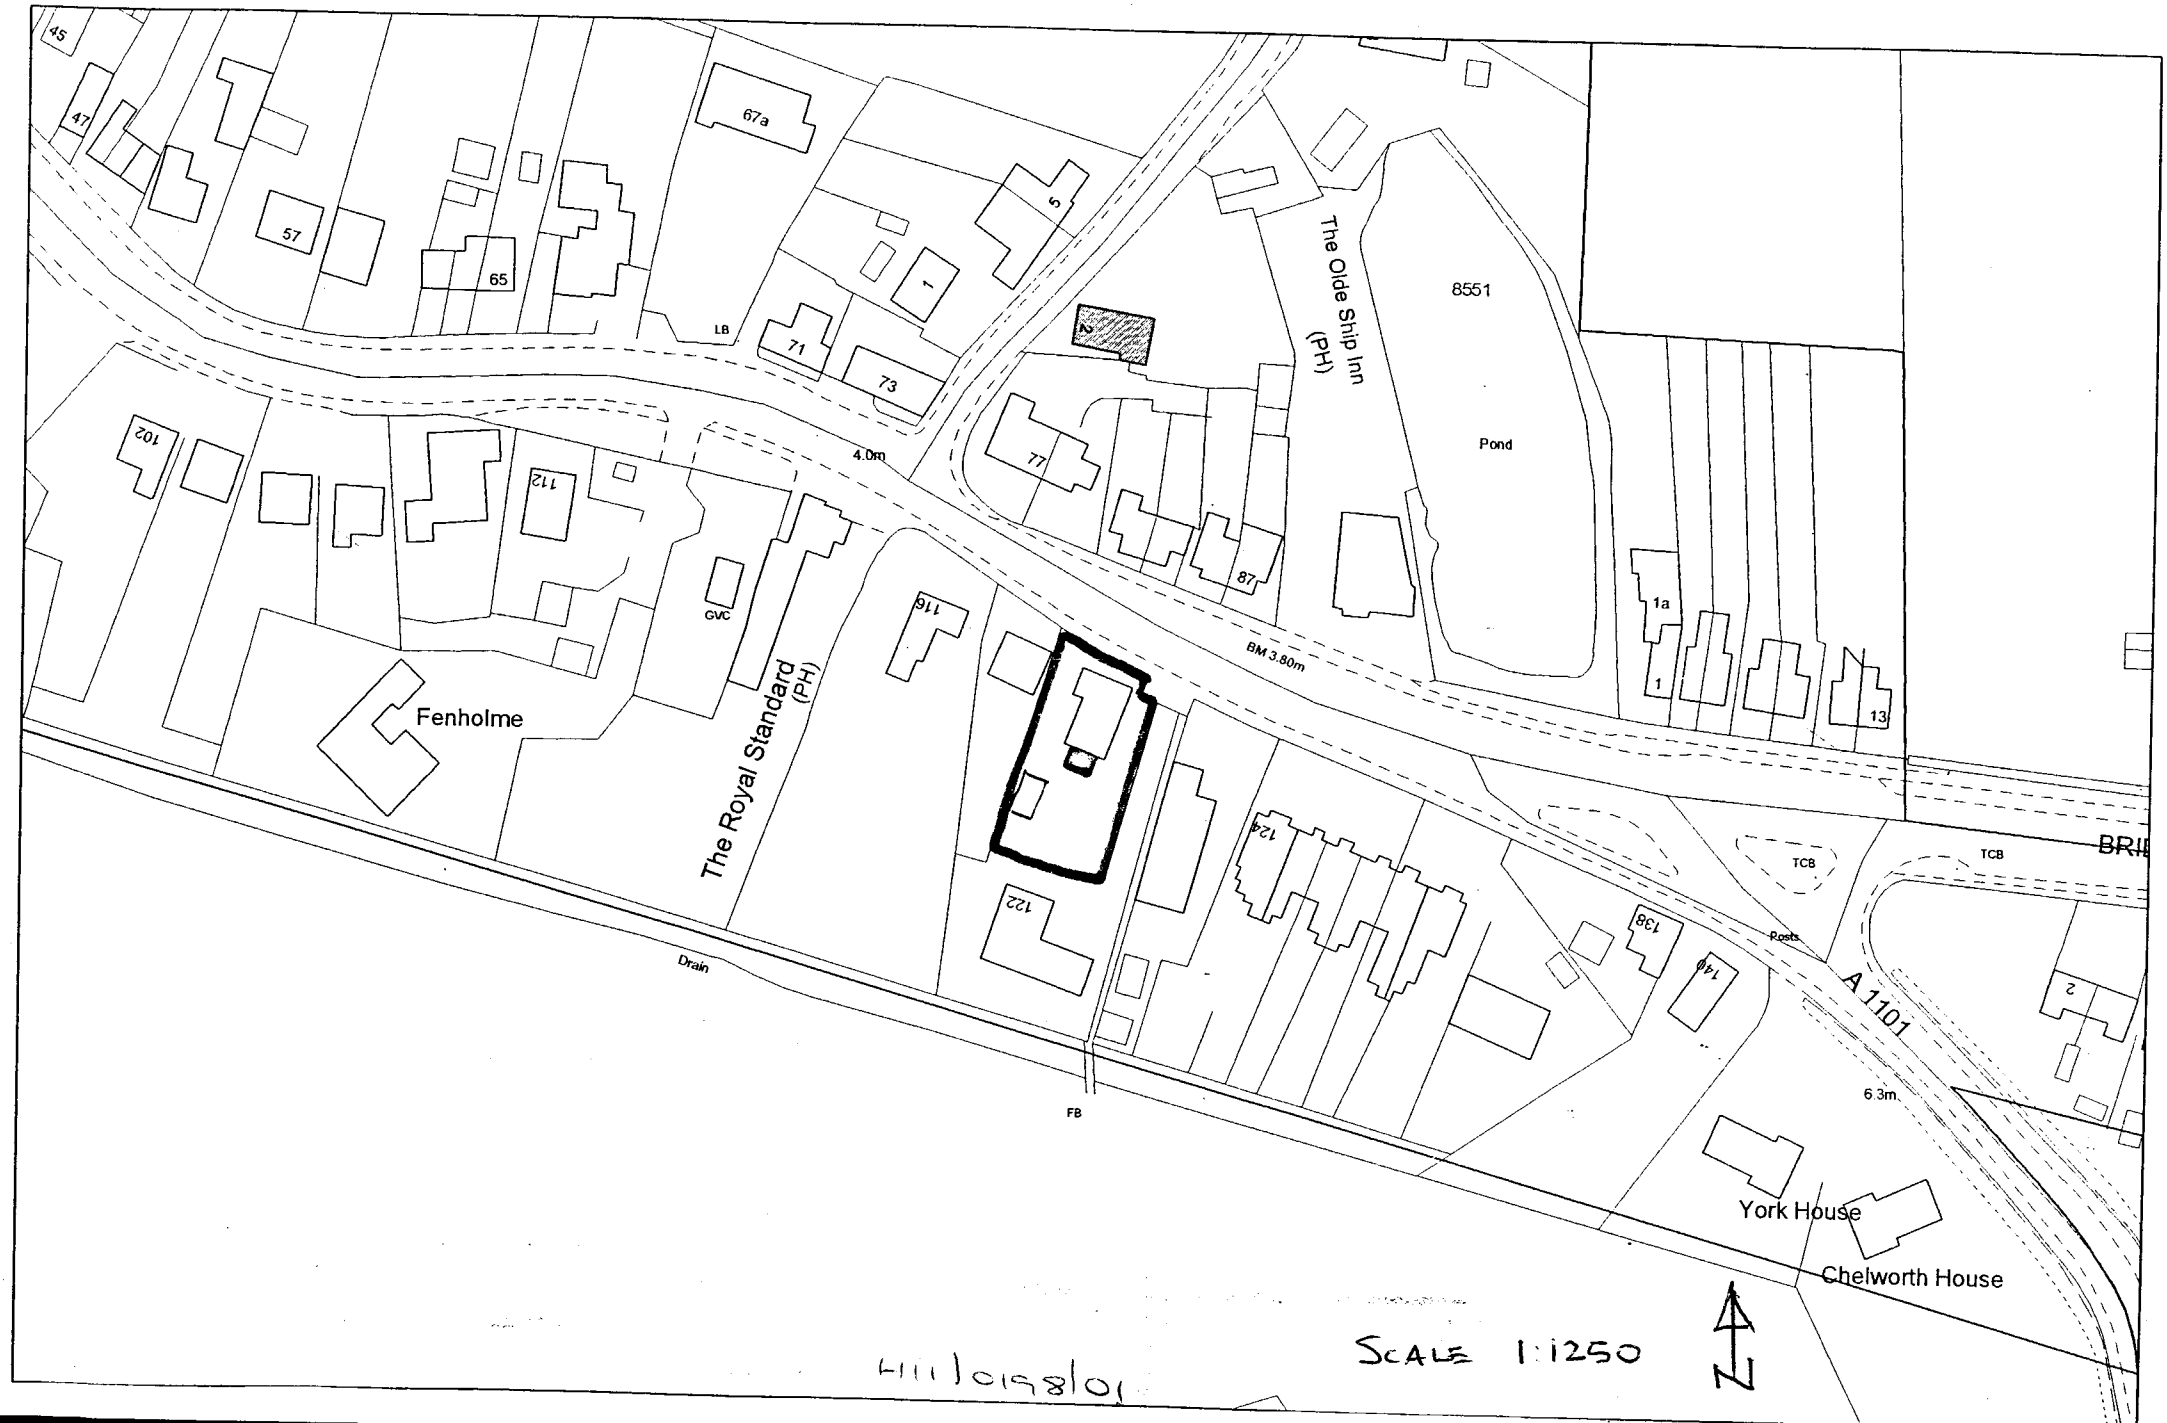

H11019801

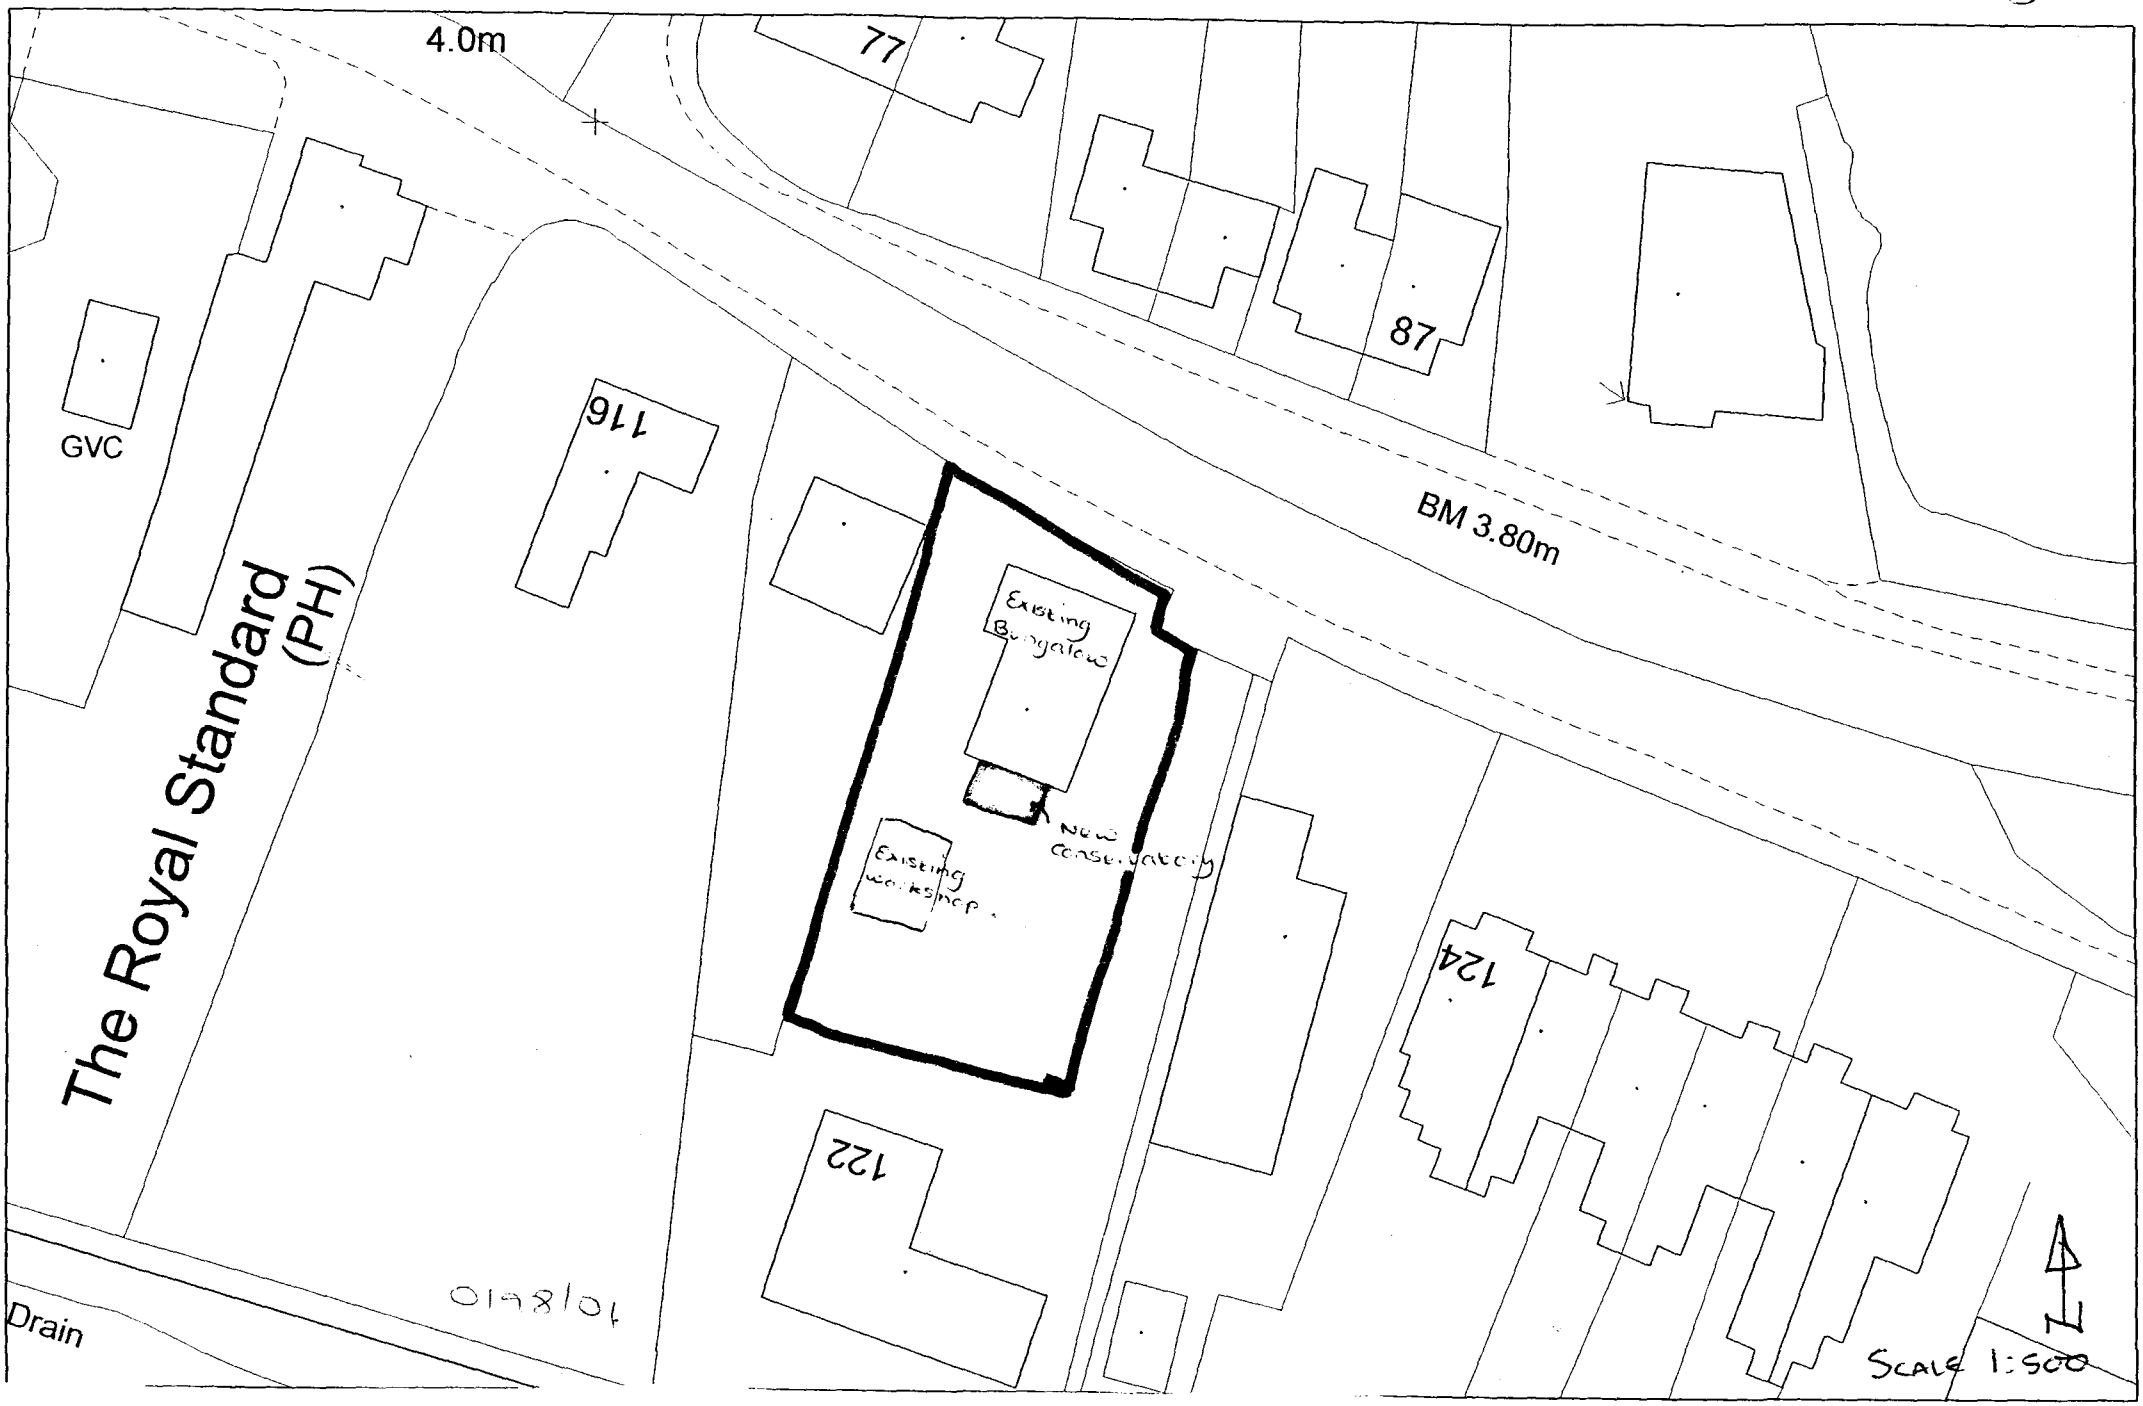
120 London Rd. Long Sutton
4.0m
77
87
GVC
116
BM 3.80m
The Royal Standard (PH)
Existing Bungalow
New conservatory
Existing workshop
124
122
0198/01
Drain
Scale 1:500