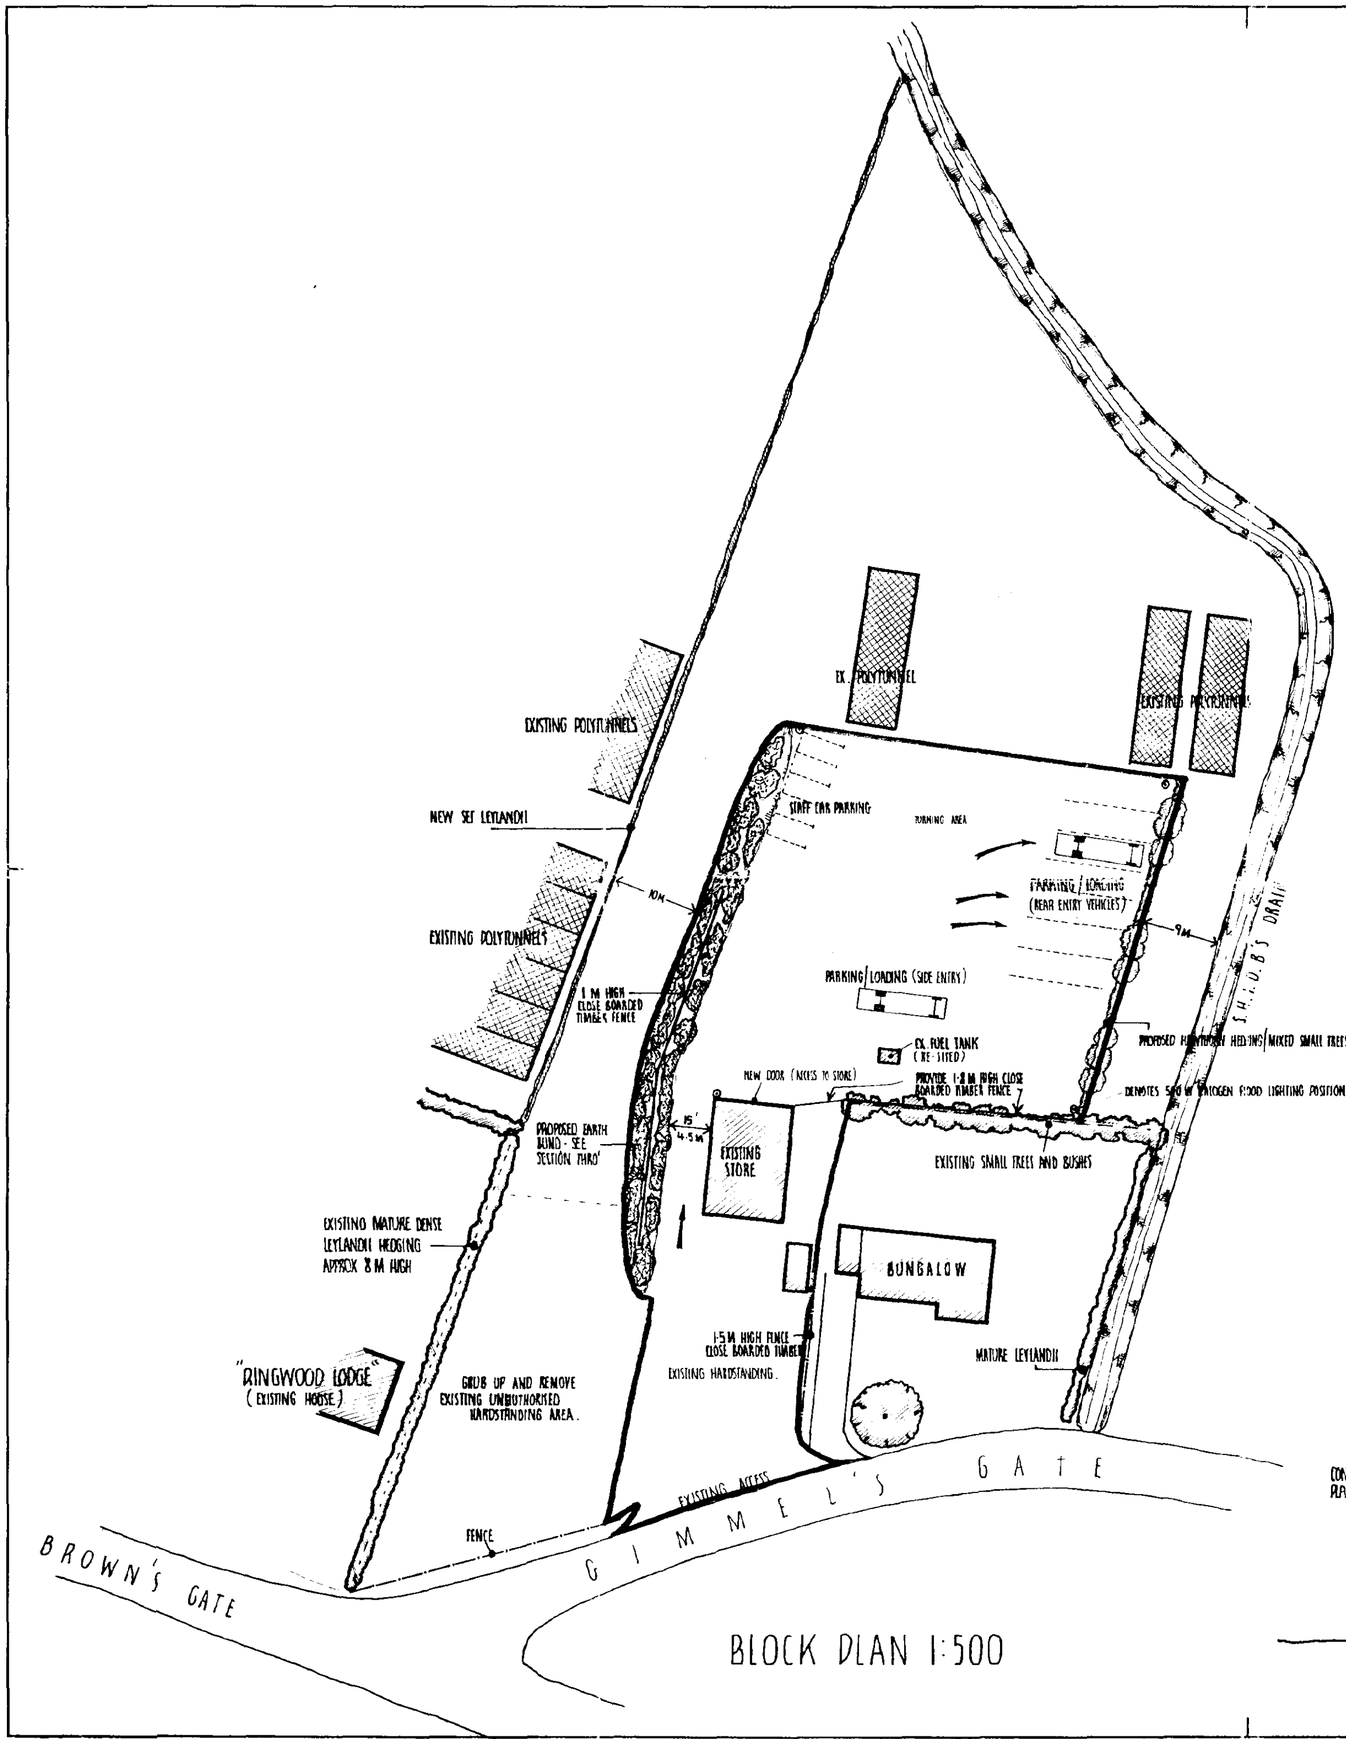

BLOCK PLAN 1:500

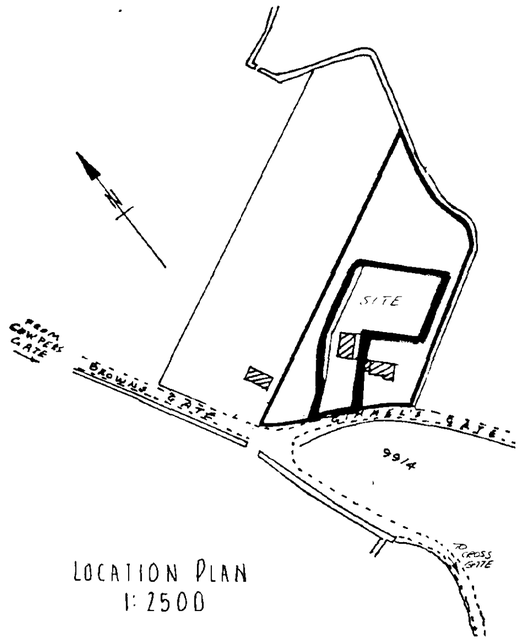

LOCATION PLAN
1:2500

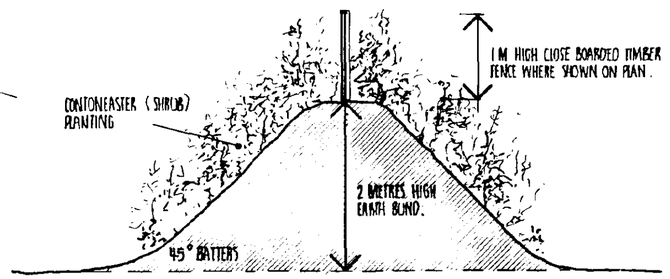

SECTION THRO' PROPOSED EARTH BUNDING

24 FEB
0203/95

DETERMINED PLAN

CONTRACTOR TO CHECK ALL DIMENSIONS ON SITE BEFORE WORK COMMENCES.

revision	date	init.	revision details

PODDINGTONS

Architectural Design Consultants

43 Double Street, Spalding, Lincs. PE11 2AA
Tel: 0775 761856 & 768296. Fax: 0775 710218

project

CHANGE OF USE TO FORM STANDING AND LOADING AREA FOR MOTOR VEHICLES
AT: GIMMELS GATE, SUTTON CROSSES, LONG SUTTON SPALDING LINCOLNSHIRE.
FOR: PATTERN'S TRANSPORT LTD

drawing

PLAN AS PROPOSED

scale	drawing no
1:500. 1:2500	2618/1
date	drawn
FEBRUARY 1995	checked

SUMMIT 5279 992T