
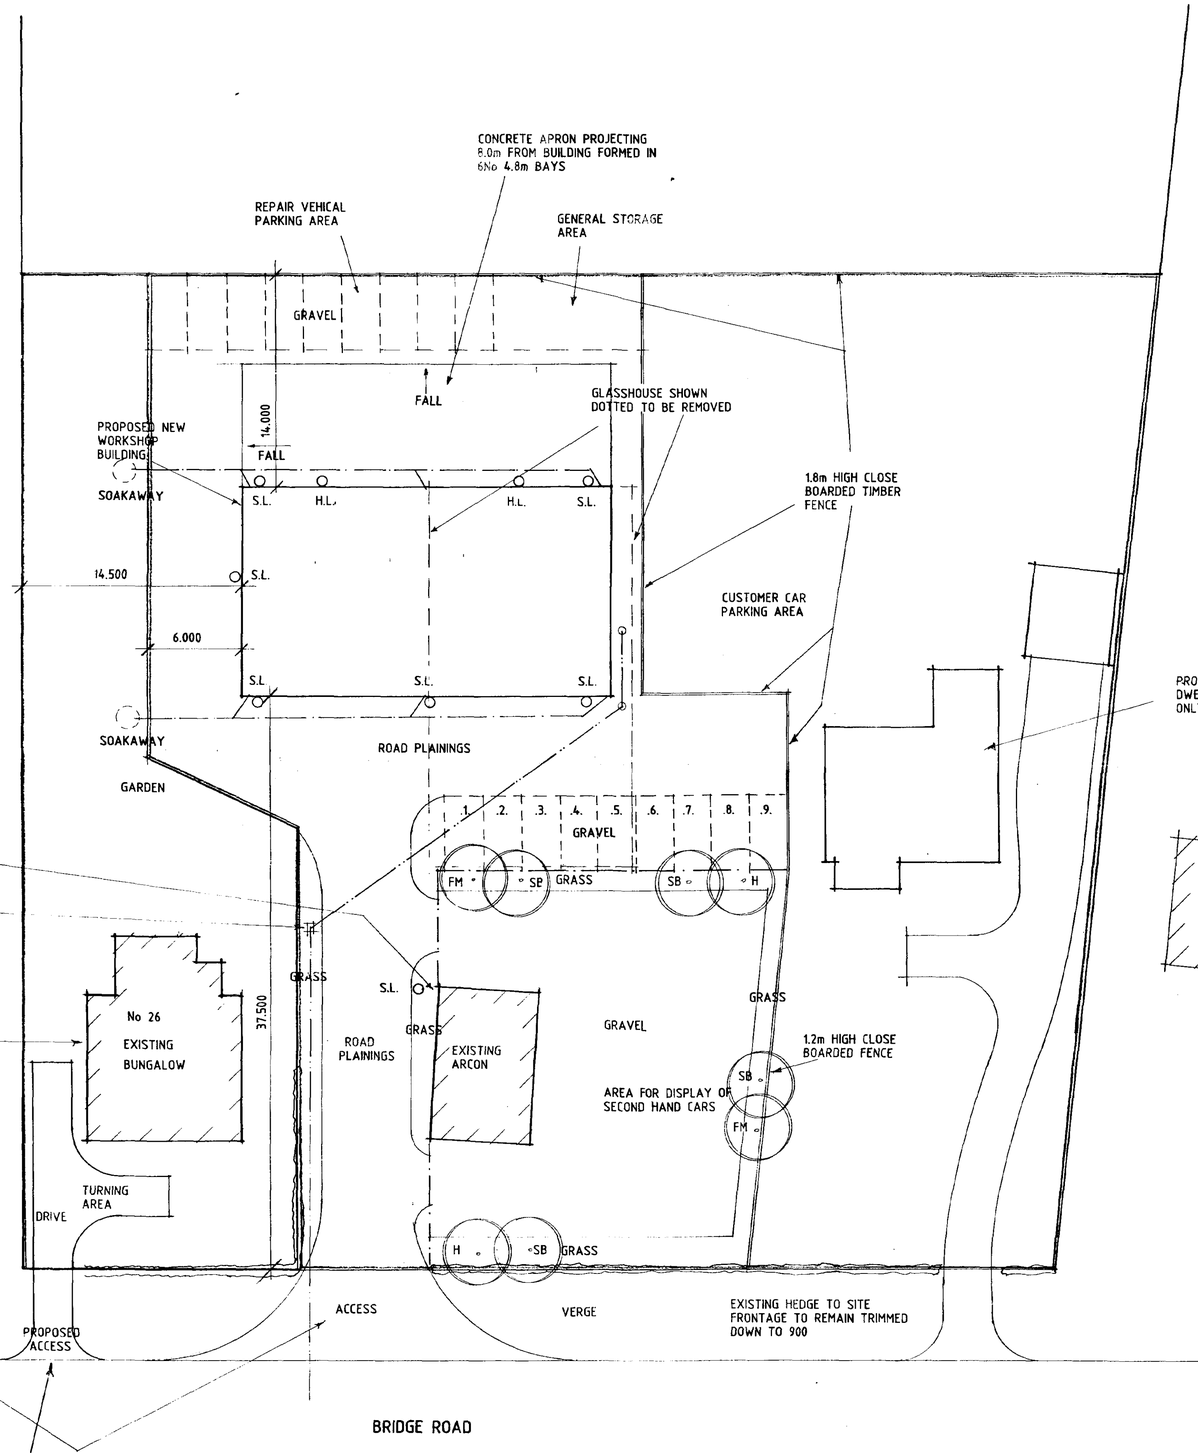


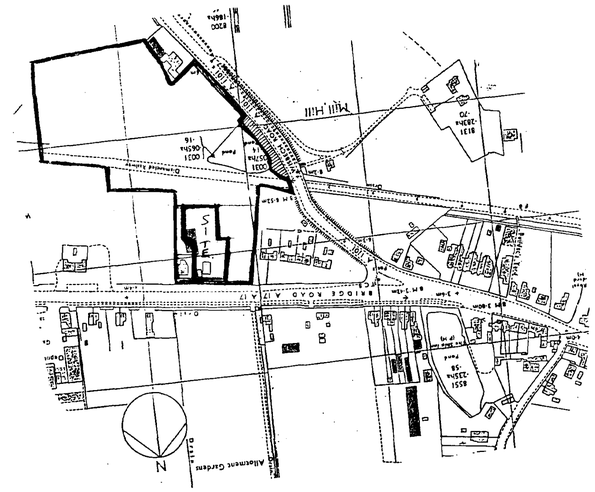

PROPOSED NEW ACCESS TO No 26

FORM ACCESS AS SHOWN ALL IN ACCORDANCE WITH L.C.C. REQUIREMENTS. MIN. 2.5m WIDE.
FORM TURNING AREA AS SHOWN ALL TO L.C.C. REQUIREMENTS.
DRIVE OF WASHED GRAVEL ON 100 WELL COMPACTED HARDCORE WITH KERB EDGING

SITE PLAN

THIS DRG TO BE READ IN CONJUUNCTION WITH
771902/2 , 771902/3 & STRUCTURAL DETAILS BY
A. .C. BACON ENGINEERING LTD - E7803/1 TO 14
& A.C. BACON ENGINEERING DRGS C5719-G-2, C5719-G-1, C5719-G-4

LANDSCAPING

PLANT TREES AS SHOWN MIN. HIEGHT ON PLANTING TO BE 2.0m.

SB - SILVER BIRCH
FM - FIELD MAPLE
H - HAWTHORN

SOUTH HOLLAND DC
HOUSING & PLANNING
21 FEB 2000
Plan: 0206/00

G - ACCESS TO 26 ADDED - 9.2.00
F - LIGHTS ADDED - 22 1.99
E - LANDSCAPING ADDED - 30.11.98
C - ADDITIONAL CALCS - 6.7.98
D - STEELWORK DRGS ADDED - 5.6.98
C - DRGS ADDED - 18.5.98
A - B.R. ADDITIONS - 20.4.98

DESIGN Status
CONSULTANTS IN ARCHITECTURE & PLANNING

PROPOSED CHANGE OF USE FROM AGRICULTURAL TO CAR REPAIRS & SECOND HAND CAR SALES AT BRIDGE ROAD, LONG SUTTON FOR

MR. R. HILLARD

1:200 1:2500	771902/1
MAY-96	B.GILHAM.

A - GEN ALTS - 4.6.96
B - GEN ALTS - 11.6.96

DETERMINED PLAN

Status House, 4 Princes Street, Holbeach, Lincs. PE12 7AB
Tel: 01406 424343 Fax: 01406 490702