



THE SOLAR PARK EXTENSION

THE SOLAR PARK
(Planning Approval H11-0817-10)

THE BUTTERFLY & WILDLIFE PARK

Existing right of way to be used for Solar Park
Extension maintenance vehicles

New Vehicular Access
(Planning Approval H11-1658-07
and H11-0817-10)

KEY:-
--- = National Grid Connection
--- = Maintenance Vehicle Access

Shoc
Planning & Development
31 MAR 2011
Ref: 0206-11

AMENDED PLAN
Rel. A1

Proposed Solar Park Extension

9 Hoddins Way, Long Sutton,
Spalding, Lincs. PE12 9JB
Tel: (01406) 364 646
Fax: (01406) 364 471
molearch@searcharchitects.co.uk
www.searcharchitects.biz



LOCATION
The Butterfly & Wildlife Park, Long
Sutton

SCALE
1:1250 @ A1

CLIENT
Moor Solar Ltd

REVISION		DRAWING	
A	15.03.11	Location Plan	703.PL.01
B	28.03.11		
DRAWN		CHECKED	
JR		RE	
DATE		22.02.2011	

KEY

- Retained Tree
- New Apple Trees (Selected Heritage Varieties)



SEARCH ARCHITECTS
 SUSTAINABLE ECOLOGICAL ARCHITECTURE LTD
 9 Hoddins Way, Long Sutton
 Spalding, Lincs. PE12 9
 Tel: (01406) 364 646
 Fax: (01406) 364 471
 info@searcharchitects.co.uk
 www.searcharchitects.co.uk

Proposed Solar Park Extension

LOCATION
 The Butterfly & Wildlife Park, Long Sutton

SCALE
 1:500 @ A1


CLIENT
 Moor Solar Ltd

AMENDED PLAN
 Ref. A1


SHDC
 Planning & Development
 31 MAR 2011
 Ref: 0206-11

REVISION		DRAWING NO.	
NO.	DESCRIPTION	DRAWN	CHECKED
1	Planning application	JR	RE
2	5m easement to North West IDB drain		
3	9m easement to North West IDB drain		
4			
5			
703.PL.02
 DATE
 22.02.2011

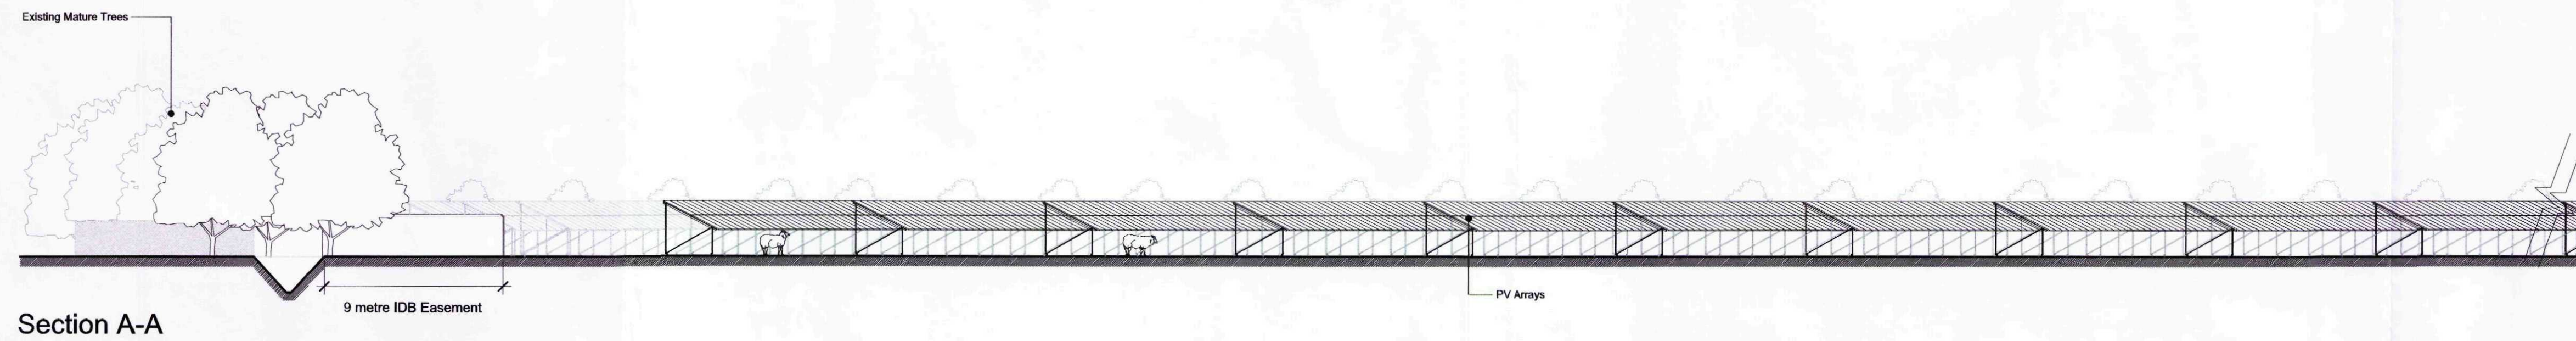


Section A-A

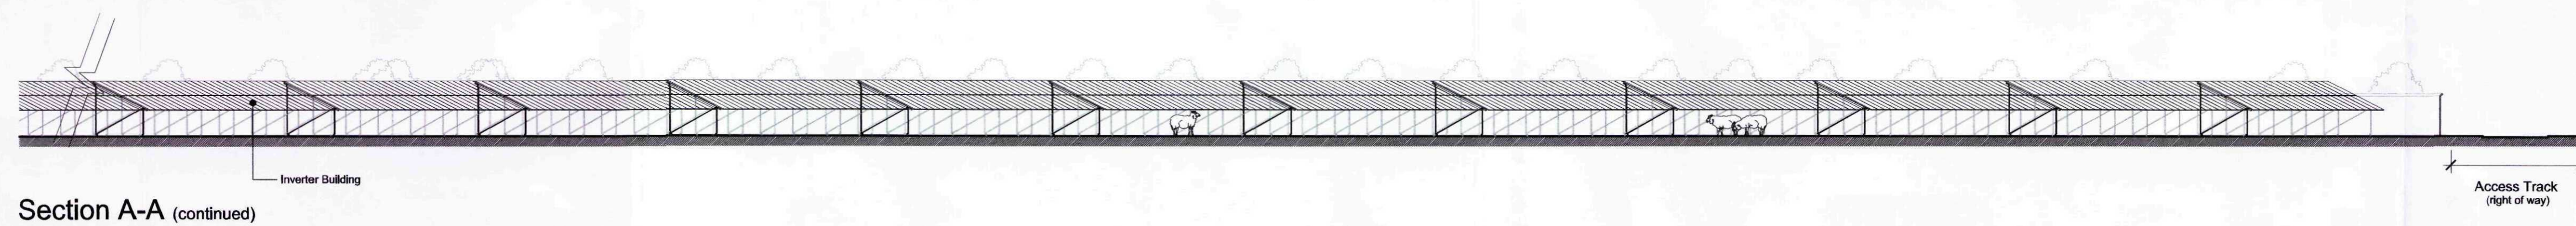

Section A-A (continued)

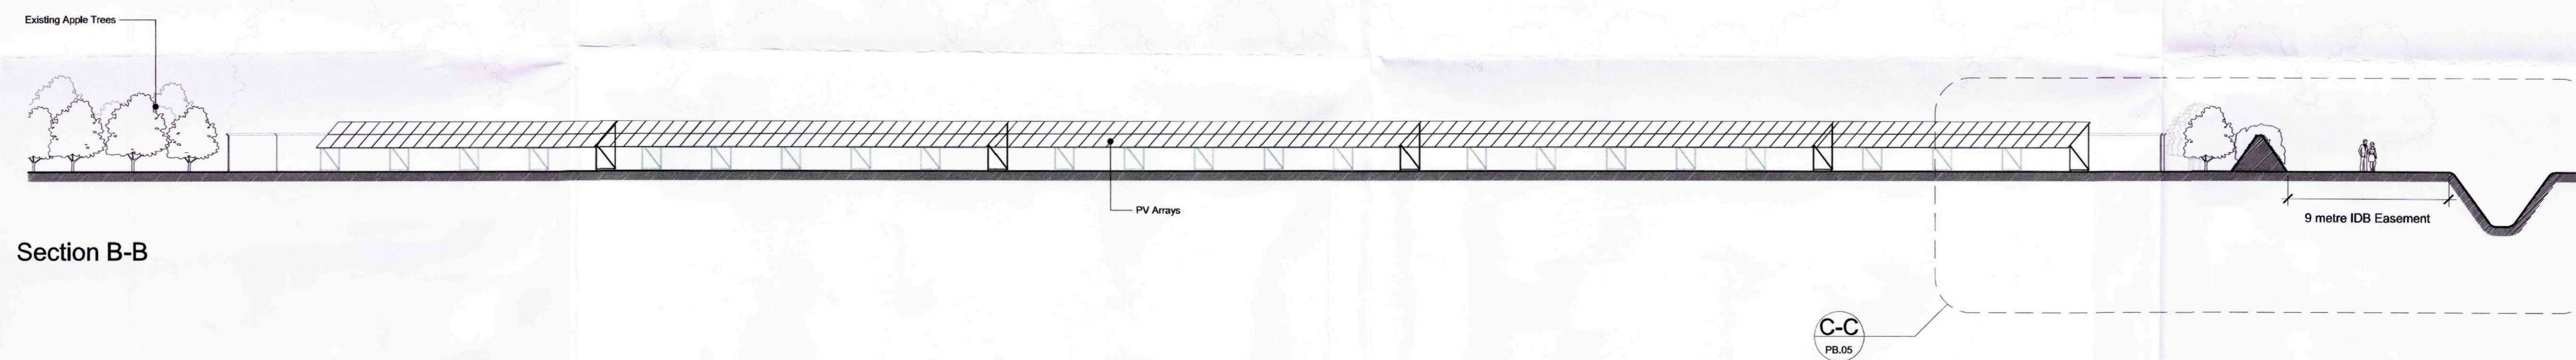

Section B-B

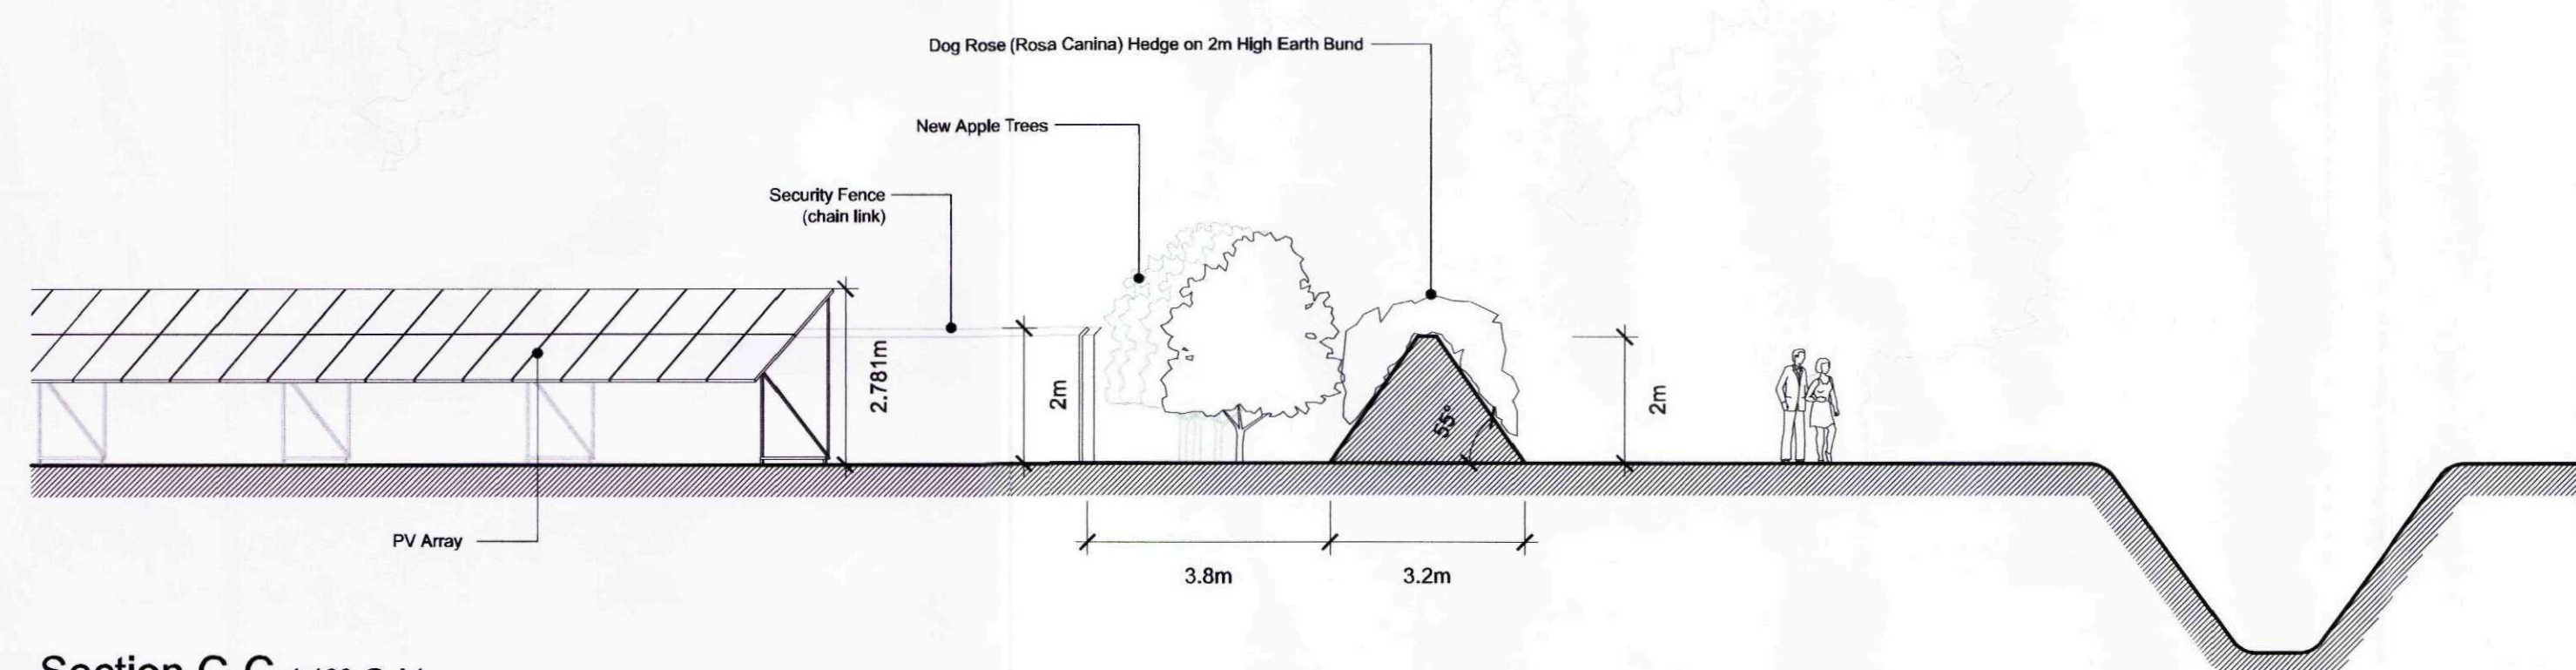

Section C-C 1:100 @ A1

SHDC
Planning & Development
31 MAR 2011
Ref: 0206-1/

AMENDED PLAN
Ref: A1

Proposed Solar Park Extension

PROJECT		LOCATION	
Proposed Solar Park Extension		The Butterfly & Wildlife Park, Long Sutton	
CLIENT		SCALE	
Moor Solar Ltd		1:200 @ A1	
THIS DRAWING IS THE PROPERTY OF THE ARCHITECT AND IS NOT TO BE REPRODUCED WITHOUT THE ARCHITECT'S PERMISSION. ALL RIGHTS RESERVED. THE ARCHITECT'S LIABILITY IS LIMITED TO THE DESIGN AND CONSTRUCTION OF THE WORKS SHOWN ON THIS DRAWING.			
ALL DIMENSIONS AND PARTICULARS ARE TO BE CHECKED ON SITE BEFORE CONSTRUCTION. DIMENSIONS DO NOT SCALE OFF THIS DRAWING FOR CONSTRUCTION PURPOSES.			
REVISION			
JR	15.03.11		
JR	26.03.11		
DRAWING			
Site Section			
DRAWING NO.			
703.PB.04			
DRAWN		CHECKED	
JR		RE	
DATE			
22.02.2011			

9 Hoddins Way, Long Sutton,
Spalding, Lincs. PE12 9JB

Tel: (01406) 364 646
Fax: (01406) 364 471
molearch@searcharchitects.co.uk
www.searcharchitects.biz

SEARCH
ARCHITECTS
9 Hoddins Way, Long Sutton,
Spalding, Lincs. PE12 9JB
Tel: (01406) 364 646
Fax: (01406) 364 471
molearch@searcharchitects.co.uk
www.searcharchitects.biz