




Hanson Village Sunglow facing brick



Sandtoft Claderdale Grey Roof Tiles

reconstructed stone cils

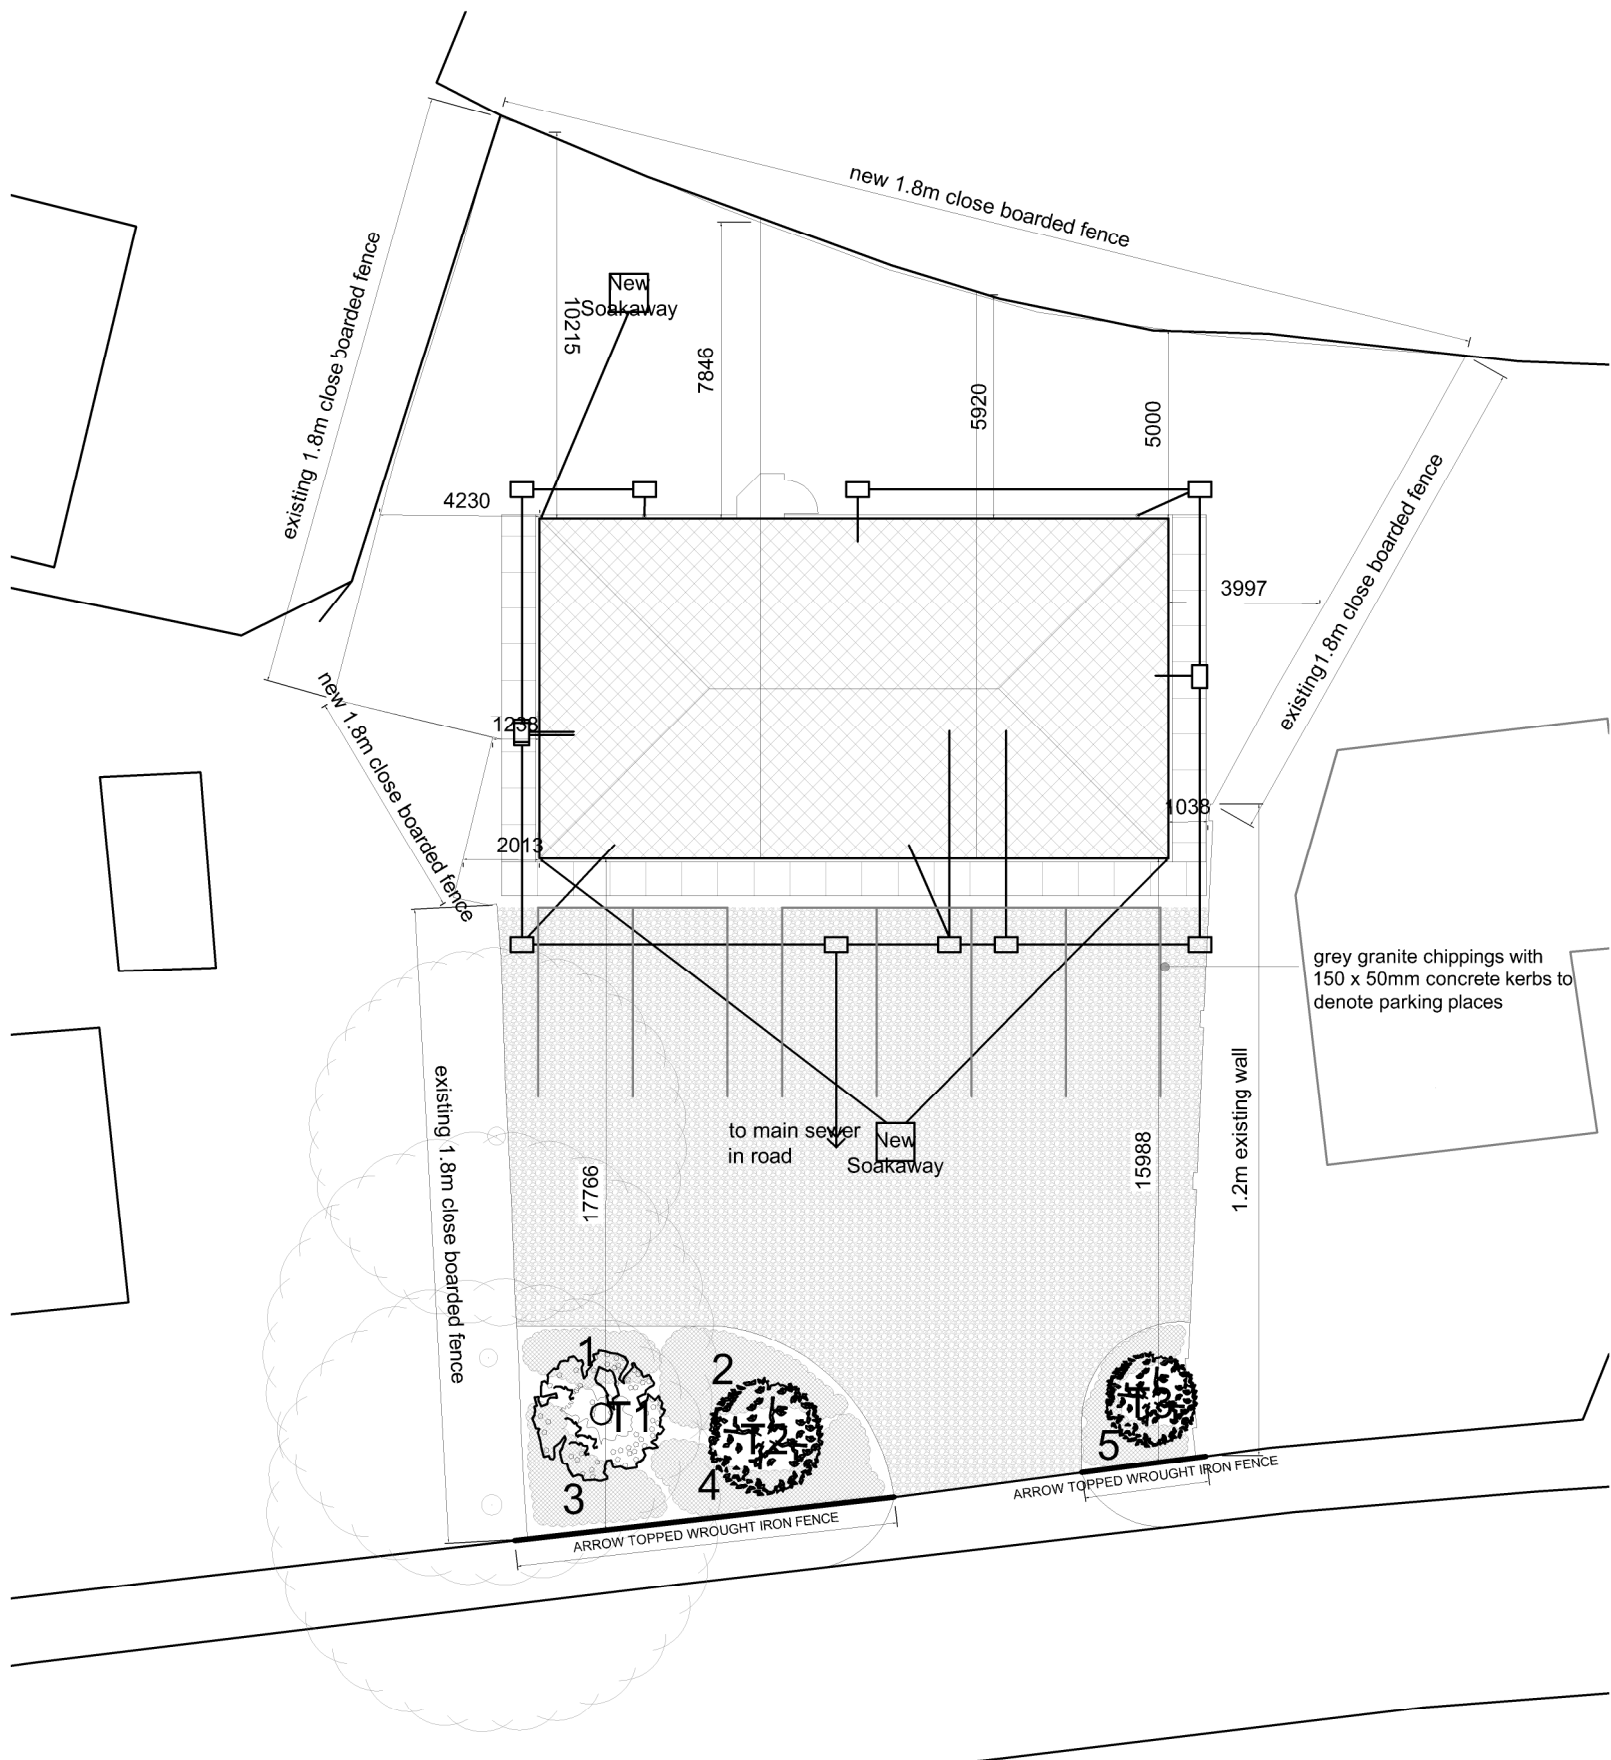

Revision	Date	Drawn	Description
----------	------	-------	-------------

Client	RK WILSON BUILDERS LTD		
--------	------------------------	--	--

Project	Plot Adj. to 4 Swapcoat Lane, Long Sutton.		
---------	--	--	--

Drawing	Condition compliance: Conditions 3, 6, 10, 12		
---------	---	--	--

Scale	1:100, 1:200 @ A3	Drawn	AWM	Checked	TAC	Date	02/03/2016
-------	-------------------	-------	-----	---------	-----	------	------------

Trevor A Clay RIBA Ltd, 14 Old Fendike Road, Weston Hills, Spalding, Lincs. PE126DD
01406 380027 07778 597975 trevor@tacarchitects.co.uk



Drawing No.

15/422/PA/008

www.tacarchitects.co.uk