
NOTE. PRELIMINARY DRAWINGS SUBJECT TO DETAILED ON SITE SURVEY

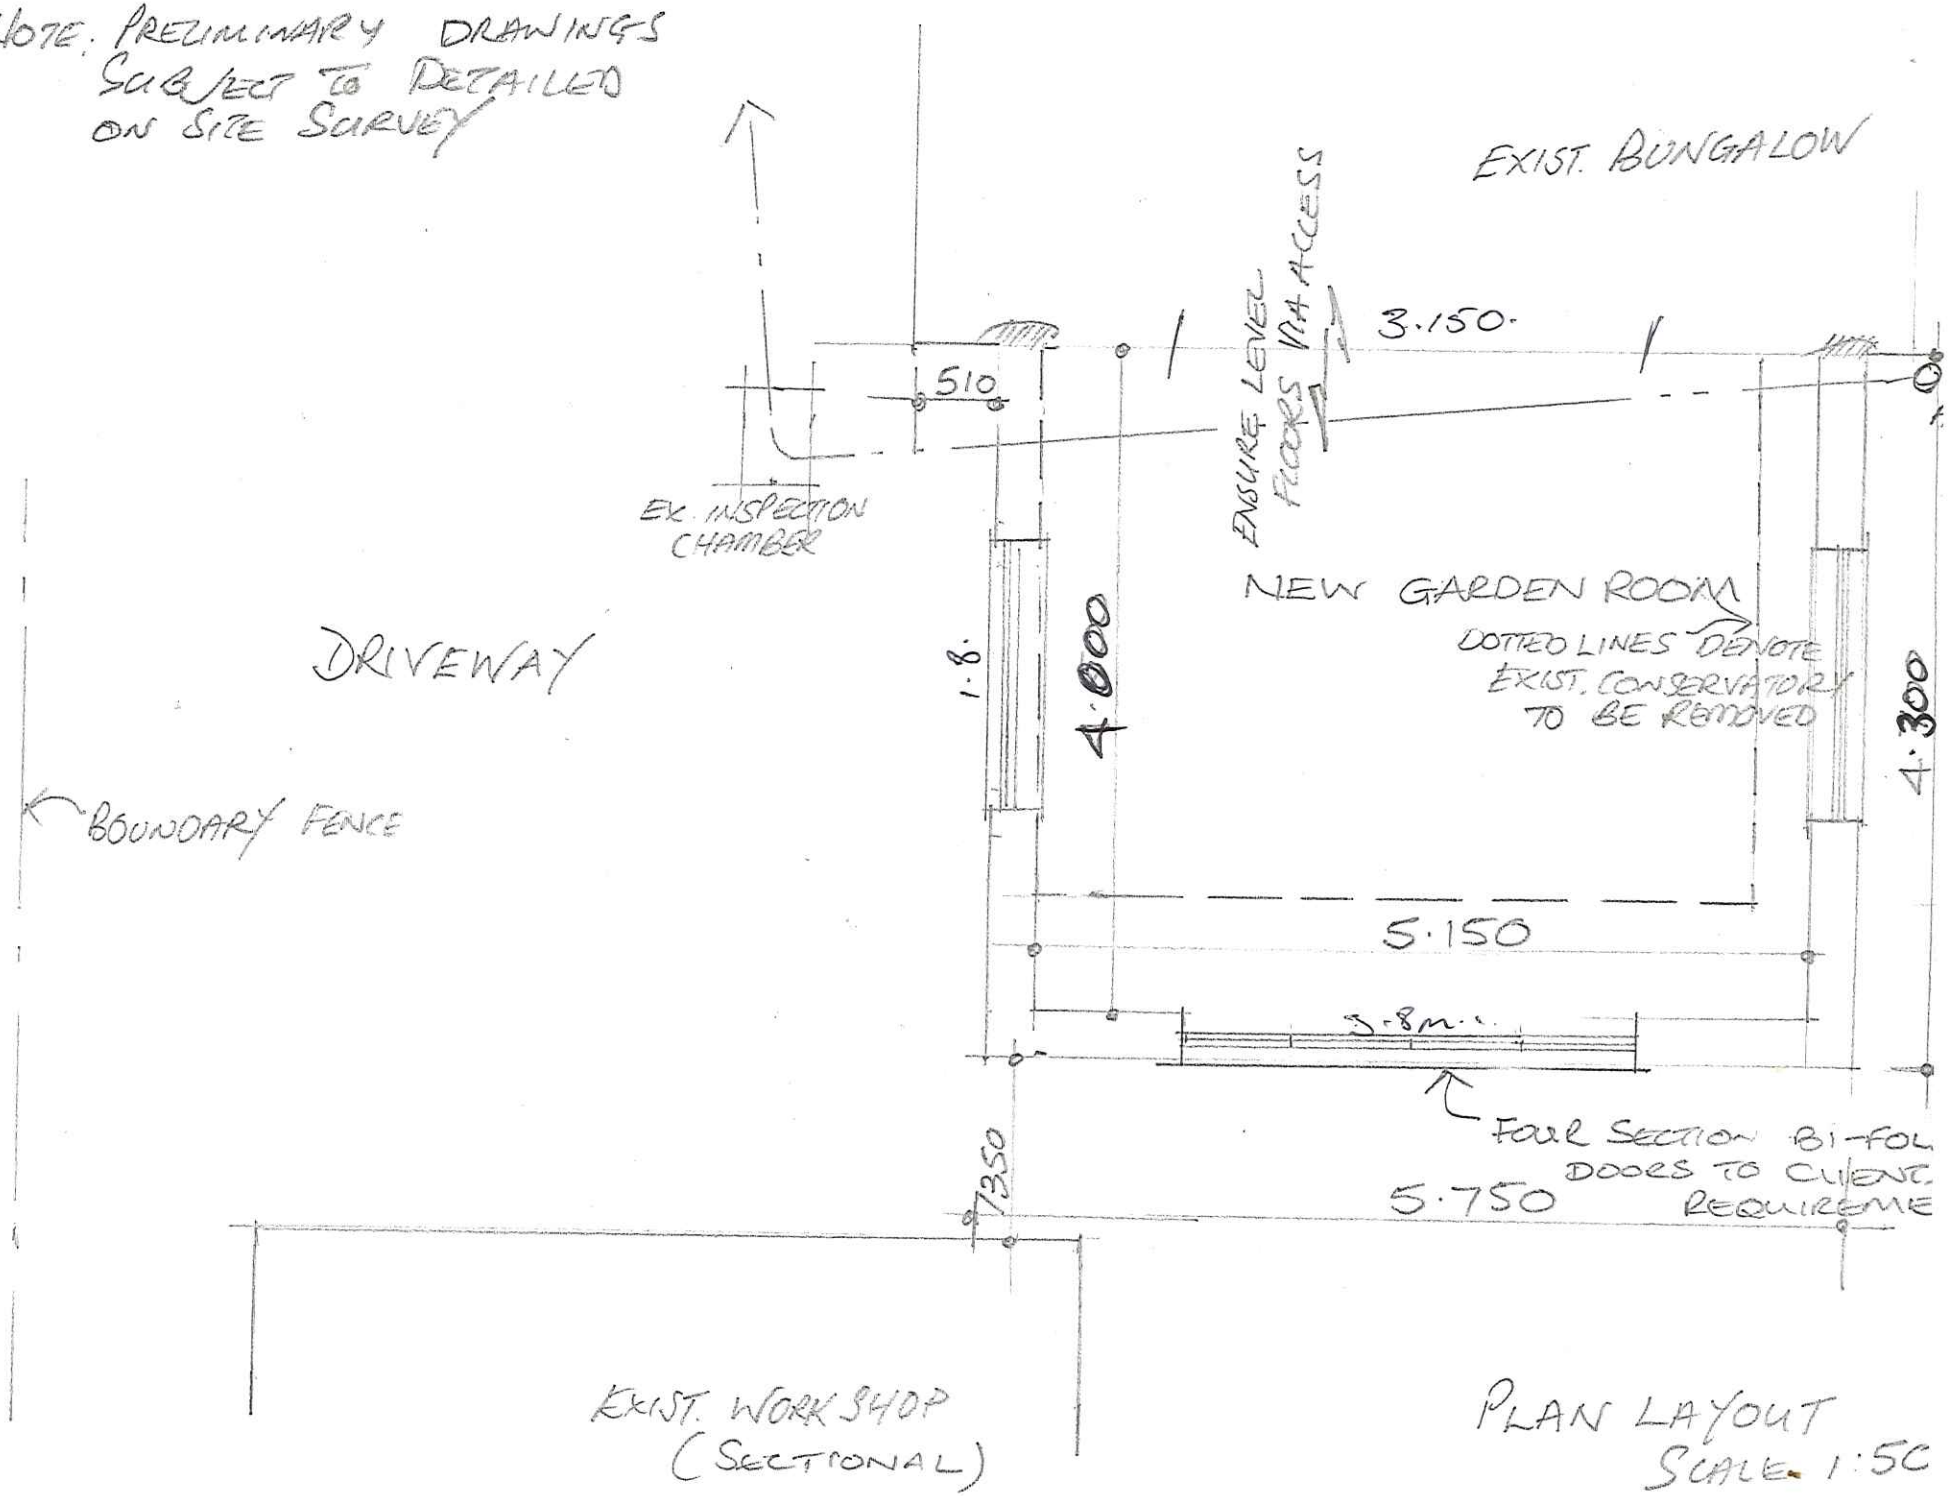

PLAN LAYOUT
SCALE 1:50