




East (Market Street) Elevation 1:100

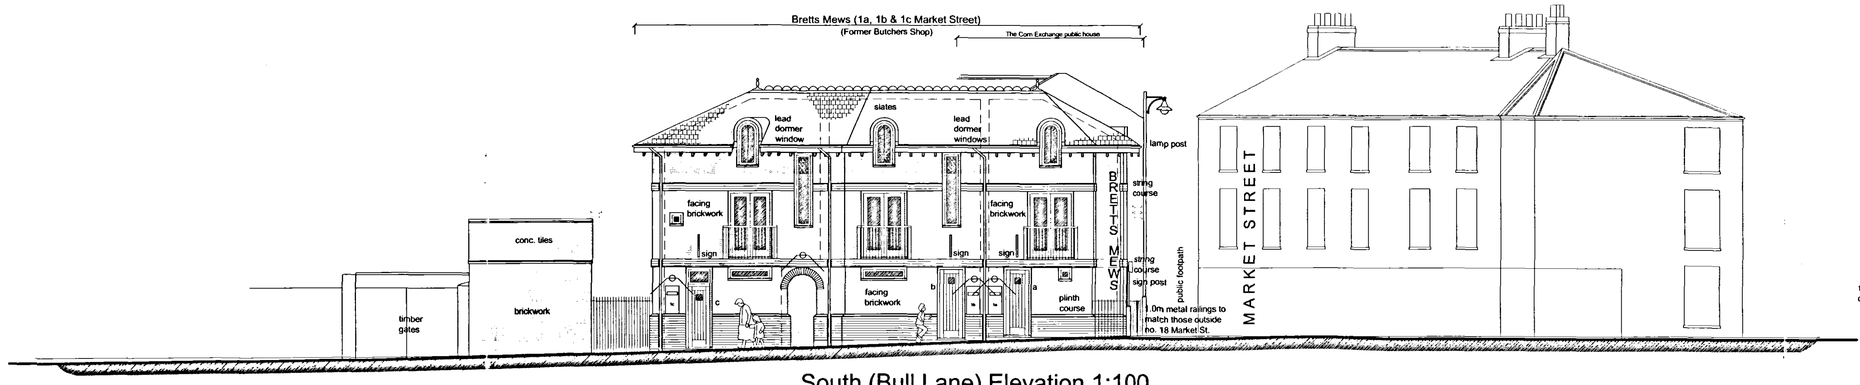


South (Bull Lane) Elevation 1:100

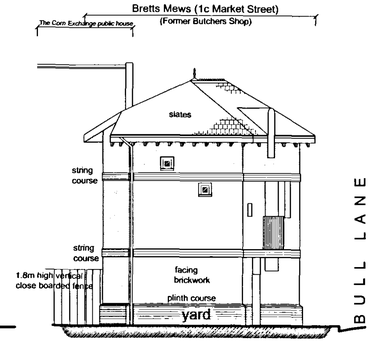


West (Yard) Elevation 1:100

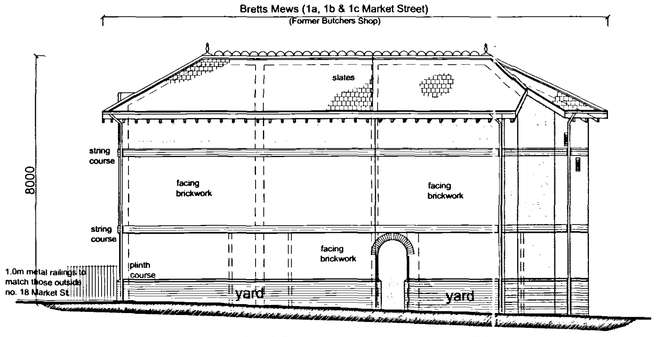

North (Yard) Elevation 1:100

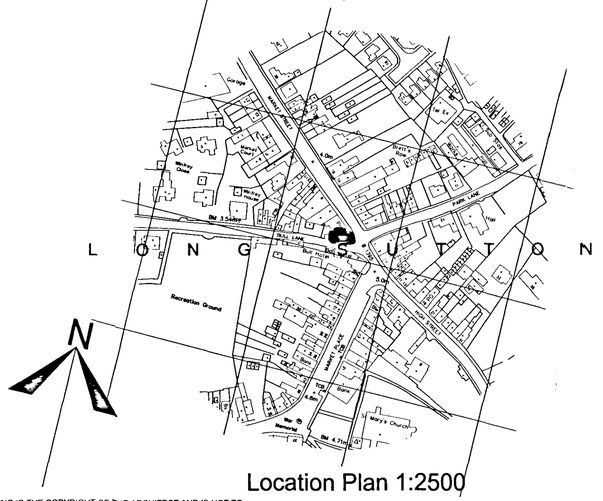

Location Plan 1:2500

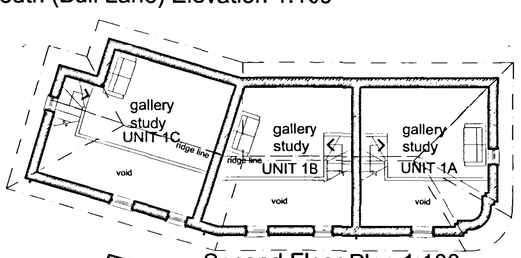

Second Floor Plan 1:100

Floor Areas

Unit 1a - 1 bed
Ground Floor = 18.68m2
First Floor = 18.68m2
Second Floor = 11.58m2
Total = 48.94m2


Unit 1b - 1 bed
Ground Floor = 19.36m2
First Floor = 19.36m2
Second Floor = 11.05m2
Total = 49.77m2

Unit 1c - 1 bed
Ground Floor = 16.88m2
First Floor = 22.82m2
Second Floor = 14.49m2
Total = 54.19m2


Site Area = 103.2m2 (0.103 Ha)



First Floor Plan 1:100

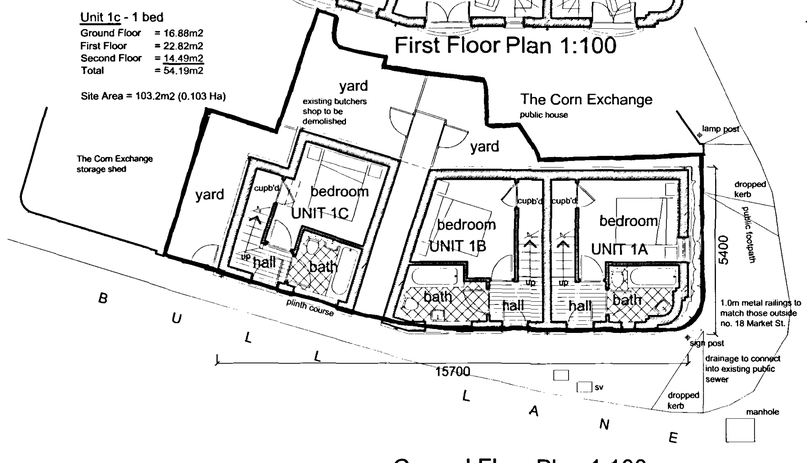

Ground Floor Plan 1:100

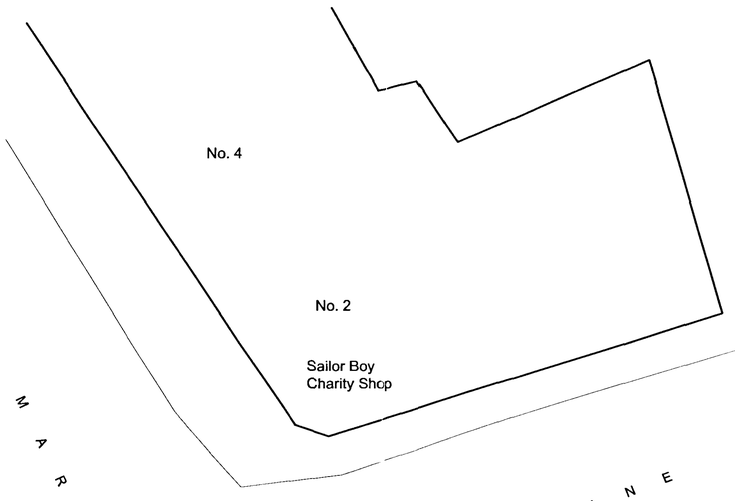

17 FEB 2004
02/0404

DETERMINED PLAN

Proposed Residential Development, 1 Market St, Long Sutton — JOB
1:100 1:2500 — SCALE
Planning Drawings — TITLE
REVISED

565/02

Architectural Research and Construction Ltd
January 2004
89 Gedney Road, Long Sutton, Spalding, Lincs. PE12 9JU.
Tel: (01406) 364646. Fax: (01406) 364471. Email molearch@tinyworld.co.uk
ARCH
Sustainable Ecological Architecture Ltd

THIS DRAWING IS THE COPYRIGHT OF THE ARCHITECT AND IS NOT TO BE REPRODUCED WITHOUT PRIOR PERMISSION.

ALL DIMENSIONS AND PARTICULARS ARE TO BE CHECKED ON SITE BEFORE WORK COMMENCES. DO NOT SCALE OFF THIS DRAWING.