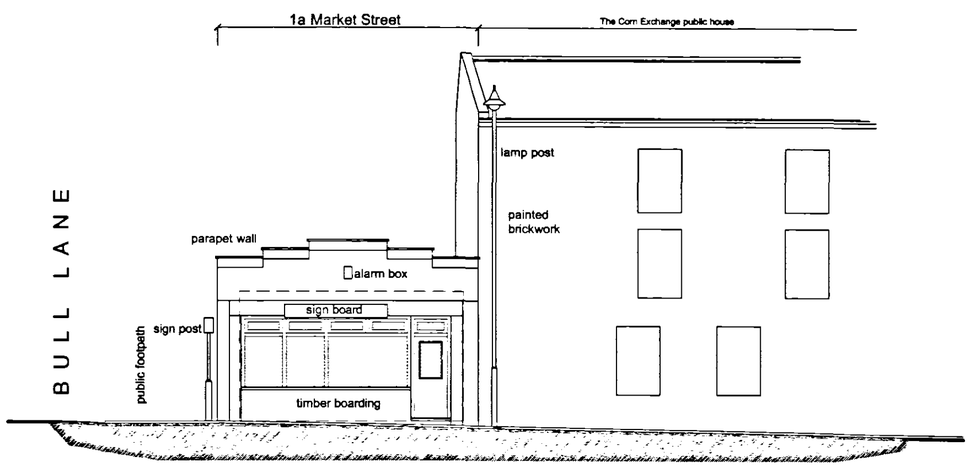

Front (East) Elevation 1:100

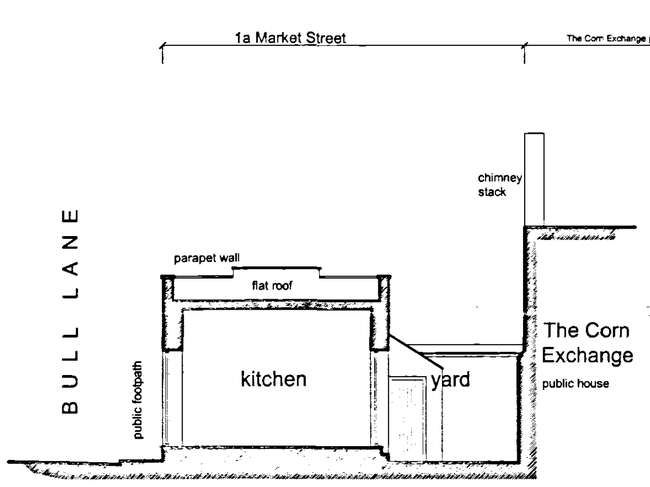

Section A-A 1:100

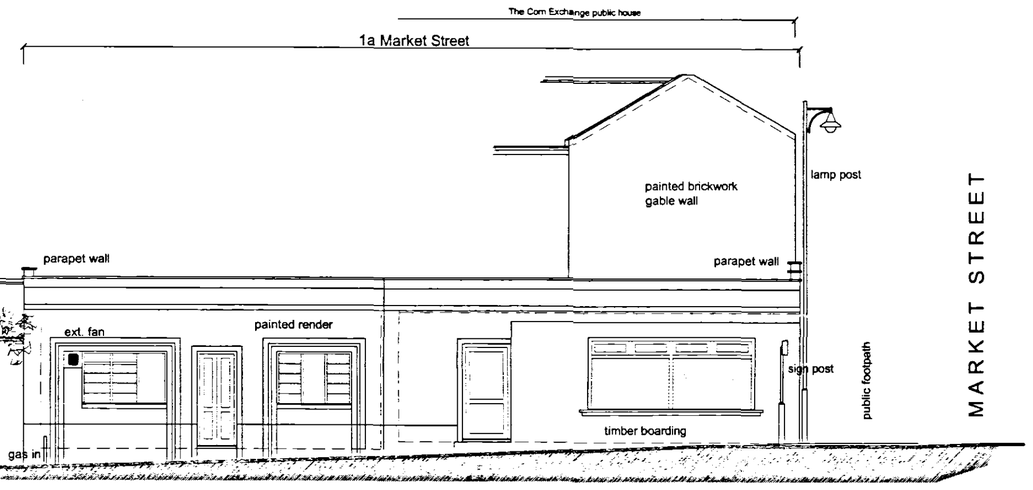

Side (South) Elevation 1:100

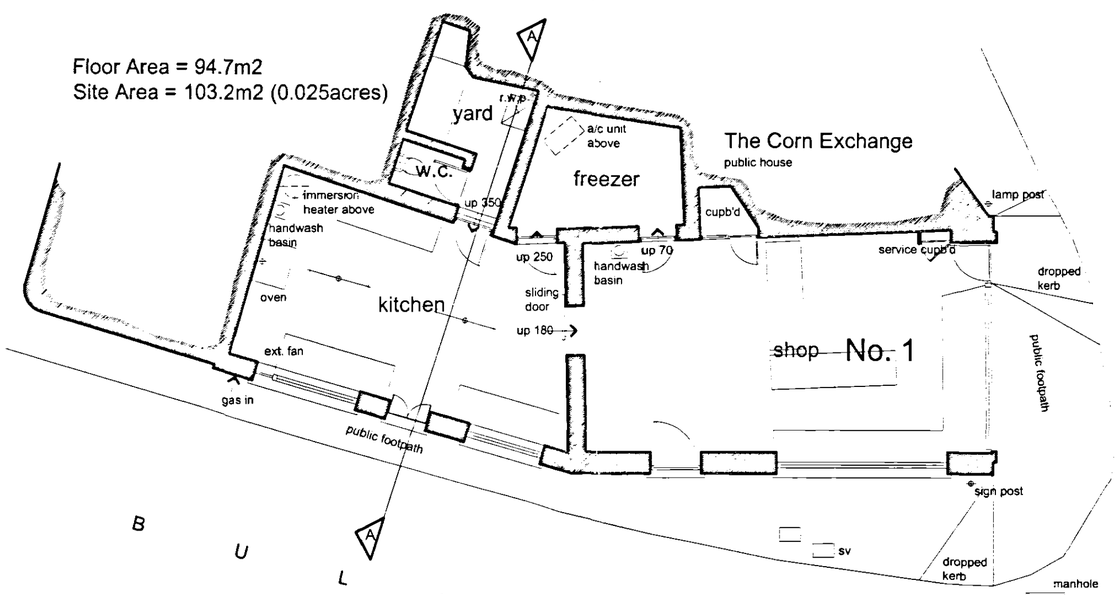

Ground Floor Plan 1:100

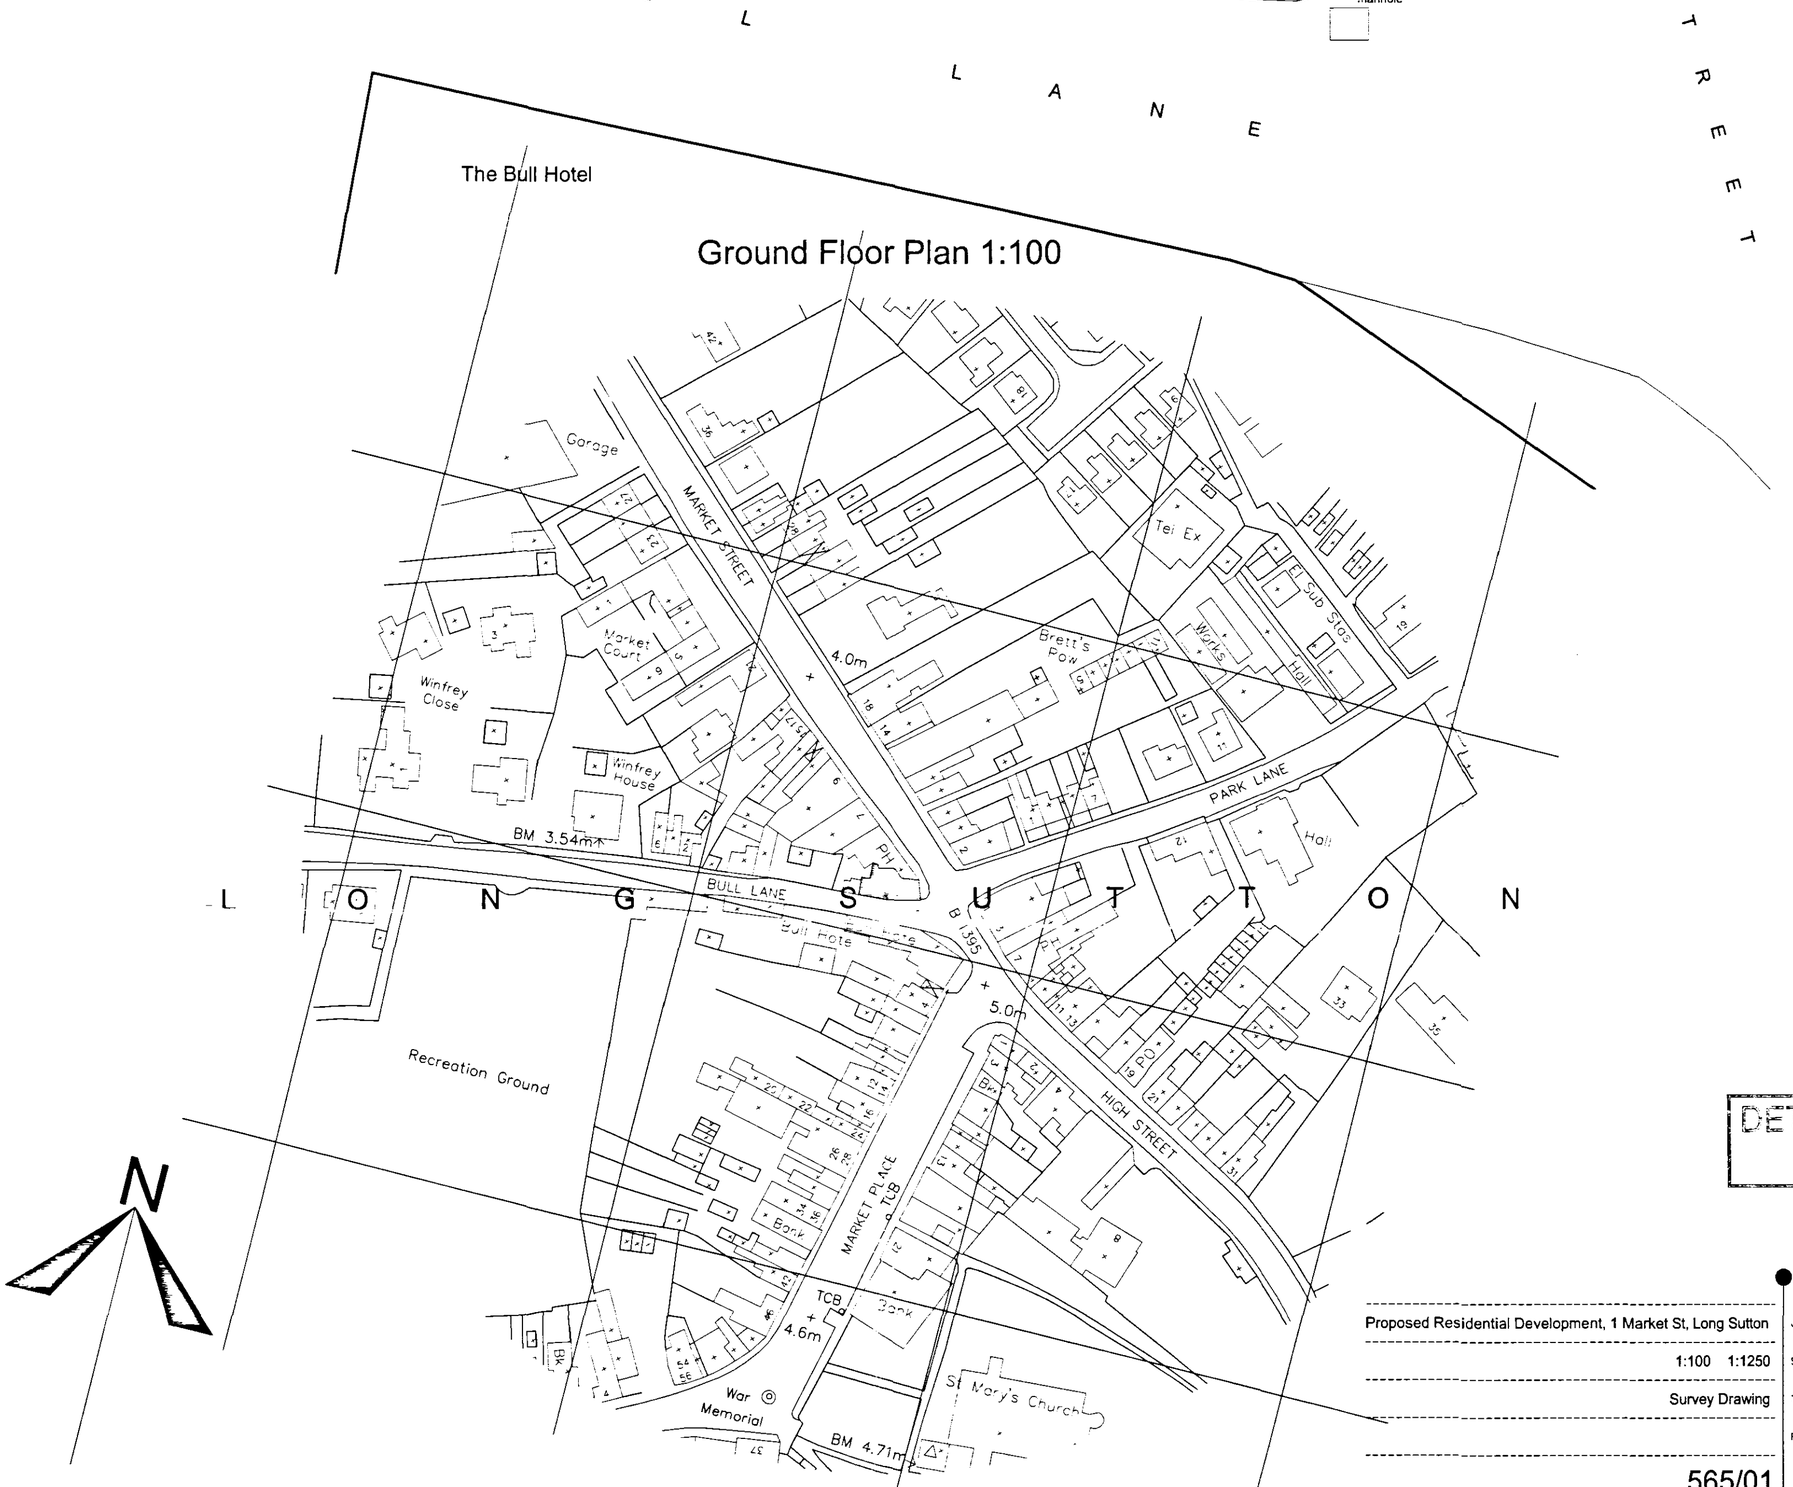

Location Plan 1:1250

THIS DRAWING IS THE COPYRIGHT OF THE ARCHITECT AND IS NOT TO BE REPRODUCED WITHOUT PRIOR PERMISSION.

ALL DIMENSIONS AND PARTICULARS ARE TO BE CHECKED ON SITE BEFORE WORK COMMENCES. DO NOT SCALE OFF THIS DRAWING.

DETERMINED PLAN

Proposed Residential Development, 1 Market St, Long Sutton	JOB
1:100 1:1250	SCALE
Survey Drawing	TITLE
	REVISED

17 FEB
0216/04

565/01

Architectural Research and Construction Ltd
January 2004

89 Gedney Road, Long Sutton, Spalding, Lincs. PE12 9JU.
Tel: (01406) 364646. Fax: (01406) 364471. Email molearch@tinyworld.co.uk

ARCH
Sustainable Ecological Architecture Ltd