


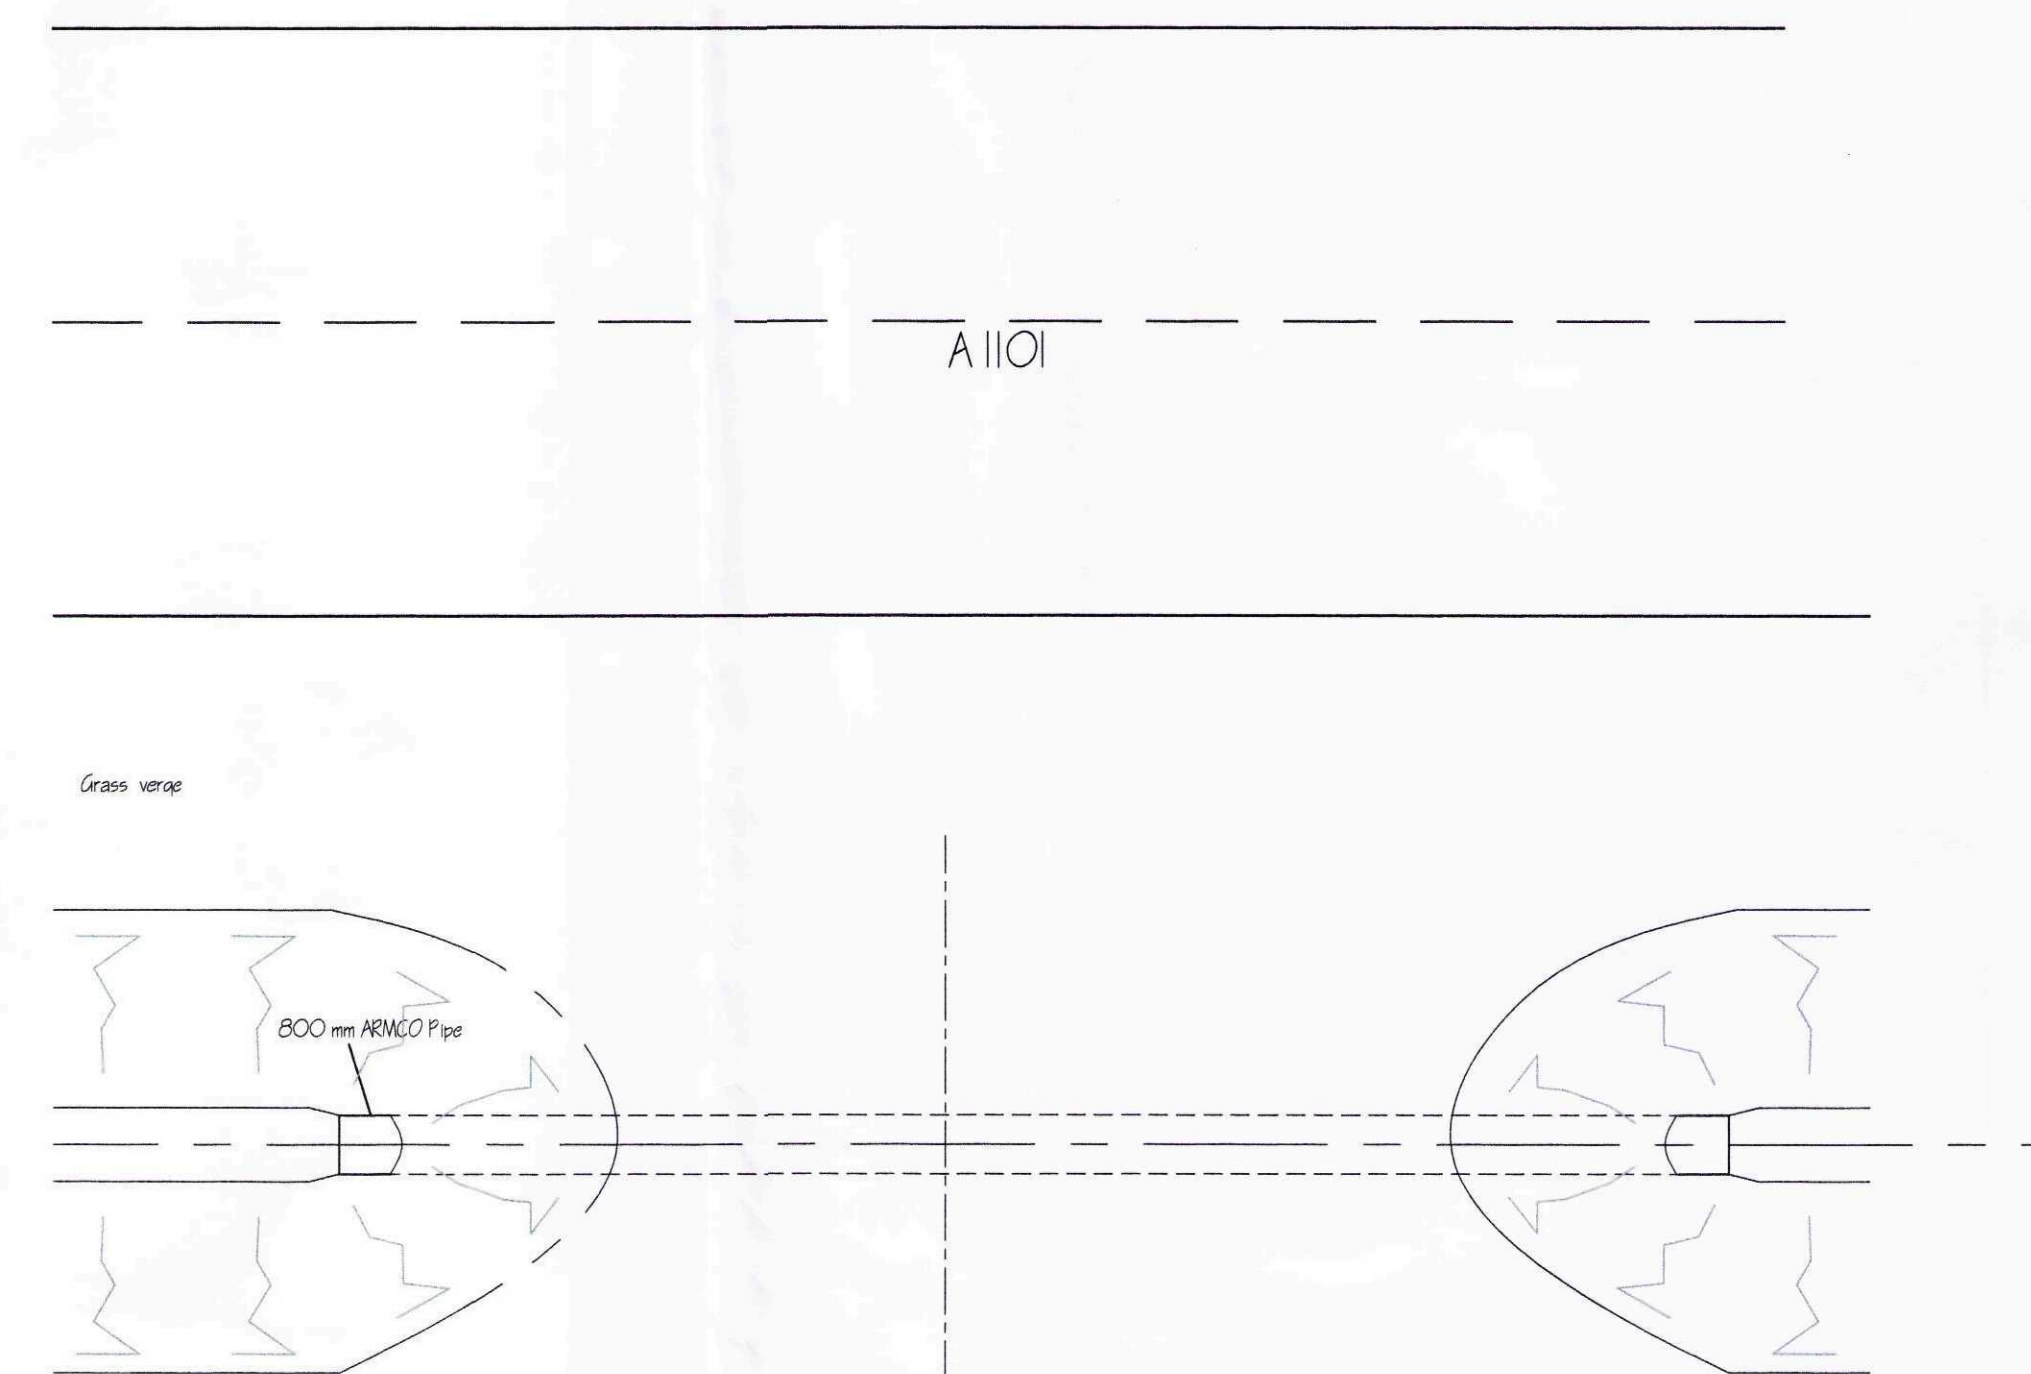

Field boundary

A	AMEND ACCESS & SIGNAGE	JUNE 2011
ref:	revision	date

G. R. MERCHANT LTD. 

I.ENG AMICE FIWO

**ARCHITECTURAL, STRUCTURAL
AND LAND DRAINAGE
CONSULTANTS**

**4 Wrights Mews
12A Park Road, Holbeach,
Spalding, Lincs. PE12 7EE**

**Tel: 01405 490800
Fax: 01405 425744**

E-Mail: gr.merchant@btconnect.com

Project
PROPOSED 800 kw WIND TURBINE,
WINTERS LANE,
LONG SUTTON,
SPALDING, LINC'S. PE12 9BE.

Client
WINTERS LANE STORAGE LTD.

Drawing
NEW CONSTRUCTION ACCESS OFF A 1101
LOCATION & LAYOUT PLANS.

Job Ref. 2231-11.	Drawing No. 01A.
----------------------	---------------------

Date	Drawn
FEB 1 2011	ARM

Scales
1/100.

[illegible]