




SECTION AA
(EXTENSION) 1:50

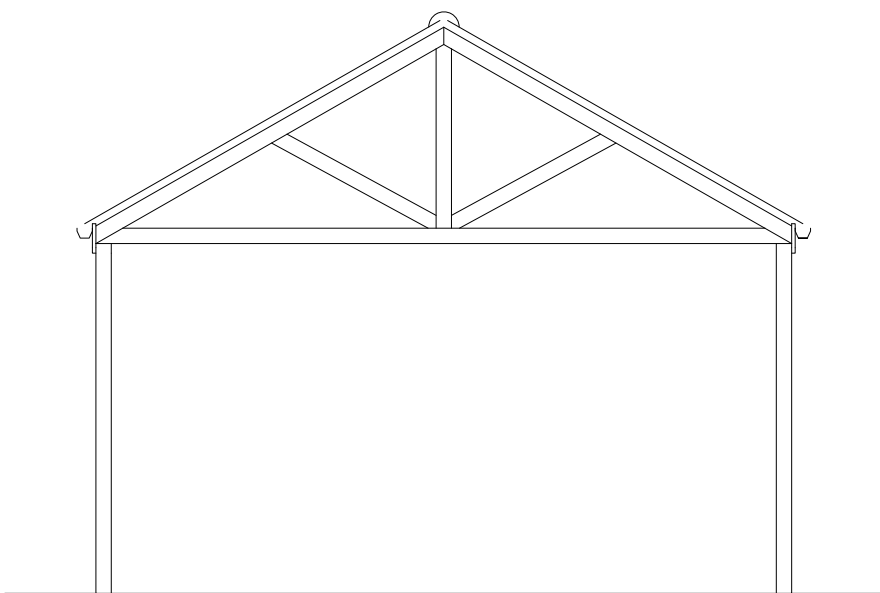

SECTION BB (GARAGE)
1:50

NOTES

The proposed development shall be finished externally in materials to match existing building to safeguard the visual amenities of the area.

Please note that all construction details shall be adhered to and only specified materials are to be used

Copyright © 2023 M A Bonner
Fendraw Design & Planning
All Rights Reserved

Copyright is in place on all Drawings, Design, Specification Notes and Associated Documentation prepared by M A Bonner of Fendraw Design & Planning. None of the afore mentioned must be reproduced or copied in part or whole in any way or used for any other purpose other than that for which it was issued without prior written permission

REV	DESCRIPTION	DATE
-----	-------------	------

FENDRAW
DESIGN & PLANNING

67 Gorefield Road
Leverington, Wisbech
Cams. PE13 5AT
Tel: 01945 461062 Mob: 07731 648403
E-Mail: info@fendrawdesign.co.uk

Registered Associate of the Chartered
Association of Building Engineers

Client

Mrs Alva Nursey
9 Tydd Low Rd, Long Sutton
Spalding PE12 9AR

Drawing Title

Remove Existing Conservatory And
Replace With Single Storey Kitchen Extension,
Extend Rear of Existing Garage

Drawn M Bonner ACABE		
Date Mar 2023	Scale 1:50 @ A1	Revision
Drawing number FD-N-PE129AR-3		