


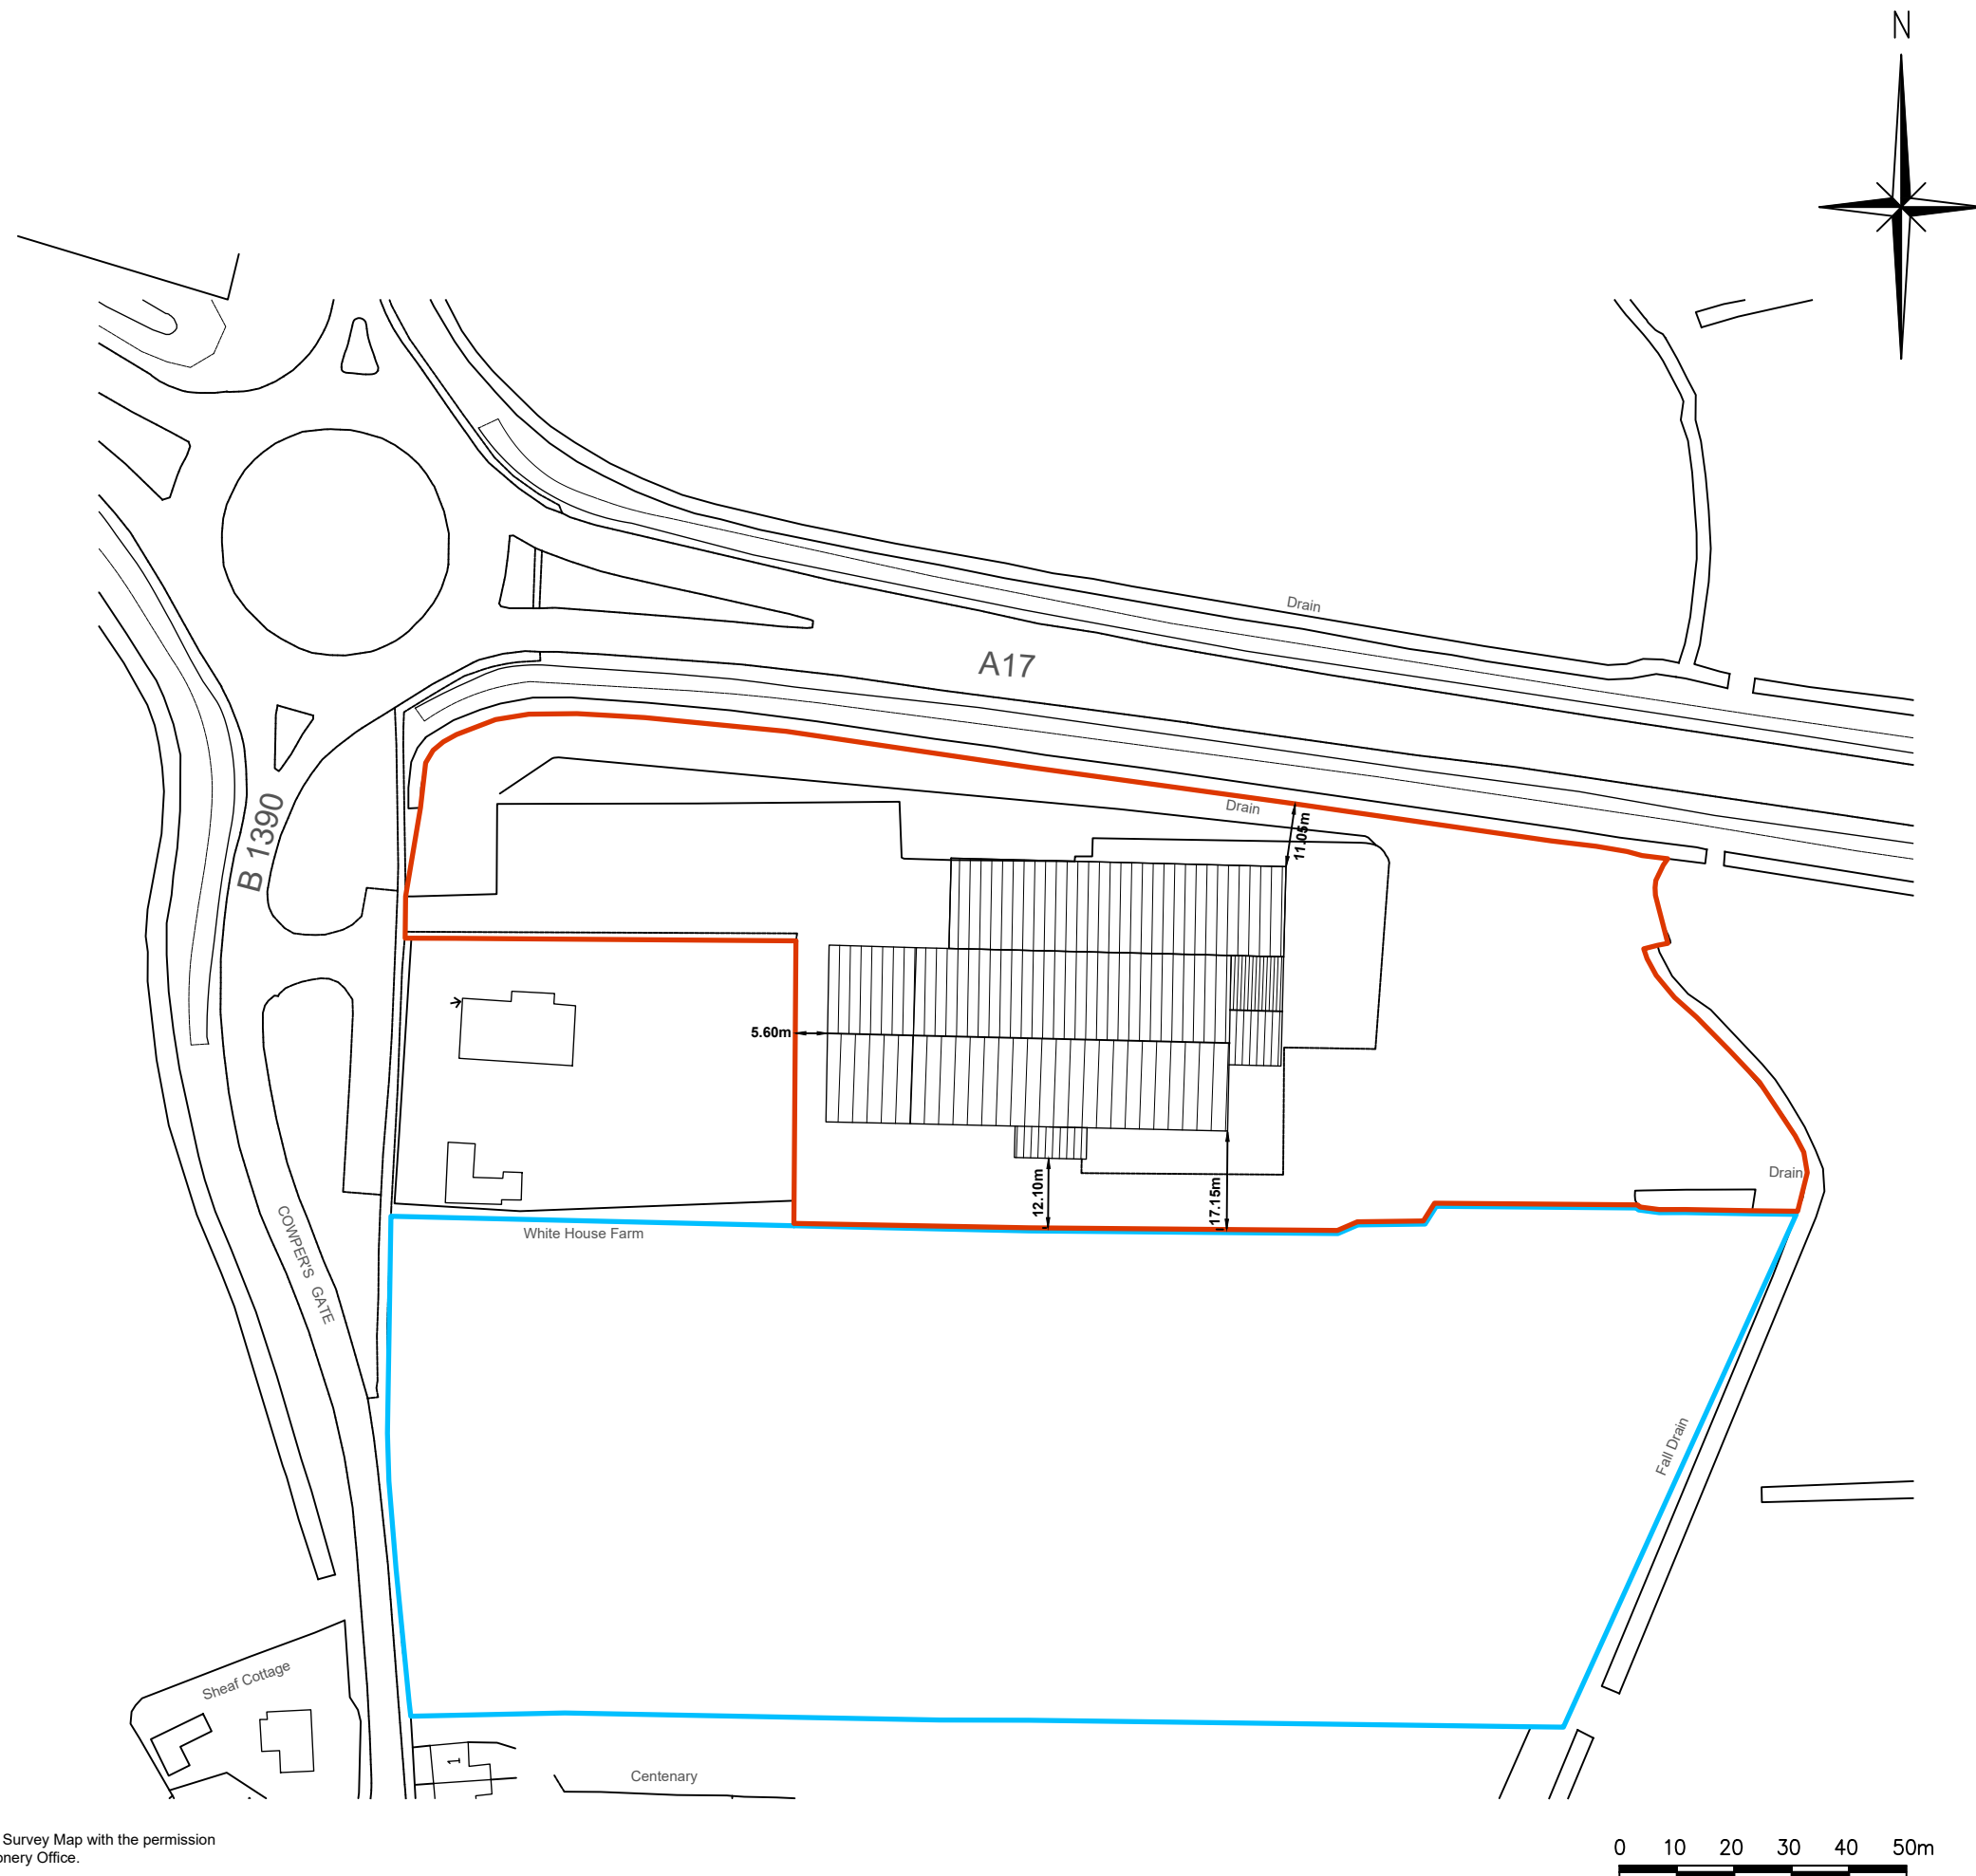

Reproduced from Ordnance Survey Map with the permission
of the controller of HM Stationery Office.
Crown Copyright reserved
Robert Doughty Consultancy Licence No. AR 100010613

THIS DRAWING IS FOR THE
PURPOSE OF OBTAINING
PLANNING PERMISSION ONLY

Rev.	By	Notes	Date
<div><div><div>rdc</div><div>Robert Doughty Consultancy</div></div><div>32 High Street, Helpingham Sleaford, Lincolnshire NG34 0RA Tel: 01529 421646 Fax: 01529 421358 Email: admin@rdc-landplan.co.uk Web: www.rdc-landplan.co.uk</div></div>			
Client: Nationwide Produce PLC			
Project: Cowper's Gate, Long Sutton			
Drawing title: Block Plan			
Drawing No. 889-07-BP01		Rev.	Drawn WW
Scale 1:1250@A3		Date 02/03/2021	Checked JR

All measurements should be checked against on site conditions and any discrepancies should be brought to the attention of the Robert Doughty Consultancy.