




Bridge Road (South) Elevation 1:200

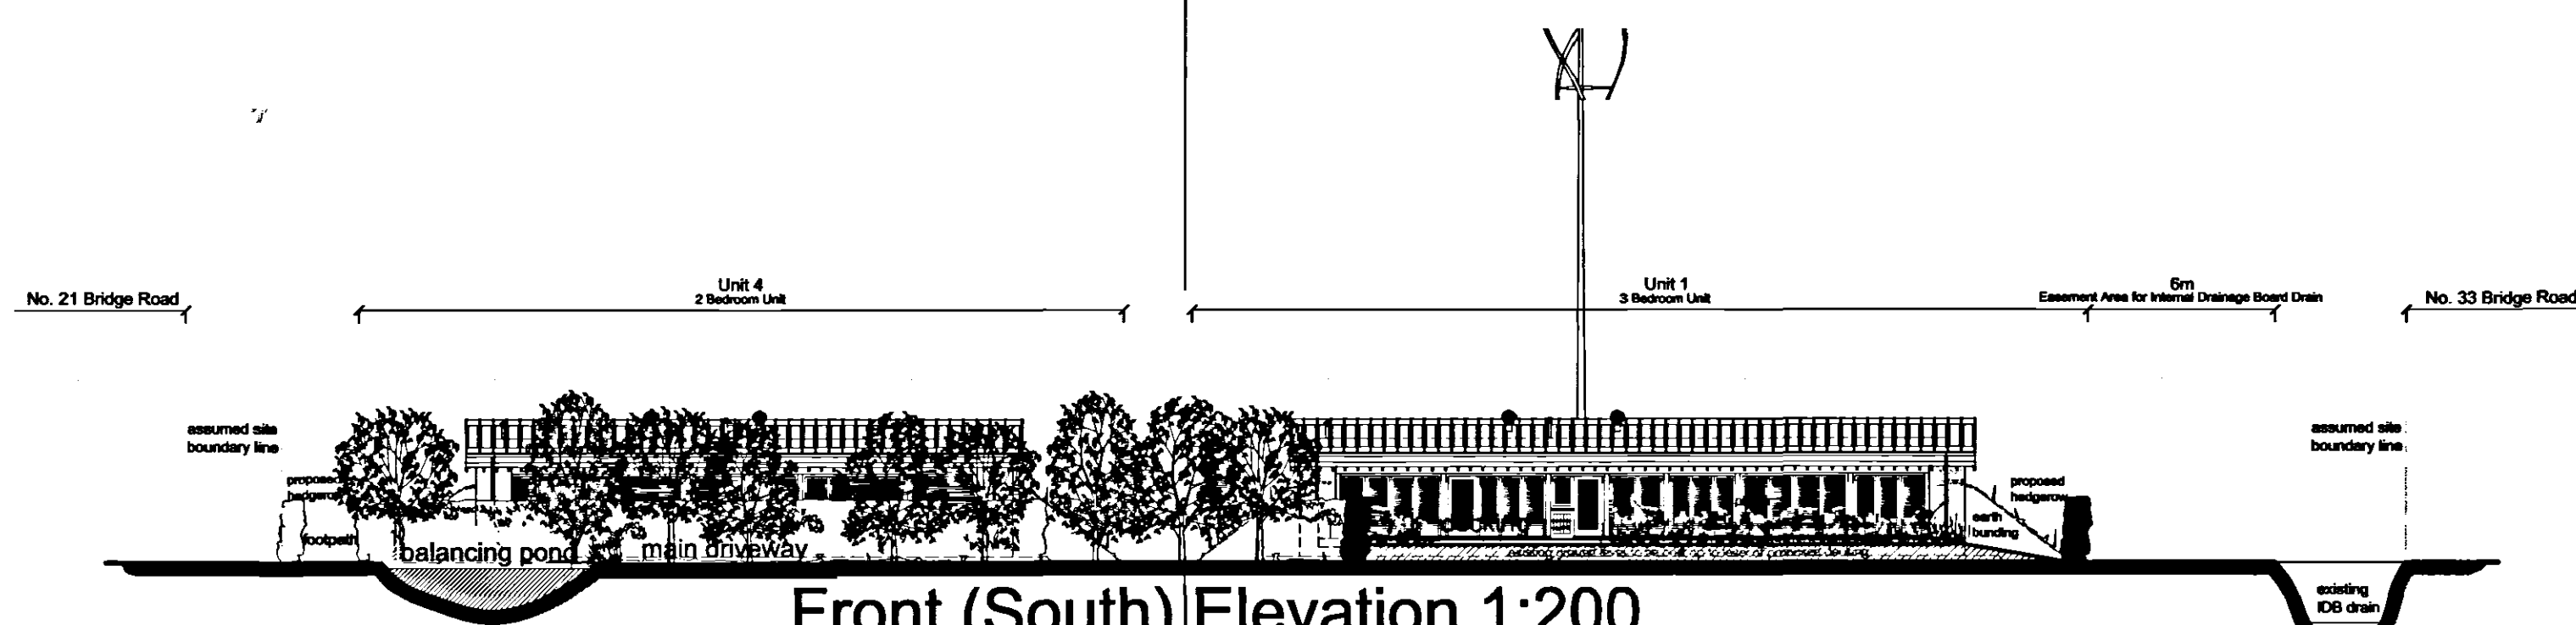


Front (South) Elevation 1:200

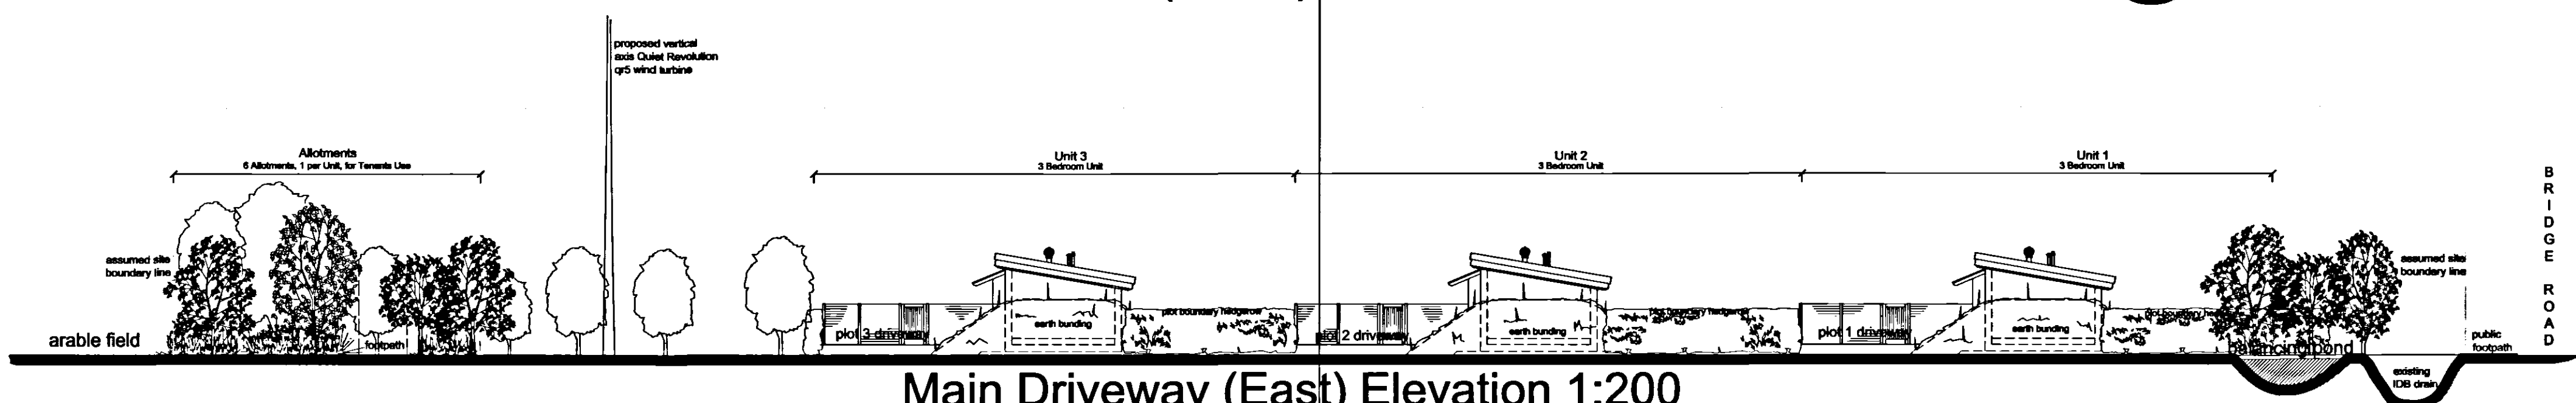


Main Driveway (East) Elevation 1:200

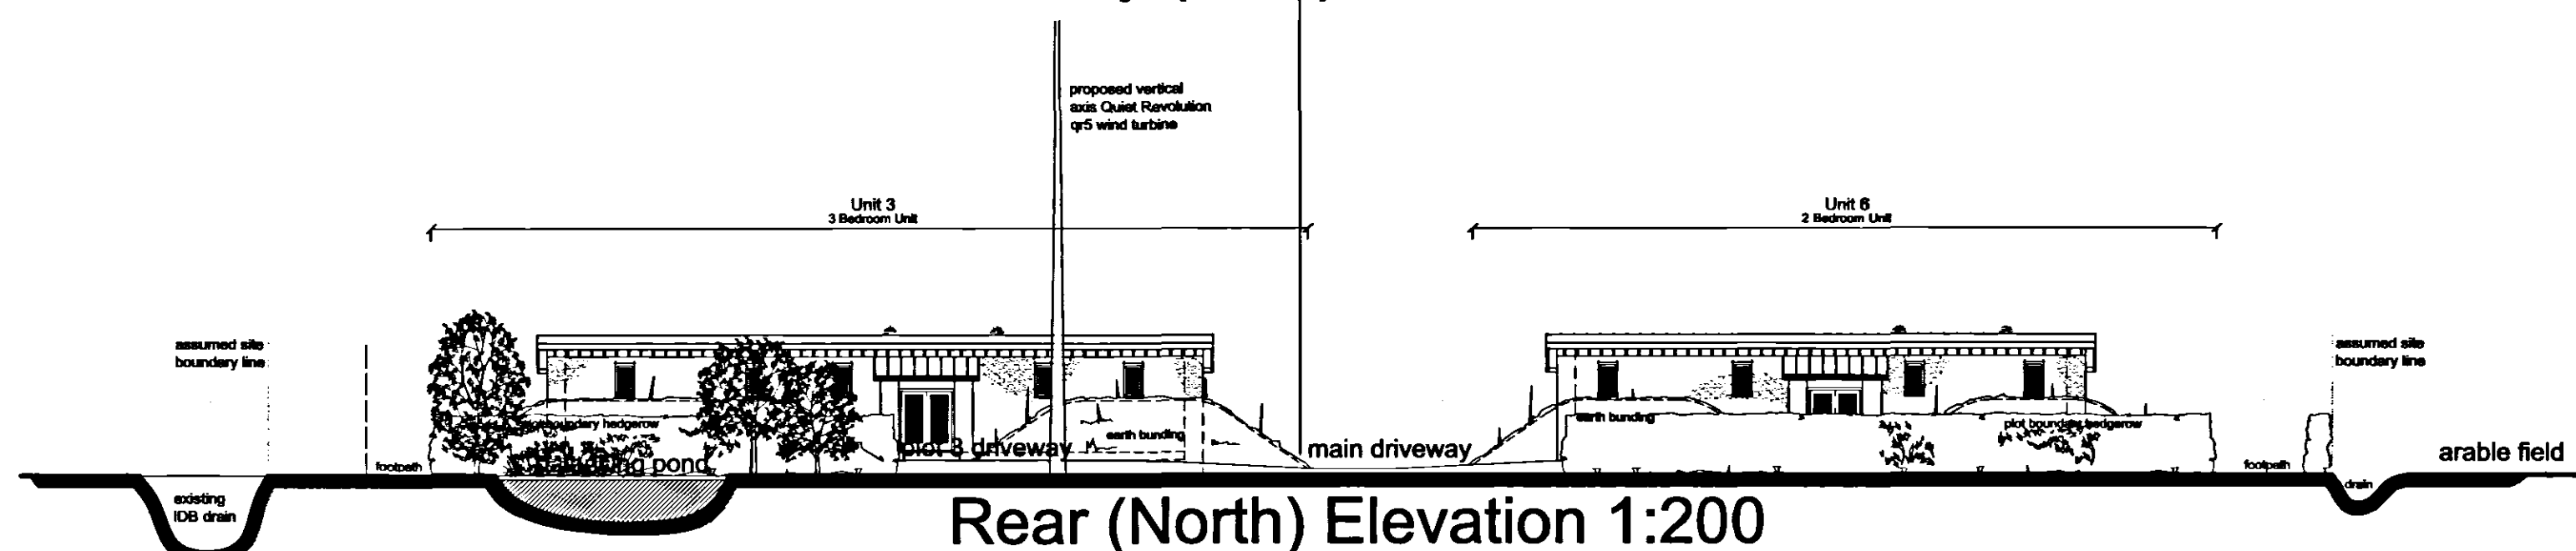


Rear (North) Elevation 1:200

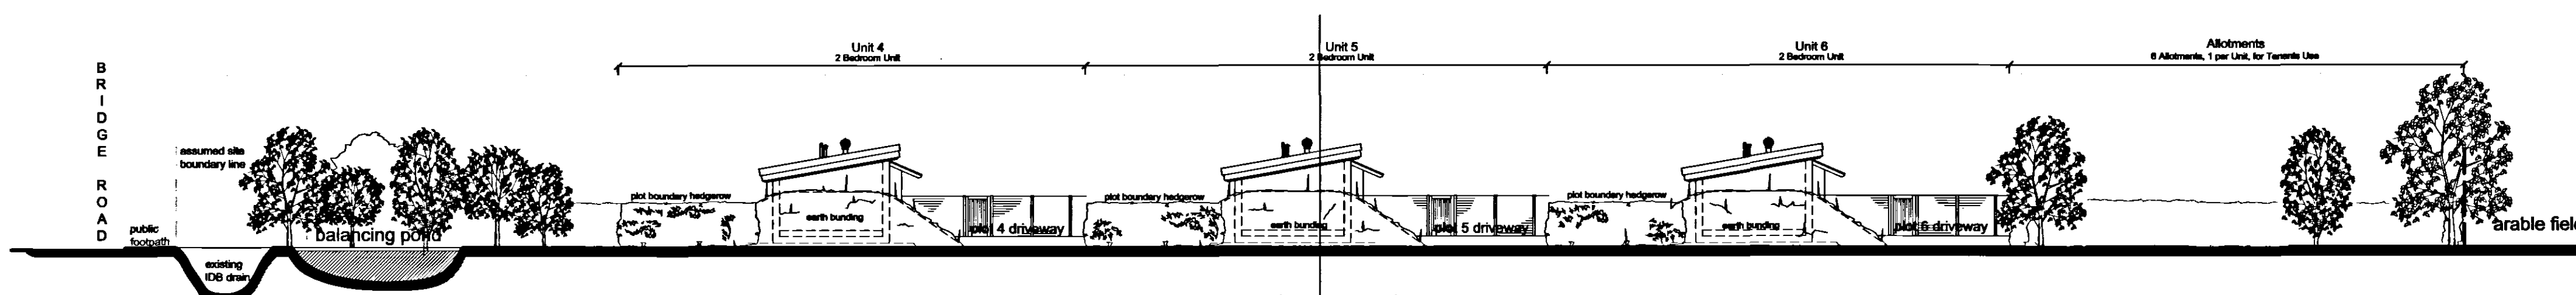

Main Driveway (West) Elevation 1:200

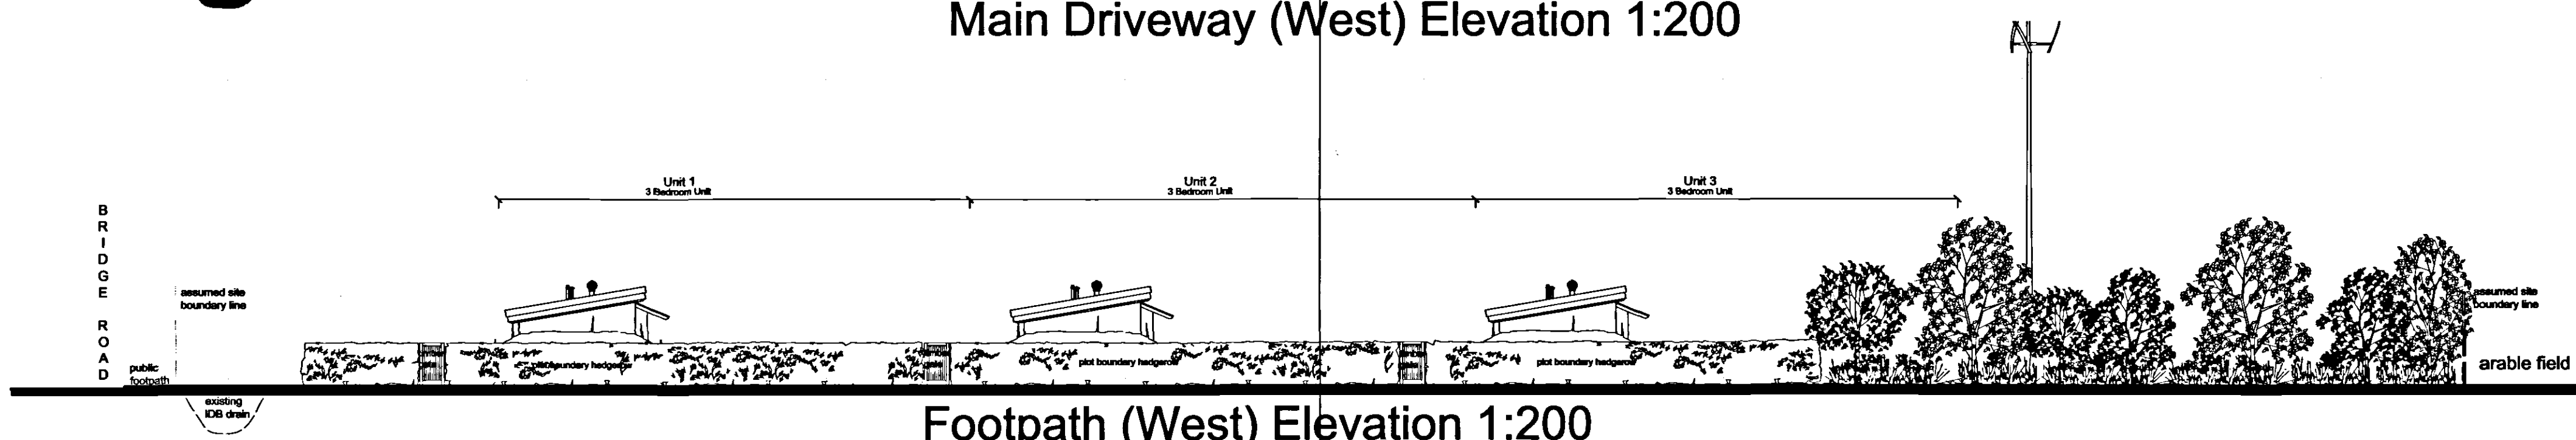

Footpath (West) Elevation 1:200

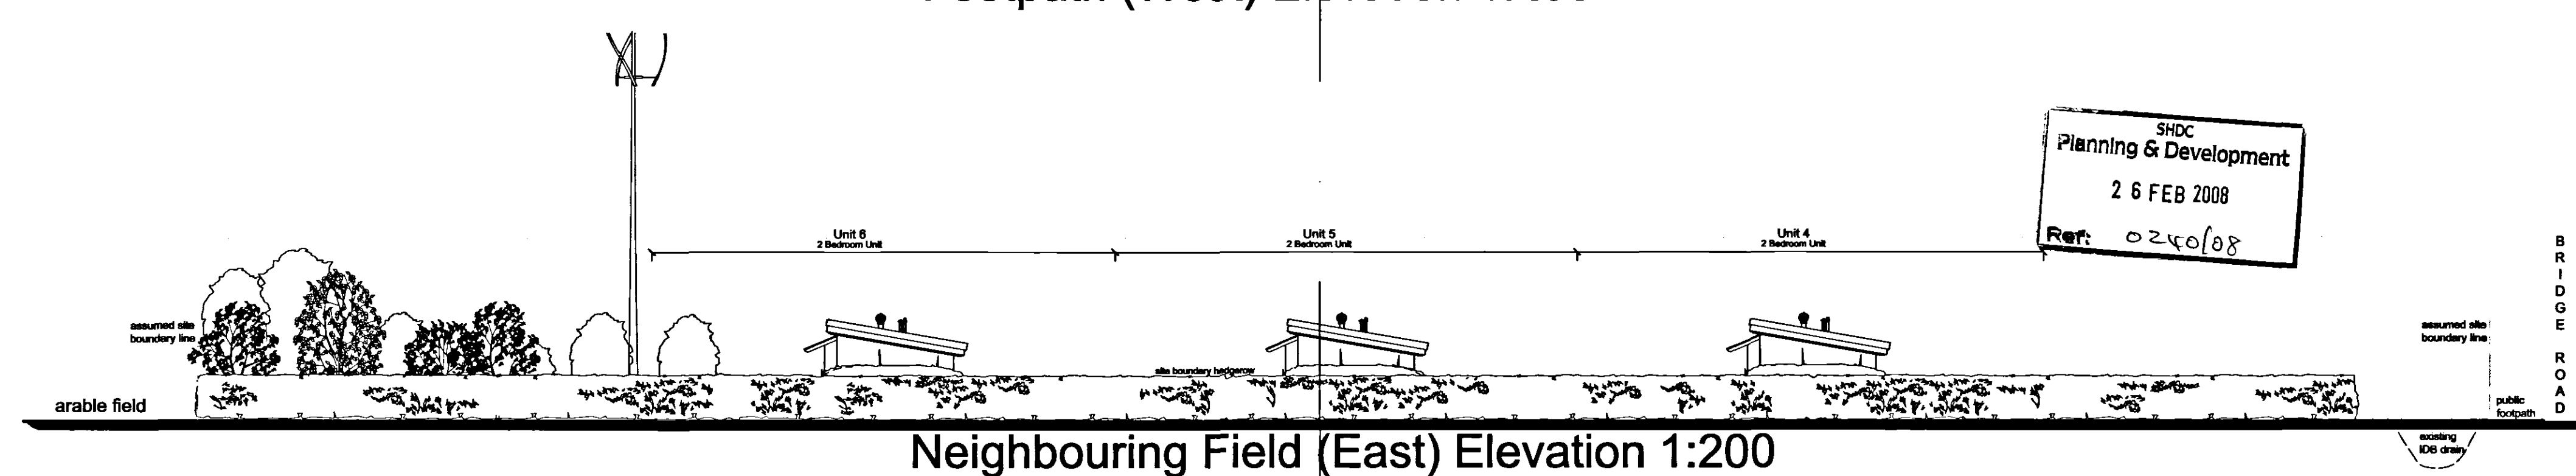

Neighbouring Field (East) Elevation 1:200

SHDC
Planning & Development
26 FEB 2008
Ref: 0240/08